1

APPLICATION FOR COMBINATION SWIMMING POOL PERMIT

76A20B
CE-875 (11/81)

COUNTY OF LOS ANGELES

WORKERS' COMPENSATION DECLARATION

I hereby affirm that I have a certificate of consent to self insure, or a certificate of Workers' Compensation Insurance, or a certified copy thereof (Sec. 3800, Lab. C.)

Policy No. PC967876 Company Republic

☐ Certified copy is hereby furnished.

☒ Certified copy is filed with the county building inspection department. 1-4-85

Date 6/28/84 Applicant [signature]

CERTIFICATE OF EXEMPTION FROM WORKERS' COMPENSATION INSURANCE

(This section need not be completed if the permit is for one hundred dollars ($100) or less.)

I certify that in the performance of the work for which this permit is issued, I shall not employ any person in any manner so as to become subject to the Workers' Compensation Laws.

Date _____ Applicant _____

NOTICE TO APPLICANT: If, after making this Certificate of Exemption, you should become subject to the Workers' Compensation provisions of the Labor Code, you must forthwith comply with such provisions or this permit shall be deemed revoked.

LICENSED CONTRACTORS DECLARATION

I hereby affirm that I am licensed under provisions of Chapter 9 (commencing with Section 7000) of Division 3 of the Business and Professions Code, and my license is in full force and effect.

License Number 421014 Lic. Class C53

Contractor Swan Pools Date 6-28-84

☐ I am exempt under Sec. _____

B.&P.C. for this reason _____

_____ Date: _____

Signature _____

SINGLE FAMILY HOME OWNER-BUILDER DECLARATION

I hereby affirm that I am exempt from the Contractor's License Law for the following reason (Section 7031.5, Business and Professions Code):

☐ I, as owner of the property, will do the plumbing and electrical work. I, or my employees with wages as their sole compensation, or a licensed contractor will do all other work and the structure is not intended or offered for sale (Section 7044 B&P Code).

CONSTRUCTION LENDING AGENCY

I hereby affirm that there is a construction lending agency for the performance of the work for which this permit is issued (Sec. 3097, Civ. C.).

Lender's Name N/A

Lender's Address _____

I certify that I have read this application and state that the above information is correct. I agree to comply with all County ordinances and State laws relating to building, electrical, mechanical and plumbing construction, and hereby authorize representatives of this County to enter upon the above-mentioned property for inspection purposes.

[signature] 6/28/84

Signature of Applicant or Agent Date

BUILDING AND SAFETY

FOR APPLICANT TO FILL IN			
BUILDING ADDRESS	5513 W 118th St.		
CITY	INGLEWOOD	ZIP	
TRACT	2663	SIZE OF LOT	LOT NO. 150
OWNER	BILL FERRIER	TEL. NO.	6436214
ADDRESS	5513 W. 118th St.		
CITY	INGLEWOOD	ZIP	
ARCHITECT OR ENGINEER	B CADAMS	TEL. NO.	6360294
ADDRESS	12753 BROOKHURST GG		
CONTRACTOR	SWAN POOLS	TEL. NO.	9578541
ADDRESS	2140 Solitary	LIC. NO.	421014
CITY	S.A.	LIC. CLASS	C53

DESCRIPTION OF WORK

SWIMMING POOL ☒

SPA ☒

SQ. FT. SIZE 400

ELECTRICAL

Steel & Conduit Bonding
Conduits, Conductors, Equipment ☒

PLUMBING

P-Trap ☐
Gas System ☒
Anti-Syphon ☒

MECHANICAL

Swimming Pool Heater ☒

APPLICANT (PRINT) P. Kerry TEL. NO. 9578541

ADDRESS 2140 So Rilaty Sa

P.C. Fee $	75.44	Permit Fee	177.50
		Issuance Fee	10.50
Investigation Fee		Total Fee	188.00

BUILDING ADDRESS	5513 W. 118th Street		
LOCALITY	INGLEWOOD		
NEAREST CROSS ST.	Aviation		
ASSESSOR MAP BOOK	4140	PAGE 3	PARCEL 32
USE ZONE	R-1	MAP NO. 4150	
		SPECIAL CONDITIONS	
DISTRICT	17	STATISTICAL CLASS CLASS NO. 31	TYPE CONST. 3
PROCESSED BY	Greiner		

VALUATION

$ 12,000

$

FINAL DATE 1/7/85

FINAL BY C. [signature]

VALIDATION

#8176A
#••••23
1••7544
•••7544#
0628-84
#8177A
#•••••3
1•18800
••18800#
0628-84

INSPECTOR COPY

SEE REVERSE FOR EXPLANATORY LANGUAGE

PLANS TO APPLICANT				
To:		Returned		Approved
No.	Date	No.	Date	

INSPECTION	DATE	INSPECTOR
LOCATION		
STEEL & FORMS	8/3/84	Shulefs
LIGHT CONDUIT		
BONDING	8/3/84	Shulefs
CONDUIT DECK	8/29/84	Shulefs
GAS LINE	8/17/84	Shulefs
WATER LINE		
SEWER		
ANTI-SYPHON VALVE		
ELECTRIC WIRES		
FENCE (HEIGHT)		
GATES (SELF-CLOSING SELF-LATCHING)	10/17/84	Shulefs
ROUGH WIRING	8/17/84	Shulefs
FINAL ELECTRIC		
HEATER (LOCATION & VENT)		
GAS LINE TEST	8/17/84	Shulefs
POOL DRAINAGE		
P-TRAP		

INSPECTOR'S NOTES

Called 8/28/84 Shulefs

Called 10/16/84 Shulefs

OWNER-BUILDER DECLARATION

I hereby affirm that I am exempt from the Contractor's License Law for the following reason (Sec. 7031.5) *Business and Professions Code: Any city or county which requires a permit to construct, alter, improve, demolish, or repair any structure, prior to its issuance, also requires the applicant for such permit to file a signed statement that he is licensed pursuant to the provisions of the Contractor's License Law (Chapter 9) (commencing with Section 7000) of Division 3 of the Business and Professions Code) or that he is exempt therefrom and the basis for the alleged exemption. Any violation of Section 7031.5 by any applicant for a permit subjects the applicant to a civil penalty of not more than five hundred dollars ($500).):*

☐ I, as owner of the property, or my employees with wages as their sole compensation, will do the work, and the structure is not intended or offered for sale (Sec. 7044) *Business and Professions Code: The Contractor's License Law does not apply to an owner of property who builds or improves thereon, and who does such work himself or through his own employees, provided that such improvements are not intended or offered for sale. If, however, the building or improvement is sold within one year of completion, the owner-builder will have the burden of proving that he did not build or improve for the purpose of sale).*

☐ I, as owner of the property, am exclusively contracting with licensed contractors to construct the project (Sec. 7044) *Business and Professions Code: The Contractor's License Law does not apply to an owner of property who builds or improves thereon, and who contracts for such projects with a contractor(s) licensed pursuant to the Contractor's License Law).*

☐ I am exempt under Sec. _____, B. & P.C. for this reason _____

Date _____ Owner _____

INSPECTOR'S NOTES

COUNTY OF LOS ANGELES
DEPARTMENT OF COUNTY ENGINEER-FACILITIES
DIVISION OF BUILDING AND SAFETY

STATEMENT TO BE SIGNED BY OWNER PRIOR TO ISSUANCE OF SWIMMING POOL PERMIT

Water drained from swimming pools must not encroach on abutting property. The following are legal methods of swimming pool waste water disposal:

1. To a sanitary sewer through a 3" P-trap legally installed under permit from the Building and Safety Division of the County of Los Angeles. This applies only to property which is connected to a public sewer. Swimming pool waste water shall not discharge to a private sewage disposal system.

2. To a storm sewer or established storm channel which abuts the property if permission can be obtained from the County Flood Control District. The general information telephone number there is (213) 226-4111.

3. To the street if a permit is first obtained from the County Road Department (213) 226-8188.

4. On the property if the property is large enough to insure that runoff will not encroach on abutting property.

5. In the case where none of the above can be accomplished, the pool contents must be removed by tank truck.

This is to certify that I have read and understand the foregoing and agree to pass this information sheet on to the next subsequent owner.

Willa L. Ferris — 6/12/84
Owner's Signature — Date

Subsequent Owner's Signature — Date

Subsequent Owner's Signature — Date

Subsequent Owner's Signature — Date

EEW:mm 53

Form G - Two copies required.
Owner retains one.

BILL + WANDA FERRIER	5513 W. 118TH	INGLEWOOD (LA CO)	2-643-6214	6-19-84
BUYER/OWNER/S	ADDRESS	CITY	RES. PHONE	CONTRACT DATE

	EAST 66' of LOT 150	2663	
MAP BOOK PAGE	LEGAL DESCRIPTION - LOT	TRACT	JOB PHONE

W.G.T.

PLAN AUTHORIZATION

Owner and Contractor acknowledge that they are responsible for the following:

	Contractor	Owner
Fence Removal by		✓
Fence Replacement by		✓
Tree Removal by		✓
Tree Hauling by		✓
Decking by	✓	
Expansion Joints by		✓
Retaining Walls by		✓
Soil Reports by		✓
Deck Drains by		✓
Fencing by		✓
Gates by		✓

SALESMAN MUST INDICATE LOCATION ON THIS SCALE DRAWING OF ALL ITEMS LISTED BELOW AND THE FOLLOWING MUST BE ACKNOWLEDGED BY OWNER. IF THERE ARE ANY CHANGES FROM LOCATIONS ON THIS DRAWING, THERE WILL BE ADDITIONAL CHARGES.

	APPROVED & ACKNOWLEDGED BY OWNER
Shape of Pool	✓
Width Maximum	✓
Width - Minimum	✓
Length - Maximum	✓
Length - Minimum	✓
Depth - Maximum	✓
Depth - Minimum	✓
Filter Location	✓
Light Location	✓
Ladder Location	
Diving Board Location	
Slide Location	
Heater Location	✓
Decking Location	✓
Coping Location	✓
Skimmer Location	✓
Step Location	✓
Shape of Steps	✓
Access Dimensions	✓
Tops & Toes of Slopes	✓
Retaining Walls	✓
Truck Load Point	✓
Covered Patio	✓
Electric Box	✓
Gas Meter	✓
Hose Bib	✓
Distance Pool from House & Prop. Lines	✓
Overhead Utility Lines	✓
Public Utility Easements	✓
Existing Structure or Proposed Struct. on Prop.	✓

ACCESS DAMAGE OR UNDERGROUND OBSTRUCTIONS:

CONTRACTOR will not assume responsibility for access damage such as, damage to curbs, sidewalks, driveways, cement slabs, sewers, lawns, trees, shrubs, fences, telephone or other utility lines or rerouting of any overhead or underground lines, pipes, conduits or drainage. Customer warrents all locations on this drawing are within their property lines. When access is made through a neighbor's property, it is understood that you, the owner, have that neighbor's permission and assume full responsibility. No soil, rocks, debris, etc. removed or brought in except on Excavation Day

THE CONTRACT PRICE IS BASED ON THE FOLLOWING MUTUAL ASSUMPTION OF FACTS:

That the site has adequate bearing capacity, contains no fill ground, no hard or rock formation or boulders, contains no cesspools, septic tanks, underground utility lines or other obstructions, that no underground or surface water conditions will interfere with the work of operation of the completed structure, that no blasting or jackhammer work is required; that trucks and power equipment must have access to the [illegible] and that said access is adequate and sub[illegible] and [illegible] warrant that there is adequate electrical and water supply available on the property for construction purposes. Contractor shall not be liable for flotation of pool after guniting caused by external water.

Grading in pool area only; limited to 30 minutes unless otherwise specified. Customer to be responsible for determination of pool elevation and drainage beyond pool decking. Walks and decking are not guaranteed against cracking, checking, raising, settling or discoloration. Plaster is not guaranteed against discoloration, staining, checking or cracking. Such plaster defects generally result from local water conditions, improper use of chemicals, or lack of or improper cleaning of the pool. Any walls or grading not specifically on contract, is owner's responsibility.

Contractor's liability for variance in pool size shall be limited to $3.00 a square foot. Should actions of customer delay construction, any additional costs incurred by contractor, due to such delays, shall be borne by customer.

This plan authorization, in conjunction with the contract, constitutes the entire agreement of the parties.

BUYER APPROVES PLAN AND SPECIFICATIONS AS OUTLINED HEREIN, AND HAS RECEIVED A COPY OF THIS PLAN.

Willard B. Ferrier
SIGNATURE

SIGNATURE

Date

Scale 1/8" = 1'

Salesman

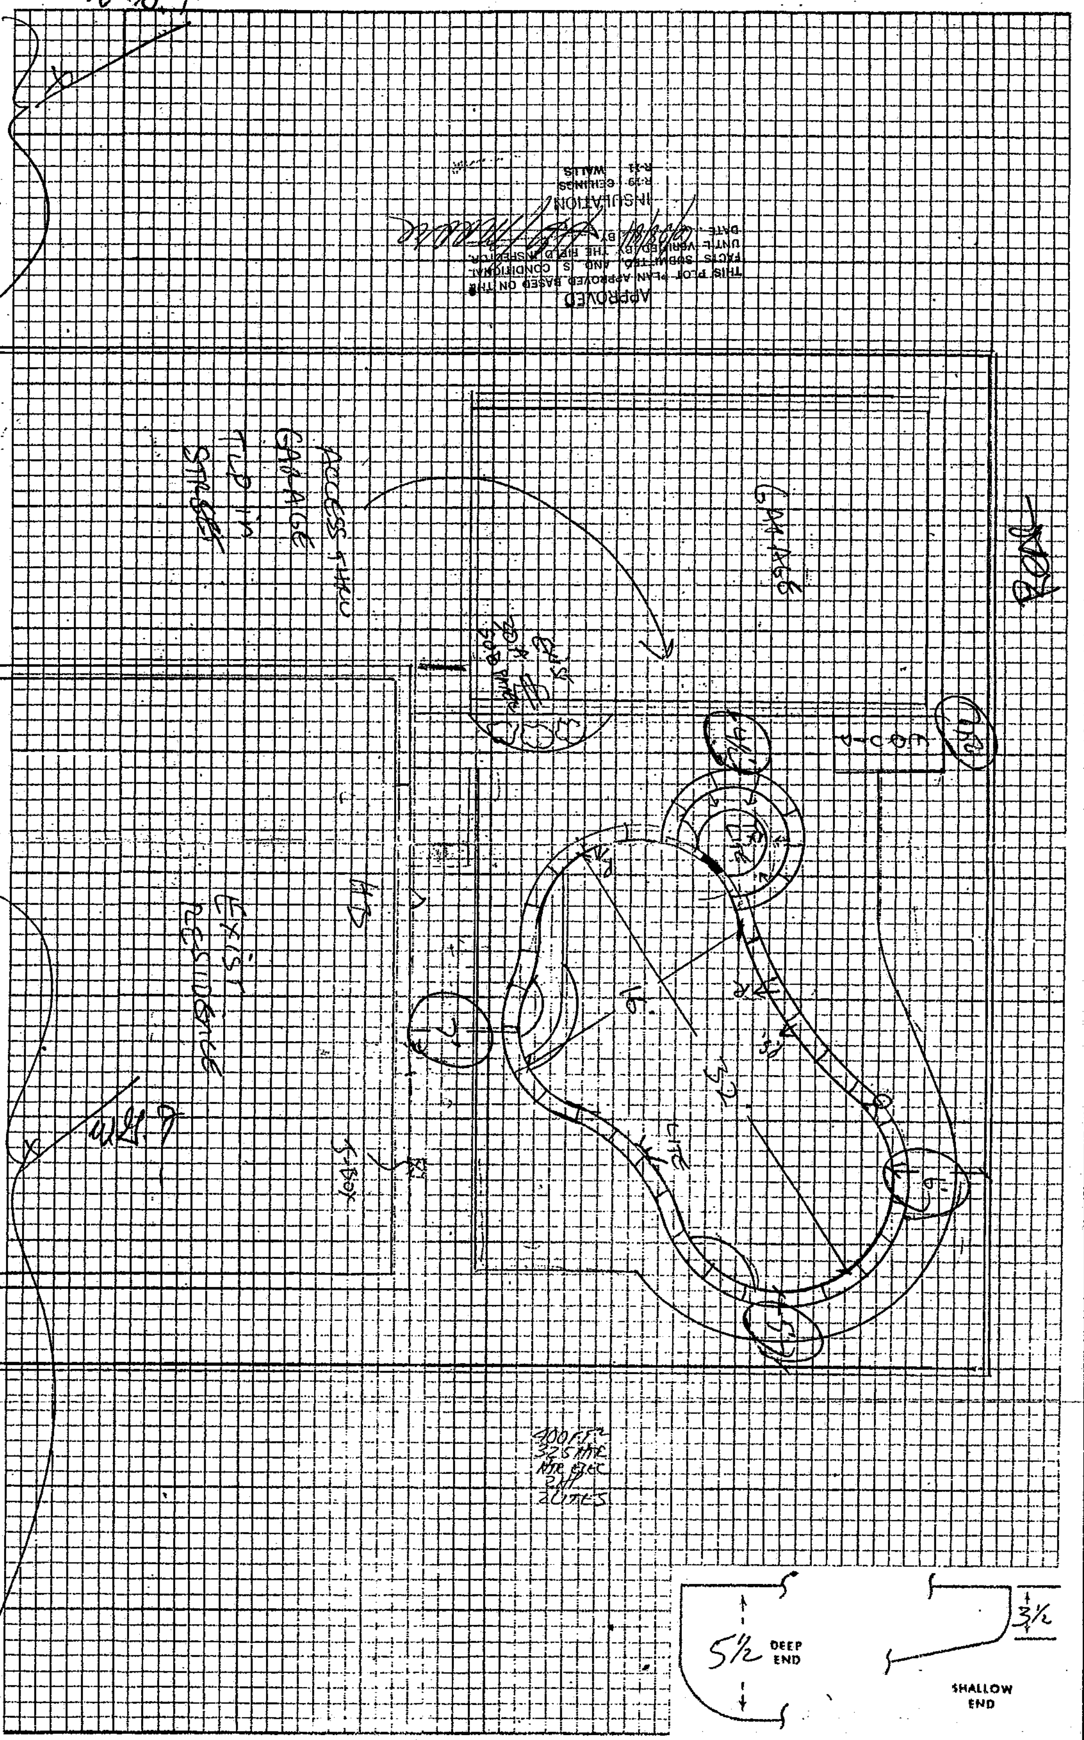

CODE

PUMP FILTER HEATER NEAREST HOSE BIB ELEV. PT.

GAS ELEC SKIMMER LADDER LIGHT

Swan pools