COUNTY OF LOS ANGELES
DEPARTMENT OF PUBLIC WORKS
BUILDING AND SAFETY / LAND DEVELOPMENT

LOMITA/LENNOX # 1200
24320 NARBONNE
LOMITA CA 90717
PHONE: (310) 534-3760 EXT:

BUILDING PERMIT
SIGN
BL 1200 0705160044

LEGAL ID:
ON FILE

ASSESSOR INFORMATION NUMBER:
4224-006-900

TENANT:
MARMI

OWNER: TEL. NO:
TEASERS CORPORATION -
1351 3RD STREET
SANTA MONICA, 90401

APPLICANT: TEL. NO:
FACTORY SIGNAGE* (626) 792-9345-
802 PROSPECT BL
PASADENA CA 91103

CONTRACTOR: TEL. NO:
FACTORY SIGNAGE AND GRAPHICS (626) 792-9345-
802 PROSPECT BLVD LIC. NO
PASADENA CA 91103 851903 C45

ARCHITECT OR ENGINEER: TEL. NO:
-
LIC. NO:

MAP NO: SEWER MAP BOOK: PAGE: FIRE ZONE: CMP:
00

NO. OF FAMILIES: DWELLING UNITS: APT/COND: STAT CLASS:
NO 20

AIR QUALITY:	SCHOOL WITHIN 1000 FEET	HAZARDOUS MATERIALS
NO	NO	NO

NUMBER OF SIGNS: 1
SIGN DESCRIPTION: BACK LIT CHANNEL LETT

EXIST BLDG USE:
EXIST OCC GRP:

BLDGS. NOW ON LOT: VALUATION:
2,600

FEES PAID

FEE DESCRIPTION:	QUANTITY:	UOM:	AMOUNT:
AA BLDG PERMIT ISSUANCE			24.40
AE STRONG MOTION OTHER	2600.00	VAL	0.55
AX BUILDING REVIEW FEE			71.90
D2 PERMIT W/O EN-HC	2600.00	VAL	86.90
TOTAL FEES			183.75

REPORT ID: DPR261 ROUTE TO: BS1200

BUILDING ADDRESS:
4728 ADMIRALTY WY B2
LOSA CA 902925415
NEAREST CROSS STREET: FIJI
THOMAS PAGE: 672 GRID: A7 LOCALITY: MARINA DEL REY

ISSUED ON:	PROCESSED BY:	EXPIRES ON:
05/16/07	RB	05/10/08

FINAL DATE FINAL BY: CODE:
3-15-07 Michel

DESCRIPTION OF WORK
BACKLIT CHANNEL LETTER SIGN

SPECIAL CONDITIONS:
RPPT 2006-00396 DATED 6/7/06

APPROVALS	DATE	INSPECTOR SIGNATURE
LOCATION AND SETBACKS		
SOILS ENGINEER APPROVAL		
FOUNDATION/TRENCH FORMS		
SUPPORT STRUCTURE		

LICENSED CONTRACTOR'S DECLARATION

I hereby affirm under penalty of perjury that I am licensed under provisions of Chapter 9 (commencing with Section 7000) of Division 3 of the Business and Professions Code, and my license is in full force and effect.

License Class C45 Lic. No. C851903

Bill Leal 5/16/07

Contractor's Signature Date

OWNER-BUILDER DECLARATION

I hereby affirm under penalty of perjury that I am exempt from the Contractors License Law for the following reason (Sec. 7031.5, Business and Professions Code: Any city or county which requires a permit to construct, alter, improve, demolish, or repair any structure, prior to its issuance, also requires the applicant for such permit to file a signed statement that he or she is licensed pursuant to the provisions of the Contractors License Law (Chapter 9 (commencing with Section 7000) of Division 3 of the Business and Professions Code) or that he or she is exempt therefrom and the basis for the alleged exemption. Any violation of Section 7031.5 by any applicant for a permit subjects the applicant to a civil penalty of not more than five hundred dollars ($500).):

☐ I am exempt under Sec. _____ , B.& P.C. for this reason:

_____

_____

[Electrical, Plumbing & Sewer Permits Only]

☐ I, as owner of the property, will do the work, and the structure is not intended or offered for sale (Sec. 7044, Business and Professions Code: The Contractors License Law does not apply to an owner of property who builds or improves thereon, and who does such work himself or herself, provided that such improvements are not intended or offered for sale. If, however, the building or improvement is sold within one year of completion, the owner-builder will have the burden of proving that he or she did not build or improve for the purpose of sale.).

[All Other Permits]

☐ I, as owner of the property, or my employees with wages as their sole compensation, will do the work, and the structure is not intended or offered for sale (Sec. 7044, Business and Professions Code: The Contractors License Law does not apply to an owner of property who builds or improves thereon, and who does such work himself or herself or through his or her own employees, provided that such improvements are not intended or offered for sale. If, however, the building or improvement is sold within one year of completion, the owner-builder will have the burden of proving that he or she did not build or improve for the purpose of sale.).

☐ I, as owner of the property, am exclusively contracting with licensed contractors to construct the project (Sec. 7044, Business and Professions Code: The Contractors License Law does not apply to an owner of property who builds or improves thereon, and who contracts for such projects with a contractor(s) licensed pursuant to the Contractors License Law.).

_____ _____

Owner Signature Date

WORKER'S COMPENSATION DECLARATION

I hereby affirm under penalty of perjury one of the following declarations:

☐ I have and will maintain a certificate of consent to self-insure for worker's compensation, as provided for by Section 3700 of the Labor Code, for the performance of the work for which this permit is issued.

☐ I have and will maintain worker's compensation insurance, as required by Section 3700 of the Labor Code, for the performance of the work for which this permit is issued. My worker's compensation insurance carrier and policy number are:

Carrier State Fund

Policy Number 1784682

☐ I certify that in the performance of the work for which this permit is issued, I shall not employ any person in any manner so as to become subject to the worker's compensation laws of California, and agree that if I should become subject to the worker's compensation provisions of Section 3700 of the Labor Code, I shall forthwith comply with those provisions.

_____ _____

Applicant Signature Date

WARNING: FAILURE TO SECURE WORKER'S COMPENSATION COVERAGE IS UNLAWFUL, AND SHALL SUBJECT AN EMPLOYER TO CRIMINAL PENALTIES AND CIVIL FINES UP TO ONE HUNDRED THOUSAND DOLLARS ($100,000), IN ADDITION TO THE COST OF COMPENSATION, DAMAGES AS PROVIDED FOR IN SECTION 3706 OF THE LABOR CODE, INTEREST, AND ATTORNEY'S FEES.

LOBBYIST ORDINANCE CERTIFICATION

[Complete this section for permits in unincorporated Los Angeles County only]

This is to certify that I, as permit applicant, am familiar with the requirements of Los Angeles County Code Chapter 2.160 et seq., (relating to the Los Angeles County Lobbyist Ordinance) and that all persons acting on behalf of myself complied and will continue to comply therewith through the application process.

Bill Leal Bill Leal

Applicant (Print Name) Applicant Signature

Factory Signage + Graphics 5/16/07

Company Name (if employed by an entity/agency) Date

JOB ADDRESS
LOCALITY

HAZARDOUS MATERIAL DECLARATION

Will the applicant or future building occupant handle a hazardous material or a mixture containing a hazardous material equal to or greater than the amount specified on the hazardous materials information guide?

Yes ☐ No ☐

Will the intended use of the building by the applicant or future building occupant require a permit for construction or modification from the South Coast Air Quality Management District (SCAQMD)? See permitting checklist for guidelines.

Yes ☐ No ☐

I have read the hazardous materials information guide and the SCAQMD permitting checklist, I understand my requirements under the Los Angeles County Code Title 2, Chapter 220 Sections 220.100 through 220.140 concerning hazardous material reporting and for obtaining a permit from the SCAQMD.

ASBESTOS NOTIFICATION

☐ Notification letter sent to SCAQMD or EPA

☐ I declare that notification of asbestos removal is not applicable to addressed project.

CONSTRUCTION LENDING AGENCY

I hereby affirm under penalty of perjury that there is a construction lending agency for the performance of the work for which this permit is issued (Sec. 3097, Civ.C.).

Lender's Name _____

Lender's Address _____

I certify that I have read this application and state under the penalty of perjury that the above information is correct. I agree to comply with all City and County ordinances and State laws relating to building construction, and hereby authorize representatives of this County to enter upon the above-mentioned property for inspection purposes.

Bill Leal 5/16/07

Applicant or Agent Signature **Date**

COUNTY OF LOS ANGELES
DEPARTMENT OF PUBLIC WORKS
BUILDING AND SAFETY / LAND DEVELOPMENT

LOMITA/LENNOX
24320 NARBONNE
LOMITA CA 90717
PHONE: (310) 534-3760 EXT:

1200

ELECTRICAL PERMIT
EL 1200 0705160027

LEGAL ID:
ON FILE

ASSESSOR INFORMATION NUMBER:
4224-006-900

TENANT:
MARMI

OWNER: TEL. NO:
TEASERS CORPORATION -
1351 3RD STREET
SANTA MONICA, 90401

APPLICANT: TEL. NO:
FACTORY SIGNAGE* (626) 792-9345-
802 PROSPECT BL
PASADENA CA 91103

CONTRACTOR: TEL. NO:
FACTORY SIGNAGE AND GRAPHICS (626) 792-9345-
802 PROSPECT BLVD LIC. NO
PASADENA CA 91103 851903 C45

ARCHITECT OR ENGINEER: TEL. NO:
-
LIC. NO:

FEES PAID

FEE DESCRIPTION:	QUANTITY: UOM:	AMOUNT:
A1 PERMIT ISSUANCE FEE		24.40
K1 SIGNS, OUTLINE LGT	1.00 SIG	34.10
	TOTAL FEES	58.50

REPORT ID: DPR265 ROUTE TO: BS1200

BUILDING ADDRESS:
4728 ADMIRALTY WY B2
LOSA CA 902925415
NEAREST CROSS STREET: FIJI
THOMAS PAGE: 672 GRID: A7 LOCALITY: MARINA DEL REY

ISSUED ON:	PROCESSED BY:	PLAN BY:	EXPIRES ON:
05/16/07	RB		11/12/07

FINAL DATE FINAL BY: CODE:
3-15-07

DESCRIPTION OF WORK
BACKLIT CHANNEL LETTER SIGN

SPECIAL CONDITIONS:

APPROVALS	DATE	INSPECTOR SIGNATURE
TEMPORARY POWER POLE		
UNDERGROUND CONDUIT		
UFER GROUND		
ROUGH CONDUIT		
ROUGH WIRING		
MAIN WATER LINE PLASTIC Y/N METAL Y/N		
UTILITY COMPANY NOTIFIED		

LICENSED CONTRACTOR'S DECLARATION

I hereby affirm under penalty of perjury that I am licensed under provisions of Chapter 9 (commencing with Section 7000) of Division 3 of the Business and Professions Code, and my license is in full force and effect.

License Class C45 Lic. No. 851903

Contractor's Signature Date 5/12/07

OWNER-BUILDER DECLARATION

I hereby affirm under penalty of perjury that I am exempt from the Contractors License Law for the following reason (Sec. 7031.5, Business and Professions Code: Any city or county which requires a permit to construct, alter, improve, demolish, or repair any structure, prior to its issuance, also requires the applicant for such permit to file a signed statement that he or she is licensed pursuant to the provisions of the Contractors License Law (Chapter 9 (commencing with Section 7000) of Division 3 of the Business and Professions Code) or that he or she is exempt therefrom and the basis for the alleged exemption. Any violation of Section 7031.5 by any applicant for a permit subjects the applicant to a civil penalty of not more than five hundred dollars ($500).):

☐ I am exempt under Sec. _____ , B.& P.C. for this reason:

[Electrical, Plumbing & Sewer Permits Only]

☐ I, as owner of the property, will do the work, and the structure is not intended or offered for sale (Sec. 7044, Business and Professions Code: The Contractors License Law does not apply to an owner of property who builds or improves thereon, and who does such work himself or herself, provided that such improvements are not intended or offered for sale. If, however, the building or improvement is sold within one year of completion, the owner-builder will have the burden of proving that he or she did not build or improve for the purpose of sale.).

[All Other Permits]

☐ I, as owner of the property, or my employees with wages as their sole compensation, will do the work, and the structure is not intended or offered for sale (Sec. 7044, Business and Professions Code: The Contractors License Law does not apply to an owner of property who builds or improves thereon, and who does such work himself or herself or through his or her own employees, provided that such improvements are not intended or offered for sale. If, however, the building or improvement is sold within one year of completion, the owner-builder will have the burden of proving that he or she did not build or improve for the purpose of sale.).

☐ I, as owner of the property, am exclusively contracting with licensed contractors to construct the project (Sec. 7044, Business and Professions Code: The Contractors License Law does not apply to an owner of property who builds or improves thereon, and who contracts for such projects with a contractor(s) licensed pursuant to the Contractors License Law.).

Owner Signature Date

WORKER'S COMPENSATION DECLARATION

I hereby affirm under penalty of perjury one of the following declarations:

☐ I have and will maintain a certificate of consent to self-insure for worker's compensation, as provided for by Section 3700 of the Labor Code, for the performance of the work for which this permit is issued.

☐ I have and will maintain worker's compensation insurance, as required by Section 3700 of the Labor Code, for the performance of the work for which this permit is issued. My worker's compensation insurance carrier and policy number are:

Carrier State Fund

Policy Number 1784682

☐ I certify that in the performance of the work for which this permit is issued, I shall not employ any person in any manner so as to become subject to the worker's compensation laws of California, and agree that if I should become subject to the worker's compensation provisions of Section 3700 of the Labor Code, I shall forthwith comply with those provisions.

Applicant Signature Date

WARNING: FAILURE TO SECURE WORKER'S COMPENSATION COVERAGE IS UNLAWFUL, AND SHALL SUBJECT AN EMPLOYER TO CRIMINAL PENALTIES AND CIVIL FINES UP TO ONE HUNDRED THOUSAND DOLLARS ($100,000), IN ADDITION TO THE COST OF COMPENSATION, DAMAGES AS PROVIDED FOR IN SECTION 3706 OF THE LABOR CODE, INTEREST, AND ATTORNEY'S FEES.

LOBBYIST ORDINANCE CERTIFICATION

[Complete this section for permits in unincorporated Los Angeles County only]

This is to certify that I, as permit applicant, am familiar with the requirements of Los Angeles County Code Chapter 2.160 et seq., (relating to the Los Angeles County Lobbyist Ordinance) and that all persons acting on behalf of myself complied and will continue to comply therewith through the application process.

Applicant (Print Name) Applicant Signature

Company Name (if employed by an entity/agency) Date

JOB ADDRESS
LOCALITY

HAZARDOUS MATERIAL DECLARATION

Will the applicant or future building occupant handle a hazardous material or a mixture containing a hazardous material equal to or greater than the amount specified on the hazardous materials information guide?

Yes ☐ No ☐

Will the intended use of the building by the applicant or future building occupant require a permit for construction or modification from the South Coast Air Quality Management District (SCAQMD)? See permitting checklist for guidelines.

Yes ☐ No ☐

I have read the hazardous materials information guide and the SCAQMD permitting checklist, I understand my requirements under the Los Angeles County Code Title 2, Chapter 220 Sections 220.100 through 220.140 concerning hazardous material reporting and for obtaining a permit from the SCAQMD.

ASBESTOS NOTIFICATION

☐ Notification letter sent to SCAQMD or EPA

☐ I declare that notification of asbestos removal is not applicable to addressed project.

CONSTRUCTION LENDING AGENCY

I hereby affirm under penalty of perjury that there is a construction lending agency for the performance of the work for which this permit is issued (Sec. 3097, Civ.C.).

Lender's Name _____

Lender's Address _____

I certify that I have read this application and state under the penalty of perjury that the above information is correct. I agree to comply with all City and County ordinances and State laws relating to building construction, and hereby authorize representatives of this County to enter upon the above-mentioned property for inspection purposes.

Applicant or Agent Signature **Date** 5/12/07

CARUSO
AFFILIATED

Via Email & California Overnight

May 9, 2007

Ms. Sherry Morris-Witt
Building Permit Technician
Los Angeles County Department of Public Works
Lomita/Lennox District Office
24320 South Narbonne Ave.
Lomita, CA. 90717

Re: Marina Waterside – Rear signage permit for Marmi – 4728 Admiralty Way
RPP #200601876 Project R2005-02137

Dear Ms. Morris-Witt:

This letter is to serve as confirmation of Landlord approval of rear sign, by **Factory Sign & Graphics per plan dated 8/15/06**, for the **Marmi** shop at Marina Waterside.

If you have any further questions please contact me at (323) 900-8134.

Sincerely,

Greg Dallal
Tenant Coordinator

cc: B. Nielsen, A. Liftis, M. Simon

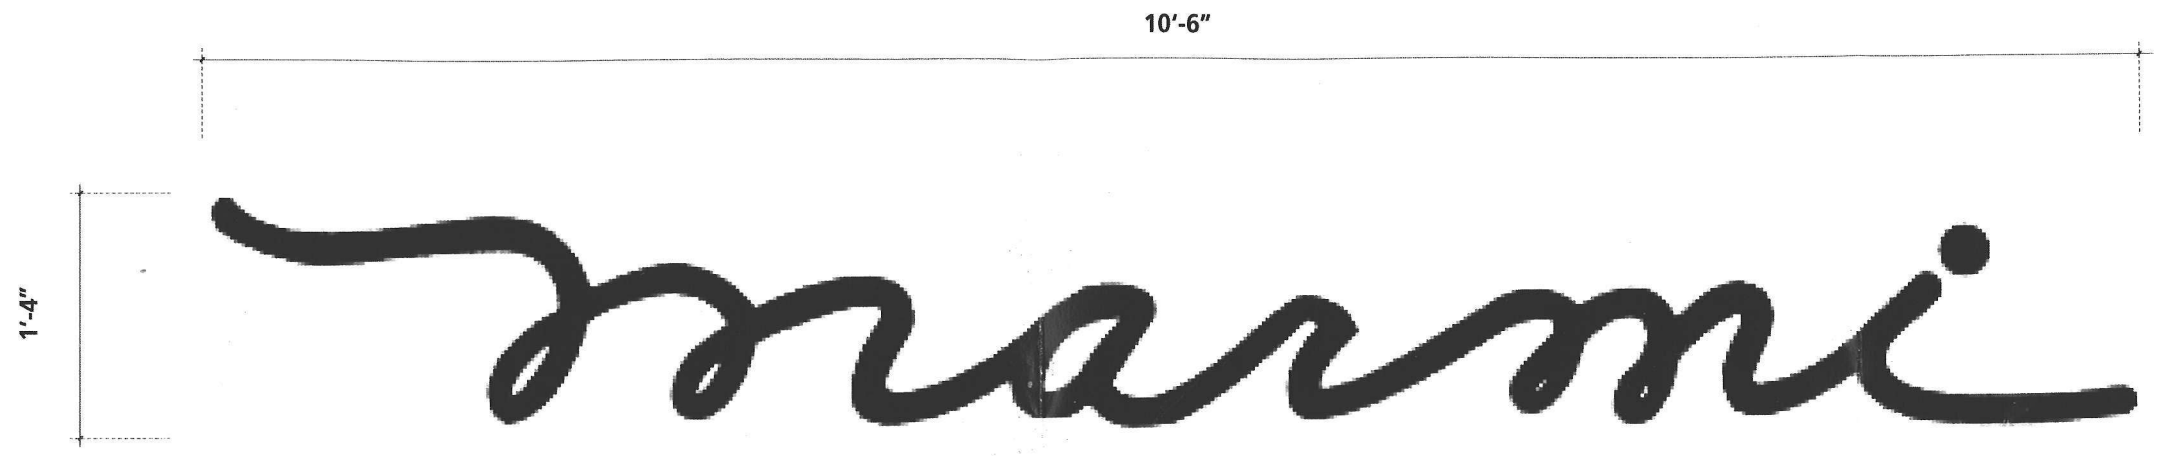

ENLARGED ELEVATION
Scale: 1" = 1'-0"

ELEVATION MARMI
Scale: 1/8" = 1'-0"

BUILDING AND SAFETY DIVISION
Department of Public Works
APPROVED
UNDER TITLE 26
BY:
MAY 16 2007

This set of plans and specifications MUST be kept on the job at all times and it is unlawful to make any changes or alterations on same without written permission from the Division of Building and Safety, County of Los Angeles. The stamping of this plan and applications SHALL NOT be held to permit or to be an approval of the violation of any provisions of any County Ordinance or State Law.

HALO ILUM. REV. CHAN. LTRS.
PTD. MARMI CORPORATE
COLORS

REV. CHAN. HALO ILLUM. LTR.
W/CLEAR LEXAN BACKER

3500 WHITE NEON ILLUM.
W/HOUSINGS THRU WALL
TO TRANSFORMER

LTRS. PINNED OFF WALL 1.5"
FOR EVEN ILLUMINATION

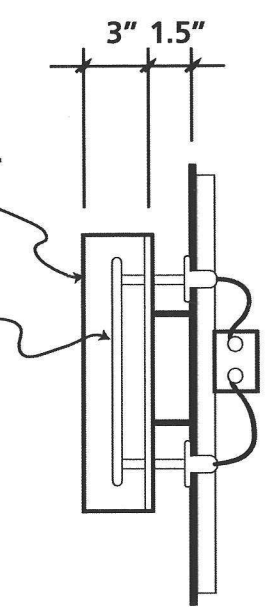

1/4" X 3" Screws
Anchored into Wood
4 screws per each letter

SECTION
Scale: 1.5" = 1'-0"

PROJECT:
Caruso/Marina
Tenant ID Signs
Back of Bldgs.

DATE:
15 Aug 2006

©2006 Caruso Affiliated, Factory Signage & Client. This confidential document contains design concepts and other disclosures that are the sole property of Caruso Affiliated, Factory Signage & Client. It may not be reproduced or distributed in whole or part without express written consent of Owners & Client.

This document is for design intent only. Please refer to fabrication drawings for appropriate detail information.

WATERSIDE
marina

CARUSO AFFILIATED
101 THE GROVE DR.
LA, CA 90036
WWW.CARUSOAFFILIATED.COM

FACTORY SIGNAGE & GRAPHICS
www.factorysg.com

Back of Bldgs.
MW-A.26
Marmi