APPLICATION FOR BUILDING PERMIT

1

COUNTY OF LOS ANGELES — BUILDING AND SAFETY

WORKER'S COMPENSATION DECLARATION

I hereby affirm that I have a certificate of consent to self insure, or a certificate of Workers' Compensation Insurance, or a certified copy thereof (Sec. 3800, Lab. C.)

Policy No. _____ Company _____

☐ Certified copy is hereby furnished.

☐ Certified copy is filed with the county building inspection department.

Date _____ Applicant _____

CERTIFICATE OF EXEMPTION FROM WORKERS' COMPENSATION INSURANCE

(This section need not be completed if the permit is for one hundred dollars ($100) or less.)

I certify that in the performance of the work for which this permit is issued, I shall not employ any person in any manner so as to become subject to the Workers' Compensation Laws.

X Date 1-11-93 Applicant _____

NOTICE TO APPLICANT: If, after making this Certificate of Exemption, you should become subject to the Workers' Compensation provisions of the Labor Code, you must forthwith comply with such provisions or this permit shall be deemed revoked.

LICENSED CONTRACTORS DECLARATION

I hereby affirm that I am licensed underprovisions of Chapter 9 (commencing with Section 7000) of Division 3 of the Business and Professions Code, and my license is in full force and effect.

License Number _____ Lic. Class _____

Contractor _____ Date _____

☐ I am exempt under Sec. _____

B.&P.C. for this reason _____

_____ Date: _____

Signature _____

☑ I, as owner of the property, or my employees with wages as their sole compensation, will do the work and the structure is not intended or offered for sale (Section 7044, Business and Professions Code.)

☐ I, as owner of the property, am exclusively contracting with licensed contractors to construct the project (Section 7044, Business and Professions Code.)

CONSTRUCTION LENDING AGENCY

I hereby affirm that there is a construction lending agency for the performance of the work for which this permit is issued (Sec. 3097, Civ. C.)

Lender's Name _____

Lender's Address _____

I certify that I have read this application and state under penalty of perjury that the above information is correct. I agree to comply with all county ordinances and State laws relating to building construction, and hereby authorize representatives of this County to enter upon the above-mentioned property for inspection purposes.

Signature of Applicant or Agent _____ Date 1-11-93

76 A638A 20-0010 DPW 12/92

FOR APPLICANT TO FILL IN

BUILDING ADDRESS: 3695 FAIRWAY
CITY: ZIP: 90043
SIZE OF LOT: NO. OF BLDGS. NOW ON LOT:
TRACT: 8060 BLOCK: LOT NO.: 98
ASSESSOR MAP BOOK: 5072 PAGE: 008 PARCEL: 024
OWNER: DON RICHARDSON TEL NO. (213) 296-9395
ADDRESS: 3695 FAIRWAY
CITY: LA County (VIEW PARK) ZIP: 90043
ARCHITECT OR ENGINEER: BILL KEMPTON TEL NO. (818) 281-2603
ADDRESS: 824 SIERRA VISTA #C Alh 91801
CONTRACTOR: OWNER TEL NO. SAME
ADDRESS: LIC. NO.
CITY: LIC. CLASS
SQ. FT. SIZE: 322 NO. OF STORIES: 1 NO. OF FAMILIES: 1
DESCRIPTION OF WORK: 322 SQ. FT. ROOM ADDITION
USE OF EXISTING BLDG.: SFD
APPLICANT (PRINT): DON RICHARDSON TEL NO. 213 296-9395
ADDRESS: 3695 FAIRWAY, LA. 90043

NEW ☐ ADD ☒ ALTER ☐ REPAIR ☐ DEMOL ☐ URM ☐

WILL THE APPLICANT OR FUTURE BUILDING OCCUPANT HANDLE A HAZARDOUS MATERIAL OR A MIXTURE CONTAINING A HAZARDOUS MATERIAL EQUAL TO OR GREATER THAN THE AMOUNTS SPECIFIED ON THE HAZARDOUS MATERIALS INFORMATION GUIDE?

YES ☐ NO ☑

WILL THE INTENDED USE OF THE BUIDLING BY THE APPLICANT OR FUTURE BUILDING OCCUPANT REQUIRE A PERMIT FOR CONSTRUCTION OR MODIFICATION FROM THE SOUTH COAST AIR QUALITY MANAGEMENT DISTRICT (SCAQMD) SEE PERMITTING CHECKLIST FOR GUIDELINES.

YES ☐ NO ☑

I HAVE READ THE HAZARDOUS MATERIALS INFORMATION GUIDE AND THE SCAQMD PERMITTING CHECKLIST. I UNDERSTAND MY REQUIREMENTS UNDER THE LOS ANGELES COUNTY CODE, TITLE 2, CHAPTER 2.20 SECTIONS 2.20.100 THROUGH 2.20.140 CONCERNING HAZARDOUS MATERIALS REPORTING AND FOR OBTAINING A PERMIT FROM THE SCAQMD.

OWNER OR AGENT

P.C. FEE	PERMIT FEE 286.66
	ISSUANCE FEE 17.10
INVESTIGATION FEE 50.50	TOTAL FEE 303.76

SEE REVERSE FOR EXPLANATORY LANGUAGE

BUILDING ADDRESS: 3695 FAIRWAY BLVD
LOCALITY: View Park
NEAREST CROSS ST.: Circleview
USE ZONE: R-1 MAP NO.: 4003
SPECIAL CONDITIONS:
WITHIN 1000 FT. OF SCHOOL? YES NO

DISTRICT	GROUP	TYPE CONST.	FIRE ZONE	PROCESSED BY
7	R-3	V	III	Lane

STATISTICAL CLASSIFICATION: CLASS NO. 21 DWELL UNITS #4 APT CONDO

REQUIRED SET BACK	YARD	HWY	TOTAL SETBACK FROM PROP LINE	EXIST WIDTH
FRONT P.L.	22		22	50.50
SIDE P.L.				50.50

SEWER MAP BK 6 PG 127

VALUATION $ 22,000

$

LDMA P/C #

LDMA Perm #

FINAL DATE 10-27-94

FINAL BY Willett

VALIDATION

08 1 1 NO. 01-11-93
10 1 1 NO. 01-11-93
01* *30376
0376 CK TE
1 1 1 *** ITM
08 22 NO.
10 14 NO. 01-11-93

INSPECTOR COPY

PLANS TO APPLICANT				
To:		Returned		Approved
No.	Date	No.	Date	

Approvals	Required Yes	Required No	Date Received or Approved
Water Certificate			
Health Department			
Fire Department			
Grading			
Geological			
Pedestrian Protection (Fence) (Canopy)			
Special Inspection (Conc.) (Masonry) (Welding)			
Lot Drainage			
Parking			

Approvals	Date	Inspector's Signature
Location (Setback & Yards)		
Foundations	1/25/93	
Slab		
Frame	2/8/93	
Energy Insulation		
Lath/Drywall - Interior	2/10/93	
Lath - Exterior		
House Number - Correct & Posted		
Final - Enter on Front		
Certificate of Occupancy Issued		

INSPECTOR'S NOTES

OWNER-BUILDER DECLARATION

I hereby affirm that I am exempt from the Contractor's License Law for the following reason. (Sec. 7031.5) *Business and Professions Code: Any city or county which requires a permit to construct, alter, improve, demolish, or repair any structure, prior to its issuance, also requires the applicant for such permit to file a signed statement that he is licensed pursuant to the provisions of the Contractor's License Law (Chapter 9) (commencing with Section 7000 of Division 3 of the Business and Professions Code) or that he is exempt therefrom and the basis for the alleged exemption. Any violation of Section 7031.5 by any applicant for a permit subjects the applicant to a civil penalty of not more than five hundred dollars ($500).:*

☐ I, as owner of the property, or my employees with wages as their sole compensation, will do the work, and the structure is not intended or offered for sale (Sec. 7044) *Business and Professions Code: The Contractor's License Law does not apply to an owner of property who builds or improves thereon, and who does such work himself or through his own employees, provided that such improvements are not intended or offered for sale. If, however, the building or improvement is sold within one year of completion, the owner-builder will have the burden of proving that he did not build or improve for the purpose of sale.*

☐ I, as owner of the property, am exclusively contracting with licensed contractors to construct the project (Sec. 7044) *Business and Professions Code: The Contractor's License Law does not apply to an owner of property who builds or improves thereon, and who contracts for such projects with a contractor(s) licensed pursuant to the Contractor's License Laws.*

☐ I am exempt under Sec. _____, B.&P.C. for this reason _____

Date _____ Owner _____

INSPECTOR'S NOTES

APPLICATION FOR BUILDING PERMIT

1

COUNTY OF LOS ANGELES — BUILDING AND SAFETY

WORKER'S COMPENSATION DECLARATION

I hereby affirm that I have a certificate of consent to self insure, or a certificate of Workers' Compensation Insurance, or a certified copy thereof (Sec. 3800, Lab. C.)

Policy No. _____ Company _____

☐ Certified copy is hereby furnished.

☐ Certified copy is filed with the county building inspection department.

Date _____ Applicant _____

CERTIFICATE OF EXEMPTION FROM WORKERS' COMPENSATION INSURANCE

(This section need not be completed if the permit is for one hundred dollars ($100) or less.)

I certify that in the performance of the work for which this permit is issued, I shall not employ any person in any manner so as to become subject to the Workers' Compensation Laws.

Date 2-23-93 Applicant [signature]

NOTICE TO APPLICANT: If, after making this Certificate of Exemption, you should become subject to the Workers' Compensation provisions of the Labor Code, you must forthwith comply with such provisions or this permit shall be deemed revoked.

LICENSED CONTRACTORS DECLARATION

I hereby affirm that I am licensed underprovisions of Chapter 9 (commencing with Section 7000) of Division 3 of the Business and Professions Code, and my license is in full force and effect.

License Number _____ Lic. Class _____

Contractor _____ Date _____

☐ I am exempt under Sec. _____

B.&P.C. for this reason _____

_____ Date: _____

Signature _____

☑ I, as owner of the property, or my employees with wages as their sole compensation, will do the work and the structure is not intended or offered for sale (Section 7044, Business and Professions Code.)

☐ I, as owner of the property, am exclusively contracting with licensed contractors to construct the project (Section 7044, Business and Professions Code.)

CONSTRUCTION LENDING AGENCY

I hereby affirm that there is a construction lending agency for the performance of the work for which this permit is issued (Sec. 3097, Civ. C.)

Lender's Name _____

Lender's Address _____

I certify that I have read this application and state under penalty of perjury that the above information is correct. I agree to comply with all county ordinances and State laws relating to building construction, and hereby authorize representatives of this County to enter upon the above-mentioned property for inspection purposes.

Signature of Applicant or Agent [signature] Date 2-23-93

76 A638A 20-0010 DPW 12/92

FOR APPLICANT TO FILL IN

BUILDING ADDRESS: 3695 Fairway Blvd

CITY: L.A. Ca. ZIP: 90043-1110

SIZE OF LOT: | NO. OF BLDGS. NOW ON LOT:

TRACT: 8060 | BLOCK: | LOT NO.: 98

ASSESSOR MAP BOOK: 5012 | PAGE: 008 | PARCEL: 024

OWNER: Don Richardson | TEL NO.: 213 296-9395

ADDRESS: 3695 Fairway Blvd

CITY: L.A. Ca. ZIP: 90043

ARCHITECT OR ENGINEER: | TEL NO.:

ADDRESS:

CONTRACTOR: OWNER | TEL NO.: SAME

ADDRESS: | LIC. NO.:

CITY: | LIC. CLASS:

SQ. FT. SIZE: 3375 | NO. OF STORIES: 2 | NO. OF FAMILIES: Single

DESCRIPTION OF WORK: RE-Roof

NEW ☐ ADD ☐ ALTER ☐ REPAIR ☐ DEMOL ☐ URM ☐

USE OF EXISTING BLDG.:

APPLICANT (PRINT): Don Richardson | TEL NO.: (213) 296-9395

ADDRESS: 3695 Fairway Blvd

WILL THE APPLICANT OR FUTURE BUILDING OCCUPANT HANDLE A HAZARDOUS MATERIAL OR A MIXTURE CONTAINING A HAZARDOUS MATERIAL EQUAL TO OR GREATER THAN THE AMOUNTS SPECIFIED ON THE HAZARDOUS MATERIALS INFORMATION GUIDE?

YES ☐ NO ☑

WILL THE INTENDED USE OF THE BUIDLING BY THE APPLICANT OR FUTURE BUILDING OCCUPANT REQUIRE A PERMIT FOR CONSTRUCTION OR MODIFICATION FROM THE SOUTH COAST AIR QUALITY MANAGEMENT DISTRICT (SCAQMD) SEE PERMITTING CHECKLIST FOR GUIDELINES.

YES ☐ NO ☑

I HAVE READ THE HAZARDOUS MATERIALS INFORMATION GUIDE AND THE SCAQMD PERMITTING CHECKLIST. I UNDERSTAND MY REQUIREMENTS UNDER THE LOS ANGELES COUNTY CODE, TITLE 2, CHAPTER 2.20 SECTIONS 2.20.100 THROUGH 2.20.140 CONCERNING HAZARDOUS MATERIALS REPORTING AND FOR OBTAINING A PERMIT FROM THE SCAQMD.

OWNER OR AGENT [signature]

P.C. FEE	PERMIT FEE 82.30
5050	ISSUANCE FEE 17.10
INVESTIGATION FEE	TOTAL FEE 99.40

SEE REVERSE FOR EXPLANATORY LANGUAGE

BUILDING ADDRESS: 3695 Fairway Blvd.

LOCALITY: View Park

NEAREST CROSS ST.: Circle View

USE ZONE: R-1 | MAP NO.: 4005

SPECIAL CONDITIONS:

WITHIN 1000 FT. OF SCHOOL? YES | NO

DISTRICT	GROUP	TYPE CONST.	FIRE ZONE	PROCESSED BY
7	R3	V	III	Gryffin

STATISTICAL CLASSIFICATION: CLASS NO. 21 DWELL UNITS _____ APT | CONDO

REQUIRED SET BACK	YARD	HWY	TOTAL SETBACK FROM PROP LINE	EXIST WIDTH
FRONT P L	20	2	22	50
SIDE P-L			#23	

SEWER MAP BK G PG 127

VALUATION $ 5000

$

LDMA P/C #

LDMA Perm #

FINAL DATE 10/27-94

FINAL BY [signature]

VALIDATION

01* *5050
5050 CK TR
1 8 1 *** ITM
13379 NO
17-05
02-23-93
90

#1.
01* *99.40
99.40 CK TR
1 8 1 *** ITM
13380 NO
17-05
02-23-93
90

INSPECTOR COPY

PLANS TO APPLICANT				
To:		Returned		Approved
No.	Date	No.	Date	

Approvals	Required - Yes	Required - No	Date Received or Approved
Water Certificate			
Health Department			
Fire Department			
Grading			
Geological			
Pedestrian Protection (Fence) (Canopy)			
Special Inspection (Conc.) (Masonry) (Welding)			
Lot Drainage			
Parking			

Approvals	Date	Inspector's Signature
Location (Setback & Yards)		
Foundations		
Slab		
Frame		
Energy Insulation		
Lath/Drywall - Interior		
Lath - Exterior		
House Number - Correct & Posted		
Final - Enter on Front		
Certificate of Occupancy Issued		

INSPECTOR'S NOTES

OWNER-BUILDER DECLARATION

I hereby affirm that I am exempt from the Contractor's License Law for the following reason. (Sec. 7031.5) *Business and Professions Code: Any city or county which requires a permit to construct, alter, improve, demolish, or repair any structure, prior to its issuance, also requires the applicant for such permit to file a signed statement that he is licensed pursuant to the provisions of the Contractor's License Law (Chapter 9) (commencing with Section 7000 of Division 3 of the Business and Professions Code) or that he is exempt therefrom and the basis for the alleged exemption. Any violation of Section 7031.5 by any applicant for a permit subjects the applicant to a civil penalty of not more than five hundred dollars ($500).:*

☐ I, as owner of the property, or my employees with wages as their sole compensation, will do the work, and the structure is not intended or offered for sale (Sec. 7044) *Business and Professions Code: The Contractor's License Law does not apply to an owner of property who builds or improves thereon, and who does such work himself or through his own employees, provided that such improvements are not intended or offered for sale. If, however, the building or improvement is sold within one year of completion, the owner-builder will have the burden of proving that he did not build or improve for the purpose of sale.*

☐ I, as owner of the property, am exclusively contracting with licensed contractors to construct the project (Sec. 7044) *Business and Professions Code: The Contractor's License Law does not apply to an owner of property who builds or improves thereon, and who contracts for such projects with a contractor(s) licensed pursuant to the Contractor's License Laws.*

☐ I am exempt under Sec. _____, B.&P.C. for this reason _____

Date _____ Owner _____

INSPECTOR'S NOTES

20-0019 DPW (12-91)
76A663

APPLICATION FOR ELECTRICAL PERMIT

COUNTY OF LOS ANGELES — DEPT. OF PUBLIC WORKS — BUILDING AND SAFETY DIV.

1

WORKER'S COMPENSATION DECLARATION

I hereby affirm that I have a certificate of consent to self insure, or a certificate of Worker's Compensation Insurance, or a certified copy thereof (Sec. 3800 Lab. C.)

Policy No. _____ Company _____

☐ Certified copy is hereby furnished.

☐ Certified copy is filed with the county building inspection department.

Date 2-4-93 Applicant Don T. Richardson

CERTIFICATE OF EXEMPTION FROM WORKERS' COMPENSATION INSURANCE

(This section need not be completed if the work involved by the permit is for one hundred dollars ($100) or less.)

I certify that in the performance of the work for which this permit is issued, I shall not employ any person in any manner so as to become subject to the Workers' Compensation Laws.

Date 2-4-93 Applicant Donald T. Richardson

NOTICE TO APPLICANT: If, after making this Certificate of Exemption, you should become subject to the Workers' Compensation provisions of the Labor Code, you must forthwith comply with such provisions or this permit shall be deemed revoked.

LICENSED CONTRACTORS DECLARATION

I hereby affirm that I am licensed under provisions of Chapter 9 (commencing with Section 7000) of Division 3 of the Business and Professions Code, and my license is in full force and effect.

License Number _____ Lic. Class _____

Contractor _____ Date _____

☐ I am exempt under Sec. _____

B.&P.C. for this reason _____

_____ Date: _____

Signature _____

☐ Exemption for Reg. Maint. Elect.

SINGLE FAMILY HOME OWNER-BUILDER DECLARATION

I hereby affirm that I am exempt from the Contractor's License Law for the following reason (Section 7031.5, Business and Professions Code):

☑ I, as owner of the property, will do the work and the structure is not intended or offered for sale (Section 7044, Business and Professions Code).

CONSTRUCTION LENDING AGENCY

I hereby affirm that there is a construction lending agency for the performance of the work for which this permit is issued (Sec. 3097, Civ. C.)

Lender's Name _____

Lender's Address _____

I certify that I have read this application and under penalty of purjury state that the above information is correct. I agree to comply with all County ordinances and State laws regulating Electrical wiring, and hereby authorize representatives of this County to enter upon the above-mentioned property for inspection purposes.

X [signature] 2-4-93

SIGNATURE OF PERMITTEE — DATE

FOR APPLICANT TO FILL IN	NO.	EACH	FEE
New Residential Bldgs. & Pools		$	$
1 & 2 -Family, Sq. Ft.			
Multi-family Sq. Ft.			
Residential Swimming Pools			
Outlets: Rec. 7 Light 8 Sw. 1 — Total No. 16 — First 20	16	1.20	19.20
Additional			
Lighting Fixtures — Total No. 8 — First 20	8	1.20	9.60
Additional			
RESIDENTIAL APPLIANCES NOT OVER 3 HP.			
OTHER APPLIANCES NOT OVER 3 HP.			
Power Apparatus & Large Appliances — Size & Type HP, KW, KVA, or KVAR			
____ Over 3 to 10 Incl.			
____ Over 10 to 50 Incl.			
____ Over 50 to 100 Incl.			
____ Over 100			
Services, Swbd., MCC & Panelboards — 0 - 399 Amp. Under 600 V	1		24.00
400 - 1000 Amp. Under 600 V			
Over 1000 Amp. or Over 600 V			
BRANCH CIRCUIT FEES — 15A, or 20A, 120V, Lighting or Recept.			
____ 1 To 10 Branch Circuits			
____ 11 To 40 Branch Circuits			
____ 41 Or More Branch Circuits			
15A, 20A, 208V To 277V Lighting Br. Circuits			
Temp. Power Pole & Appurtenances			
Sign with One Branch Circuit			
Additional Sign Branch Circuits			
Misc. Conduits & Conductors			
Other (See Complete Fee Schedule) ____			
PERMIT FEE (Sub-Total)			52.80
PLAN CHECKING FEE			
PERMIT ISSUING FEE			17.10
TOTAL FEE			69.90

JOB ADDRESS	3695 Fairway Blvd
LOCALITY	View Park
NEAREST CROSS ST.	Mt. Vernon Dr.
ASSESSOR MAP BOOK	5012 PAGE 008 PARCEL 024
OWNER OR FIRM NAME	Donald T. Richardson
MAIL ADDRESS	3695 Fairway Blvd
CITY	L.A. Tel. No. 213 296-9395
PLAN CHECK APPLICANT	
ADDRESS	
CITY	Tel. No.
PERMIT APPLICANT	OWNER
ADDRESS	
CITY	Tel. No.
LICENSE OR REG. NUMBER	Class.
DISTRICT NO.	7
PROCESSED BY	Greffer
FINAL DATE	10-27-94
FINAL BY	Wilhite

VALIDATION

#2
1* 69.90
69.90 CK
18 ***
10 1
16 1
2 4 93

INSPECTOR COPY

SEE REVERSE FOR EXPLANATORY LANGUAGE

APPROVALS	DATE	INSPECTOR'S SIGNATURE
TEMP. POWER POLE		
UNDERSLAB WORK		
ROUGH CONDUIT	2/8/93	
WIRING		
FIXTURES		
POWER AUTHORIZED		
UTILITY CO. NOTIFIED		
FINAL	*Enter on Front*	

NOTES

OWNER-BUILDER DECLARATION

I hereby affirm that I am exempt from the Contractor's License Law for the following reason *(Section 7031.5, Business and Professions Code): Any city or county which requires a permit to construct, alter, improve, demolish, or repair any structure, prior to its issuance, also requires the applicant for such permit to file a signed statement that he is licensed pursuant to the provisions of the Contractor's License Law (Chapter 9 (commencing with Section 7000) of Division 3 of the Business and Professions Code) or that he is exempt therefrom and the basis for the alleged exemption. Any violation of Section 7031.5 by any applicant for a permit subjects the applicant to a civil penalty of not more than five hundred dollars ($500):*

☐ I, as owner of the property will do the work, and the structure is not intended or offered for sale.

(Sec. 7044, Business and Professions Code: The Contractor's License Law does not apply to an owner of property who builds or improves thereon, and who does such work himself provided that such improvements are not intended or offered for sale. If, however, the building or improvement is sold within one year of completion, the owner-builder will have the burden of proving that he did not build or improve for the purpose of sale.)

I am exempt under Sec. _____

B & P.C. for this reason _____

_____

Date _____

Owner _____

CERTIFICATE ATTACHMENT

ASSIGNED TO

AITC CERTIFICATE NO. 15401

Customer Name SEERS LUMBER COMPANY Customer Address HAWTHORNE

Job Name Job Location

Customer P.O. # 7161 Date 02/01/93 Migrs Order # 3851

Line No.	Quantity	Description
1		
2	1	INVOICE # 144294
3	1	6 3/44X 13 1/2 21 IND. GLULAM
4		6 3/4 X 15 16 IND. GLULAM
5		
6		
7		
8		
9		
10		
11		
12		
13		
14		
15		
16		
17		
18		
19		
20		
21		

Special Notes or Instructions

ENGINEERED WOOD SYSTEMS

APA EWS

Certificate of Conformance

Certificate № 15401

THE UNDERSIGNED MANUFACTURER HEREBY CERTIFIES that the structural wood products identified below and marked with a collective mark of **American Wood Systems (AWS)** were manufactured in accordance with the specifications indicated below.

☒ ANSI Standard A190.1-1983, for Structural Glued Laminated Timber

☐ NER 267

☐

Proof loaded end joints

Job Name GEORGE M. HUFF LUMBER

Job Location SANTE FE SPRINGS, CA.

Customer's Order No. 4809 Date 12-03-92 Mfgr's Order No. 3851

Signature Bill J Watson Title Quality Control

Company Bill J. Watson Bohemia Inc. Address Vaughn, Oregon Date 12-03-92

IT IS HEREBY CERTIFIED that the structural glued laminated timber production of the above-named manufacturer which carries a collective mark of American Wood Systems (AWS) is subject to regular audit by American Wood Systems, such audit consisting of the inspection with reasonable frequency of the manufacturing process, with adequate sampling to verify the quality of glulam construction and the adequacy of glue bond.

AMERICAN WOOD SYSTEMS CORPORATE SEAL WASHINGTON

by M. R. O'Halloran

Michael R. O'Halloran
Executive Vice President

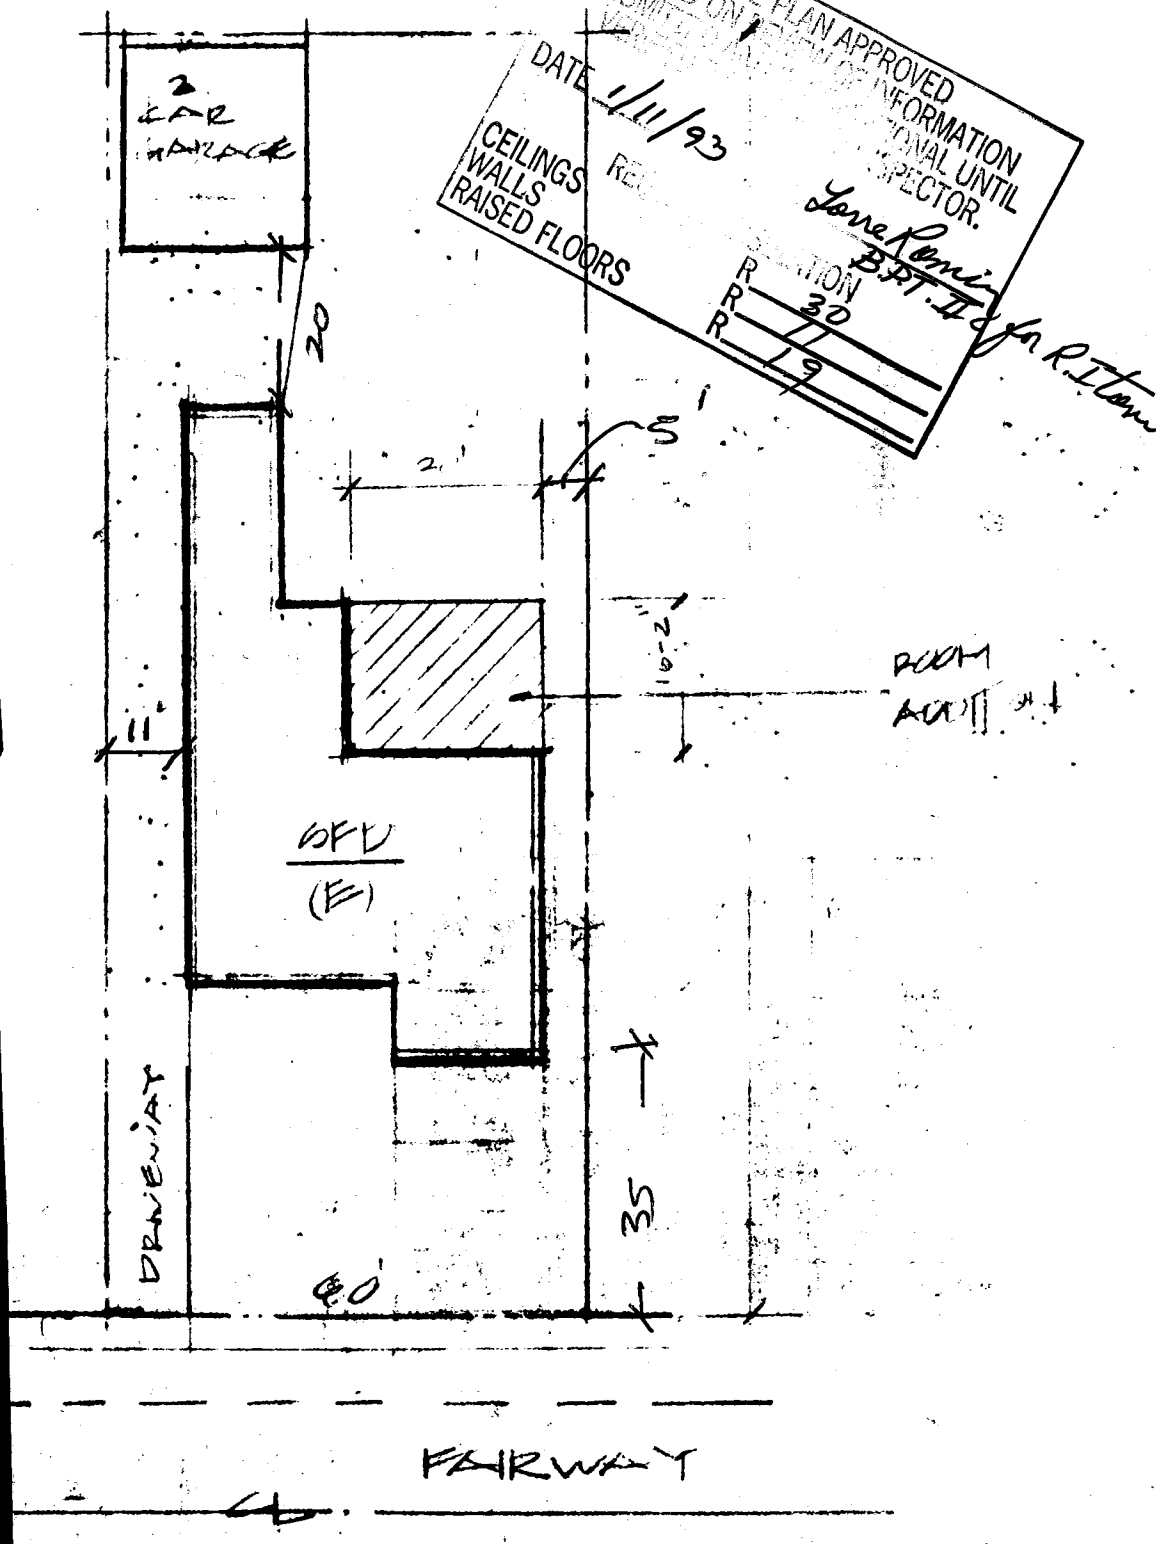

PLOT PLAN

SCALE: 1" = 20'-0"