842U Eastern

COUNTY OF LOS ANGELES
DEPARTMENT OF PUBLIC WORKS
SURVEY / MAPPING & PROPERTY MANAGEMENT DIVISION
ADDRESS FORM

PLEASE DO NOT WRITE IN THIS SPACE

It's the responsibility of this property owner to notify various agencies of this/these new address assignment(s)

STREET	NORTH EASTERN AVENUE	NUMBER	842U

THE FOLLOWING CONTACT INFORMATION IS PROVIDED BY THE REQUESTOR

Name	L.A.Co. DPW – Construction Div. c/o Jenny Chu			Phone No.	(626) 458-3119
Mailing Address	900 S Fremont Avenue			Date	02-15-2012
City	Alhambra	State	CA	Zip Code	91803

THE FOLLOWING INFORMATION IS NECESSARY TO DETERMINE YOUR NEW STREET ADDRESS

Street Name	N Eastern Avenue	Side of Street	E (N, S, E, or W)
Nearest Cross Street	E Blanchard Street	Nearest Town	LOS ANGELES, 90022

Assessor Parcel Number as shown on current tax bill [redacted]

Legal description of property (Parcel Map/Parcel, Tract Map/Lot, Metes and Bounds):

IM 129-217 129H233 Zip 90022 T.G. 635-F4 internal #67 For Eastern Ave. ET AL Indiana St site pln

Note: **New utility address assignment** Sht. EE-1-2

Old street address, if any N/A

The East Los Angeles Building & Safety Office (323) 881-7030 will also be notified.

PLEASE PROVIDE A SIMPLE SKETCH ON THE BACK OF THIS APPLICATION INDICATING THE DISTANCE (IN FEET) FROM TWO PROPERTY LINES TO THE STRUCTURE TO BE ASSESSED. **N/A**

RETURN COMPLETED APPLICATION TO: **N/A**

LOS ANGELES COUNTY DEPARTMENT OF PUBLIC WORKS
MAPPING AND PROPERTY MANAGEMENT DIVISION
MAPPING AND GIS SERVICES SECTION
STREET NAME AND HOUSE NUMBERING UNIT
900 SOUTH FREMONT AVENUE
ALHAMBRA, CA 91803-1331

IF YOU HAVE ANY QUESTIONS PLEASE CALL (626) 458-5194 / FAX (626) 458-3578

ADDRESS NUMBERS SHALL BE AT LEAST 3 INCHES IN HEIGHT AND PLACED ON THE HOUSE, FACING THE STREET. **If the numbers are not visible from the street, an additional set shall be placed on a signpost, fence, mailbox, etc., so as to be clearly visible from the street.**
(F.C. 901.4.4.1 VVOL. 7, CH. 1, REG 15)

REF APN: 5225-022-022

HN: 129H233

IM: 129-217

TG: 635-F4

ZIP: 90022

CTY: EAST LOS ANGELES

BAS: EAST LOS ANGELES

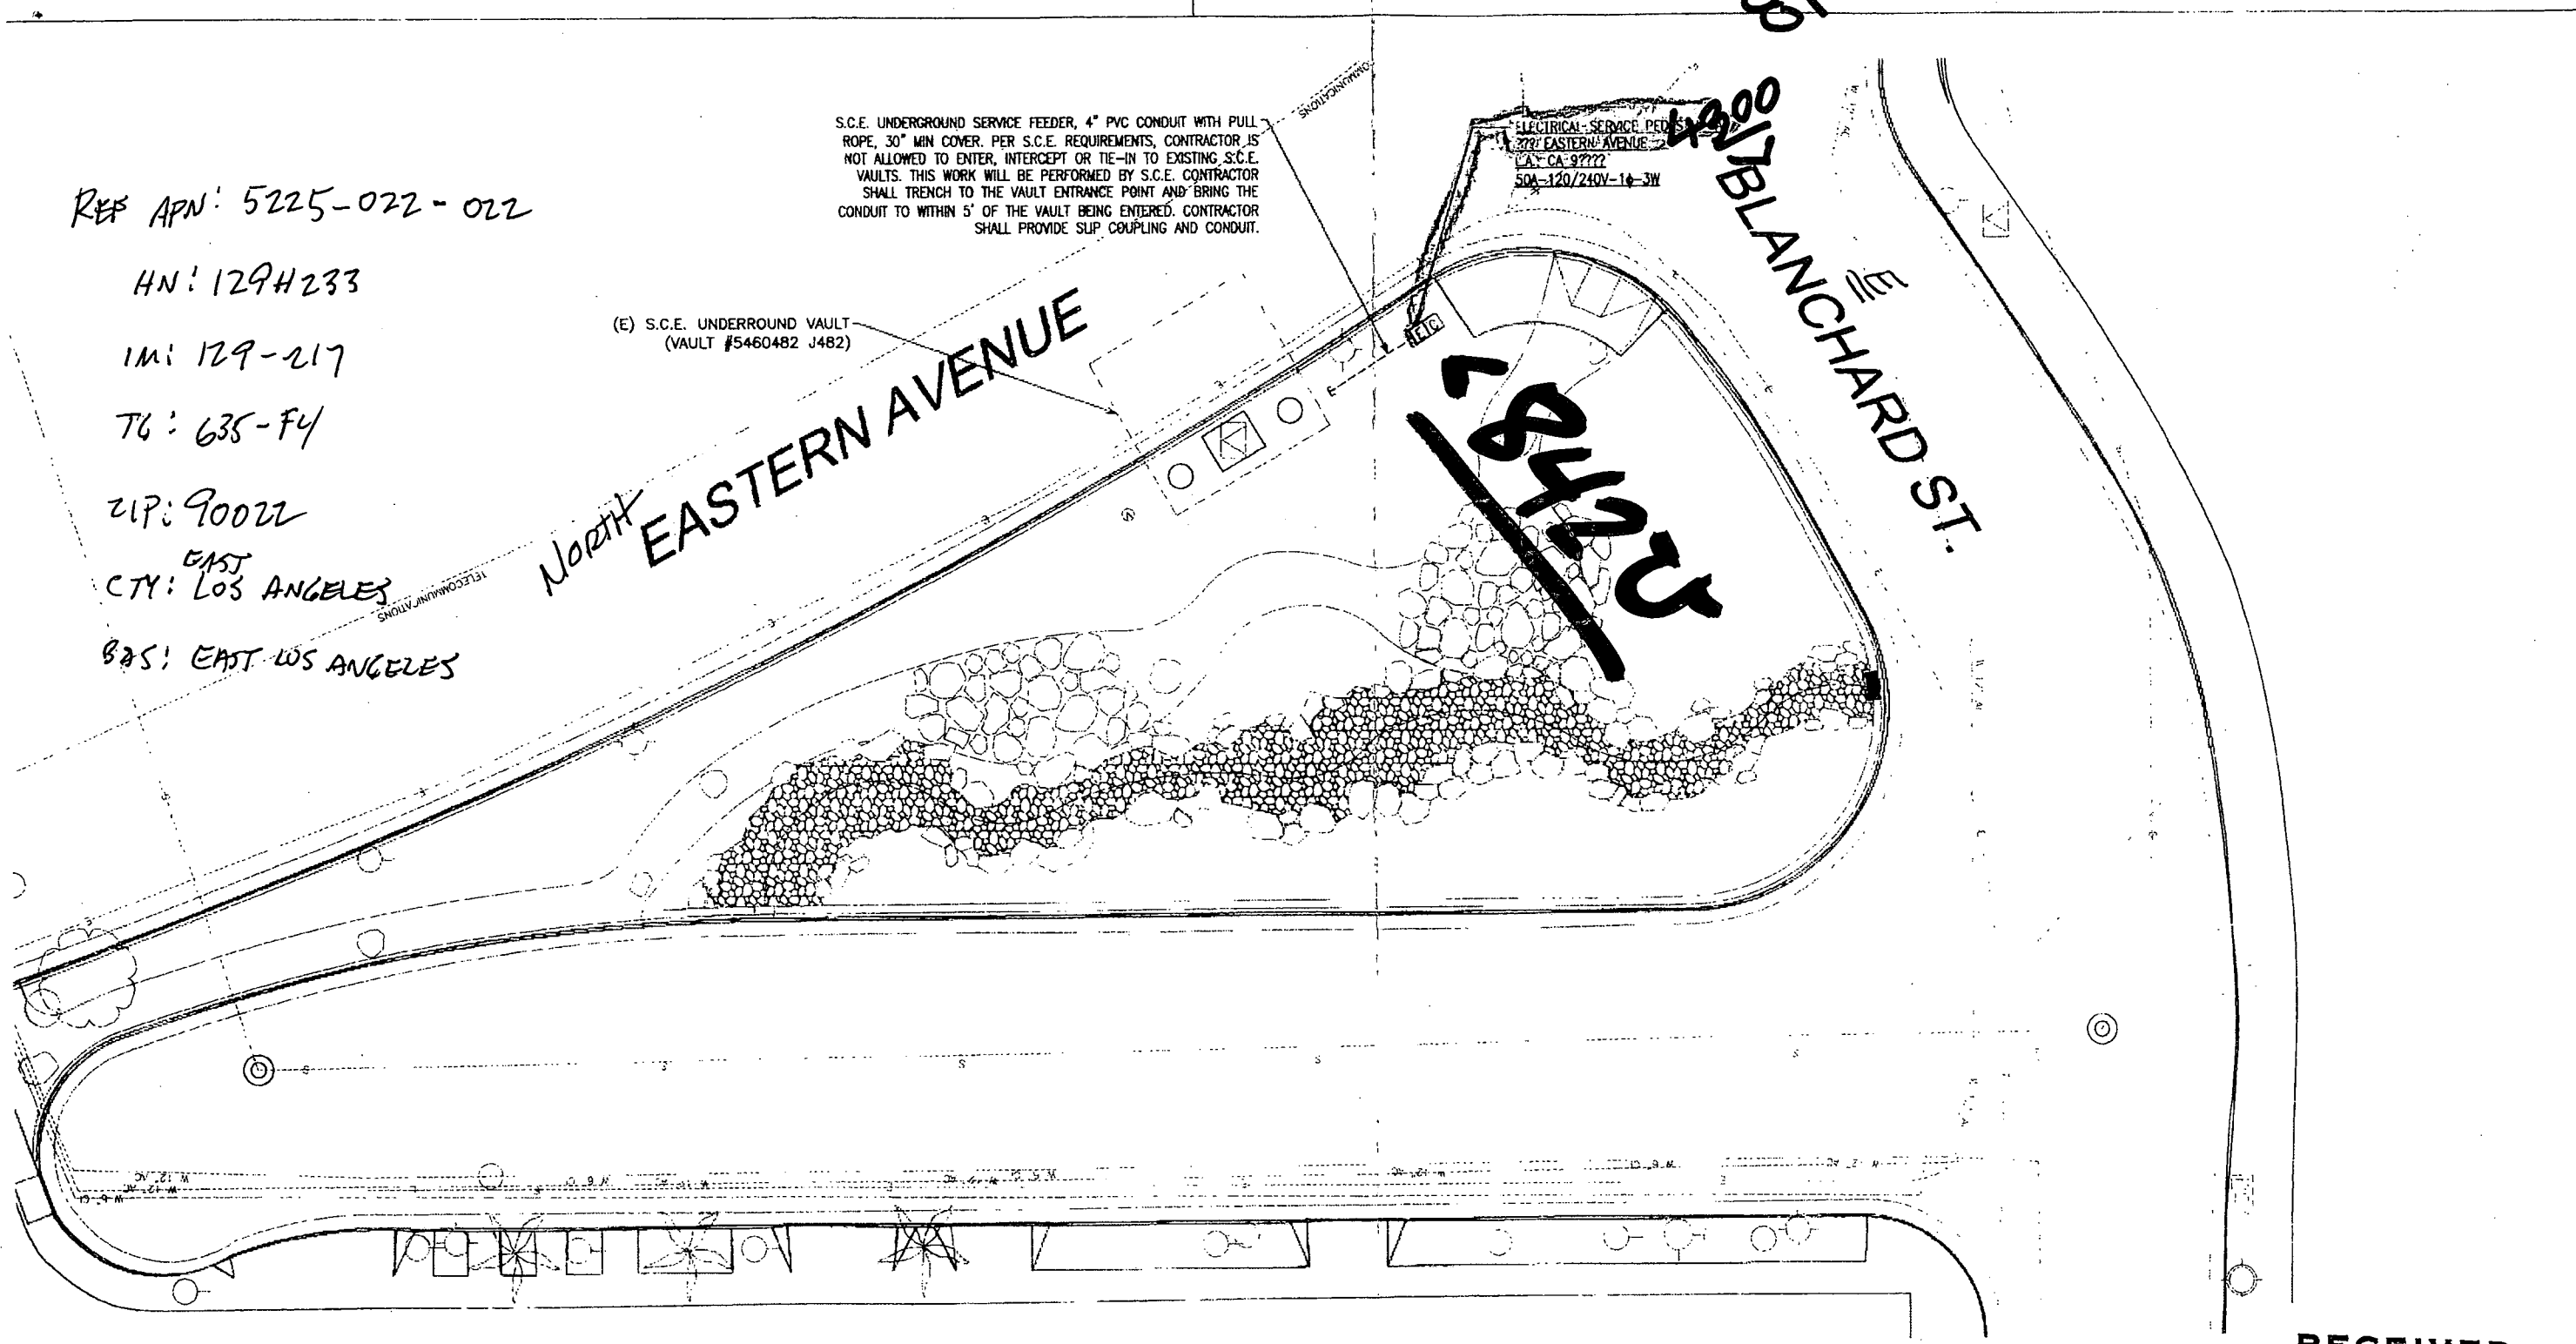

RECEIVED

FEB 14 2012

Condition # 66

SERVICE PEDESTAL "A" LOAD SUMMARY:	
IRRIGATION CONTROLLER	0.5 KVA
TOTAL	0.5 KVA

0.5 KVA = 2.1A @ 240V-1ϕ

NORTH

0 10 20

SCALE: 1"=10'-0"

DATE	MK	DESCRIPTION

REVISIONS

REGISTERED PROFESSIONAL ENGINEER ROBERTO R. DE LA REZA E15357 Exp. date 06 30 13 ELECTRICAL STATE OF CALIFORNIA

PROJECT ENGINEER 2/6/12 DATE

COUNTY OF LOS ANGELES DEPARTMENT OF PUBLIC WORKS

EASTERN AVE. ET AL

EASTERN AVE SITE PLAN

EE-1.2

DATE | PCA X2101949 | RDC0015448 | SHEET 2 OF 3