APPLICATION FOR BUILDING PERMIT

1

COUNTY OF LOS ANGELES — **BUILDING AND SAFETY**

WORKER'S COMPENSATION DECLARATION

I hereby affirm that I have a certificate of consent to self insure, or a certificate of Workers' Compensation Insurance, or a certified copy thereof (Sec. 3800, Lab. C.)

Policy No. _____ Company _____

☐ Certified copy is hereby furnished.

☐ Certified copy is filed with the county building inspection department.

Date _____ Applicant _____

CERTIFICATE OF EXEMPTION FROM WORKERS' COMPENSATION INSURANCE

(This section need not be completed if the permit is for one hundred dollars ($100) or less.)

I certify that in the performance of the work for which this permit is issued, I shall not employ any person in any manner so as to become subject to the Workers' Compensation Laws.

Date 4/13/90 Applicant Carolyn O'Donell

NOTICE TO APPLICANT: If, after making this Certificate of Exemption, you should become subject to the Workers' Compensation provisions of the Labor Code, you must forthwith comply with such provisions or this permit shall be deemed revoked.

LICENSED CONTRACTORS DECLARATION

I hereby affirm that I am licensed under provisions of Chapter 9 (commencing with Section 7000) of Division 3 of the Business and Professions Code, and my license is in full force and effect.

License Number _____ Lic. Class _____

Contractor _____ Date _____

☐ I am exempt under Sec. _____

B.&P.C. for this reason _____

_____ Date: _____

Signature _____

☑ I, as owner of the property, or my employees with wages as their sole compensation, will do the work and the structure is not intended or offered for sale (Section 7044, Business and Professions Code.)

☐ I, as owner of the property, am exclusively contracting with licensed contractors to construct the project (Section 7044, Business and Professions Code.)

CONSTRUCTION LENDING AGENCY

I hereby affirm that there is a construction lending agency for the performance of the work for which this permit is issued (Sec. 3097, Civ. C.).

Lender's Name _____

Lender's Address _____

I certify that I have read this application and state that the above information is correct. I agree to comply with all county ordinances and State laws relating to building construction, and hereby authorize representatives of this County to enter upon the above-mentioned property for inspection purposes.

Carolyn O'Donell 4/13/90

Signature of Applicant or Agent — Date

76 A688A 20-0010 DPPW 6/89

FOR APPLICANT TO FILL IN

BUILDING ADDRESS	5422 N. Muscatel Ave
CITY	San Gabriel
ZIP	91776
SIZE OF LOT	50 X 149
NO. OF BLDGS. NOW ON LOT	2
TRACT	
BLOCK	
LOT NO.	
ASSESSOR MAP BOOK	
PAGE	
PARCEL	
OWNER	Scott & Carolyn O'Donell
TEL. NO.	309/188
ADDRESS	5422 N. Muscatel
CITY	San Gabriel
ZIP	91776
ARCHITECT OR ENGINEER	Leeroy Wilkins
TEL. NO.	24- -2410
ADDRESS	710 Colorado
CONTRACTOR	Family
TEL. NO.	
ADDRESS	
LIC. NO.	
CITY	
LIC. CLASS	
SQ. FT. SIZE	600
NO. OF STORES	1
NO. OF FAMILIES	1
DESCRIPTION OF WORK	Family Room
USE OF EXISTING BLDG.	Residence
APPLICANT (PRINT)	Carolyn O'Donell
TEL. NO.	309/188
ADDRESS	5422 N. Muscatel

NEW ☐ ADD ☑ ALTER ☐ REPAIR ☐ DEMOL ☐ URM ☐

WILL THE APPLICANT OR FUTURE BUILDING OCCUPANT HANDLE A HAZARDOUS MATERIAL OR A MIXTURE CONTAINING A HAZARDOUS MATERIAL EQUAL TO OR GREATER THAN THE AMOUNTS SPECIFIED ON THE HAZARDOUS MATERIALS INFORMATION GUIDE?

YES ☐ NO ☐

WILL THE INTENDED USE OF THE BUILDING BY THE APPLICANT OR FUTURE BUILDING OCCUPANT REQUIRE A PERMIT FOR CONSTRUCTION OR MODIFICATION FROM THE SOUTH COAST AIR QUALITY MANAGEMENT DISTRICT (SCAQMD) SEE PERMITTING CHECKLIST FOR GUIDELINES.

YES ☐ NO ☐

I HAVE READ THE HAZARDOUS MATERIALS INFORMATION GUIDE AND THE SCAQMD PERMITTING CHECKLIST. I UNDERSTAND MY REQUIREMENTS UNDER THE LOS ANGELES COUNTY CODE, TITLE 2, CHAPTER 2.20 SECTIONS 2.20.100 THROUGH 2.20.140 CONCERNING HAZARDOUS MATERIALS REPORTING AND FOR OBTAINING A PERMIT FROM THE SCAQMD.

OWNER OR AGENT

P.C. FEE	
PERMIT FEE	273.25
ISSUANCE FEE	13.00
INVESTIGATION FEE	
TOTAL FEE	286.25

SEE REVERSE FOR EXPLANATORY LANGUAGE

BUILDING ADDRESS	5422 N. Muscatel
LOCALITY	San Gabriel
NEAREST CROSS ST.	Broadway
USE ZONE	R-1
MAP NO.	147-261
SPECIAL CONDITIONS	
WITHIN 1000 FT. OF SCHOOL?	YES ✓ NO

DISTRICT	GROUP	TYPE CONST.	FIRE ZONE	PROCESSED BY
5	R-3	V	3	L. Cobb

STATISTICAL CLASSIFICATION — CLASS NO. 21 — DWELL UNITS _____ — APT — CONDO

REQUIRED SET BACK	YARD	HWY	TOTAL SETBACK FROM PROP LINE	EXIST WIDTH
FRONT P L	20	10	30	40
SIDE P L				

SEWER MAP BK A PG 143

VALUATION $ 29,600.00

$

LDMA P/C #

LDMA Perm #

FINAL DATE 3/7/91

FINAL BY Lamer

VALIDATION

88024A
#000001
4-28525
0-2-
0413-90

SMOKE DETECTOR ✓

INSPECTOR COPY

PLANS TO APPLICANT

To:		Returned		Approved
No.	Date	No.	Date	

Approvals	Required		Date Received or Approved
	Yes	No	
Water Certificate			
Health Department			
Fire Department			
Grading			
Geological			
Pedestrian Protection (Fence) (Canopy)			
Special Inspection (Conc.) (Masonry) (Welding)			
Lot Drainage			
Parking			

Approvals	Date	Inspector's Signature
Location (Setback & Yards)		
Foundations	8/10/90	Sauer
Slab		
Frame	8/28/90	Sauer
Energy Insulation	9/2/90	Sauer
Lath/Drywall - Interior	9-18-90	L J Smith
Lath - Exterior	9/7/90	Sauer
	~~Covered w/o inspection~~	
House Number - Correct & Posted		
Final - Enter on Front		

INSPECTOR'S NOTES

OWNER-BUILDER DECLARATION

I hereby affirm that I am exempt from the Contractor's License Law for the following reason. (Sec. 7031.5) *Business and Professions Code: Any city or county which requires a permit to construct, alter, improve, demolish, or repair any structure, prior to its issuance, also requires the applicant for such permit to file a signed statement that he is licensed pursuant to the provisions of the Contractor's License Law (Chapter 9) (commencing with Section 7000 of Division 3 of the Business and Professions Code) or that he is exempt therefrom and the basis for the alleged exemption. Any violation of Section 7031.5 by any applicant for a permit subjects the applicant to a civil penalty of not more than five hundred dollars ($500).:*

☐ I, as owner of the property, or my employees with wages as their sole compensation, will do the work, and the structure is not intended or offered for sale (Sec. 7044) *Business and Professions Code: The Contractor's License Law does not apply to an owner of property who builds or improves thereon, and who does such work himself or through his own employees, provided that such improvements are not intended or offered for sale. If, however, the building or improvement is sold within one year of completion, the owner-builder will have the burden of proving that he did not build or improve for the purpose of sale.*

☐ I, as owner of the property, am exclusively contracting with licensed contractors to construct the project (Sec. 7044) *Business and Professions Code: The Contractor's License Law does not apply to an owner of property who builds or improves thereon, and who contracts for such projects with a contractor(s) licensed pursuant to the Contractor's License Laws.*

☐ I am exempt under Sec. _____, B.&P.C. for this reason _____

Date _____ Owner _____

INSPECTOR'S NOTES

76A663 10/81
CE-806G

APPLICATION FOR ELECTRICAL PERMIT

COUNTY OF LOS ANGELES — **BUILDING AND SAFETY**

1

WORKERS' COMPENSATION DECLARATION

I hereby affirm that I have a certificate of consent to self insure, or a certificate of Workers' Compensation Insurance, or a certified copy thereof (Sec. 3800, Lab. C.).

Policy No. 1118338 Company State Fund

☐ Certified copy is hereby furnished.

☐ Certified copy is filed with the county building inspection department.

Date 7-31-90 Applicant [signature]

CERTIFICATE OF EXEMPTION FROM WORKERS' COMPENSATION INSURANCE

(This section need not be completed if the work involved by the permit is for one hundred dollars ($100) or less.)

I certify that in the performance of the work for which this permit is issued, I shall not employ any person in any manner so as to become subject to the Workers' Compensation Laws.

Date _____ Applicant _____

NOTICE TO APPLICANT: If, after making this Certificate of Exemption, you should become subject to the Workers' Compensation provisions of the Labor Code, you must forthwith comply with such provisions or this permit shall be deemed revoked.

LICENSED CONTRACTORS DECLARATION

I hereby affirm that I am licensed under provisions of Chapter 9 (commencing with Section 7000) of Division 3 of the Business and Professions Code, and my license is in full force and effect.

License Number 562071 Lic. Class B

Contractor L.D.W. Const. Date 7-31-90 3/31/91

☐ I am exempt under Sec. _____

B.&P.C. for this reason _____

_____ Date _____

Signature _____

☐ Exemption for Reg. Maint. Elect.

SINGLE FAMILY HOME OWNER-BUILDER DECLARATION

I hereby affirm that I am exempt from the Contractor's License Law for the following reason (Section 7031.5, Business and Professions Code):

☐ I, as owner of the property, will do the work and the structure is not intended or offered for sale (Section 7044, Business and Professions Code).

CONSTRUCTION LENDING AGENCY

I hereby affirm that there is a construction lending agency for the performance of the work for which this permit is issued (Sec. 3097, Civ. C.).

Lender's Name _____

Lender's Address _____

I certify that I have read this application and state that the above information is correct. I agree to comply with all County ordinances and State laws regulating Electrical wiring, and hereby authorize representatives of this County to enter upon the above-mentioned property for inspection purposes.

Signature of Permittee [signature] Date 7/30/90

FOR APPLICANT TO FILL IN

	EACH	NO.	FEE
New Residential Bldgs: & Pools	$	—	$
1 & 2-Family, Sq. Ft. _____		—	
Multi-family Sq. Ft. _____			
Residential Swimming Pools			
Outlets: Rec 11 Light 5 Sw. 4		20	18 00
Total No. 20 First 20			
Additional			
Lighting Fixtures First 20		5	4 50
Total No. 35 Additional			
Fixed Appliances Not Over 1 HP			
Range ___ Heater ___ D.W. ___			
Oven ___ Dryer ___ W.M. ___			
Top ___ FAU ___ W.H. ___			
Hood ___ Fan ___ Other ___			
Disp. ___ Room Air Cond. ___			
Power Apparatus & Large Appliances			
Size & Type HP, KW, KVA, or KVAR			
_____ Up to 1 Incl.			
_____ Over 1 to 10 Incl.			
_____ Over 10 to 50 Incl.			
_____ Over 50 to 100 Inc.			
_____ Over 100			
Services, Swbd., MCC & Panelboards			
0 - 200 Amp. Under 600 V			
201 - 1000 Amp. Under 600 V			
Over 1000 Amp. or Over 600 V			
Temp. Power Pole & Appurtenances			
Sign with One Branch Circuit			
Additional Sign Branch Circuits			
Misc. Conduits & Conductors			
Other (See Complete Fee Schedule) ___			
PERMIT FEE (Sub-Total)			22 50
PLAN CHECKING FEE			
PERMIT ISSUING FEE			13 00
TOTAL FEE			35 50

JOB ADDRESS 5422 N. MUSCATEL AVE

LOCALITY ON PROPERTY

NEAREST CROSS ST. BROADWAY

OWNER OR FIRM NAME SCOTT & CAROLYN O'DONNELL

MAIL ADDRESS 5422 N. MUSCATEL AVE

CITY SAN GABRIEL Tel. No. 309 1188

PLAN CHECK APPLICANT

ADDRESS _____

CITY _____ Tel. No. _____

PERMIT APPLICANT L.D.W. CONST.

ADDRESS 9634 OLIVE ST.

CITY T.C. Tel. No. 286-2119

LICENSE OR REG. NUMBER 562071 Class. B

DISTRICT NO. 5

PROCESSED BY [signature]

FINAL DATE 3/7/91

FINAL BY [signature]

VALIDATION

INSPECTOR COPY

04A62A
#••••2
4••3550
•••[illegible]
0731-90

SEE REVERSE FOR EXPLANATORY LANGUAGE

APPROVALS	DATE	INSPECTOR'S SIGNATURE
TEMP. POWER POLE		
UNDERSLAB WORK		
ROUGH CONDUIT	9/5/90	Dave
WIRING		
FIXTURES		
POWER AUTHORIZED		
UTILITY CO. NOTIFIED		
FINAL	*Enter on Front*	

NOTES

OWNER-BUILDER DECLARATION

I hereby affirm that I am exempt from the Contractor's License Law for the following reason *(Section 7031.5, Business and Professions Code): Any city or county which requires a permit to construct, alter, improve, demolish, or repair any structure, prior to its issuance, also requires the applicant for such permit to file a signed statement that he is licensed pursuant to the provisions of the Contractor's License Law (Chapter 9 (commencing with Section 7000) of Division 3 of the Business and Professions Code) or that he is exempt therefrom and the basis for the alleged exemption. Any violation of Section 7031.5 by any applicant for a permit subjects the applicant to a civil penalty of not more than five hundred dollars ($500):*

☐ I, as owner of the property will do the work, and the structure is not intended or offered for sale.

(Sec. 7044, Business and Professions Code: The Contractor's License Law does not apply to an owner of property who builds or improves thereon, and who does such work himself provided that such improvements are not intended or offered for sale. If, however, the building or improvement is sold within one year of completion, the owner-builder will have the burden of proving that he did not build or improve for the purpose of sale.)

I am exempt under Sec. _____

B & P.C. for this reason _____

_____

Date _____

Owner _____

20-0019 DPW 3/87
76A663
CE-806G

APPLICATION FOR ELECTRICAL PERMIT

COUNTY OF LOS ANGELES — **DEPT. OF PUBLIC WORKS**

WORKERS' COMPENSATION DECLARATION

I hereby affirm that I have a certificate of consent to self insure, or a certificate of Workers' Compensation Insurance, or a certified copy thereof (Sec. 3800, Lab. C.)

Policy No. 11198-33-30 Company State Fund

☐ Certified copy is hereby furnished.

☒ Certified copy is filed with the county building inspection department.

Date 3-5-91 Applicant [signature]

CERTIFICATE OF EXEMPTION FROM WORKERS' COMPENSATION INSURANCE

(This section need not be completed if the work involved by the permit is for one hundred dollars ($100) or less.)

I certify that in the performance of the work for which this permit is issued, I shall not employ any person in any manner so as to become subject to the Workers' Compensation Laws.

Date _____ Applicant _____

NOTICE TO APPLICANT: If, after making this Certificate of Exemption, you should become subject to the Workers' Compensation provisions of the Labor Code, you must forthwith comply with such provisions or this permit shall be deemed revoked.

LICENSED CONTRACTORS DECLARATION

I hereby affirm that I am licensed under provisions of Chapter 9 (commencing with Section 7000) of Division 3 of the Business and Professions Code, and my license is in full force and effect.

License Number 562071 Lic. Class B

Contractor L.D.H. Const. Date 3-5-91

☐ I am exempt under Sec. _____

B.&P.C. for this reason _____

_____ Date: _____

Signature _____

☐ Exemption for Reg. Maint. Elect.

SINGLE FAMILY HOME OWNER-BUILDER DECLARATION

I hereby affirm that I am exempt from the Contractor's License Law for the following reason (Section 7031.5, Business and Professions Code):

☐ I, as owner of the property, will do the work and the structure is not intended or offered for sale (Section 7044, Business and Professions Code).

CONSTRUCTION LENDING AGENCY

I hereby affirm that there is a construction lending agency for the performance of the work for which this permit is issued (Sec. 3097, Civ. C.).

Lender's Name _____

Lender's Address _____

I certify that I have read this application and state that the above information is correct. I agree to comply with all County ordinances and State laws regulating Electrical wiring, and hereby authorize representatives of this County to enter upon the above-mentioned property for inspection purposes.

[signature] 3-5-91

Signature of Permittee Date

FOR APPLICANT TO FILL IN

	EACH	NO.	FEE
New Residential Bldgs. & Pools			
1 & 2-Family, Sq. Ft. _____	$	—	$
Multi-family Sq. Ft. _____		—	
Residential Swimming Pools			
Outlets: Rec ___ Light ___ Sw. ___			
Total No. ___ First 20 / Additional			
Lighting Fixtures First 20 / Additional			
Total No. ___			
Fixed Appliances Not Over 1 HP			
Range ___ Heater ___ D.W. ___			
Oven ___ Dryer ___ W.M. ___			
Top ___ FAU ___ W.H. ___			
Hood ___ Fan ___ Other ___			
Disp. ___ Room Air Cond. ___			
Power Apparatus & Large Appliances			
Size & Type HP, KW, KVA, or KVAR			
_____ Up to 1 Incl.			
_____ Over 1 to 10 Incl.			
_____ Over 10 to 50 Incl.			
_____ Over 50 to 100 Inc.			
_____ Over 100			
Services, Swbd., MCC & Panelboards		1	19 50
0 - 200 Amp. Under 600 V			
201 - 1000 Amp. Under 600 V			
Over 1000 Amp. or Over 600 V			
Temp. Power Pole & Appurtenances			
Sign with One Branch Circuit			
Additional Sign Branch Circuits			
Misc. Conduits & Conductors			
Other (See Complete Fee Schedule) ___			
PERMIT FEE (Sub-Total)			19 50
PLAN CHECKING FEE			
PERMIT ISSUING FEE			14 00
TOTAL FEE			33 50

JOB ADDRESS 5422 N. Muscatel

LOCALITY

NEAREST CROSS ST. Broadway

OWNER OR FIRM NAME Leo H. & Carolyn O'Dell

MAIL ADDRESS 5422 N. Muscatel

CITY San Gab Tel. No. 309-1[illegible]

PLAN CHECK APPLICANT

ADDRESS

CITY Tel. No.

PERMIT APPLICATION L.D.H. Const.

ADDRESS 9634 Otis

CITY T.C. Tel. No. 286-7179

LICENSE OR REG. NUMBER 562071 Class. B

DISTRICT NO. 5

PROCESSED BY [signature]

FINAL DATE 3/7/91

FINAL BY Sauer

VALIDATION

#2
02* *3350
*3350
2d 1 ***E
2830
03-05-91
$0

INSPECTOR COPY

SEE REVERSE FOR EXPLANATORY LANGUAGE

APPROVALS	DATE	INSPECTOR'S SIGNATURE
TEMP. POWER POLE		
UNDERSLAB WORK		
ROUGH CONDUIT		
WIRING		
FIXTURES		
POWER AUTHORIZED		
UTILITY CO. NOTIFIED		
FINAL	*Enter on Front*	

NOTES

OWNER-BUILDER DECLARATION

I hereby affirm that I am exempt from the Contractor's License Law for the following reason *(Section 7031.5, Business and Professions Code): Any city or county which requires a permit to construct, alter, improve, demolish, or repair any structure, prior to its issuance, also requires the applicant for such permit to file a signed statement that he is licensed pursuant to the provisions of the Contractor's License Law (Chapter 9 (commencing with Section 7000) of Division 3 of the Business and Professions Code) or that he is exempt therefrom and the basis for the alleged exemption. Any violation of Section 7031.5 by any applicant for a permit subjects the applicant to a civil penalty of not more than five hundred dollars ($500).*

☐ I, as owner of the property will do the work, and the structure is not intended or offered for sale.
(Sec. 7044, Business and Professions Code: The Contractor's License Law does not apply to an owner of property who builds or improves thereon, and who does such work himself provided that such improvements are not intended or offered for sale. If, however, the building or improvement is sold within one year of completion, the owner-builder will have the burden of proving that he did not build or improve for the purpose of sale.)

I am exempt under Sec. _____,

B & P.C. for this reason _____

_____

Date _____

Owner _____

APPLICATION FOR PLUMBING PERMIT

1

20-0026 DPW 6/87
76A667A

COUNTY OF LOS ANGELES — DEPT. OF PUBLIC WORKS

WORKERS' COMPENSATION DECLARATION

I hereby affirm that I have a certificate of consent to self insure, or a certificate of Workers' Compensation Insurance, or a certified copy thereof (Sec. 3700, Lab. C.)

Policy No. [illegible] State Fund

☐ Certified copy is hereby furnished.

☐ Certified copy is filed with the county building inspection department.

Date 7-31-90 6.1.90 Applicant [signature]

CERTIFICATE OF EXEMPTION FROM WORKERS' COMPENSATION INSURANCE

(This section need not be completed if the work involved by the permit is for one hundred dollars ($100) or less.)

I certify that in the performance of the work for which this permit is issued, I shall not employ any person in any manner so as to become subject to the Workers' Compensation Laws.

Date 7/30/90 Applicant Carolyn O'Donell

NOTICE TO APPLICANT: If, after making this Certificate of Exemption, you should become subject to the Workers' Compensation provisions of the Labor Code, you must forthwith comply with such provisions or this permit shall be deemed revoked.

LICENSED CONTRACTORS DECLARATION

I hereby affirm that I am licensed under provisions of Chapter 9 (commencing with Section 7000) of Division 3 of the Business and Professions Code, and my license is in full force and effect.

License Number 562071 Lic. Class B

Contractor L.D.H. Const Date ~~7-31-90~~ 3/31/91

☐ I am exempt under Sec. _____

B.&P.C. for this reason _____

_____ Date: _____

Signature [signature]

SINGLE FAMILY HOME OWNER-BUILDER DECLARATION

I hereby affirm that I am exempt from the Contractor's License Law for the following reason (Section 7031.5, Business and Professions Code):

☐ I, as owner of the property, will do the work and the structure is not intended or offered for sale (Section 7044, Business and Professions Code).

CONSTRUCTION LENDING AGENCY

I hereby affirm that there is a construction lending agency for the performance of the work for which this permit is issued (Sec. 3097, Civ. C.).

Lender's Name _____

Lender's Address _____

I certify that I have read this application and state that the above information is correct. I agree to comply with all County ordinances and State laws regulating Plumbing, and hereby authorize representatives of this County to enter upon the above-mentioned property for inspection purposes.

[signature] 7/30/90

Signature of Permittee Date

FOR APPLICANT TO FILL IN (PRINT OR TYPE)

NUMBER	FIXTURE OR ITEM	@	FEE
1	WATER CLOSET		7 50
1	BATH TUB		7 50
	SHOWER		
1	LAVATORY		7 50
	SINK		
	DISHWASHER		
	CLOTHES WASHER		
	SWIMMING POOL RECEPTOR		
	LAWN SPRINKLER SYSTEM		
	WATER HEATER		
	GAS SYSTEM OUTLETS		
	OUTLETS OVER 5 PER SYSTEM		
2	Hose Bibbs		15 00
Plan check fee			
	PLUMBING PERMIT ISSUING FEE $		13 00
	TOTAL FEE		50 50

Plan check applicant

Name SCOTT & CAROLYN O'Donell

Address 5422 N. MUSCATEL

City SAN GABRIEL Tel. No. 309-1188

BUILDING ADDRESS 5422 N. MUSCATEL AVE

LOCALITY ON PROPERTY

NEAREST CROSS ST. BROADWAY

OWNER SCOTT & CAROLYN O'DONELL

MAIL ADDRESS 5422 N. MUSCATEL

CITY SAN GABRIEL TEL. NO. 309 1188

CONTRACTOR L.D.H. Const

ADDRESS 9634 OLIVE ST.

CITY T.C. TEL. NO. 286-7719

STATE LICENSE NO. 562071 LIC. CLASS B

DISTRICT NO. 5

PROCESSED BY [signature]

FINAL DATE 3/7/91

FINAL BY [signature]

VALIDATION

INSPECTOR COPY

2047.3A
#•••••5
4••50.50
•••50.50 CH
07.31-90

SEE REVERSE FOR EXPLANATORY LANGUAGE

APPROVALS	DATE	INSPECTOR'S SIGNATURE
UNDER SLAB WORK	8/10/90	Louie
ROUGH PLUMBING	8/28/90	Louie
GAS PIPING		
GAS VENT		
HOT WATER HEATER		
PLUMBING FIXTURES		
GAS TEST		
UTILITY CO. NOTIFIED		
FINAL	Enter on Front	
INDUSTRIAL WASTE APPROVAL		

INSPECTOR'S NOTES

INSPECTOR'S NOTES

OWNER-BUILDER DECLARATION

I hereby affirm that I am exempt from the Contractor's License Law for the following reason *(Section 7031.5, Business and Professions Code): Any city or county which requires a permit to construct, alter, improve, demolish, or repair any structure, prior to its issuance, also requires the applicant for such permit to file a signed statement that he is licensed pursuant to the provisions of the Contractor's License Law (Chapter 9 (commencing with Section 7000) of Division 3 of the Business and Professions Code) or that he is exempt therefrom and the basis for the alleged exemption. Any violation of Section 7031.5 by any applicant for a permit subjects the applicant to a civil penalty of not more than five hundred dollars ($500).:*

☐ I, as owner of the property will do the work, and the structure is not intended or offered for sale.
(Sec. 7044, Business and Professions Code: The Contractor's License Law does not apply to an owner of property who builds or improves thereon, and who does such work himself provided that such improvements are not intended or offered for sale. If, however, the building or improvement is sold within one year of completion, the owner-builder will have the burden of proving that he did not build or improve for the purpose of sale.)

I am exempt under Sec. _____

B. & P.C. for this reason _____

_____

Date _____

Owner _____

20-0026 DPW 9/89
76A667A

APPLICATION FOR PLUMBING PERMIT

1

COUNTY OF LOS ANGELES DEPT. OF PUBLIC WORKS **DEPT. OF PUBLIC WORKS DIV.**

WORKER'S COMPENSATION DECLARATION

I hereby affirm that I have a certificate of consent to self insure, or a certificate of Worker's Compensation Insurance, or a certified copy thereof (Sec. 3800 Lab. C.)

Policy No. 111983319 Company State Fund.

☐ Certified copy is hereby furnished.

☒ Certified copy is filed with the county building inspection department.

Date 8-8-90 Applicant [signature]

CERTIFICATE OF EXEMPTION FROM WORKERS' COMPENSATION INSURANCE

(This section need not be completed if the work involved by the permit is for one hundred dollars ($100) or less.)

I certify that in the performance of the work for which this permit is issued, I shall not employ any person in any manner so as to become subject to the Workers' Compensation Laws.

Date 8-8-90 Applicant [signature]

NOTICE TO APPLICANT: If, after making this Certificate of Exemption, you should become subject to the Workers' Compensation provisions of the Labor Code, you must forthwith comply with such provisions or this permit shall be deemed revoked.

LICENSED CONTRACTORS DECLARATION

I hereby affirm that I am licensed under provisions of Chapter 9 (commencing with Section 7000) of Division 3 of the Business and Professions Code, and my license is in full force and effect.

License Number 562070 Lic. Class B

Contractor L.D.H. Const. Date 3.31.91

☐ I am exempt under Sec. _____

B.&P.C. for this reason _____

Date 8-8-90

Signature [signature]

☐

SINGLE FAMILY HOME OWNER-BUILDER DECLARATION

I hereby affirm that I am exempt from the Contractor's License Law for the following reason (Section 7031.5, Business and Professions Code):

☐ I, as owner of the property, will do the work and the structure is not intended or offered for sale (Section 7044, Business and Professions Code).

CONSTRUCTION LENDING AGENCY

I hereby affirm that there is a construction lending agency for the performance of the work for which this permit is issued (Sec. 3097, Civ. C.)

Lender's Name _____

Lender's Address _____

I certify that I have read this application and state that the above information is correct. I agree to comply with all County ordinances and State laws regulating Plumbing, and hereby authorize representatives of this County to enter upon the above-mentioned property for inspection purposes.

[signature] 8-8-90

Signature of Permittee Date

FOR APPLICANT TO FILL IN (PRINT OR TYPE)

NUMBER	FIXTURE OR ITEM	@	FEE	
	WATER CLOSET			
	BATH TUB			
	SHOWER			
	LAVATORY			
	SINK			
	DISWASHER			
1	CLOTHES WASHER		7	50
	SWIMMING POOL RECEPTOR			
	LAWN SPRINKLER SYSTEM			
1	WATER HEATER		7	50
1	GAS SYSTEM 2 OUTLETS		7	50
	OUTLETS OVER 5 PER SYSTEM			
	Relocate W.H. &			
	Washer-Dryer.			
	move Gas Line for same			
(1)	New H&CW Lines Thru-out			
Plan check fee	Existing House		7	50
PLUMBING PERMIT ISSUING FEE $			13	00
	TOTAL FEE		43	00
Plan check applicant				
Name				
Address				
City	Tel. No.			

BUILDING ADDRESS 5422 N. MUSCATEL AVE

LOCALITY AT REAR S.G.

NEAREST CROSS ST. BROADWAY

ASSESSOR MAP BOOK | PAGE | PARCEL

OWNER SCOTT & CAROLYN ODONELL

MAIL ADDRESS 5422 N. MUSCATEL AVE

CITY SAN GABRIEL TEL. NO. 3091188

CONTRACTOR L.D.H. Const.

ADDRESS 9634 OLIVE ST.

CITY Temple City TEL. NO. 818 286-7119

STATE LICENSE NO. 562071 LIC. CLASS B

DISTRICT NO. 5

PROCESSED BY L. Cox

FINAL DATE 3/7/91

FINAL BY Sauer

VALIDATION

INSPECTOR COPY

20686A
#•••••5
4••4300
•••4300
0808-90

SEE REVERSE FOR EXPLANATORY LANGUAGE

APPROVALS	DATE	INSPECTOR'S SIGNATURE
UNDER SLAB WORK		
ROUGH PLUMBING	8/28/98	Sauer
GAS PIPING		
GAS VENT		
HOT WATER HEATER		
PLUMBING FIXTURES		
GAS TEST		
UTILITY CO. NOTIFIED		
FINAL	*Enter on Front*	
INDUSTRIAL WASTE APPROVAL		

INSPECTOR'S NOTES

INSPECTOR'S NOTES

OWNER-BUILDER DECLARATION

I hereby affirm that I am exempt from the Contractor's License Law for the following reason *(Section 7031.5, Business and Professions Code): Any city or county which requires a permit to construct, alter, improve, demolish, or repair any structure, prior to its issuance, also requires the applicant for such permit to file a signed statement that he is licensed pursuant to the provisions of the Contractor's License Law (Chapter 9 (commencing with Section 7000) of Division 3 of the Business and Professions Code) or that he is exempt therefrom and the basis for the alleged exemption. Any violation of Section 7031.5 by any applicant for a permit subjects the applicant to a civil penalty of not more than five hundred dollars ($500):*

☐ I, as owner of the property will do the work, and the structure is not intended or offered for sale.

(Sec. 7044, Business and Professions Code: The Contractor's License Law does not apply to an owner of property who builds or improves thereon, and who does such work himself provided that such improvements are not intended or offered for sale. If, however, the building or improvement is sold within one year of completion, the owner-builder will have the burden of proving that he did not build or improve for the purpose of sale.)

I am exempt under Sec. _____

B & P.C. for this reason _____

_____

Date _____

Owner _____

APPLICATION FOR PERMIT

HEATING - VENTILATING - AIR CONDITIONING

76A364C
20-0046 DPW 9/88

1

WORKERS' COMPENSATION DECLARATION

I hereby affirm that I have a certificate of consent to self insure, or a certificate of Workers' Compensation Insurance, or a certified copy thereof (Sec. 3800, Lab. C.)

Policy No. 111983389 Company State Fund

☐ Certified copy is hereby furnished.

☒ Certified copy is filed with the county building inspection department. 6.1.91

Date 7-31-90 Applicant [signature]

CERTIFICATE OF EXEMPTION FROM WORKERS' COMPENSATION INSURANCE

(This section need not be completed if the work involved by the permit is for one hundred dollars ($100) or less.)

I certify that in the performance of the work for which this permit is issued, I shall not employ any person in any manner so as to become subject to the Workers' Compensation Laws.

Date _____ Applicant _____

NOTICE TO APPLICANT: If, after making this Certificate of Exemption, you should become subject to the Workers' Compensation provisions of the Labor Code, you must forthwith comply with such provisions or this permit shall be deemed revoked.

LICENSED CONTRACTORS DECLARATION

I hereby affirm that I am licensed under provisions of Chapter 9 (commencing with Section 7000) of Division 3 of the Business and Professions Code, and my license is in full force and effect.

License Number 562071 Lic. Class B

Contractor L.D.H. Const. Date 7-31-90

☐ I am exempt under Sec. 3.31.91

B.&P.C. for this reason _____

Date _____

Signature [signature]

OWNER-BUILDER DECLARATION

I hereby affirm that I am exempt from the Contractor's License Law for the following reason (Section 7031.5, Business and Professions Code):

☐ I, as owner of the property, or my employees with wages as their sole compensation, will do the work and the structure is not intended or offered for sale (Section 7044, Business and Professions Code).

☐ I, as owner of the property, am exclusively contracting with licensed contractors to construct the project (Section 7044, Business and Professions Code).

CONSTRUCTION LENDING AGENCY

I hereby affirm that there is a construction lending agency for the performance of the work for which this permit is issued (Sec. 3097, Civ. C.).

Lender's Name _____

Lender's Address _____

I certify that I have read this application and state that the above information is correct. I agree to comply with all County ordinances and State laws relating to building construction, and hereby authorize representatives of this County to enter upon the above-mentioned property for inspection purposes.

[signature] 7/30/90

Signature of Applicant or Agent Date

[signature]

COUNTY OF LOS ANGELES

FOR APPLICANT TO FILL IN
(PRINT OR TYPE ONLY)

NO.	TYPE OF APPLIANCE OR EQUIPMENT	FEE	
	ABSORPTION UNIT, BTU		
	AIR HANDLING UNIT, CFM		
	BOILER, BTU		
1	COMPRESSOR, BTU 60,000	12	00
1	VENTILATION SYSTEM	7	25
	EVAPORATIVE COOLER		
1	FURNACE: FAU 90,000 GRAVITY / FLOOR BTU	12	50
	HEATER: SUSPENDED UNIT / WALL		
9	SUPPLY INLET'S	18	00
2	RETURN OUTLET'S	4	00
Plan check fee			
	PERMIT ISSUING FEE $	13	00
	TOTAL FEE	66	25

PLAN CHECK APPLICANT

NAME	SCOTT ODONELL & CAROLYN
ADDRESS	5422 N. MUSCATEL AVE
CITY	SAN GABRIEL TEL. NO. 309-1188
OWNER	SCOTT ODONELL
MAIL ADDRESS	5422 N. MUSCATEL AVE
CITY	SAN GABRIEL TEL. NO. 3091188
CONTRACTOR	L.D.H. Const.
ADDRESS	9637 OLIVE ST.
CITY	T.C. TEL. NO. 286-7119
STATE LICENSE NO.	562071 LIC. CLASS B

SEE REVERSE FOR EXPLANATORY LANGUAGE

BUILDING AND SAFETY

BUILDING ADDRESS	5422 N. MUSCATEL Ave.
LOCALITY	ON PROPERTY
NEAREST CROSS ST.	BROADWAY
DISTRICT NO.	5
PROCESSED BY	L. Cofo

APPROVALS	DATE	INSPECTOR'S SIGNATURE
ROUGH	9/5/90	[signature]
FINAL	3/7/91	[signature]

VALIDATION

INSPECTOR COPY

#0474A
#.....8
4..6625
...[illegible]
0731-90

INSPECTOR'S NOTES

INSPECTOR'S NOTES

OWNER-BUILDER DECLARATION

I hereby affirm that I am exempt from the Contractor's License Law for the following reason *(Section 7031.5, Business and Professions Code): Any city or county which requires a permit to construct, alter, improve, demolish, or repair any structure, prior to its issuance, also requires the applicant for such permit to file a signed statement that he is licensed pursuant to the provisions of the Contractor's License Law (Chapter 9 (commencing with Section 7000) of Division 3 of the Business and Professions Code) or that he is exempt therefrom and the basis for the alleged exemption. Any violation of Section 7031.5 by any applicant for a permit subjects the applicant to a civil penalty of not more than five hundred dollars ($500).:*

☐ I, as owner of the property will do the work, and the structure is not intended or offered for sale. *(Sec. 7044, Business and Professions Code: The Contractor's License Law does not apply to an owner of property who builds or improves thereon, and who does such work himself provided that such improvements are not intended or offered for sale. If, however, the building or improvement is sold within one year of completion, the owner-builder will have the burden of proving that he did not build or improve for the purpose of sale.)*

☐ I, as owner of the property, am exclusively contracting with licensed contractors to construct the project (Sec. 7044) *Business and Professions Code: The Contractor's License Law does not apply to an owner of property who builds or improves thereon, and who contracts for such projects with a contractor(s) licensed pursuant to the Contractor's License Law).*

I am exempt under Sec._____

B & P.C. for this reason_____

_____

Date_____

Owner_____

COUNTY OF LOS ANGELES
DEPARTMENT OF PUBLIC WORKS
BUILDING AND SAFETY DIVISION
532 South Vermont, Los Angeles, CA 90020

(213) 738-2135

OWNER-BUILDER VERIFICATION

Attention Property Owner:

An "Owner-builder" building permit has been applied for in your name and bearing your signature at 5422 N. Muscatel Ave, S.G. Please complete and return this information in the envelope provided at your earliest opportunity to avoid unnecessary delay in processing and issuing your building permit. No building permit will be issued until this verification is received.

1. I personally plan to provide the major labor and materials for construction of the proposed property improvement (yes or no) Yes.

2. I (have/have not) have signed an application for a building permit for proposed work.

3. I have contracted with the following person (firm) to provide the proposed construction:

Name FAMILY Lee Roy Wilkins
Address _____ City _____
Phone _____ Contractors License No. _____

4. I plan to provide portions of the work, but I have hired the following person to coordinate, supervise, and provide the major work:

Name FAMILY Lee Roy Wilkins
Address _____ City _____
Phone _____ Contractors License No. _____

5. I will provide some of the work but I have contracted (hired) the following persons to provide the work indicated:

Name	Address	Phone	Type of Work

Signed:
Property Owner [signature]
Social Security Number [redacted]
Date: 4/13/90
Reference: Section 19831 Chapter 9 of Part 3 of division B of the State Health and Safety Code.

Return Form to Address Below

DISK1/AM30.13
01/06/88

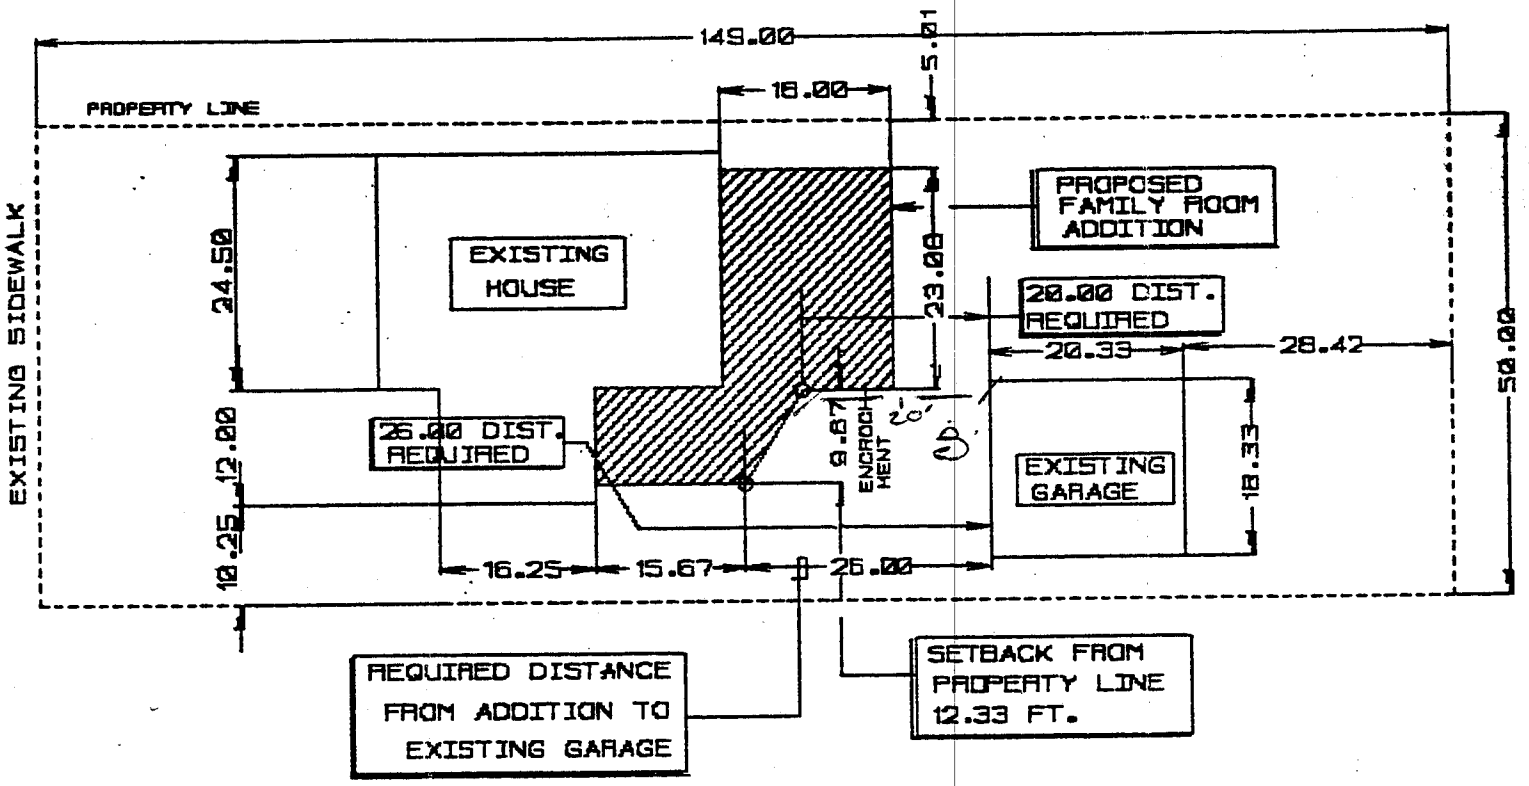

S I T E P L A N

PROJECT TITLE:

RESIDENCE OF MR. & MRS. SCOTT O'DONELL

LOCATION: 5422 NO. MUSCATEL AVE.,SAN GABRIEL, CA.91776

SCALE: 1" = 20'-0"

DATE: JAN. 15,1990

TOTAL AREA OF ADDITION 600 SQ. FT.

CEILINGS
WALLS
RAISED FLOORS

R- 30
R- 11
R- 11

INSULATION

APPROVED
THIS PLOT PLAN APPROVED BASED ON THE
FACTS AS STATED, AND IS CONDITIONAL
UNTIL VERIFIED BY FIELD INSPECTOR
DATE 4.13.90