APPLICATION FOR BUILDING PERMIT

1

COUNTY OF LOS ANGELES — **BUILDING AND SAFETY**

INSPECTOR COPY

WORKERS' COMPENSATION DECLARATION

I hereby affirm that I have a certificate of consent to self insure, or a certificate of Workers' Compenstion Insurance, or a certified copy thereof (Sec. 3800, Lab. C.)

Policy No. _____ Company _____

☐ Certified copy is hereby furnished.

☐ Certified copy is filed with the county building inspection department.

Date _____ Applicant _____

CERTIFICATE OF EXEMPTION FROM WORKERS' COMPENSATION INSURANCE

(This section need not be completed if the permit is for one hundred dollars ($100) or less.)

I certify that in the performance of the work for which this permit is issued, I shall not employ any person in any manner so as to become subject to the Workers' Compensation Laws.

Date _____ Applicant _____

NOTICE TO APPLICANT: If, after making this Certificate of Exemption, you should become subject to the Workers' Compensation provisions of the Labor Code, you must forthwith comply with such provisions or this permit shall be deemed revoked.

LICENSED CONTRACTORS DECLARATION

I hereby affirm that I am licensed under provisions of Chapter 9 (commencing with Section 7000) of Division 3 of the Business and Professions Code, and my license is in full force and effect.

License Number _____ Lic. Class _____

Contractor OWNER Date _____

☐ I am exempt from the licensing requirements as I am a licensed architect or a registered professional engineer acting in my professional capacity (Section 7051, Business and Professions Code).

Lic. or Reg. No. _____ Date _____

OWNER-BUILDER DECLARATION

I hereby affirm that I am exempt from the Contractor's License Law for the following reason (Section 7031.5, Business and Professions Code):

☐ I, as owner of the property, or my employees with wages as their sole compensation, will do the work and the structure is not intended or offered for sale (Section 7044, Business and Professions Code).

☐ I, as owner of the property, am exclusively contracting with licensed contractors to construct the project (Section 7044, Business and Professions Code).

CONSTRUCTION LENDING AGENCY

I hereby affirm that there is a construction lending agency for the performance of the work for which this permit is issued (Sec. 3097, Civ. C.).

Lender's Name NONE

Lender's Address —

I certify that I have read this application and state that the above information is correct. I agree to comply with all County ordinances and State laws relating to building construction, and hereby authorize representatives of this County to enter upon the above-mentioned property for inspection purposes.

Elbert Hines — Signature of Applicant or Agent

11-24-80 — Date

76 A638A CE803A (REV. 1/80)

FOR APPLICANT TO FILL IN

BUILDING ADDRESS	1124 W. 107 St
CITY	L.A. ZIP
SIZE OF LOT	50X190 NO. OF BLDGS. NOW ON LOT 0
TRACT / BLOCK / LOT NO.	
OWNER	Elbert Hines TEL. NO. 9718088
ADDRESS	9502 W. 78th PL
CITY	Inglewood ZIP 90305
ARCHITECT OR ENGINEER	NONE TEL. NO.
ADDRESS	
CONTRACTOR	OWNER TEL. NO.
ADDRESS	— LIC. NO.
CITY	— LIC. CLASS

SQ. FT. SIZE	NO. OF STORIES	NO. OF FAMILIES	CHECK ONE
3900	1	4	

DESCRIPTION OF WORK: BUILD 4-UNIT APARTMENT — NEW ☑ ADD ☐ ALTER ☐ REPAIR ☐ DEMOL ☐

USE OF EXISTING BLDG.

APPLICANT (PRINT) Elbert Hines TEL. NO. 9718088

ADDRESS —

PRESENT BUILDING ADDRESS —

LOCALITY

MOVING CONTRACTOR TEL. NO.

ADDRESS

REQUIRED SET BACK	YARD	HWY	TOTAL SETBACK FROM PROP. LINE	EXIST. WIDTH
FRONT P.L.	18	0	18	60'
SIDE P.L.				

P.C. Fee $ 420.80	Permit Fee 540.00
P.C. 2719	Issuance Fee 8.50
Investigation Fee	Total Fee 548.50

SEE REVERSE FOR EXPLANATORY LANGUAGE

BUILDING ADDRESS	1124 W. 107th St.
LOCALITY	Howard
NEAREST CROSS ST.	Budlong
ASSESSOR MAP BOOK / PAGE / PARCEL	
USE ZONE	R-3 22U
MAP NO.	4126
SPECIAL CONDITIONS	

DISTRICT	GROUP	TYPE CONST.	FIRE ZONE	PROCESSED BY
7.0	R3	V	3	JH

STATISTICAL CLASSIFICATION: CLASS NO. 03A DWELL. UNITS +4 — APT. — CONDO.

SEWER MAP: A BK. 80 PG.

VALIDATION

VALUATION $ 128,000

$

FINAL DATE 3/11/82

FINAL By [signature]

P.C. 2719
.23
420.80
11-25-80

6055A
#•••••1
1•54850
••54850
07284-81

PLANS TO APPLICANT

To:		Returned		Approved
No.	Date	No.	Date	

Approvals	Required		Date Received or Approved
	Yes	No	
Water Certificate			
Health Department			
Fire Department			
Grading			
Geological			
Pedestrian Protection (Fence) (Canopy)			
Special Inspection (Conc.) (Masonry) (Welding)			
Lot Drainage			
Parking			

Approvals	Date	Inspector's Signature
Location—(Setback & Yards)	8/12/81	C/Herbert
Foundations	8/12/81	C/Herbert
Slab	9/1/81	C/Herbert
Frame	4/1/82	C/Herbert
Energy Insulation	3/24/82	C/Herbert
Lath/Drywall—Interior	4/7/82	C/Herbert
Lath—Exterior	4/7/82	C/Herbert
House Number—Correct & Posted		
Final—Enter on Front		

INSPECTOR'S NOTES

9-1-81 LOT READY FOR SLAB INSPECTION T Hall

3/24/82 C/Herbert M.C. Left

OWNER-BUILDER DECLARATION

I hereby affirm that I am exempt from the Contractor's License Law for the following reason. (Sec. 7031.5) ***Business and Professions Code: Any city or county which requires a permit to construct, alter, improve, demolish, or repair any structure, prior to its issuance, also requires the applicant for such permit to file a signed statement that he is licensed pursuant to the provisions of the Contractor's License Law (Chapter 9) (commencing with Section 7000) of Division 3 of the Business and Professions Code) or that he is exempt therefrom and the basis for the alleged exemption. Any violation of Section 7031.5 by any applicant for a permit subjects the applicant to a civil penalty of not more than five hundred dollars ($500).):***

☐ I, as owner of the property, or my employees with wages as their sole compensation, will do the work, and the structure is not intended or offered for sale (Sec. 7044) ***Business and Professions Code: The Contractor's License Law does not apply to an owner of property who builds or improves thereon, and who does such work himself or through his own employees, provided that such improvements are not intended or offered for sale. If, however, the building or improvement is sold within one year of completion, the owner-builder will have the burden of proving that he did not build or improve for the purpose of sale).***

☐ I, as owner of the property, am exclusively contracting with licensed contractors to construct the project (Sec. 7044) ***Business and Professions Code: The Contractor's License Law does not apply to an owner of property who builds or improves thereon, and who contracts for such projects with a contractor(s) licensed pursuant to the Contractor's License Law).***

☐ I am exempt under Sec._____, B.&P.C. for this reason_____.

Date_____ Owner_____

INSPECTOR'S NOTES

APPLICATION FOR BUILDING PERMIT

1

COUNTY OF LOS ANGELES — **BUILDING AND SAFETY**

INSPECTOR COPY

WORKERS' COMPENSATION DECLARATION

I hereby affirm that I have a certificate of consent to self insure, or a certificate of Workers' Compenstion Insurance, or a certified copy thereof (Sec. 3800, Lab. C.)

Policy No. _____ Company _____

☐ Certified copy is hereby furnished.

☐ Certified copy is filed with the county building inspection department.

Date _____ Applicant _____

CERTIFICATE OF EXEMPTION FROM WORKERS' COMPENSATION INSURANCE

(This section need not be completed if the permit is for one hundred dollars ($100) or less.)

I certify that in the performance of the work for which this permit is issued, I shall not employ any person in any manner so as to become subject to the Workers' Compensation Laws.

Date _____ Applicant _____

NOTICE TO APPLICANT: If, after making this Certificate of Exemption, you should become subject to the Workers' Compensation provisions of the Labor Code, you must forthwith comply with such provisions or this permit shall be deemed revoked.

LICENSED CONTRACTORS DECLARATION

I hereby affirm that I am licensed under provisions of Chapter 9 (commencing with Section 7000) of Division 3 of the Business and Professions Code, and my license is in full force and effect.

License Number _____ Lic. Class _____

Contractor Owner Date _____

☐ I am exempt from the licensing requirements as I am a licensed architect or a registered professional engineer acting in my professional capacity (Section 7051, Business and Professions Code).

Lic. or Reg. No. _____ Date _____

OWNER-BUILDER DECLARATION

I hereby affirm that I am exempt from the Contractor's License Law for the following reason (Section 7031.5, Business and Professions Code):

☐ I, as owner of the property, or my employees with wages as their sole compensation, will do the work and the structure is not intended or offered for sale (Section 7044, Business and Professions Code).

☐ I, as owner of the property, am exclusively contracting with licensed contractors to construct the project (Section 7044, Business and Professions Code).

CONSTRUCTION LENDING AGENCY

I hereby affirm that there is a construction lending agency for the performance of the work for which this permit is issued (Sec. 3097, Civ. C.).

Lender's Name None

Lender's Address _____

I certify that I have read this application and state that the above information is correct. I agree to comply with all County ordinances and State laws relating to building construction, and hereby authorize representatives of this County to enter upon the above-mentioned property for inspection purposes.

Elbert Hines 11-25-80

Signature of Applicant or Agent — Date

76 A638A CE803A (REV. 1/80)

FOR APPLICANT TO FILL IN

BUILDING ADDRESS	1124 W. 107 St
CITY	LA ZIP
SIZE OF LOT	50 X 190 NO. OF BLDGS. NOW ON LOT —
TRACT / BLOCK / LOT NO.	
OWNER	Elbert Hines TEL. NO. 9718088
ADDRESS	2502 W. 78th Pl
CITY	Inglewood ZIP 90305
ARCHITECT OR ENGINEER	owner TEL. NO.
ADDRESS	
CONTRACTOR	TEL. NO.
ADDRESS	LIC. NO.
CITY	LIC. CLASS

SQ. FT. SIZE	NO. OF STORIES	NO. OF FAMILIES	CHECK ONE
450	1	4	NEW ☒

DESCRIPTION OF WORK: Car port & cvr — ADD ☐ ALTER ☐ REPAIR ☐ DEMOL ☐

USE OF EXISTING BLDG.

APPLICANT (PRINT) Elbert Hines TEL. NO. 9718088

ADDRESS 2502 W. 78th Pl Ing

PRESENT BUILDING ADDRESS

LOCALITY

MOVING CONTRACTOR TEL. NO.

ADDRESS

REQUIRED SET BACK	YARD	HWY	TOTAL SETBACK FROM PROP. LINE	EXIST. WIDTH
FRONT P.L.	18	0	18	60'
SIDE P.L.				

P.C. Fee $	19.20	Permit Fee	29.00
		Issuance Fee	8.50
Investigation Fee		Total Fee	37.50

SEE REVERSE FOR EXPLANATORY LANGUAGE

BUILDING ADDRESS	1124 W. 107th St
LOCALITY	Howard Building
NEAREST CROSS ST.	
ASSESSOR MAP BOOK / PAGE / PARCEL	
USE ZONE	R-3 2 4
MAP NO.	4126
SPECIAL CONDITIONS	

DISTRICT	GROUP	TYPE CONST.	FIRE ZONE	PROCESSED BY
7	R-1	V	3	HEABERT

STATISTICAL CLASSIFICATION — CLASS NO. 20 DWELL. UNITS _____ — APT. — CONDO.

SEWER MAP BK. A PG. 80

VALIDATION

VALUATION $ 3,000

$ 5/11

FINAL DATE 8/11/82

FINAL By [signature]

P.C. 27.18
.. 23
19.20
11-25-80

M 6056A
• • • • • 1
1 • • 37.50
• • • 37.50 CR
07.28-81

Ps

PLANS TO APPLICANT

To:		Returned		Approved
No.	Date	No.	Date	

Approvals	Required Yes	Required No	Date Received or Approved
Water Certificate			
Health Department			
Fire Department			
Grading			
Geological			
Pedestrian Protection (Fence) (Canopy)			
Special Inspection (Conc.) (Masonry) (Welding)			
Lot Drainage			
Parking			

Approvals	Date	Inspector's Signature
Location—(Setback & Yards)	8/12/81	
Foundations	8/12/81	
Slab		
Frame	3/24/82	
Energy Insulation		
Lath/Drywall—Interior		
Lath—Exterior	7/7/82	
House Number—Correct & Posted		
Final—Enter on Front		

INSPECTOR'S NOTES

OWNER-BUILDER DECLARATION

I hereby affirm that I am exempt from the Contractor's License Law for the following reason. (Sec. 7031.5)

Business and Professions Code: Any city or county which requires a permit to construct, alter, improve, demolish, or repair any structure, prior to its issuance, also requires the applicant for such permit to file a signed statement that he is licensed pursuant to the provisions of the Contractor's License Law (Chapter 9) (commencing with Section 7000) of Division 3 of the Business and Professions Code) or that he is exempt therefrom and the basis for the alleged exemption. Any violation of Section 7031.5 by any applicant for a permit subjects the applicant to a civil penalty of not more than five hundred dollars ($500).):

☐ I, as owner of the property, or my employees with wages as their sole compensation, will do the work, and the structure is not intended or offered for sale (Sec. 7044) ***Business and Professions Code: The Contractor's License Law does not apply to an owner of property who builds or improves thereon, and who does such work himself or through his own employees, provided that such improvements are not intended or offered for sale. If, however, the building or improvement is sold within one year of completion, the owner-builder will have the burden of proving that he did not build or improve for the purpose of sale).***

☐ I, as owner of the property, am exclusively contracting with licensed contractors to construct the project (Sec. 7044) ***Business and Professions Code: The Contractor's License Law does not apply to an owner of property who builds or improves thereon, and who contracts for such projects with a contractor(s) licensed pursuant to the Contractor's License Law).***

☐ I am exempt under Sec._____, B.&P.C. for this reason_____.

Date_____ Owner_____

INSPECTOR'S NOTES

76A663
CE-806G (2-80)

APPLICATION FOR ELECTRICAL PERMIT

COUNTY OF LOS ANGELES — BUILDING AND SAFETY

1

INSPECTOR COPY

WORKERS' COMPENSATION DECLARATION

I hereby affirm that I have a certificate of consent to self insure, or a certificate of Workers' Compensation Insurance, or a certified copy thereof (Sec. 3800, Lab. C.)

Policy No._____ Company_____

☐ Certified copy is hereby furnished.

☐ Certified copy is filed with the county building inspection department.

Date_____ Applicant_____

CERTIFICATE OF EXEMPTION FROM WORKERS' COMPENSATION INSURANCE

(This section need not be completed if the work involved by the permit is for one hundred dollars ($100) or less.)

I certify that in the performance of the work for which this permit is issued, I shall not employ any person in any manner so as to become subject to the Workers' Compensation Laws.

Date 3/12/82 Applicant H. Hicks Sons

NOTICE TO APPLICANT: If, after making this Certificate of Exemption, you should become subject to the Workers' Compensation provisions of the Labor Code, you must forthwith comply with such provisions or this permit shall be deemed revoked.

LICENSED CONTRACTORS DECLARATION

I hereby affirm that I am licensed under provisions of Chapter 9 (commencing with Section 7000) of Division 3 of the Business and Professions Code, and my license is in full force and effect.

License Number 297244 Lic. Class C-10

Contractor H. Hicks Date 3/12/82

HOME OWNER-BUILDER DECLARATION

I hereby affirm that I am exempt from the Contractor's License Law for the following reason (Section 7031.5, Business and Professions Code):

☐ I, as owner of the property, will do the work and the structure is not intended or offered for sale (Section 7044, Business and Professions Code).

CONSTRUCTION LENDING AGENCY

I hereby affirm that there is a construction lending agency for the performance of the work for which this permit is issued (Sec. 3097, Civ. C.).

Lender's Name_____

Lender's Address_____

I certify that I have read this application and state that the above information is correct. I agree to comply with all County ordinances and State laws regulating Electrical wiring, and hereby authorize representatives of this County to enter upon the above-mentioned property for inspection purposes.

H. Hicks 3/12/82

Signature of Permittee — Date

FOR APPLICANT TO FILL IN

	EACH	NO.	FEE
New Residential Bldgs. & Pools	$	—	$
1 & 2-Family, Sq. Ft.____			
Multi-family Sq. Ft. 3900	.025	—	97 50
Residential Swimming Pools			
Outlets: Rec.__ Light__ Sw.__ First 20			
Total No.____ Additional			
Lighting Fixtures First 20			
Additional			
Total No.____			
Fixed Appliances Not Over 1 HP			
Range__ Heater__ D.W.__			
Oven__ Dryer__ W.M.__			
Top__ FAU__ W.H.__			
Hood__ Fan__ Other__			
Disp.__ Room Air Cond.__			
Power Apparatus & Large Appliances			
Size & Type HP, KW, KVA, or KVAR			
____ Up to 1 Incl.			
____ Over 1 to 10 Incl.			
____ Over 10 to 50 Incl.			
____ Over 50 to 100 Inc.			
____ Over 100			
Services			
0-200 Amp. Under 600 V			
201-1000 Amp. Under 600 V			
Over 1000 Amp. or Over 600 V			
Temp. Power Pole & Appurtenances			
Sign with One Branch Circuit			
Additional Sign Branch Circuits			
Misc. Conduits & Conductors			
Other (See Complete Fee Schedule)____			
PERMIT FEE (Sub-Total)			
PLAN CHECKING FEE (One-Fourth Permit Fee)			
PERMIT ISSUING FEE			8 50
TOTAL FEE			106 00

JOB ADDRESS 1124 W. 107 St

LOCALITY Howard

NEAREST CROSS ST Vermont

OWNER OR FIRM NAME E. Hines

MAIL ADDRESS 2502 W 78 Pl

CITY Inglewood Tel No. 971-8088

PLAN CHECK APPLICANT

ADDRESS

CITY Tel No.

PERMIT APPLICANT H. Hicks Electrical

ADDRESS 5732 W Imperial Hwy

CITY Los Angeles Tel No. 777 3509

LICENSE OR REG. NUMBER 297244 Class C-10

DISTRICT NO. 7

PROCESSED BY Nelson

FINAL DATE 8/11/82

FINAL BY Herbert

VALIDATION

8876A
#••••••2
1•10600
••10600
03 12 82

SEE REVERSE FOR EXPLANATORY LANGUAGE

APPROVALS	DATE	INSPECTOR'S SIGNATURE
TEMP. POWER POLE		
UNDERSLAB WORK		
ROUGH CONDUIT	4/1/82	
WIRING		
FIXTURES		
POWER AUTHORIZED		
UTILITY CO. NOTIFIED		
FINAL	Enter on Front	

NOTES

OWNER-BUILDER DECLARATION

I hereby affirm that I am exempt from the Contractor's License Law for the following reason *(Section 7031.5, Business and Professions Code): Any city or county which requires a permit to construct, alter, improve, demolish, or repair any structure, prior to its issuance, also requires the applicant for such permit to file a signed statement that he is licensed pursuant to the provisions of the Contractor's License Law (Chapter 9 (commencing with Section 7000) of Division 3 of the Business and Professions Code) or that he is exempt therefrom and the basis for the alleged exemption. Any violation of Section 7031.5 by any applicant for a permit subjects the applicant to a civil penalty of not more than five hundred dollars ($500).:*

☐ I, as owner of the property will do the work, and the structure is not intended or offered for sale.
(Sec. 7044, Business and Professions Code: The Contractor's License Law does not apply to an owner of property who builds or improves thereon, and who does such work himself provided that such improvements are not intended or offered for sale. If, however, the building or improvement is sold within one year of completion, the owner-builder will have the burden of proving that he did not build or improve for the purpose of sale.)

I am exempt under Sec. _____,

B & P.C. for this reason _____

_____

Date _____

Owner _____

76A667A
CE 817 (2-80)

APPLICATION FOR PLUMBING PERMIT

COUNTY OF LOS ANGELES — **BUILDING AND SAFETY**

1

INSPECTOR COPY

FOR APPLICANT TO FILL IN (PRINT OR TYPE)			
NUMBER	FIXTURE OR ITEM	●	FEE
4	WATER CLOSET		16 00
4	BATH TUB		16 00
	SHOWER		
4	LAVATORY		16 00
4	SINK		16 00
	DISHWASHER		
	CLOTHES WASHER		
	SWIMMING POOL RECEPTOR		
	LAWN SPRINKLER SYSTEM		
4	WATER HEATER		16 00
4	GAS SYSTEM 16 OUTLETS		16 00
	OUTLETS OVER 5 PER SYSTEM		
Plan check fee			8 50
PLUMBING PERMIT ISSUING FEE $			
	TOTAL FEE		104 50
Plan check applicant			
Name			
Address			
City	Tel. No.		

BUILDING ADDRESS 1124 W. 107th St
LOCALITY Los Angeles
NEAREST CROSS ST. Budlong
OWNER Elbert Hines
MAIL ADDRESS Same
CITY Los Angeles TEL. NO.
CONTRACTOR W. Smith Plumbing
ADDRESS 9536 Compton Blvd
CITY Los Angeles TEL. NO. 636-7465
STATE LICENSE NO. 114002 LIC. CLASS C36

DISTRICT NO. 7
PROCESSED BY Gruger
FINAL DATE 8/11/82
FINAL BY [signature]
VALIDATION

SEE REVERSE FOR EXPLANATORY LANGUAGE

WORKERS' COMPENSATION DECLARATION

I hereby affirm that I have a certificate of consent to self insure, or a certificate of Workers' Compensation Insurance, or a certified copy thereof (Sec. 3800, Lab. C.)

Policy No. _____ Company _____

☐ Certified copy is hereby furnished.

☐ Certified copy is filed with the county building inspection department.

Date _____ Applicant _____

CERTIFICATE OF EXEMPTION FROM WORKERS' COMPENSATION INSURANCE

(This section need not be completed if the work involved by the permit is for one hundred dollars ($100) or less.)

I certify that in the performance of the work for which this permit is issued, I shall not employ any person in any manner so as to become subject to the Workers' Compensation Laws.

Date _____ Applicant _____

NOTICE TO APPLICANT: If, after making this Certificate of Exemption, you should become subject to the Workers' Compensation provisions of the Labor Code, you must forthwith comply with such provisions or this permit shall be deemed revoked.

LICENSED CONTRACTORS DECLARATION

I hereby affirm that I am licensed under provisions of Chapter 9 (commencing with Section 7000) of Division 3 of the Business and Professions Code, and my license is in full force and effect.

License Number 114002 Lic. Class C 36

Contractor W. Smith Date 7, 31, 81

☐ I am exempt from the licensing requirements as I am a licensed architect or a registered professional engineer acting in my professional capacity (Section 7051, Business and Professions Code).

Lic. or Reg. No. _____ Date _____

HOME OWNER-BUILDER DECLARATION

I hereby affirm that I am exempt from the Contractor's License Law for the following reason (Section 7031.5, Business and Professions Code):

☐ I, as owner of the property, am exclusively contracting with licensed contractors to construct the project (Section 7044, Business and Professions Code).

CONSTRUCTION LENDING AGENCY

I hereby affirm that there is a construction lending agency for the performance of the work for which this permit is issued (Sec. 3097, Civ. C.).

Lender's Name _____

Lender's Address _____

I certify that I have read this application and state that the above information is correct. I agree to comply with all County ordinances and State laws regulating Plumbing, and hereby authorize representatives of this County to enter upon the above-mentioned property for inspection purposes.

Willie Smith 7-31-81

Signature of Permittee — Date

26127A
#•••••5
1•10450
••10450
07 31 81

APPROVALS	DATE	INSPECTOR'S SIGNATURE
UNDER SLAB WORK	2/10/82	
ROUGH PLUMBING	2/5/82	
GAS PIPING		
GAS VENT		
HOT WATER HEATER		
PLUMBING FIXTURES	4/7/82	
GAS TEST		
UTILITY CO. NOTIFIED		
FINAL	Enter on Front	
INDUSTRIAL WASTE APPROVAL		

INSPECTOR'S NOTES

INSPECTOR'S NOTES

OWNER-BUILDER DECLARATION

I hereby affirm that I am exempt from the Contractor's License Law for the following reason *(Section 7031.5, Business and Professions Code): Any city or county which requires a permit to construct, alter, improve, demolish, or repair any structure, prior to its issuance, also requires the applicant for such permit to file a signed statement that he is licensed pursuant to the provisions of the Contractor's License Law (Chapter 9 (commencing with Section 7000) of Division 3 of the Business and Professions Code) or that he is exempt therefrom and the basis for the alleged exemption. Any violation of Section 7031.5 by any applicant for a permit subjects the applicant to a civil penalty of not more than five hundred dollars ($500).:*

☐ I, as owner of the property will do the work, and the structure is not intended or offered for sale.

(Sec. 7044, Business and Professions Code: The Contractor's License Law does not apply to an owner of property who builds or improves thereon, and who does such work himself provided that such improvements are not intended or offered for sale. If, however, the building or improvement is sold within one year of completion, the owner-builder will have the burden of proving that he did not build or improve for the purpose of sale.)

I am exempt under Sec. _____,

B & P.C. for this reason _____

_____

Date _____

Owner _____

WORKERS' COMPENSATION DECLARATION

I hereby affirm that I have a certificate of consent to self insure, or a certificate of Workers' Compensation Insurance, or a certified copy thereof (Sec. 3800, Lab. C.)

Policy No._____ Company_____

☐ Certified copy is hereby furnished.

☐ Certified copy is filed with the county building inspection department.

Date_____ Applicant_____

CERTIFICATE OF EXEMPTION FROM WORKERS' COMPENSATION INSURANCE

(This section need not be completed if the work involved by the permit is for one hundred dollars ($100) or less.)

I certify that in the performance of the work for which this permit is issued, I shall not employ any person in any manner so as to become subject to the Workers' Compensation Laws.

Date_____ Applicant_____

NOTICE TO APPLICANT: If, after making this Certificate of Exemption, you should become subject to the Workers' Compensation provisions of the Labor Code, you must forthwith comply with such provisions or this permit shall be deemed revoked.

LICENSED CONTRACTORS DECLARATION

I hereby affirm that I am licensed under provisions of Chapter 9 (commencing with Section 7000) of Division 3 of the Business and Professions Code, and my license is in full force and effect.

License Number 114002 Lic. Class C-20

Contractor W. Smith Date 7.31.81

☐ I am exempt from the licensing requirements as I am a licensed architect or a registered professional engineer acting in my professional capacity (Section 7051, Business and Professions Code).

Lic. or Reg. No._____ Date_____

HOME OWNER-BUILDER DECLARATION

I hereby affirm that I am exempt from the Contractor's License Law for the following reason (Section 7031.5, Business and Professions Code):

☐ I, as owner of the property, will do the work and the structure is not intended or offered for sale (Section 7044, Business and Professions Code).

☐ I, as owner of the property, am exclusively contracting with licensed contractors to construct the project (Section 7044, Business and Professions Code).

CONSTRUCTION LENDING AGENCY

I hereby affirm that there is a construction lending agency for the performance of the work for which this permit is issued (Sec. 3097, Civ. C.).

Lender's Name_____

Lender's Address_____

I certify that I have read this application and state that the above information is correct. I agree to comply with all County ordinances and State laws regulating Heating, Ventilating and Air Conditioning, and hereby authorize representatives of this County to enter upon the above-mentioned property for inspection purposes.

Willie Smith 7-31-81

Signature of Permittee Date

76A364C
CE - 818 (2-80)

APPLICATION FOR PERMIT

HEATING-VENTILATING-AIR CONDITIONING

1

COUNTY OF LOS ANGELES — **BUILDING AND SAFETY**

FOR APPLICANT TO FILL IN
(PRINT OR TYPE ONLY)

NO.	TYPE OF APPLIANCE OR EQUIPMENT	FEE	
	ABSORPTION UNIT, BTU_____		
	AIR HANDLING UNIT, CFM_____		
	BOILER, BTU_____		
	COMPRESSOR, BTU_____		
	VENTILATION SYSTEM		
	EVAPORATIVE COOLER		
4	FURNACE: FAU____ GRAVITY____ FLOOR WALL BTU 35000	60	00
	HEATER: SUSPENDED (WALL) UNIT		
4	Vents	30	00
	Plan check fee 25% of above.		
	PERMIT ISSUING FEE $	8	50
	TOTAL FEE	88	50

PLAN CHECK APPLICANT

NAME

ADDRESS

CITY TEL. NO.

OWNER Elbert Hines

MAIL ADDRESS Same as above

CITY Los Angeles TEL. NO.

CONTRACTOR Smith Plumbing

ADDRESS 9536 Compton Blvd

CITY Los Angeles TEL. NO 673 4745

STATE LICENSE NO. 114002 LIC. CLASS C 20

BUILDING ADDRESS 1134 W. 107th St

LOCALITY Los Angeles

NEAREST CROSS ST Bud Kong

DISTRICT NO. 7

PROCESSED BY Griffin

APPROVALS	DATE	INSPECTOR'S SIGNATURE
ROUGH	8/24/81	C Hartzell
FINAL	8/11/81	C Hartzell

VALIDATION

INSPECTOR COPY

≥6128A
#••••••8
1••8850
•••8850
07.31-81

SEE REVERSE FOR EXPLANATORY LANGUAGE

INSPECTOR'S NOTES

INSPECTOR'S NOTES

OWNER-BUILDER DECLARATION

I hereby affirm that I am exempt from the Contractor's License Law for the following reason *(Section 7031.5, Business and Professions Code): Any city or county which requires a permit to construct, alter, improve, demolish, or repair any structure, prior to its issuance, also requires the applicant for such permit to file a signed statement that he is licensed pursuant to the provisions of the Contractor's License Law (Chapter 9 (commencing with Section 7000) of Division 3 of the Business and Professions Code) or that he is exempt therefrom and the basis for the alleged exemption. Any violation of Section 7031.5 by any applicant for a permit subjects the applicant to a civil penalty of not more than five hundred dollars ($500).:*

☐ I, as owner of the property will do the work, and the structure is not intended or offered for sale.
(Sec. 7044, Business and Professions Code: The Contractor's License Law does not apply to an owner of property who builds or improves thereon, and who does such work himself provided that such improvements are not intended or offered for sale. If, however, the building or improvement is sold within one year of completion, the owner-builder will have the burden of proving that he did not build or improve for the purpose of sale.)

☐ I, as owner of the property, am exclusively contracting with licensed contractors to construct the project *(Section 7044, Business and Professions Code: The Contractor's License Law does not apply to an owner of property who builds or improves thereon, and who contracts for such projects with a contractor(s) licensed pursuant to the Contractor's License Law).*

I am exempt under Sec. _____

B & P.C. for this reason _____

_____

Date _____

Owner _____

76A642D
CE 808 (2-80)

APPLICATION FOR PERMIT
SEWER-SEWAGE DISPOSAL

COUNTY OF LOS ANGELES — BUILDING AND SAFETY

1

INSPECTOR COPY

WORKERS' COMPENSATION DECLARATION

I hereby affirm that I have a certificate of consent to self insure, or a certificate of Workers' Compensation Insurance, or a certified copy thereof (Sec. 3800, Lab. C.)

Policy No._____ Company_____

☐ Certified copy is hereby furnished.

☐ Certified copy is filed with the county building inspection department.

Date_____ Applicant_____

CERTIFICATE OF EXEMPTION FROM WORKERS' COMPENSATION INSURANCE

(This section need not be completed if the work involved by the permit is for one hundred dollars ($100) or less.)

I certify that in the performance of the work for which this permit is issued, I shall not employ any person in any manner so as to become subject to the Workers' Compensation Laws.

Date_____ Applicant_____

NOTICE TO APPLICANT: If, after making this Certificate of Exemption, you should become subject to the Workers' Compensation provisions of the Labor Code, you must forthwith comply with such provisions or this permit shall be deemed revoked.

LICENSED CONTRACTORS DECLARATION

I hereby affirm that I am licensed under provisions of Chapter 9 (commencing with Section 7000) of Division 3 of the Business and Professions Code, and my license is in full force and effect.

License Number 114002 Lic. Class C 36

Contractor W. Smith Date 7.31.81

☐ I am exempt from the licensing requirements as I am a licensed architect or a registered professional engineer acting in my professional capacity (Section 7051, Business and Professions Code).

Lic. or Reg. No._____ Date_____

HOME OWNER-BUILDER DECLARATION

I hereby affirm that I am exempt from the Contractor's License Law for the following reason (Section 7031.5, Business and Professions Code):

☐ I, as owner of the property, will do the work and the structure is not intended or offered for sale (Section 7044, Business and Professions Code).

CONSTRUCTION LENDING AGENCY

I hereby affirm that there is a construction lending agency for the performance of the work for which this permit is issued (Sec. 3097, Civ. C.).

Lender's Name_____

Lender's Address_____

I certify that I have read this application and state that the above information is correct. I agree to comply with all County ordinances and State laws regulating Plumbing and Sewers, and hereby authorize representatives of this County to enter upon the above-mentioned property for inspection purposes.

Willie Smith 7-31-81

Signature of Permittee Date

FOR APPLICANT TO FILL IN

BUILDING ADDRESS 1124 W. 107th St
LOCALITY Los Angeles
NEAREST CROSS ST. Burl/Long
OWNER Elbert Hines
MAIL ADDRESS Same
CITY TEL. NO.
LEGAL DESCRIPTION LOT NO.
BLOCK TRACT
SIZE OF LOT NO. OF BLDGS. NOW ON LOT
USE OF BUILDINGS Apt Mentg
CONTRACTOR Smith Plumbing
ADDRESS 9336 Compton Blvd
CITY Los Angeles TEL. NO. 7334742
STATE LICENSE NO. 114002 LIC. CLASS C36

NO.	DESCRIPTION OF WORK	FEE	
	HOUSE SEWER CONNECTING TO PUBLIC SEWER		
	SEPTIC TANK, SEEPAGE PIT OR PITS AND/OR DRAINFIELD		
	HOUSE SEWER CONNECTING TO PRIVATE DISPOSAL SYSTEM		
1	CONNECT ADDITIONAL BLDG. OR WORK TO HOUSE SEWER	9	-
	OVERFLOW SEEPAGE PIT, DRAINFIELD EXTN., CESSPOOL, DRYWELL, MANHOLE		
	ALTER, REPAIR OR ABANDON HOUSE SEWER OR DISPOSAL SYSTEM		

OWNER'S AUTHORIZATION

	$	
Permit	8	50
TOTAL FEE	17	50

I HAVE AT THIS DATE A CONTRACT WITH THE HEREIN NAMED CONTRACTOR TO CONNECT THE ABOVE DESCRIBED EXISTING DWELLING TO THE PUBLIC SEWER.

SIGNED THIS 31 DAY OF July 19 81

OWNER OR OWNERS AGENT Willie Smith

ADDRESS 9336 Compton Blvd

CONNECTION DATA

STATION 8+91.5 DEPTH 5'
MANHOLE REFERENCE 77.5' E (UPPER / LOWER)
TYPE OF CONNECTION Y. CURB P.L. — LENGTH FROM M.L. TO P.L. 30'
CO. IMP. NO. 454 P.C. NO. JOB NO.
TRUNK PERMIT NO. ROAD PERMIT NO.

AFFIDAVIT	WAIVER	EASEMENT	RECORD. INSTR. NO.	DATE

HWY. OR ST. WIDENING
STATE ENCROACHMENT PERMIT NO.

CHARGES
CONNECTION CHARGE FEE
REIMBURSEMENT FEE

DISTRICT NO.	GROUP	MAP BK	MAP PG	PROCESSED BY
7		A	80	Griffin

FINAL DATE 2/5/82
FINAL BY [signature]

VALIDATION

≅6129A
#••••10
1••17.50
•.••17.50
07.31≅81

SEE REVERSE FOR EXPLANATORY LANGUAGE

APPROVALS	DATE	INSPECTOR'S SIGNATURE
NEW HOME SEWER		
CONNECT ADDITIONAL BUILDING OR WORK		
SEPTIC TANK SEEP. PIT(S) AND/OR DRAINFIELD		
CESSPOOL ☐ DRYWELL ☐		
ALTER, REPAIR, SEWER OR SEWAGE DISPOSAL SYSTEM		
DISCONNECT PLUG AND ABANDON HOUSE SEWER		
BACKFILL SEPTIC TANKS ☐ SEEP. PIT(S) ☐ CESSPOOLS ☐		

INSPECTOR'S NOTES

INSPECTOR'S NOTES

OWNER-BUILDER DECLARATION

I hereby affirm that I am exempt from the Contractor's License Law for the following reason *(Section 7031.5 Business and Professions Code): Any city or county which requires a permit to construct, alter, improve, demolish, or repair any structure, prior to its issuance, also requires the applicant for such permit to file a signed statement that he is licensed pursuant to the provisions of the Contractor's License Law (Chapter 9 (commencing with Section 7000) of Division 3 of the Business and Professions Code) or that he is exempt therefrom and the basis for the alleged exemption. Any violation of Section 7031.5 by any applicant for a permit subjects the applicant to a civil penalty of not more than five hundred dollars ($500).:*

☐ I, as owner of the property will do the work, and the structure is not intended or offered for sale.

(Sec. 7044, Business and Professions Code: The Contractor's License Law does not apply to an owner of property who builds or improves thereon, and who does such work himself provided that such improvements are not intended or offered for sale. If, however, the building or improvement is sold within one year of completion, the owner-builder will have the burden of proving that he did not build or improve for the purpose of sale.)

I am exempt under Sec. _____,

B & P.C. for this reason _____

_____

Date _____

Owner _____

2000-486 3/72

COUNTY OF LOS ANGELES FIRE DEPARTMENT

TO: DEPARTMENT OF COUNTY ENGINEER
BUILDING AND SAFETY DIVISION

SUBJECT: APPROVAL TO OCCUPY PREMISES

On 6-11-62 an inspection was made at:

Name of Business 4- unit apt Bldg.

Address 1124 E. 107th St. L.A.

Sufficient compliance with Fire Department requirements has been made to permit occupancy of premises.

Captain - Inspector

76L268– 12/78

LOS ANGELES COUNTY LETTERGRAM

TO	Building and Safety Mr. Lloyd Moore	FROM	Waterworks District No. 1 Tom Eng

Subject: 1124 W. 107 St.
Los Angeles

Date: 1-12-83

No.

Mr Moore,

I am requesting for the Building and Safety Division to put a hold on any occupancy of the above premises until the necessary Fire Department conditions are met and the water system improvements agreed to be installed by Mr. Elbert Hines has been completed. He is also required to install an additional water meter to ~~serve~~ his domestic needs and supply water to his on-premise sprinkler system (as required by the Fire Department). If there are any questions, please contact me at (213) 738-2551.

Thank you
Tom Eng

LOS ANGELES COUNTY WATERWORKS DISTRICTS
WATERWORKS DIVISION
DEPARTMENT OF COUNTY ENGINEER FACILITIES
550 S. VERMONT AVE.
LOS ANGELES, CALIFORNIA 90020

COUNTY OF LOS ANGELES FIRE DEPARTMENT — Los Angeles, California 90051

FIRE PREVENTION BUREAU

0267-167

PLAN CHECK

☐ RESUBMITTAL

OCCUPANCY R-1

CHECKED BY

NAME ELBERT HINES F.P.B. NO.

ADDRESS 1124 W. 107TH CITY HAWARD AREA 4

BLDG. TYPE ? SQ. FT. OF BLDG. AREA YARDS STORIES 1

REMARKS 4 UNITS

ARCHITECT PHONE

FROM B/S DATE 12-3 19 80 RETURNED TO DATE 19

READ

THESE FIRE DEPARTMENT REQUIREMENTS SHALL BE INCORPORATED INTO THE ORIGINAL PLANS OR TRACINGS AND NEW CORRECTED PRINTS SUBMITTED SHOWING THE LOCATION OF ALL REQUIRED EMERGENCY ACCESS, NEW FIRE HYDRANTS, REQUIRED FIRE FLOW AND OCCUPANCY REQUIREMENTS PRIOR TO APPROVAL BY THIS DEPARTMENT.

Two sets of plans plus one extra site plan shall be submitted for final approval. One set of plans and the extra site plan will be retained by this Department.

FINAL APPROVALS FOR UTILITIES AND OCCUPANCY WILL BE WITHHELD PENDING ACCEPTANCE OF THE HYDRANT LOCATIONS, FIRE FLOW AND ANY ADDITIONAL REQUIREMENTS BY THE FIRE PREVENTION BUREAU OF THE FIRE DEPARTMENT.

RECEIVED
JAN 14 1981
WATERWORKS DIVISION

FOR INFORMATION CONCERNING THIS PLAN, CONTACT THE INSPECTOR INDICATED ON THE INDIVIDUAL SHEET, OR CALL AREA CODE 213 267-2467.

Hydrants shall be installed per specifications of the L.A. County Water Ordinance No. 7834, Utility Manual, Section 4.0 to 4.6.

ALL ITEMS WHICH APPLY TO THIS OCCUPANCY ARE CHECKED

ITEMS CHECKED "NOT SHOWN" SHALL BE INDICATED ON THE PLANS

B EXP 1000 500 1500

HYDRANT, FIRE FLOW AND ACCESS REQUIREMENTS

	NOT SHOWN	SHOWN	
1.	☒	☐	The required fire flow for this location is 1500 gallons per minute @ 20 psi for a duration of 2 hours, over and above maximum daily domestic demand.
2.	☐	☐	The required on-site fire flow for private on-site hydrants are _____ gallons per minute at 20 psi. Each private on-site hydrant must be capable of flowing _____ gallons per minute at 20 psi. with any two hydrants flowing simultaneously.

	NOT SHOWN	SHOWN	
3.	☒	☐	Provide fire department approved hydrants at the following locations and install in accordance with attached specifications:

N

ONE public, ~~private or Upgrade~~ fire hydrants measuring 6 x 4 x 2 1/2 conforming to American Water Works standard C503-75.

INDICATE EXISTING HYDRANTS ON SITE PLAN

MAY REQUIRE ONE ADDITIONAL HYDRANT

S/S OF 107TH ST. ± 300' E/O BUDLONG

Sprinklered – YES ___ NO X

4.	☒	☐	Provide and indicate on the plot plan Fire Department access/or vehicular turn-around in accordance with the attached specifications.
7.	☐	☐	~~Provide 3'0" x 6'0" access~~

N → SPRINKLER GARAGES IN LIEU OF ACCESS.

5.	☒	☐	Plans showing underground piping of private on-site hydrants and sprinkler systems shall be submitted for approval prior to installation. The inspection, hydrostatic test and flushing of the hydrant and/or sprinkler system shall be witnessed by the proper Fire Department representative and no underground piping shall be covered with earth or hidden from view until the Fire Department representative has been notified and given not less than 48 hrs. in which to inspect such installation.
6.	☒	☐	Fire protection facilities, including access, must be provided prior to and during construction.

W. Kunerth 12-16-87

PLANS CHECKED FOR FIRE HYDRANT AND ACCESS REQUIREMENTS BY

FD #_____

B OCCUPANCIES

BUILDING AND OCCUPANCY REQUIREMENTS

	NOT SHOWN	SHOWN	
1.	☒	☐	Indicate on plans: Occupancy; type of construction; area justification and vicinity map showing center line distance from nearest cross street to property line.
			Items 2, 3, and 5 apply to R Occupancies only.
2.	☐	☐	Provide an approved fire alarm system. Submit plans for approval prior to installation. F.C. 13.307
N 3.	☒	☐	Comply with Section 1310(a) and Section 1413 of the Building Code. (Re: Fire warning system - smoke detectors).
4.	☐	☑	Comply with Section 1304 of the Building Code. (re: access).
5.	☐	☐	Provide a construction detail of the trash chute, indicating vent at top, fire doors, and the fire sprinkler system within the chute and terminating room. B.C. 1706 (c) and B.C. 3802(b)7
			Following items apply to B Occupancies
6.	☐	☐	Provide access openings in accordance with Section 3302 of the B.C.
7.	☐	☐	Provide 3'0" x 6'8" access doors is each 100 lineal feet or fraction thereof facing access roadway as required in Section 35.109 F.C. etc.
8.	☐	☐	Provide an approved 5 ft. wide accessway, from a public-way, to the required access openings. F.C. 13.301. B.C. 1102, Table 5A
9.	☐	☐	The access into this building is satisfactory to this Department.
10.	☐	☐	Provide an approved fire sprinkler system. Submit plans for approval prior to installation. F.C. 1.201
11.	☐	☐	Provide an approved standpipe system. Submit plans for approval prior to installation. F.C. 13.301, 13.310, 13.311, 13.312.
12.	☐	☐	Provide an approved dust collection system connected to all dust-producing machines and with sufficient floor scoops to maintain the area free of dust. B.C. 1008, F.C. 9.103.

Complete Fire Flow info. SAT.

1. 6 Heads
2. 1 Head per stall centrally located
3. Each head to deliver 15 gpm @ 7 psi
4. Heads must be attached to a line measuring at least 1" I.D
5. Plan must show piping size and length from water source to heads
6. System will use existing domestic water pressure and hook up
7. System must comply with L. C. 45

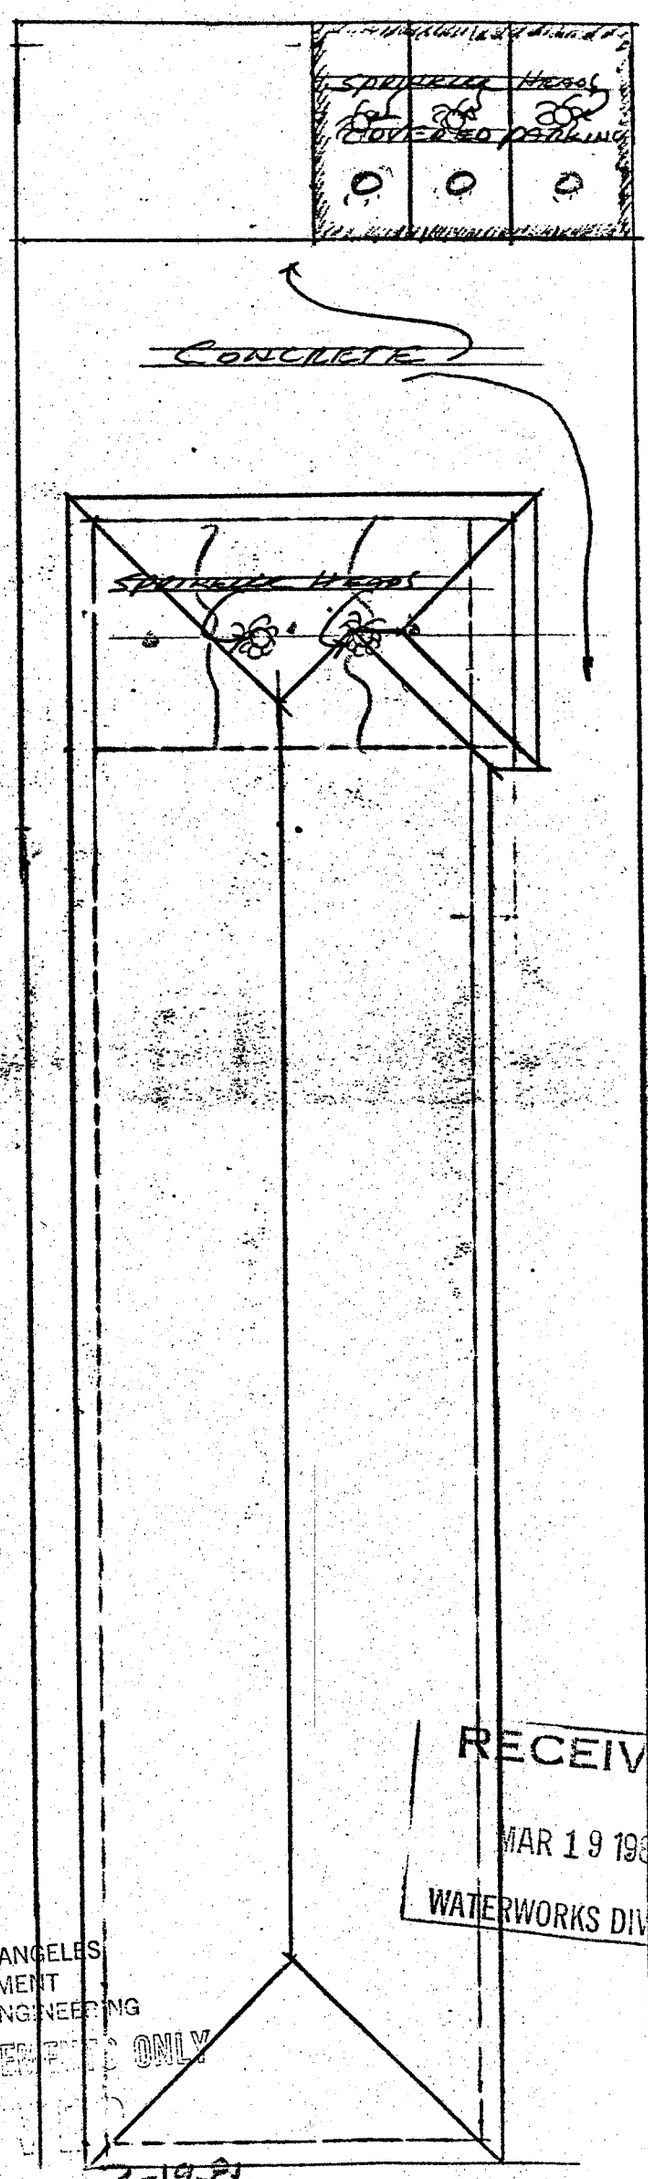

RECEIVED
MAR 19 1981
WATERWORKS DIVISION

COUNTY OF LOS ANGELES
FIRE DEPARTMENT
FIRE PROTECTION ENGINEERING
SPRINKLERS REQUIRED ONLY
APPROVED
By RLd Date 3-19-81
SPRINKLER SYSTEM REQ ONLY

COUNTY OF LOS ANGELES

FIRE DEPARTMENT

POST OFFICE BOX 3009, TERMINAL ANNEX
LOS ANGELES, CALIFORNIA 90051

267-2461

CLYDE A. BRAGDON, JR.
FIRE CHIEF
FORESTER & FIRE WARDEN

RECEIVED
MAR 13 1981
WATERWORKS DIVISION

March 6, 1981

TO: THE HONORABLE KENNETH HAHN
SUPERVISOR, SECOND DISTRICT

ATTENTION EDWARD CANO, DEPUTY

FROM: BATTALION CHIEF ROBERT A. EMBURY
FIRE PREVENTION BUREAU

SUBJECT: REQUIREMENTS FOR 1124 WEST 107TH STREET

I have reviewed the file on the subject property and discussed the project with both Captain Ryland and Inspector Kimbrough.

Section 13.208 of the Fire Code requires a 20-foot access road to within 150 feet of any portion of the structure. Fire Department personnel have already modified this requirement to 15 feet. This will allow Mr. Hines more latitude in the development of his property.

The requirements for the property established under Section 13.301 of the Fire Code and the Los Angeles County Fire Department Inspection Guide 46 which defines specific fire flows and fire hydrant location are as follows:

The required fire flow is 1500 gallons per minute.

No portion of the front side of the property should be more than 200 feet from a public hydrant.

No portion of a building should be more than 400 feet from a public hydrant.

The existing water system will, according to the water purveyor, provide the required fire flow of 1500 gallons per minute, however, the property is approximately 390 feet from the

SERVING THE UNINCORPORATED AREAS OF LOS ANGELES COUNTY AND THE CITIES OF:

ARTESIA	CARSON	GLENDORA	LA CAÑADA FLINTRIDGE	LOMITA	RANCHO PALOS VERDES	SIGNAL HILL
BALDWIN PARK	CERRITOS	HAWAIIAN GARDENS	LAKEWOOD	MAYWOOD	ROLLING HILLS	SOUTH EL MONTE
BELL	CLAREMONT	HIDDEN HILLS	LA MIRADA	NORWALK	ROLLING HILLS	SOUTH GATE
BELLFLOWER	COMMERCE	HUNTINGTON PARK	LANCASTER	PALMDALE	ESTATES	TEMPLE CITY
BELL GARDENS	CUDAHY	INDUSTRY	LA PUENTE	PARAMOUNT	ROSEMEAD	WALNUT
			LAWNDALE	PICO RIVERA	SAN DIMAS	WHITTIER

existing fire hydrant which is 190 feet beyond the required distance. The rear portions of the structure are approximately 530 feet from the existing hydrant which is 130 feet beyond the required distance.

Budlong Avenue is a heavily traveled street, and there is a need for a fire hydrant on the east side of that street. The existing fire hydrant is on the west side of Budlong Avenue.

Although fire protection facilities as originally required will provide the best protection for the property and is necessary to meet current Departmental policy, an avenue is available to substantially reduce the cost to the developer and still provide a reasonable level of fire protection.

The installation of a fire hydrant on the east side of Budlong Avenue at 107th Street would reduce the required main installation from 339 feet to less than 90 feet and substantially reduce the developer's cost. This installation would not completely meet Fire Department requirements but would be acceptable to this Department.

This is the minimum level of protection that could be accepted to be consistent with public safety and the protection of public property.

RAE:jw

STATEMENT BY APPLICANT FOR
WATER SERVICE AGREEING TO INSTALL
CERTAIN WATER SYSTEM FACILITIES
BEFORE SERVICE IS PROVIDED

Inquiry No. I3584-1

Date 3-11-81

Premises Address: 1124 W. 107 ST.

I (we) the undersigned, being the applicant/owner, agree that for Los Angeles County Waterworks District No. 1 to serve said premises, to have installed at no expense to the District, the following water system facilities:

APPROXIMATELY 50 FEET OF 8-INCH DIAMETER WATER MAIN IN 107 ST. WITH AN INTERCONNECTION TO AN EXISTING 12-INCH DIAMETER WATER MAIN ON BUDLONG AVE. AND TERMINATING WITH A 6X4X2½-INCH FIRE HYDRANT INSTALLATION, COMPLETE, IN 107 ST. AT THE SOUTHEAST CORNER OF 107 ST. AND BUDLONG AVE.

I (we) also understand that should additional water system facilities be necessary as a result of (a) local fire protection agency, or (b) building permit, or (c) land subdivision, or (d) local zoning agency requirements, to have said facilities also installed using the same procedures.

I (we) understand that these facilities must be installed and in service to the satisfaction of the District in a timely manner, namely before occupancy of the premises is to occur or before permanent water service is requested to be provided by the District, or one year has elapsed from the date of District approval of the plans and specifications, whichever event occurs first. Should said facilities not be so completed I (we) understand that the District will not provide permanent water service and the District may discontinue any temporary water service being provided without further notice.

I (we) further understand that said facilities must be installed by a State licensed contractor using (a) plans prepared by my/our State licensed engineer and approved by the District, and (b) District specifications.

I (we) further understand that all installation work must be performed under inspection of the District.

Owner(s): (Print or type name)	Signature	Date
Elbert Hines	Elbert Hines	3-18-81

Owner's Representative Name: _____

Address: _____

Telephone No.: 9718088

WW 184 7/79

OF A.C. PIPE IF OTHER TYPE
THE LIST OF MATERIALS MUST
GS.

OTES CONT'D

ONLY BE INSTALLED AFTER RECEIPT AND PROCESSING OF WATER SERVICE
PPLICABLE CHARGES. SEPARATE SPECIFICATIONS WILL THEN BE ISSUED BY

REFER TO SECTION 7-10.4.1 [illegible] THE STANDARD
SPECIFICATIONS, REGARDING SAFETY ORDERS.

WORKS DIVISION ENT NGINEER OS ANGELES NGINEER	DESIGN BY: MH DRAWN BY: H.V. CHECK BY: OPER. APPR. SUBM.T'D BY: ENGINEER DATE	AGENCY: LOS ANGELES COUNTY WATERWORKS DISTRICT NO. 1 ATHENS - WOODCREST DEVELOPER: MR. ELBERT HINES FUNCTION: 8" WATER MAIN EXTENSION AND FIRE HYDRANT FOR LOCATION: 1124 WEST 107TH STREET LOS ANGELES, CAL.	SPEC. NO. W.W.D. 1-41 (P.C.) JOB NO. 5012.21 DRAWING NO. 1-41-P.C.1	SHEET 1 OF 2 SHEETS

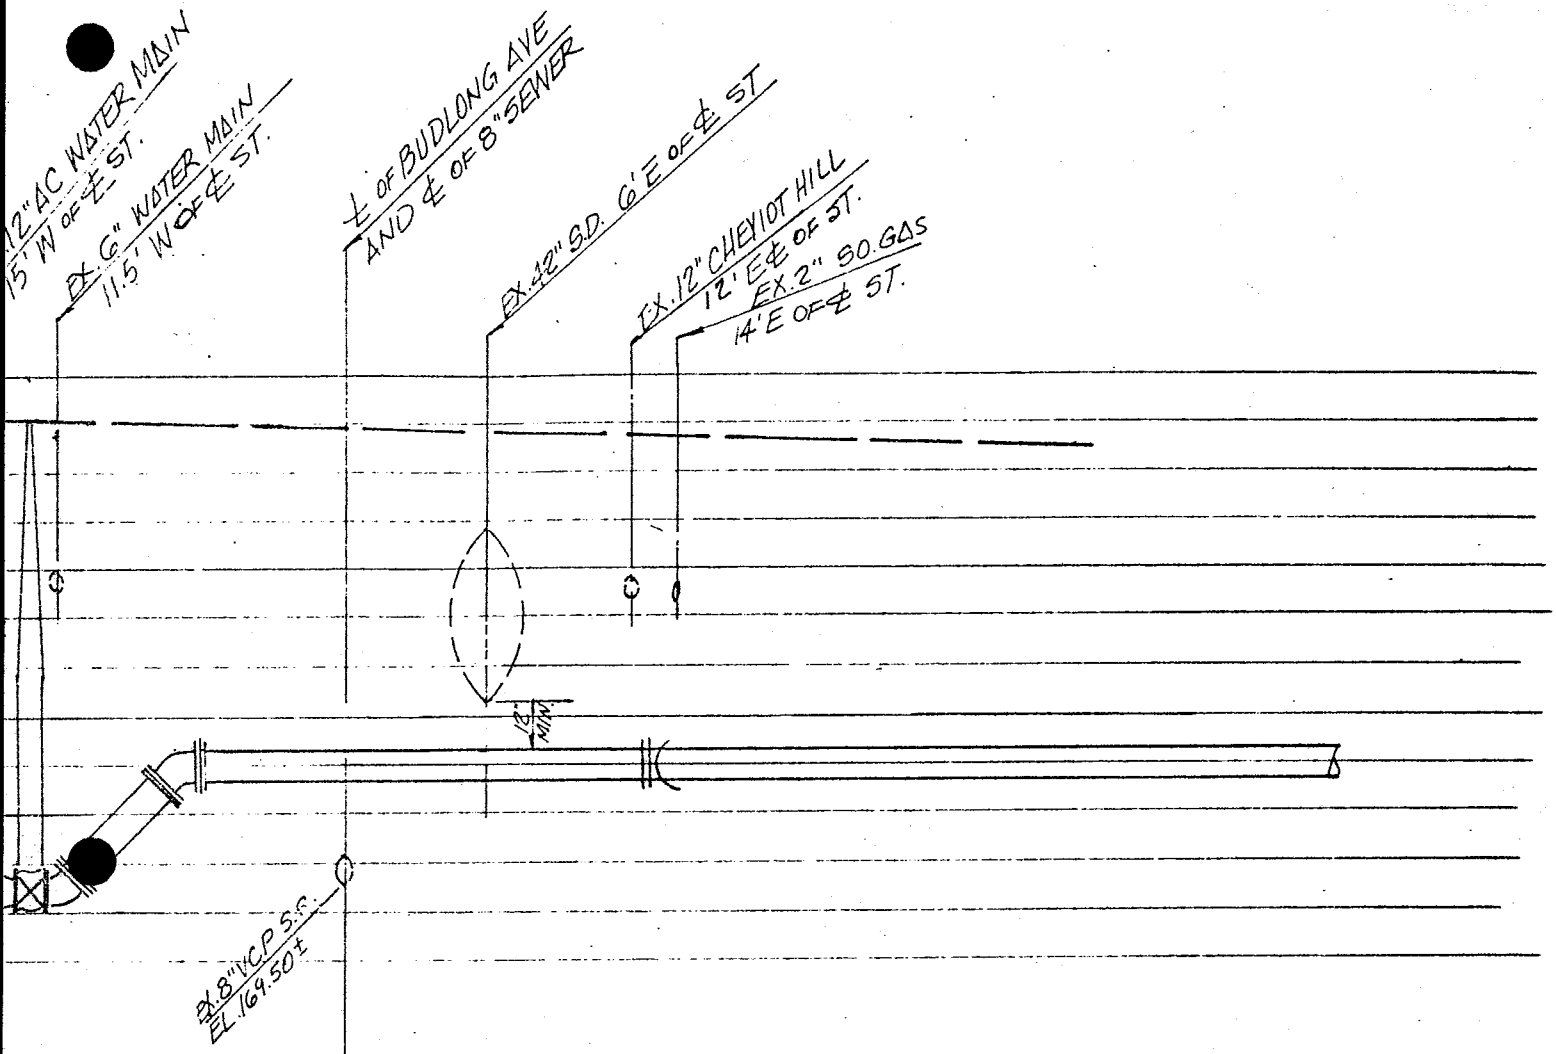

PROFILE SCALE

HORT.~1"= 8'
VERT.~1"=4'

[illegible] TO SECTION [illegible] OF THE STANDARD
SPECIFICATIONS, INCLUDING SAFETY ORDERS.

RKS N	DESIGN BY	M.N	LOS ANGELES COUNTY WATERWORKS DISTRICT NO. 1 ATHENS - WOODCREST
T OF FACILITIES	DRAWN BY	H.V.	8" WATER MAIN EXTENSION AND FIRE HYDRANT FOR 1124 WEST 107TH STREET LOS ANGELES CAL.
	CHECK BY	[illegible]	
	OPER. APPR.		
	SUBMITTED BY		
-11733	DATE	6-15-51	

SPEC. NO. W.W.D. 1-41(P.C.)
OF
JOB NO. 5012.21
DRAWING NO. 1.41.PC.2

SHEET 2 OF 2 SHEETS

I 3584-1

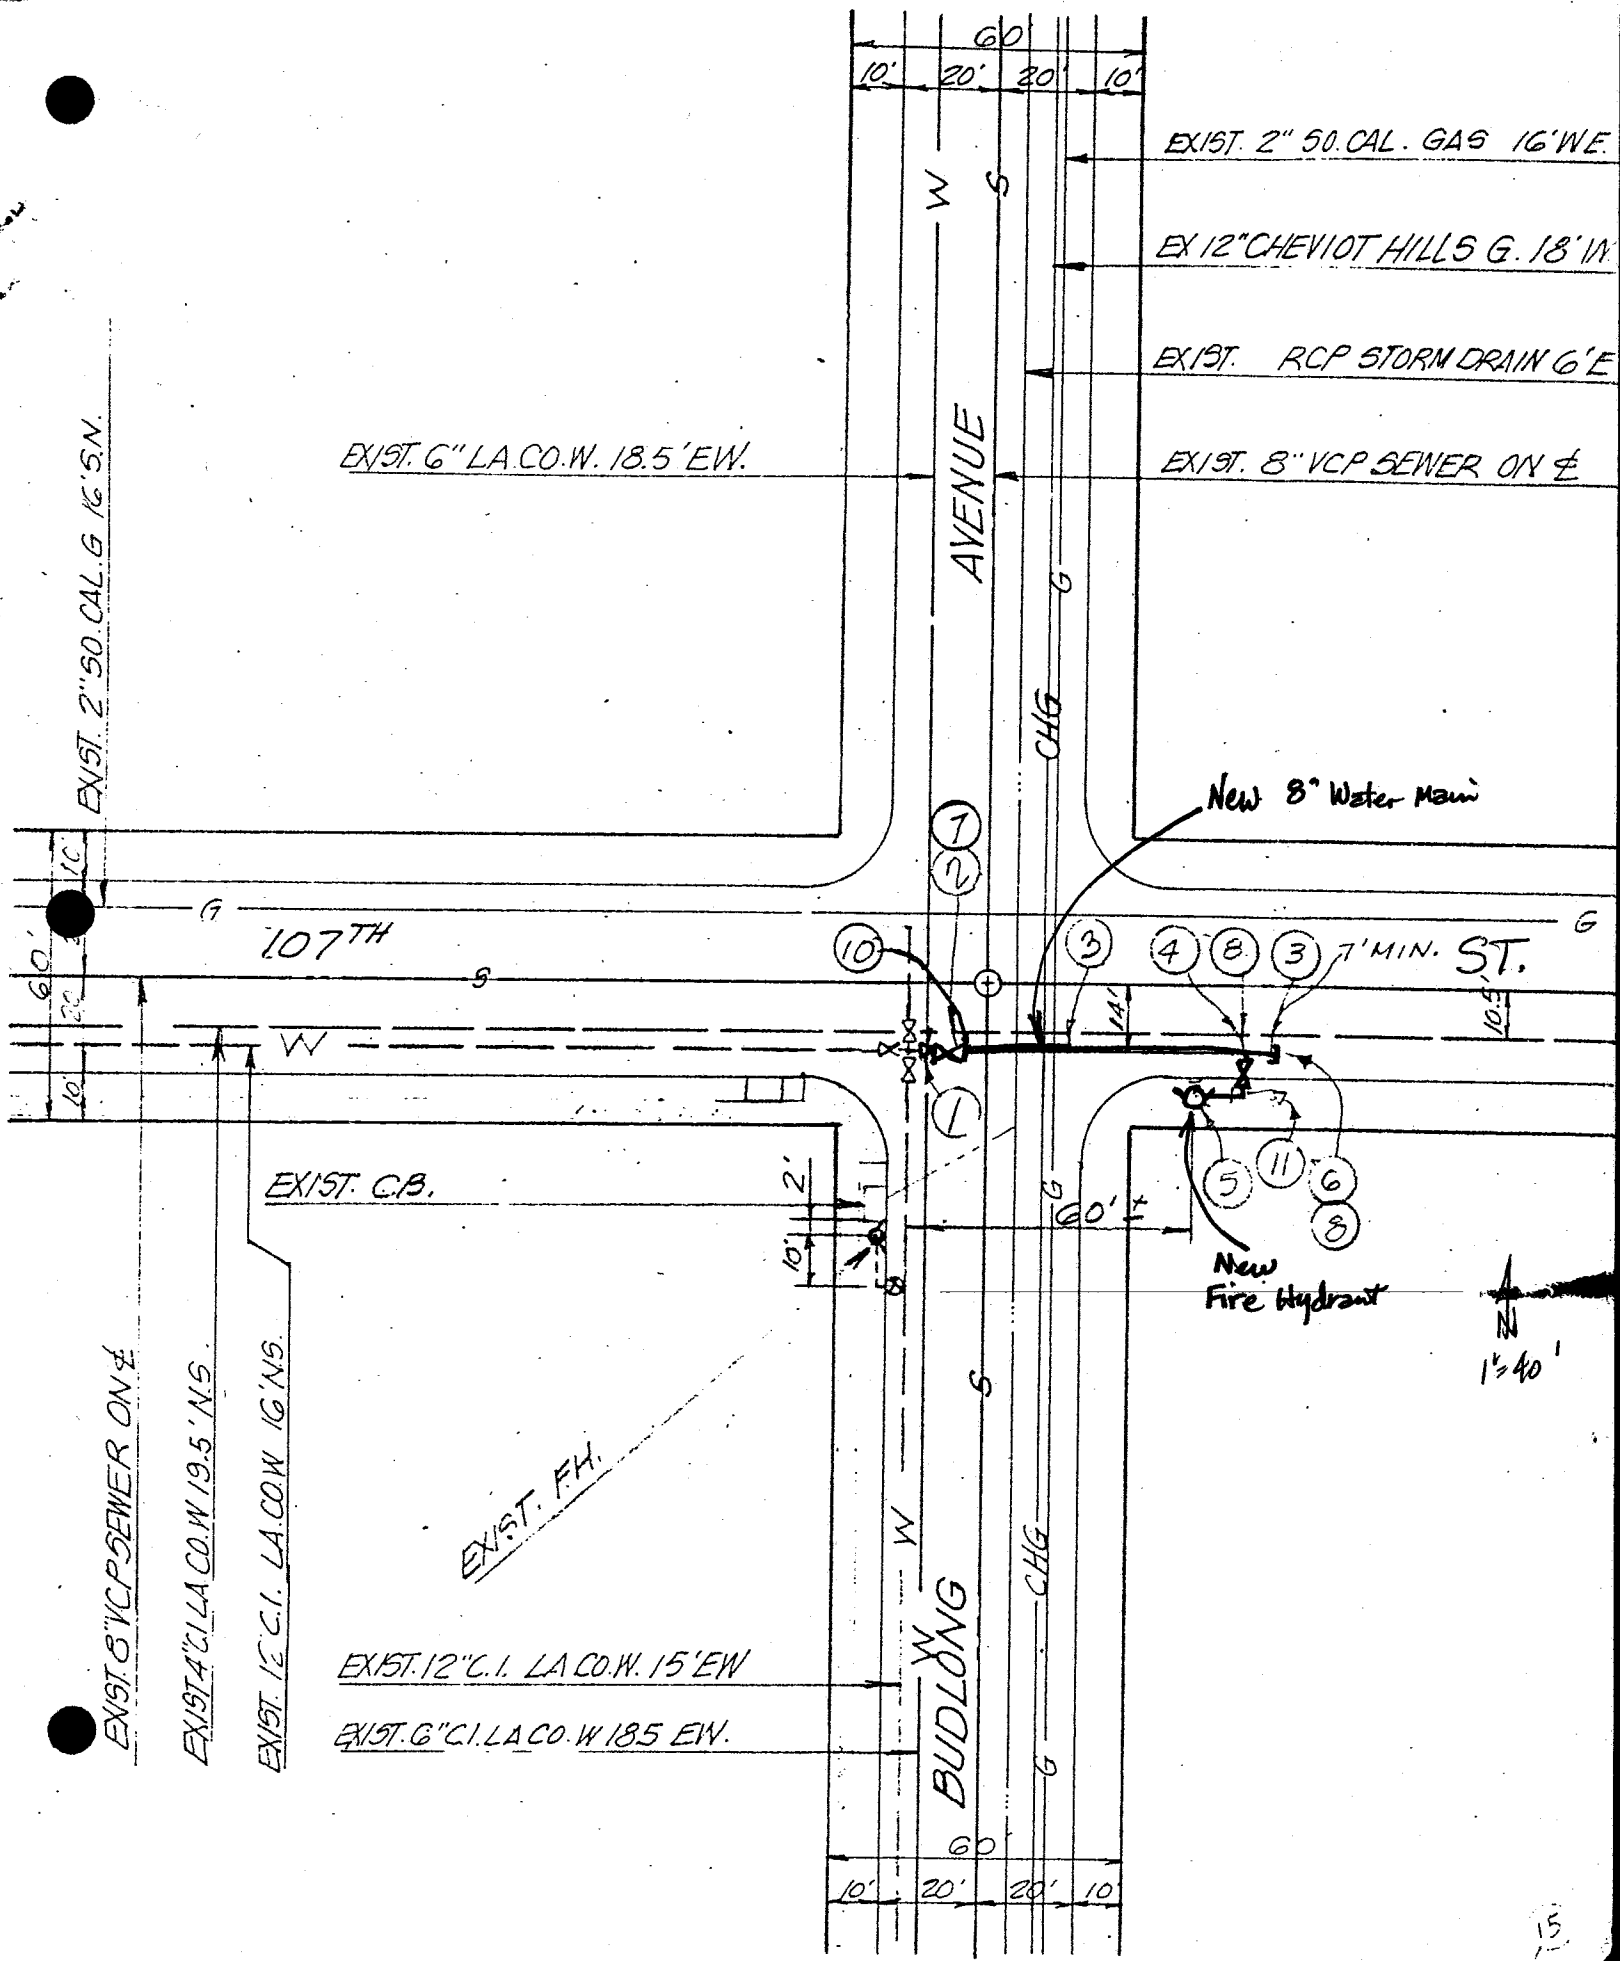
60
10'
20'
20'
10'
EXIST. 2" 50. CAL. GAS 16' W.E.
EX 12" CHEVIOT HILLS G. 18' IN
EXIST. RCP STORM DRAIN 6' E
EXIST. 6" LA. CO. W. 18.5' E.W.
EXIST. 8" VCP SEWER ON ℄
AVENUE
W
S
CHG
G
EXIST. 2" 50. CAL. G 16' S.N.
New 8" Water Main
107TH
ST.
7' MIN.
14'
10.5'
EXIST. C.B.
2'
10'
60'
New
Fire Hydrant
1" = 40'
EXIST. F.H.
EXIST. 8" VCP SEWER ON ℄
EXIST 4" C.I. LA CO. W 19.5' N.S.
EXIST. 12" C.I. LA CO. W 16' N.S.
EXIST. 12" C.I. LA CO. W. 15' E.W.
EXIST. 6" C.I. LA CO. W 18.5 E.W.
BUDLONG

6' HIGH CONC. BLOCK WALL

8 | 7 | 6 | 5 | 4

16'-0" | 8'-0" | 8'-0" | 8'-0" | 9'-0"

COVERED

18'

25' CANNOT BE BUILT

3½" CONCRETE SLAB

26'+ REQ

INDICATE LIMITS OF CONC. BLOCK WALL ALONG THE EAST & WEST PROPERTY LINE.

3 | 2 | 1

10' REQ

4 & 2 BDRM UNITS

REQ 6 COVERED & 2 UNCOV PARKING SPACES

5 REQ

CONC. DRIVEWAY

15

P/C OK

CARPORT OR GARAGE OK

CARPORT MAX W/ 25' SETBACK WITHOUT FURTHER APPROV FROM REG PLAN

REQ

OK

Zoning

4 & 2 BDRM UNITS
REQ 6 COVERED & 2 UNCOV PARKING SPACES

HWY APPROVAL
DRAINING LOT
SHOW WIDTH
NEW APPROACH

CONC. DRIVEWAY

15

REQ

5

7

7

7

7

OK for Zoning
20 Manning
11-25-80

18'-0" REQ DIST SETBACK

50

PLOT PLAN
SCALE 3/32" = 1'-0"

STREET NAME

DIVISION OF BUILDING AND SAFETY
Department of County Engineer
APPROVED
UNDER ORDINANCE NO. 2225 N. S.
BY.....

JUL 28 1981

This set of plans and specifications MUST be kept on the job at all times and it is unlawful to make any changes or alterations on same without written permission from the Building and Safety Division, County of Los Angeles.
The stamping of this plan and specifications SHALL NOT be held to permit or to be an approval of the violation of any provisions of any County Ordinance or State Law.

N.G.
W. THRU
12"

PROPOSED CONSTRUCTION
FOR
MR. ELBERT HINES
1124 WEST 107TH STREET
P.C. 2719

P.C. 2719