FORM 195
Rev. 04/03

COUNTY OF LOS ANGELES FIRE DEPARTMENT
FIRE PREVENTION DIVISION

Fire Prevention Engineering
5823 Rickenbacker Road
Los Angeles, CA 90040
Telephone (323) 890-4125 Fax (323) 890-4129

Information on Fire Flow Availability for Building Permit

For Single Family Dwellings (R-3)

INSTRUCTIONS:

Complete parts I, II (A) when:
Verifying fire flow, fire hydrant location and fire hydrant size.

Complete parts I, II (A), & II (B) when:
For buildings equipped with fire sprinkler systems, and/or private on-site fire hydrants.

PROJECT INFORMATION
(To be Completed by Applicant)

PART I

Building Address: 14432 Cookacre st

City or Area: Compton

Nearest Cross Street: Rosecrans And Atlantic

Distance of Nearest Cross Street: 400 feet.

Property Owner: David E. Pena Telephone: (310) 637-6507

Address: 14432 cookacre st.

City: Compton Zip Code 90221

Occupancy (Use of Building): _____ Sprinklered: Yes ☐ No ☑

Type of Construction _____

Square Footage: _____ Number of Stories: _____

Present Zoning: _____

Applicant's Signature _____ Date 05-19-08

PART II (A)

INFORMATION ON FIRE FLOW AVAILABILITY
(Part II to be completed by Water Purveyor)

The distance from the fire hydrant to the property line is 85 ft feet via vehicular access. The fire flow services will be rendered from a 6 inch inch diameter water main. The hydrant is located on Cookacre Avenue (Street) ~440 ft (Feet) South (Direction) of Saunders Street (Nearest Cross - Street)

Under normal operating conditions the fire flow available from this 6"x4"x2½" (#10-031) (Size) hydrant is 1,837 gpm GPM at 20 PSI residual for 2 hours at 69 psi PSI Static

PARK WATER COMPANY DOES NOT GUARANTEE FLOWS AT ANY SPECIFIC QUANTITIES OR PRESSURES

PART II (B)

SPRINKLERED BUILDINGS ONLY

Detector Location:(check one) ☐ Above Grade ☐ Below Grade ☐ Either

Backflow protection required (fire sprinklers/private hydrant): ☐ Yes ☐ No

Type of Protection Required:(check one)

☐ Double Check Detector Assembly ☐ Reduced Pressure Principal Detector Assembly

☐ Other _____ Domestic Meter Size _____

PART II (C)

Park Water Company
Water Purveyor

Signature

5-19-08
Date

Assist. Civil Engineer
Title

PART III

Conditions for Approval by the Building Department
(To be Completed by Building Department)

The building permit may be issued for single family dwellings when the above information is complete and shows that the following minimum requirements are met and the property is not in the Very High Fire Hazard Severity Zone.

The water system is capable of delivering at least 1250 GPM at 20 PSI for two hours.

The distance from the structure to the fire hydrant does not exceed 450 feet via vehicular access.

The proposed construction must be within 150 feet of a vehicular access roadway that is a minimum of 20 feet wide, paved with concrete or asphalt and does not exceed 15% grade.

APPROVED BY _____ DATE _____ OFFICE _____

This Information is Considered Valid for Twelve Months

Where the water service does not meet the above requirements for approval by the **Building Department, Fire Prevention Division** approval of the site plan will be required before a Building Permit can be issued by the **Building Department.**

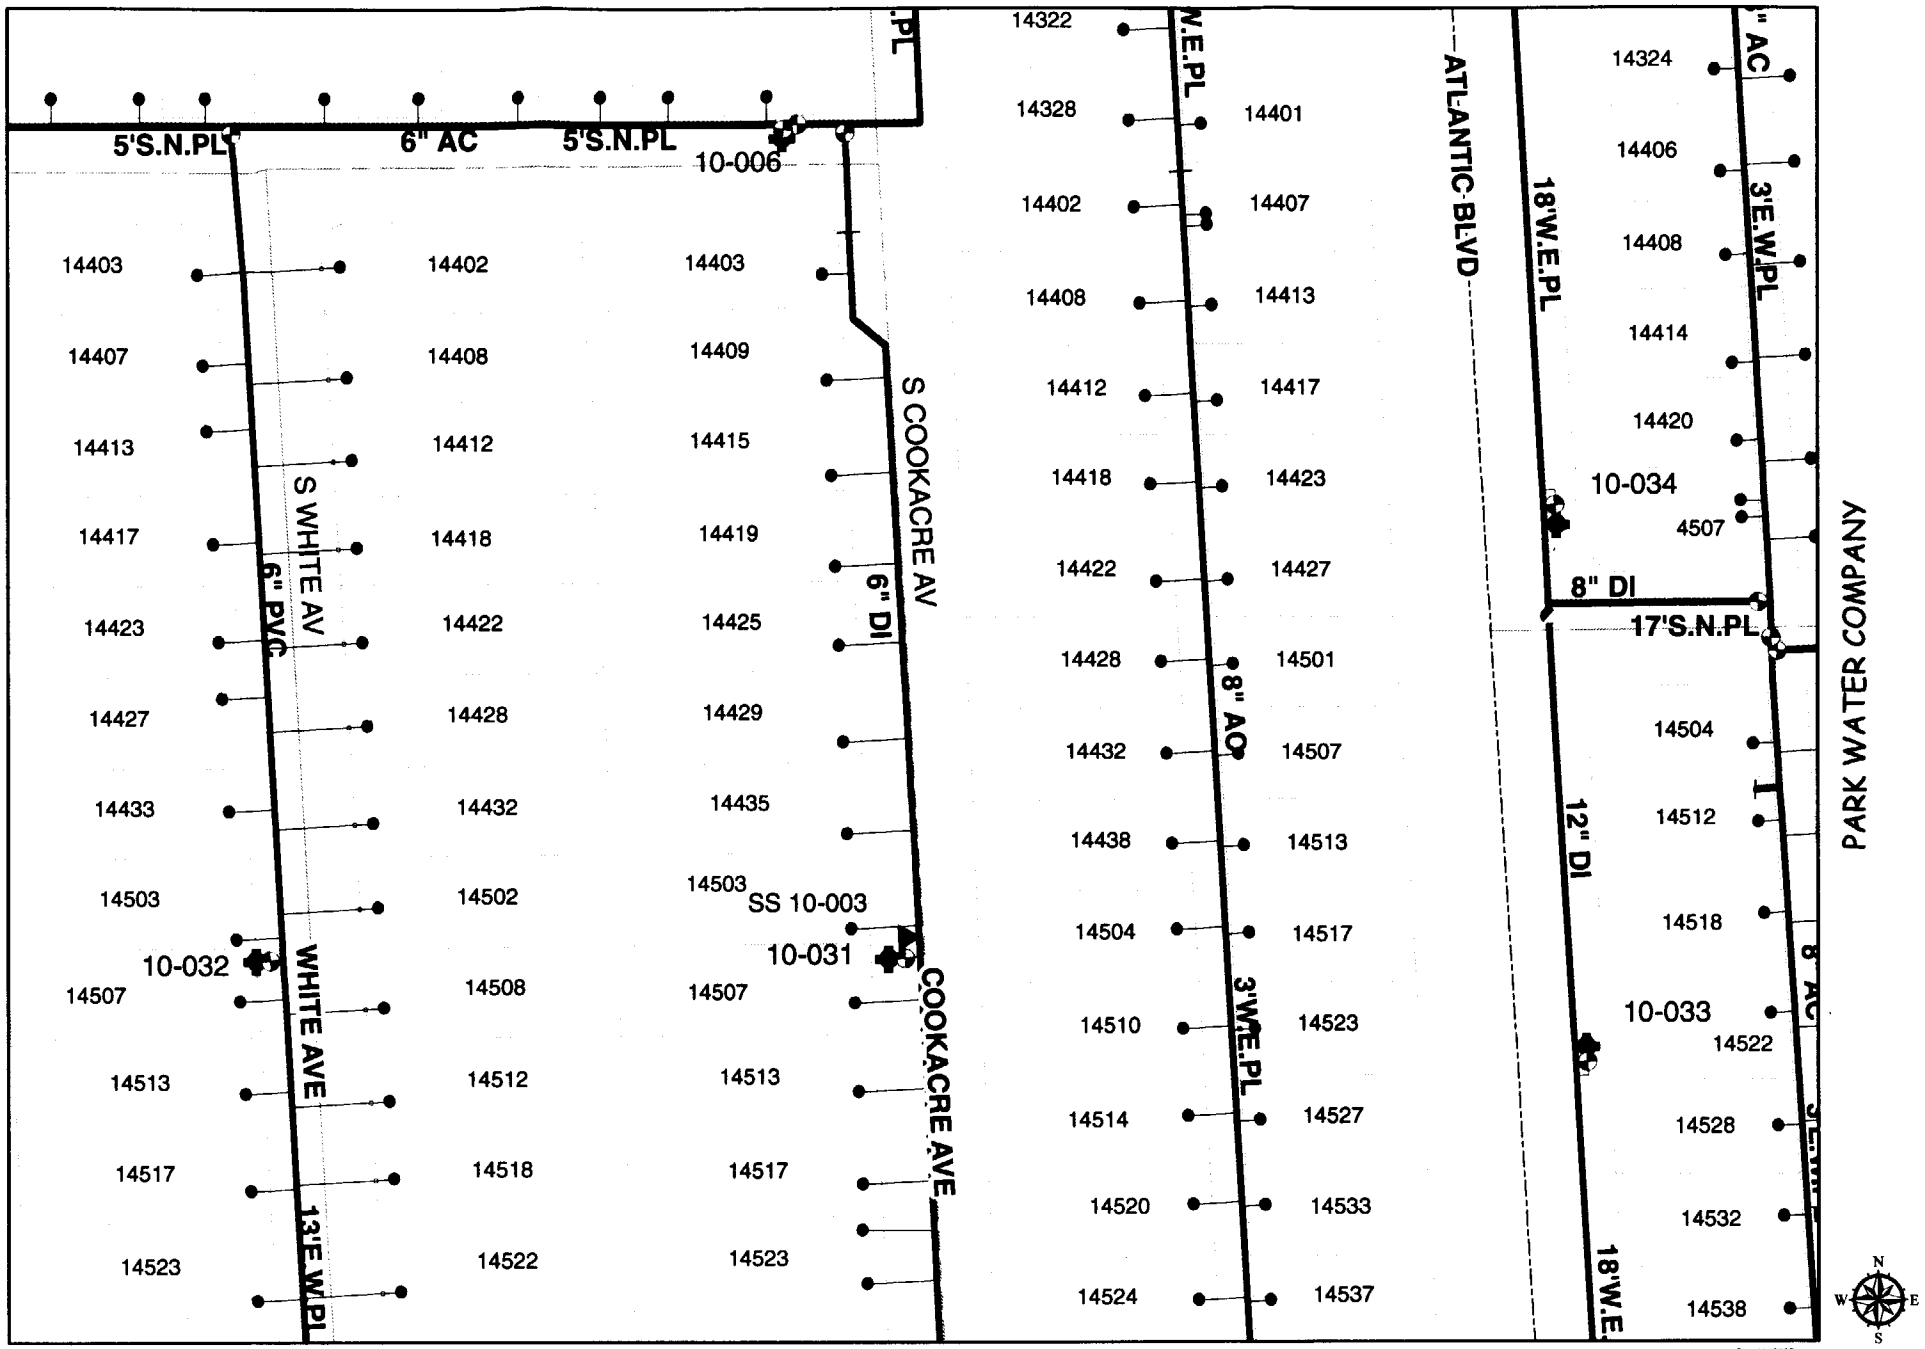

Legend

MainLine ——— Hydrant ◉ 4 inch

SystemValve ✤ ✚ 6 inch

PARK WATER COMPANY

0 50 100 200 300 Feet

GRAPHIC SCALE

Plot Date:- Sep 11, 2007
Revision date: August, 15, 2007

La Certificación De la Conformidad

Con la Provisión del Honorario De Revelador De la Sección De Código de Gobierno 65995

(1) Nombre del dueño David Enrique Pena.

(1) Dirección de la propriedad 14432 S. Cookacre st. Compton Cal. 90221.

(1) Número de Telefono 310-6374507

(1) Número de licencia del contratista _____

(2) Número del edificio que solicitud para el permiso_____

(1) _____
Firma del aplicante

La persona firmando representa que el/ella esta autorizando que firme en el nombre del dueño y que el/ella certifica bajo juramento que la información esta correcta y exacto. Según el/ella ser leal y saber entenderlo.

BUILDING & SAFETY DEPARTMENT ONLY

El Honorario del honorario: Los Honorarios del revelador recaudados por el Distrito Escolar De Compton esta bajo la Provisión de Secciones 65995 del Código del Gobierno.

COUNTY OF LOS ANGELES
DEPARTMENT OF PUBLIC WORKS
BUILDING AND SAFETY DIVISION
7807 SOUTH COMPTON AVENUE, SUITE 200
LOS ANGELES, CA 90001
8:00 A.M. – 4:30 P.M. (323) 586-6541

(2) 1,964 **pie cuadrado Residencia $2.63 – pie cuadrado**

(2) _____ **pie cuadrado Comercial/Industrial $.42 pie cuadrado**

(2) $_____
Costo de Construcción

_____
Autorizó Firma

(Distrito Escolar Unificado De Compton Solamente)

(1) Dirección de proyecto 14432 S. COOKACRE ST

(1) Tipo de construcción de acuerdo con el plan LOT 13 TRACT NO 11492 ~~3½ B/R~~

(1) Nueva construcción ☑ O Otra construcción que no sea nueva* ☐ (Verifique uno)

* Modelar de nuevo, la adición a estructuras existentes, etcétera

(1) El numero de cuartos de baño incluidos en el proyecto 3½ RR

Residencial (área habituada) **(3)** 1,964 **pie cuadrado X $2.63 = (3)** 5,165.32

Comercial/Industrial (3) _____ **pie cuadrado X $.42 = (3)** _____

HONORARIOS TOTALES DEBIDOS (3) 5,165.32

NÚMERO DEL RECIBO (3) _____

☑ Esto deberá certificar que todos honorarios del districto escolar de compton bajo provisión de la Sección 65995 de Código de Gobierno como un requisito previo al la emisión de un Permiso de obras se ha recibido, la Base en el encima de información, esta Certificación por la presente se Ejecuta.

☐ Esto deberá certificar que encima del desarrollo descrito ha sido determinado a ser exento de los honorarios del Desarrollo de la Sección de Código de Gobierno 65995 y los Permisos de obras se Pueden publicar por lo tanto.

Distrito Escolar De Compton Liason

5/9/08
FECHA

La NOTA:
(1) Ser completado por revelador
(2) Ser completado Construyendo y la Seguridad
(3) Ser completado por el Distrito Escolar de Compton

La Distribución:
Compton U.S.D.
Edificio Y Revelador de
Unidad De Seguridad/
Dueño