APPLICATION FOR BUILDING PERMIT

1

COUNTY OF LOS ANGELES — BUILDING AND SAFETY

WORKER'S COMPENSATION DECLARATION

I hereby affirm that I have a certificate of consent to self insure, or a certificate of Workers' Compensation Insurance, or a certified copy thereof (Sec. 3800, Lab. C.)

Policy No. _____ Company _____

☐ Certified copy is hereby furnished.

☐ Certified copy is filed with the county building inspection department.

Date _____ Applicant _____

CERTIFICATE OF EXEMPTION FROM WORKERS' COMPENSATION INSURANCE

(This section need not be completed if the permit is for one hundred dollars ($100) or less.)

I certify that in the performance of the work for which this permit is issued, I shall not employ any person in any manner so as to become subject to the Workers' Compensation Laws.

Date _____ Applicant _____

NOTICE TO APPLICANT: If, after making this Certificate of Exemption, you should become subject to the Workers' Compensation provisions of the Labor Code, you must forthwith comply with such provisions or this permit shall be deemed revoked.

LICENSED CONTRACTORS DECLARATION

I hereby affirm that I am licensed underprovisions of Chapter 9 (commencing with Section 7000) of Division 3 of the Business and Professions Code, and my license is in full force and effect.

License Number _____ Lic. Class _____

Contractor _____ Date _____

☐ I am exempt under Sec. _____

B.&P.C. for this reason _____

_____ Date: _____

Signature _____

☐ I, as owner of the property, or my employees with wages as their sole compensation, will do the work and the structure is not intended or offered for sale (Section 7044, Business and Professions Code.)

☐ I, as owner of the property, am exclusively contracting with licensed contractors to construct the project (Section 7044, Business and Professions Code.)

CONSTRUCTION LENDING AGENCY

I hereby affirm that there is a construction lending agency for the performance of the work for which this permit is issued (Sec. 3097, Civ. C.)

Lender's Name _____

Lender's Address _____

I certify that I have read this application and state under penalty of perjury that the above information is correct. I agree to comply with all county ordinances and State laws relating to building construction, and hereby authorize representatives of this County to enter upon the above-mentioned property for inspection purposes.

Geo. C. Schacht 9-25-95

Signature of Applicant or Agent — Date

76 A638A 20-0010 DPW 12/92

FOR APPLICANT TO FILL IN

BUILDING ADDRESS: 3164 HOPE ST.

CITY: HUNTINGTON PK. CA. ZIP: 90255

SIZE OF LOT: 40'X120' NO. OF BLDGS. NOW ON LOT: (2) 1 SFD/GAR.

TRACT: 2262 BLOCK: LOT NO.: 471

ASSESSOR MAP BOOK: 0212 PAGE: 012 PARCEL: 017

OWNER: GEO. C. SCHACHT TEL NO.: (213) 585-8595

ADDRESS: 3164 HOPE ST.

CITY: HUNTINGTON PK CA. ZIP: 90255

ARCHITECT OR ENGINEER: TEL NO.:

ADDRESS: 3161 Hope st.

CONTRACTOR: GEO. C. SCHACHT TEL NO.:

ADDRESS: LIC. NO.:

CITY: HUNTINGTON PK LIC. CLASS:

SQ. FT. SIZE: NO. OF STORIES: NO. OF FAMILIES:

NEW ☐ ADD ☐ ALTER ☐ REPAIR ☒ DEMOL ☐ URM ☐

DESCRIPTION OF WORK: GABLE ROOF OVER FLAT TO GABLE

USE OF EXISTING BLDG.: RESIDENCE

APPLICANT (PRINT): GEO. C. SCHACHT TEL NO.: (213) 585-8595

ADDRESS: 3164 HOPE ST. HUN. PK. CA.

WILL THE APPLICANT OR FUTURE BUILDING OCCUPANT HANDLE A HAZARDOUS MATERIAL OR A MIXTURE CONTAINING A HAZARDOUS MATERIAL EQUAL TO OR GREATER THAN THE AMOUNTS SPECIFIED ON THE HAZARDOUS MATERIALS INFORMATION GUIDE?

YES ☐ NO ☒

WILL THE INTENDED USE OF THE BUIDLING BY THE APPLICANT OR FUTURE BUILDING OCCUPANT REQUIRE A PERMIT FOR CONSTRUCTION OR MODIFICATION FROM THE SOUTH COAST AIR QUALITY MANAGEMENT DISTRICT (SCAQMD) SEE PERMITTING CHECKLIST FOR GUIDELINES.

YES ☐ NO ☒

I HAVE READ THE HAZARDOUS MATERIALS INFORMATION GUIDE AND THE SCAQMD PERMITTING CHECKLIST. I UNDERSTAND MY REQUIREMENTS UNDER THE LOS ANGELES COUNTY CODE, TITLE 2, CHAPTER 2.20 SECTIONS 2.20.100 THROUGH 2.20.140 CONCERNING HAZARDOUS MATERIALS REPORTING AND FOR OBTAINING A PERMIT FROM THE SCAQMD.

Geo. C. Schacht

OWNER OR AGENT

P.C. FEE	4.12	PERMIT FEE	87.70
		ISSUANCE FEE	18.20
INVESTIGATION FEE		TOTAL FEE	105.90

SEE REVERSE FOR EXPLANATORY LANGUAGE

BUILDING ADDRESS: 3164 E. Hope st.

LOCALITY: Walnut Park

NEAREST CROSS ST.: State Street

USE ZONE: R-1 MAP NO.: 099 H221 CAP: 01

SPECIAL CONDITIONS: —

WITHIN 1000 FT. OF SCHOOL? YES ☐ NO ☒

DISTRICT	GROUP	TYPE CONST.	FIRE ZONE	PROCESSED BY
1.0	Roof	III	Rochelle	

STATISTICAL CLASSIFICATION: CLASS NO. 21 DWELL UNITS: APT: CONDO:

REQUIRED SET BACK	YARD	HWY	TOTAL SETBACK FROM PROP LINE	EXIST WIDTH
FRONT P L	D12		D12	60'
SIDE P L				

SEWER MAP BK A PG 150

VALUATION $ 5,000

$

LDMA P/C #

LDMA Permit

FINAL DATE

FINAL BY

VALIDATION

#23 02* *7412 1 CA 1 C *** ITM 90402 15558 09-25-95

#1 02* *10590 10590 1 C 90402 28 09-25

INSPECTOR COPY

PLANS TO APPLICANT

To: _____

No.	Date	Returned No.	Returned Date	Approved

Approvals	Required Yes	Required No	Date Received or Approved
Water Certificate			
Health Department			
Fire Department			
Grading			
Geological			
Pedestrian Protection (Fence) (Canopy)			
Special Inspection (Conc.) (Masonry) (Welding)			
Lot Drainage			
Parking			

Approvals	Date	Inspector's Signature
Location (Setback & Yards)		
Foundation		
Slab		
Frame	10/6/95	
Energy Insulation		
Lath/Drywall - Interior		
- Exterior	10/6/95	
Number - Posted		
Issued		

INSPECTOR'S NOTES

OWNER-BUILDER DECLARATION

I hereby affirm that I am exempt from the Contractor's License Law for the following reason, (Sec. 7031.5) *Business and Professions Code: Any city or county which requires a permit to construct, alter, improve, demolish, or repair any structure, prior to its issuance, also requires the applicant for such permit to file a signed statement that he is licensed pursuant to the provisions of the Contractor's License Law (Chapter 9) (commencing with Section 7000 of Division 3 of the Business and Professions Code) or that he is exempt therefrom and the basis for the alleged exemption. Any violation of Section 7031.5 by any applicant for a permit subjects the applicant to a civil penalty of not more than five hundred dollars ($500).*

☐ I, as owner of the property, or my employees with wages as their sole compensation, will do the work, and the structure is not intended or offered for sale (Sec. 7044) *Business and Professions Code: The Contractor's License Law does not apply to an owner of property who builds or improves thereon, and who does such work himself or through his own employees, provided that such improvements are not intended or offered for sale. If, however, the building or improvement is sold within one year of completion, the owner-builder will have the burden of proving that he did not build or improve for the purpose of sale.*

☐ I, as owner of the property, am exclusively contracting with licensed contractors to construct the project (Sec. 7044) *Business and Professions Code: The Contractor's License Law does not apply to an owner of property who builds or improves thereon, and who contracts for such projects with a contractor(s) licensed pursuant to the Contractor's License Laws.*

☐ I am exempt under Sec. _____, B.&P.C. for this reason _____

Date _____ Owner _____

INSPECTOR'S NOTES

20-0019 DPW (12-91)
76A663

APPLICATION FOR ELECTRICAL PERMIT

COUNTY OF LOS ANGELES — DEPT. OF PUBLIC WORKS — BUILDING AND SAFETY DIV.

1

WORKER'S COMPENSATION DECLARATION

I hereby affirm that I have a certificate of consent to self insure, or a certificate of Worker's Compensation Insurance, or a certified copy thereof (Sec. 3800 Lab. C.)

Policy No. 229-95 Company 0002965 STATE COMP.

☑ Certified copy is hereby furnished.

☐ Certified copy is filed with the county building inspection department.

Date 10-19-95 Applicant Cliff Thyberg

CERTIFICATE OF EXEMPTION FROM WORKERS' COMPENSATION INSURANCE

(This section need not be completed if the work involved by the permit is for one hundred dollars ($100) or less.)

I certify that in the performance of the work for which this permit is issued, I shall not employ any person in any manner so as to become subject to the Workers' Compensation Laws.

Date _____ Applicant _____

NOTICE TO APPLICANT: If, after making this Certificate of Exemption, you should become subject to the Workers' Compensation provisions of the Labor Code, you must forthwith comply with such provisions or this permit shall be deemed revoked.

LICENSED CONTRACTORS DECLARATION

I hereby affirm that I am licensed under provisions of Chapter 9 (commencing with Section 7000) of Division 3 of the Business and Professions Code, and my license is in full force and effect.

License Number _____ Lic. Class _____

Contractor _____ Date _____

☐ I am exempt under Sec. _____

B.&P.C. for this reason _____

_____ Date: _____

Signature _____

☐ Exemption for Reg. Maint. Elect.

SINGLE FAMILY HOME OWNER-BUILDER DECLARATION

I hereby affirm that I am exempt from the Contractor's License Law for the following reason (Section 7031.5, Business and Professions Code):

☐ I, as owner of the property, will do the work and the structure is not intended or offered for sale (Section 7044, Business and Professions Code).

CONSTRUCTION LENDING AGENCY

I hereby affirm that there is a construction lending agency for the performance of the work for which this permit is issued (Sec. 3097, Civ. C.)

Lender's Name _____

Lender's Address _____

I certify that I have read this application and under penalty of purjury state that the above information is correct. I agree to comply with all County ordinances and State laws regulating Electrical wiring, and hereby authorize representatives of this County to enter upon the above-mentioned property for inspection purposes.

Cliff Thyberg — SIGNATURE OF PERMITTEE

10-19-95 — DATE

FOR APPLICANT TO FILL IN	NO.	EACH	FEE
New Residential Bldgs. & Pools			
1 & 2 -Family, Sq. Ft. _____		$	$
Multi-family Sq. Ft. _____			
Residential Swimming Pools			
Outlets: Rec. ____ Light ____ Sw. ____			
Total No. _____ First 20 Additional			
Lighting Fixtures First 20			
Total No. _____ Additional			
RESIDENTIAL APPLIANCES NOT OVER 3 HP.			
OTHER APPLIANCES NOT OVER 3 HP.			
Power Apparatus & Large Appliances			
Size & Type HP, KW, KVA, or KVAR			
_____ Over 3 to 10 Incl.			
_____ Over 10 to 50 Incl.			
_____ Over 50 to 100 Incl.			
_____ Over 100			
Services, Swbd., MCC & Panelboards			
0 - 399 Amp. Under 600 V	1		25 50
400 - 1000 Amp. Under 600 V			
Over 1000 Amp. or Over 600 V			
BRANCH CIRCUIT FEES			
15A, or 20A, 120V, Lighting or Recept.			
_____ 1 To 10 Branch Circuits			
_____ 11 To 40 Branch Circuits			
_____ 41 Or More Branch Circuits			
15A, 20A, 208V To 277V Lighting Br. Circuits			
Temp. Power Pole & Appurtenances			
Sign with One Branch Circuit			
Additional Sign Branch Circuits			
Misc. Conduits & Conductors			
Other (See Complete Fee Schedule) _____			
PERMIT FEE (Sub-Total)			25 50
PLAN CHECKING FEE			
PERMIT ISSUING FEE			18 20
TOTAL FEE			43.70

AMP

JOB ADDRESS	3164 HOPE ST.
LOCALITY	WALNUT PARK
NEAREST CROSS ST.	STATE ST.
ASSESSOR MAP BOOK	6212 PAGE 012 PARCEL 017
OWNER OR FIRM NAME	GEORGE SCHACHT
MAIL ADDRESS	3164 HOPE ST.
CITY	HUNTINGTON PARK Tel. No. 585-8593
PLAN CHECK APPLICANT	
ADDRESS	
CITY	Tel. No.
PERMIT APPLICANT	ASHLEY ELECTRIC
ADDRESS	5250 E. Gage AVE.
CITY	BELL, CA. 90201 Tel. No. 773-4303
LICENSE OR REG. NUMBER	639539 Class. C10
DISTRICT NO.	1.0
PROCESSED BY	Greffer
FINAL DATE	10-29-95
FINAL BY	[signature]

VALIDATION

#2
01* *4370
*4370
2 1 ***E
9281
15-3
10-19-95
23

CK
TL

INSPECTOR COPY

SEE REVERSE FOR EXPLANATORY LANGUAGE

APPROVALS	DATE	INSPECTOR'S SIGNATURE
TEMP. POWER POLE		
UNDERSLAB WORK		
ROUGH CONDUIT		
WIRING		
FIXTURES		
POWER AUTHORIZED		
UTILITY CO. NOTIFIED		
FINAL	*Enter on Front*	

NOTES

OWNER-BUILDER DECLARATION

I hereby affirm that I am exempt from the Contractor's License Law for the following reason *(Section 7031.5, Business and Professions Code): Any city or county which requires a permit to construct, alter, improve, demolish, or repair any structure, prior to its issuance, also requires the applicant for such permit to file a signed statement that he is licensed pursuant to the provisions of the Contractor's License Law (Chapter 9 (commencing with Section 7000) of Division 3 of the Business and Professions Code) or that he is exempt therefrom and the basis for the alleged exemption. Any violation of Section 7031.5 by any applicant for a permit subjects the applicant to a civil penalty of not more than five hundred dollars ($500):*

☐ I, as owner of the property will do the work, and the structure is not intended or offered for sale.

(Sec. 7044, Business and Professions Code: The Contractor's License Law does not apply to an owner of property who builds or improves thereon, and who does such work himself provided that such improvements are not intended or offered for sale. If, however, the building or improvement is sold within one year of completion, the owner-builder will have the burden of proving that he did not build or improve for the purpose of sale.)

I am exempt under Sec. _____

B & P.C. for this reason _____

_____

Date _____

Owner _____

South Coast
AIR QUALITY MANAGEMENT DISTRICT
21865 E. Copley Drive, Diamond Bar, CA 91765-4182 (909) 396-2000

AIR QUALITY PERMIT CHECKLIST

for nonresidential buildings only

Company Name: Eliseo Salorzano.

Location of Property: 3164 HOPE ST.

City: HUNTINGTON PARK Zip Code: 90255

Contact Person: GEO. C. SCHACHT Title: CONTRACTOR

Telephone Number: (213) 5858593 Fax Number: _____

Type of Industry/Business: RESIDENCE

To apply for a nonresidential building permit, you must complete this checklist. If you have any questions about completing this checklist, please call (800) 388-2121.

		YES	NO
1.	Will the facility have a charbroiler?	[ ]	[X]
2.	Will any internal combustion engine with greater than 50 horsepower operate at the facility (excluding motor vehicles)?	[ ]	[X]
3.	Will operations at the facility involve mixing, blending, or processing of solvents, adhesives, paints or coatings?	[ ]	[X]
4.	Will dust or smoke be generated at the facility?	[ ]	[X]
5.	Will refining of any liquids or solids be done at the facility?	[ ]	[X]
6.	Will any plating or coating of materials be done at the facility?	[ ]	[X]
7.	Will any combustion equipment rated greater than 2,000,000 BTU/hr be operated at the facility?	[ ]	[X]
8.	Will any acids, solvents, or motor fuel be used or stored at the facility?	[ ]	[X]
9.	Will any organic liquids or gases be reacted or produced?	[ ]	[X]
10.	Will any ovens be used to dry or cure products at the facility?	[ ]	[X]
11.	Will any CFC (Freon) recycling machines operate at the facility?	[ ]	[X]

Applicant: GEO. C. SCHACHT Signature: George C. Schacht
(Print name clearly)

If you have marked "NO" in all the boxes, an air quality permit is not needed at this time, and **this checklist is your written release.**

If you marked "YES" in any of the boxes, you **must contact the South Coast Air Quality Management District (AQMD).** Please read the requirements on the back of the checklist.

(800) 388-2121

NOTICE OF REQUIREMENTS
GOVERNMENT CODE SECTION 65850.2 (AB3205)

California State Law (Government Code 65850.2) prohibits the Building Departments from issuing a final certificate of occupancy unless all requirements of the local air quality agency are met. All applicants are required to complete the air quality permit checklist. The checklist is designed to aid the applicant for a nonresidential building permit only. If the answer to any of the questions is "YES," the Building Department must obtain a written release from the local air quality agency verifying that the applicant is in compliance.

1. All nonresidential building permit applicants must complete this checklist.

2. If the answers to all questions are "NO," the Building Department can accept the checklist as the written release.

3. If any questions are answered "YES," the applicant must contact the AQMD by calling (800) 388-2121 to determine whether air quality permits are required for any equipment which may be operated at the site. If the AQMD determines that air quality permits **are not** required or that all requirements have been met, a written release will be issued.

4. If air quality permits **are** required and applications have not been submitted, the applicant must submit the necessary permit application(s) and appropriate fees before a written release will be issued.

AQMD is committed to expediting all clearance letter requests. However, it may take several weeks to verify compliance with all requirements. Therefore, you are advised to contact AQMD immediately after applying for building permits.

(800) 388-2121

revised 8/95

LICENSED CONTRACTOR'S DECLARATION

I hereby affirm under penalty of perjury that I am licensed under provisions of Chapter 9 (commencing with Section 7000) of Division 3 of the Business and Professions Code, and my license is in full force and effect.

License Class _____ Lic. No. _____

Date _____ Contractor _____

OWNER-BUILDER DECLARATION

I hereby affirm under penalty of perjury that I am exempt from the Contractors License Law for the following reason (Sec. 7031.5, Business and Professions Code: Any city or county which requires a permit to construct, alter, improve, demolish, or repair any structure, prior to its issuance, also requires the applicant for such permit to file a signed statement that he or she is licensed pursuant to the provisions of the Contractors License Law (Chapter 9 commencing with Section 7000) of Division 3 of the Business and Professions Code) or that he or she is exempt therefrom and the basis for the alleged exemption. Any violation of Section 7031.5 by any applicant for a permit subjects the applicant to a civil penalty of not more than five hundred dollars ($500).):

☐ I, as owner of the property, or my employees with wages as their sole compensation, will do the work, and the structure is not intended or offered for sale (Sec. 7044, Business and Professions Code: The Contractors License Law does not apply to an owner of property who builds or improves thereon, and who does such work himself or herself or through his or her own employees, provided that such improvements are not intended or offered for sale. If, however, the building or improvement is sold within one year of completion, the owner-builder will have the burden of proving that he or she did not build or improve for the purpose of sale.).

☐ I, as owner of the property, am exclusively contracting with licensed contractors to construct the project (Sec. 7044, Business and Professions Code: The Contractors License Law does not apply to an owner of property who builds or improves thereon, and who contracts for such projects with a contractor(s) licensed pursuant to the Contractors License Law.).

☐ I am exempt under Sec. _____, B.& P.C. for this reason:

Date 9-25-95 Owner Geo. C. Schuett

WORKERS' COMPENSATION DECLARATION

I hereby affirm under penalty of perjury one of the following declarations:

☐ I have and will maintain a certificate of consent to self-insure for workers' compensation, as provided for by Section 3700 of the Labor Code, for the performance of the work for which this permit is issued.

☐ I have and will maintain workers' compensation insurance, as required by Section 3700 of the Labor Code, for the performance of the work for which this permit is issued. My workers' compensation insurance carrier and policy number are:

Carrier _____ Policy Number _____

(This section need not be completed if the permit is for one hundred dollars ($100) or less).

☐ I certify that in the performance of the work for which this permit is issued, I shall not employ any person in any manner so as to become subject to the workers' compensation laws of California, and agree that if I should become subject to the workers' compensation provisions of Section 3700 of the Labor Code, I shall forthwith comply with those provisions.

Date _____ Applicant _____

WARNING: FAILURE TO SECURE WORKERS' COMPENSATION COVERAGE IS UNLAWFUL, AND SHALL SUBJECT AN EMPLOYER TO CRIMINAL PENALTIES AND CIVIL FINES UP TO ONE HUNDRED THOUSAND DOLLARS ($100,000), IN ADDITION TO THE COST OF COMPENSATION, DAMAGES AS PROVIDED FOR IN SECTION 3706 OF THE LABOR CODE, INTEREST, AND ATTORNEY'S FEES.

CONSTRUCTION LENDING AGENCY

I hereby affirm under penalty of perjury that there is a construction lending agency for the performance of the work for which this permit is issued (Sec. 3097, Civ.C.).

Lender's Name _____

Lender's Address _____

I certify that I have read this application and state under the penalty of perjury that the above information is correct. I agree to comply with all city and county ordinances and state laws relating to building construction, and hereby authorize representatives of this county to enter upon the above-mentioned property for inspection purposes.

_____ _____
Signature of Applicant or Agent Date

3164 E. Hope Street
Building Permit #

Complete this section for permits in unincorporated Los Angeles County only

LOBBYIST ORDINANCE CERTIFICATION

This is to certify that I, as permit applicant, am familiar with the requirements of Los Angeles County Code Chapter 2.160 et seq., (relating to the Los Angeles County Lobbyist Ordinance) and that all persons acting on behalf of myself complied and will continue to comply therewith throughout the application process.

George C. Schuett
Applicant (Print Name) Applicant Signature

GEORGE C. Schuett
Company Name (if employed by an entity/agency) Date 9-25-95

LICENSED CONTRACTOR'S DECLARATION

I hereby affirm under penalty of perjury that I am licensed under provisions of Chapter 9 (commencing with Section 7000) of Division 3 of the Business and Professions Code, and my license is in full force and effect.

License Class C10 Lic. No. 639539

Date 10-19-95 Contractor Ashley Electric

OWNER-BUILDER DECLARATION

I hereby affirm under penalty of perjury that I am exempt from the Contractors License Law for the following reason (Sec. 7031.5, Business and Professions Code: Any city or county which requires a permit to construct, alter, improve, demolish, or repair any structure, prior to its issuance, also requires the applicant for such permit to file a signed statement that he or she is licensed pursuant to the provisions of the Contractors License Law (Chapter 9 commencing with Section 7000) of Division 3 of the Business and Professions Code) or that he or she is exempt therefrom and the basis for the alleged exemption. Any violation of Section 7031.5 by any applicant for a permit subjects the applicant to a civil penalty of not more than five hundred dollars ($500).):

☐ *I, as owner of the property, or my employees with wages as their sole compensation, will do the work, and the structure is not intended or offered for sale (Sec. 7044, Business and Professions Code: The Contractors License Law does not apply to an owner of property who builds or improves thereon, and who does such work himself or herself or through his or her own employees, provided that such improvements are not intended or offered for sale. If, however, the building or improvement is sold within one year of completion, the owner-builder will have the burden of proving that he or she did not build or improve for the purpose of sale.).*

☐ *I, as owner of the property, am exclusively contracting with licensed contractors to construct the project (Sec. 7044, Business and Professions Code: The Contractors License Law does not apply to an owner of property who builds or improves thereon, and who contracts for such projects with a contractor(s) licensed pursuant to the Contractors License Law.).*

☐ *I am exempt under Sec. _____, B.& P.C. for this reason:*

_____

Date _____ Owner _____

WORKERS' COMPENSATION DECLARATION

I hereby affirm under penalty of perjury one of the following declarations:

☐ *I have and will maintain a certificate of consent to self-insure for workers' compensation, as provided for by Section 3700 of the Labor Code, for the performance of the work for which this permit is issued.*

☐ *I have and will maintain workers' compensation insurance, as required by Section 3700 of the Labor Code, for the performance of the work for which this permit is issued. My workers' compensation insurance carrier and policy number are:*

Carrier STATE COMP Policy Number 229-95

0002965

(This section need not be completed if the permit is for one hundred dollars ($100) or less).

☐ *I certify that in the performance of the work for which this permit is issued, I shall not employ any person in any manner so as to become subject to the workers' compensation laws of California, and agree that if I should become subject to the workers' compensation provisions of Section 3700 of the Labor Code, I shall forthwith comply with those provisions.*

Date _____ Applicant _____

WARNING: FAILURE TO SECURE WORKERS' COMPENSATION COVERAGE IS UNLAWFUL, AND SHALL SUBJECT AN EMPLOYER TO CRIMINAL PENALTIES AND CIVIL FINES UP TO ONE HUNDRED THOUSAND DOLLARS ($100,000), IN ADDITION TO THE COST OF COMPENSATION, DAMAGES AS PROVIDED FOR IN SECTION 3706 OF THE LABOR CODE, INTEREST, AND ATTORNEY'S FEES.

CONSTRUCTION LENDING AGENCY

I hereby affirm under penalty of perjury that there is a construction lending agency for the performance of the work for which this permit is issued (Sec. 3097, Civ.C.).

Lender's Name _____

Lender's Address _____

I certify that I have read this application and state under the penalty of perjury that the above information is correct. I agree to comply with all city and county ordinances and state laws relating to building construction, and hereby authorize representatives of this county to enter upon the above-mentioned property for inspection purposes.

_____ _____

Signature of Applicant or Agent Date

3164 Hope Street

Elec Permit # 925

Complete this section for permits in unincorporated Los Angeles County only

LOBBYIST ORDINANCE CERTIFICATION

This is to certify that I, as permit applicant, am familiar with the requirements of Los Angeles County Code Chapter 2.160 et seq., (relating to the Los Angeles County Lobbyist Ordinance) and that all persons acting on behalf of myself complied and will continue to comply therewith through the application process.

CLIFF THYBERG Cliff Thyberg

Applicant (Print Name) Applicant Signature

ASHLEY ELECTRIC 10-19-95

Company Name (if employed by an entity/agency) Date

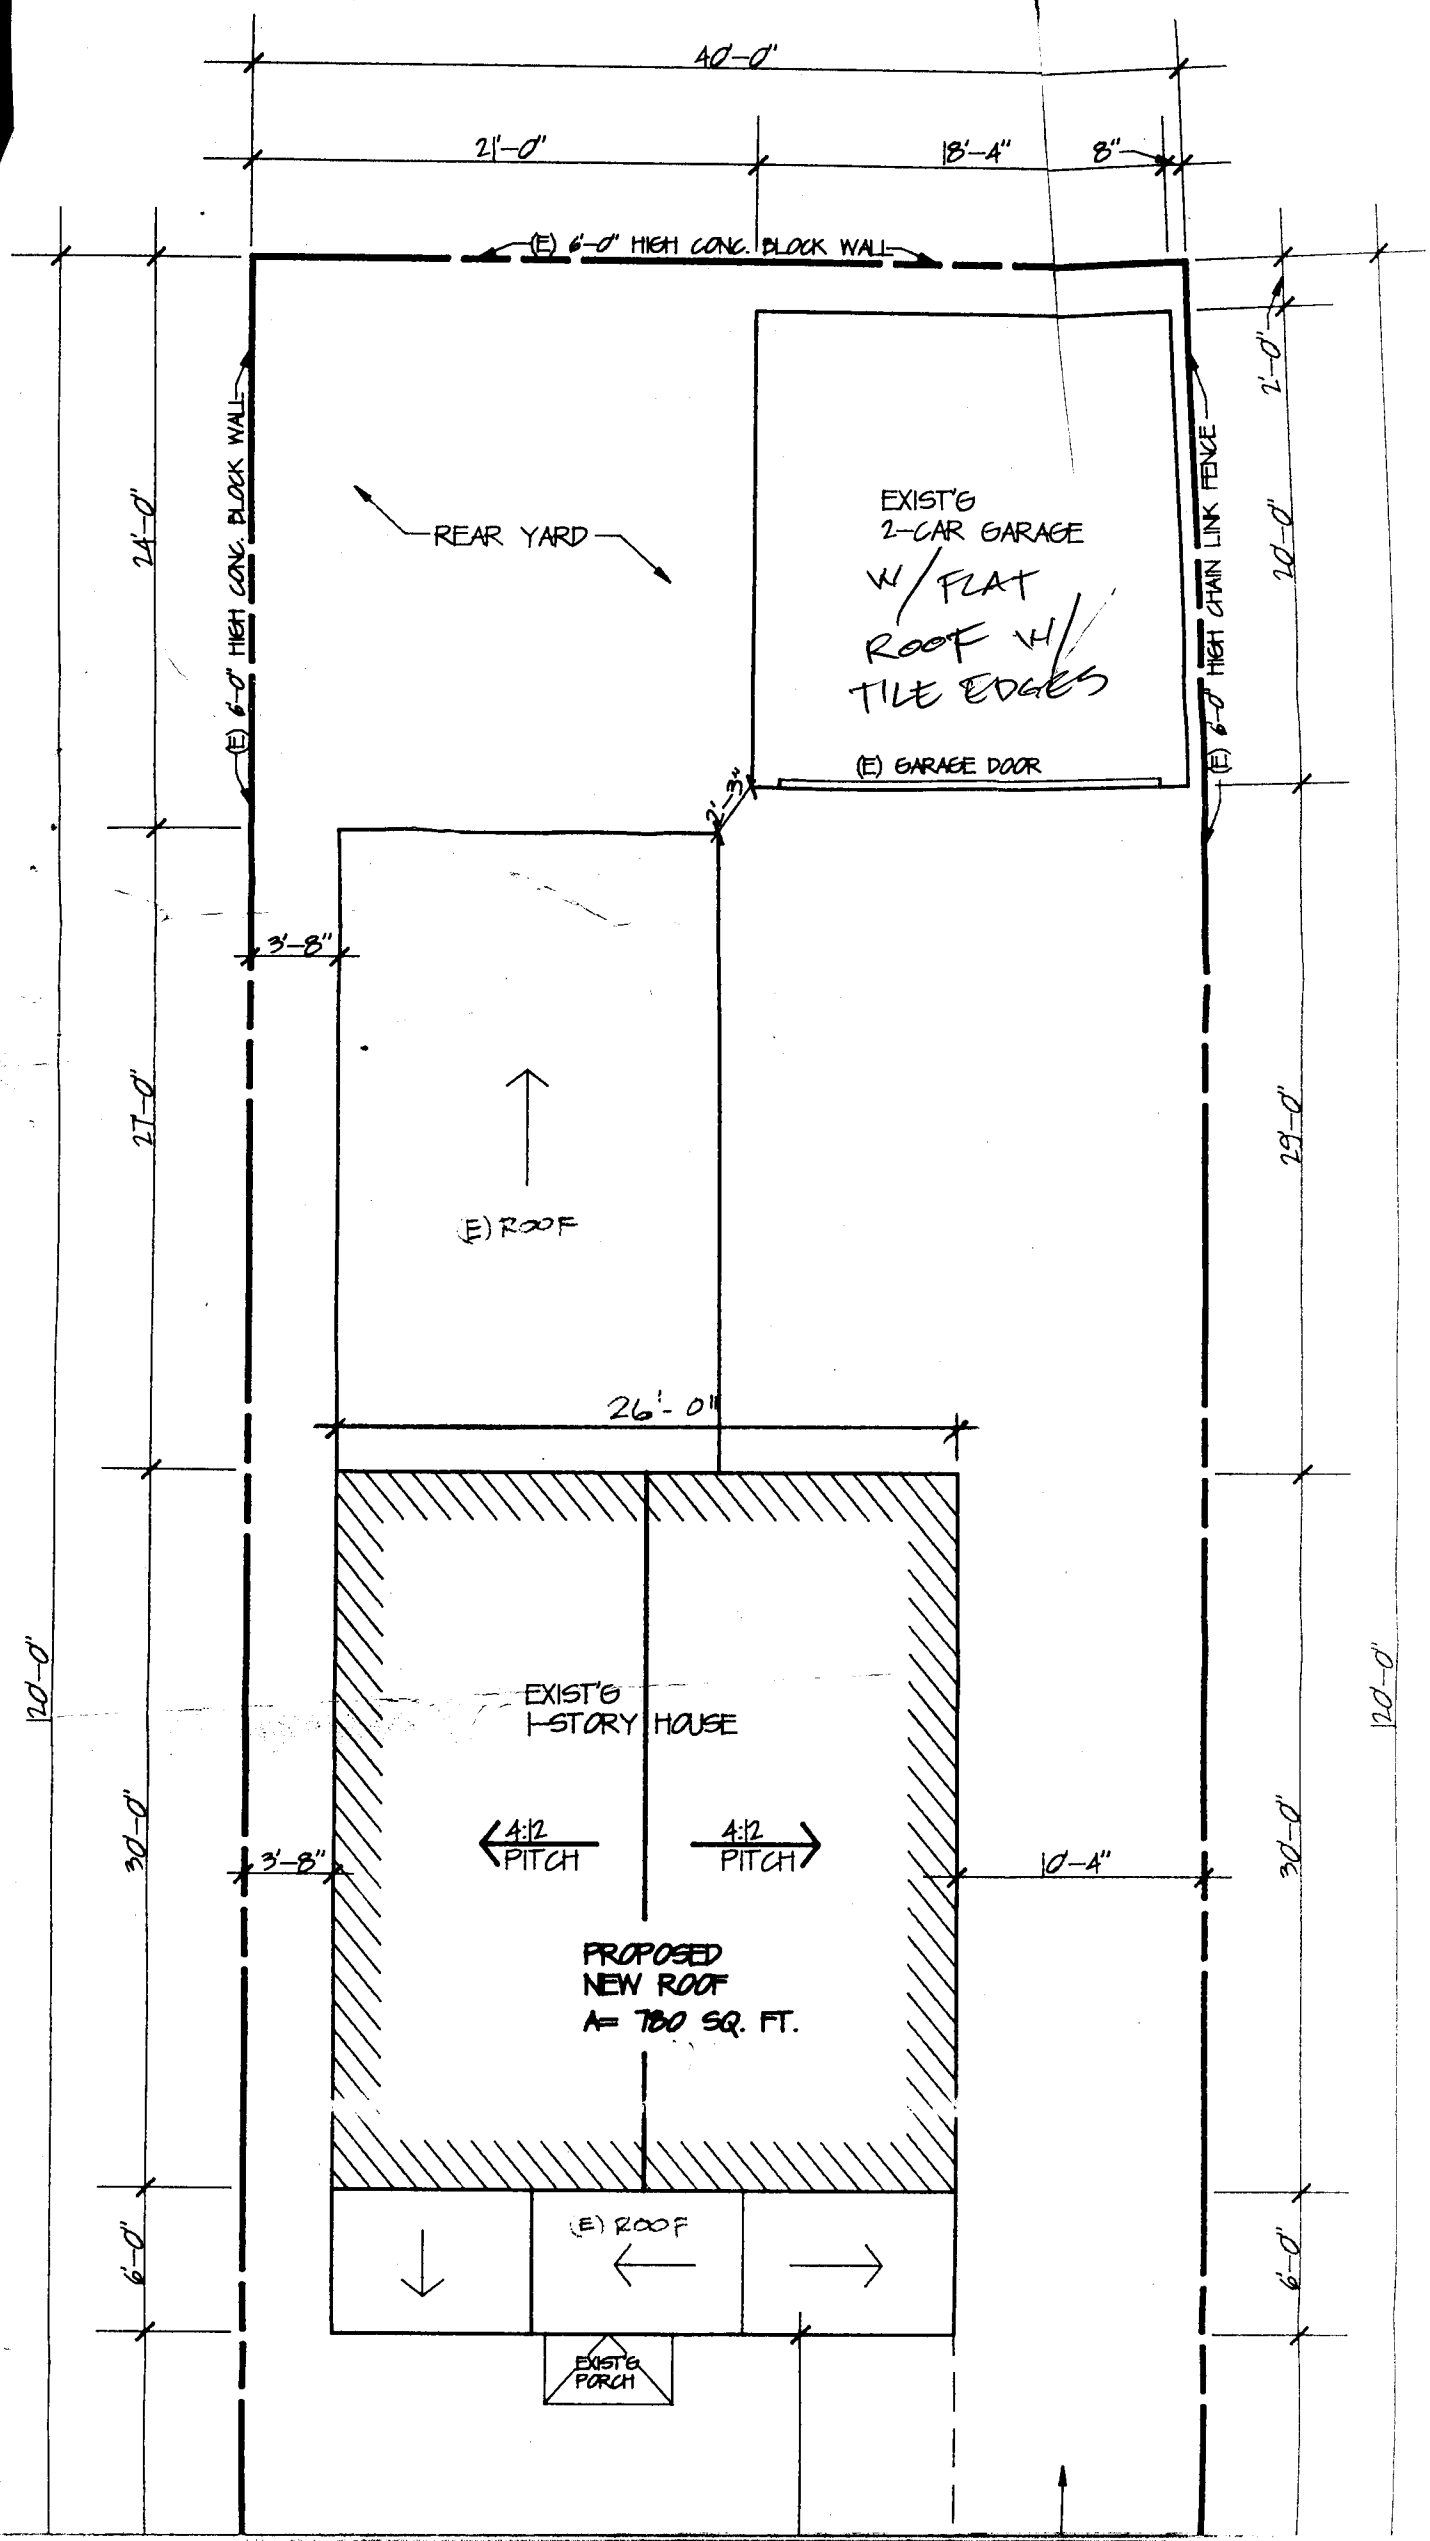
40'-0"
21'-0"
18'-4"
8"
(E) 6'-0" HIGH CONC. BLOCK WALL
2'-0"
24'-0"
(E) 6'-0" HIGH CONC. BLOCK WALL
REAR YARD
EXIST'G
2-CAR GARAGE
W/ FLAT
ROOF W/
TILE EDGES
(E) 6'-0" HIGH CHAIN LINK FENCE
20'-0"
(E) GARAGE DOOR
2'-3"
3'-8"
27'-0"
(E) ROOF
29'-0"
26'-0"
EXIST'G
1-STORY HOUSE
4:12
PITCH
4:12
PITCH
3'-8"
10'-4"
30'-0"
PROPOSED
NEW ROOF
A= 780 SQ. FT.
(E) ROOF
EXIST'G
PORCH
6'-0"

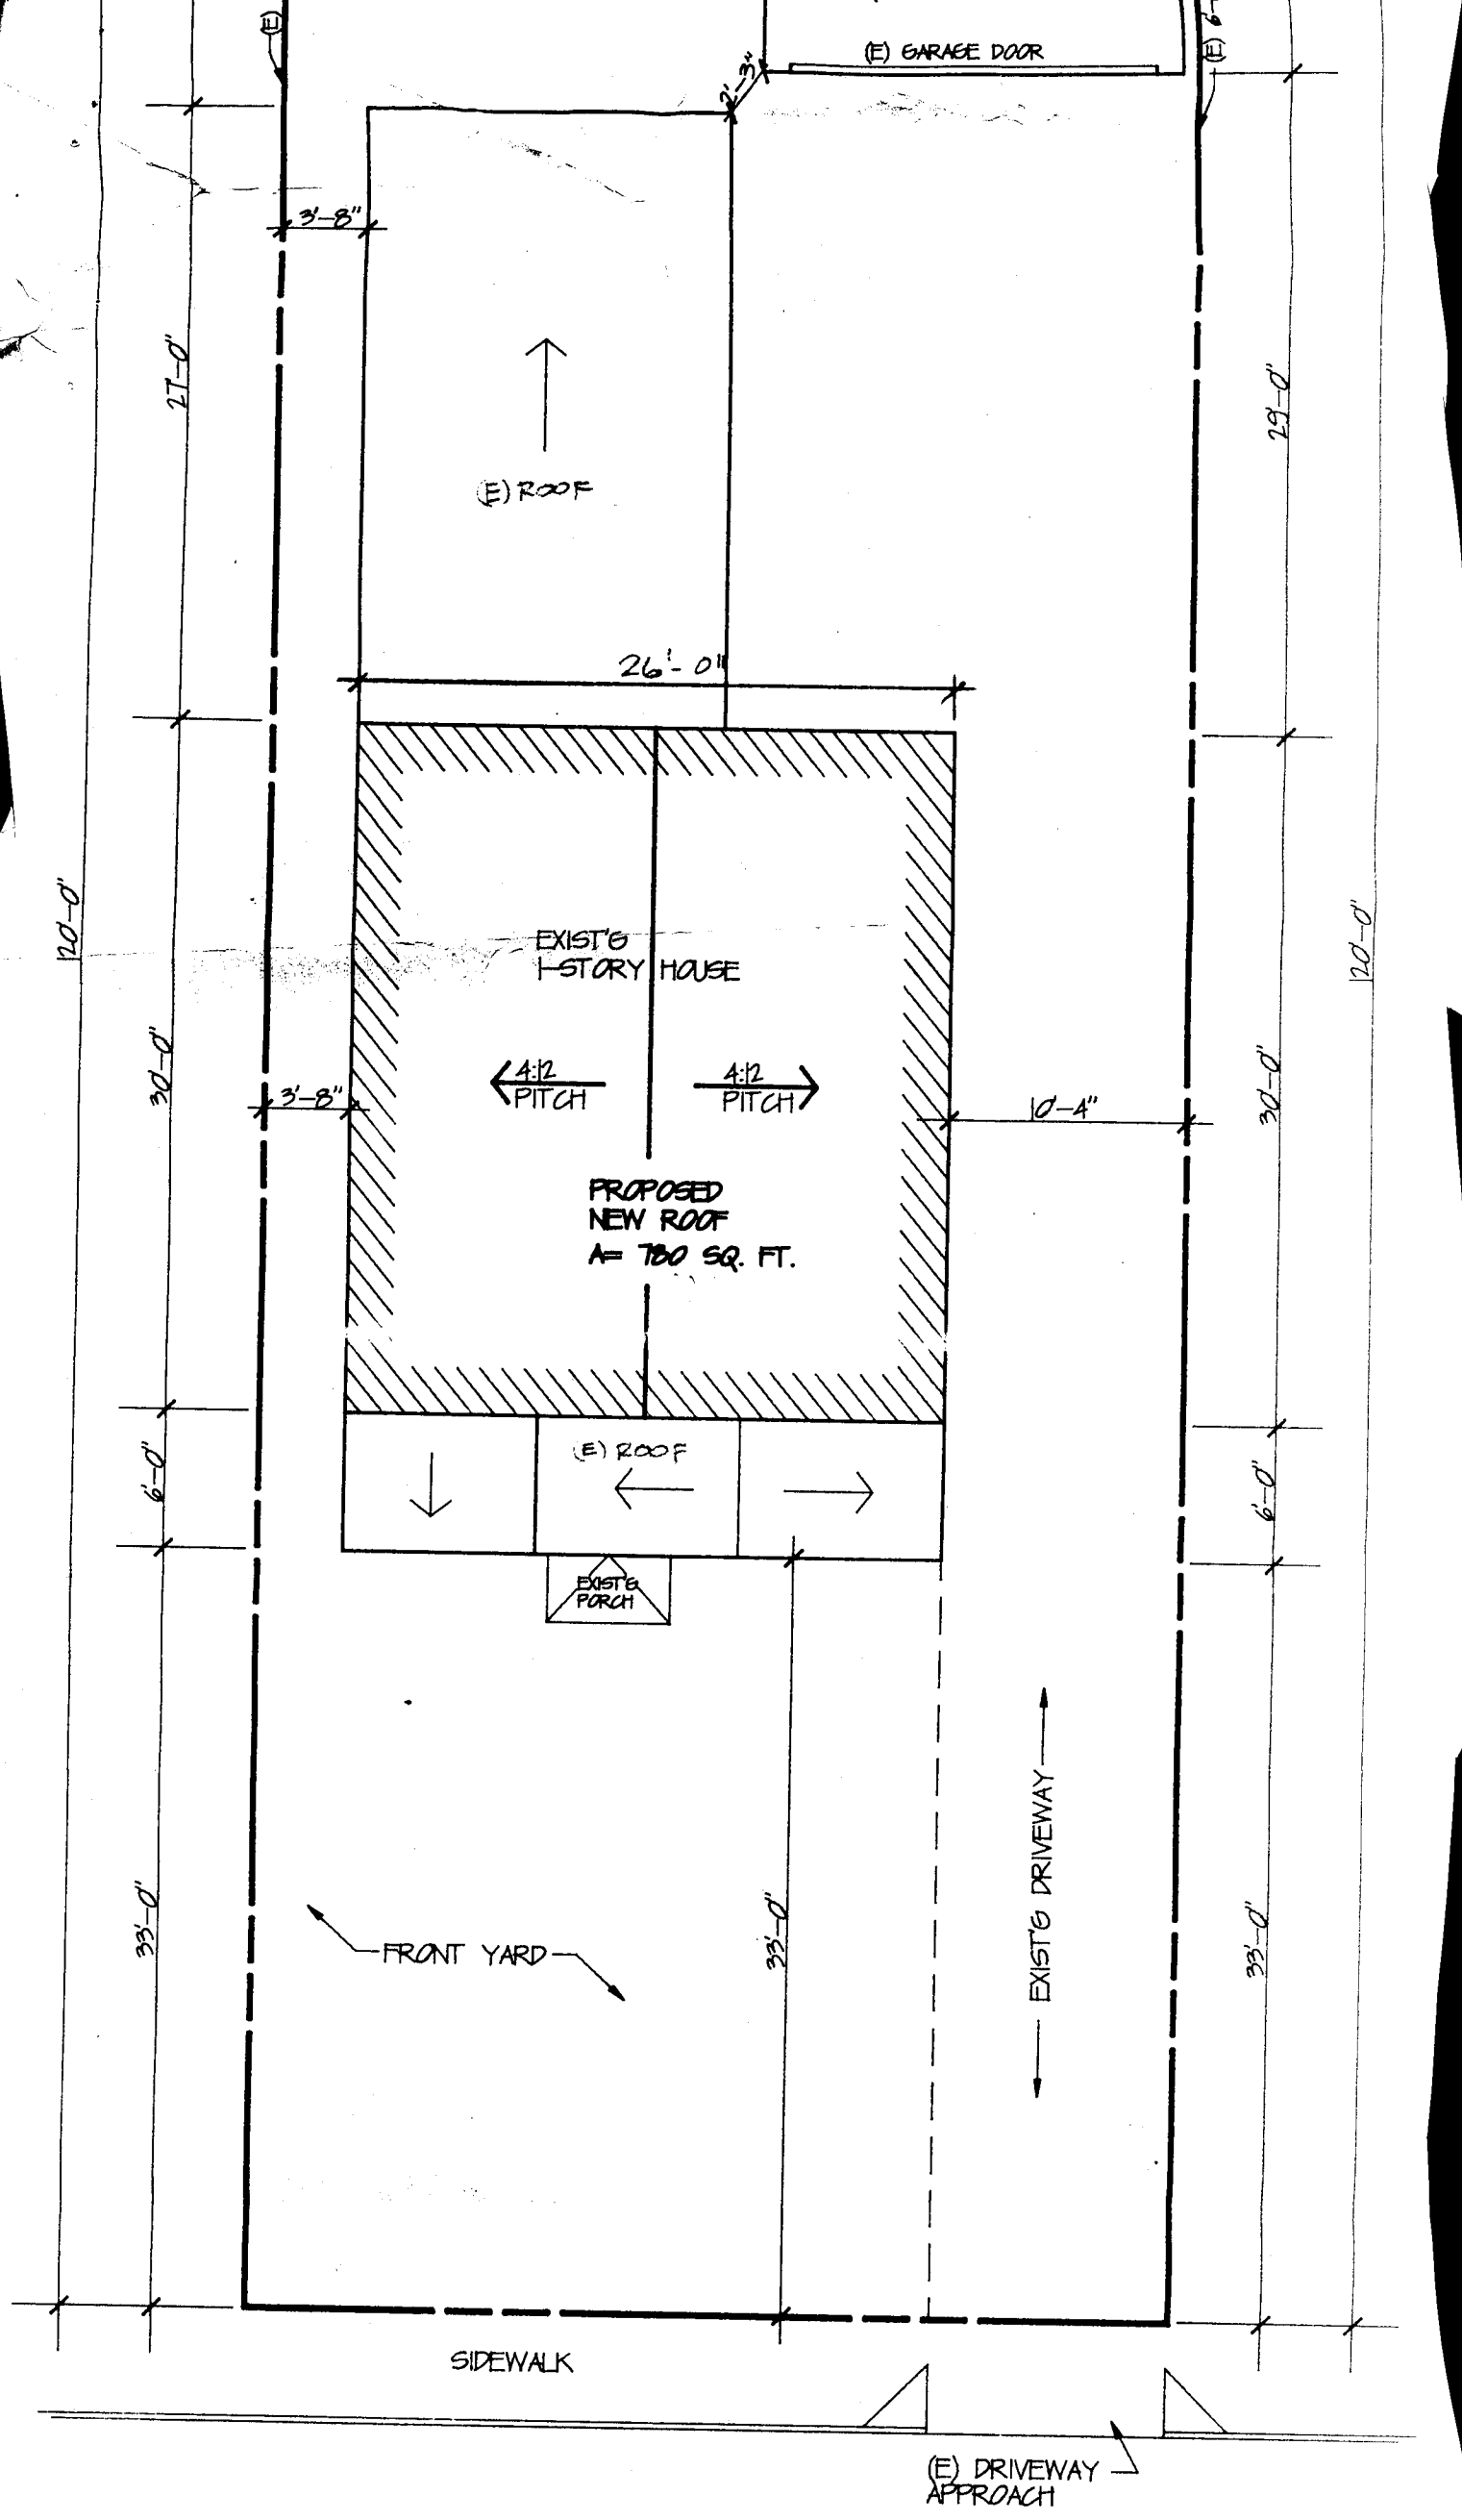

3164 HOPE ST. HUNTINGTON PARK, CA. 90255

PLOT PLAN

SCALE: 1/8"=1'-0"