76A638A CE / 3 1/71

APPLICATION FOR BUILDING PERMIT

1

COUNTY OF LOS ANGELES
DEPARTMENT OF COUNTY ENGINEER
BUILDING AND SAFETY DIVISION

COLEMAN W. JENKINS, SUP'T OF BUILDING

FOR APPLICANT TO FILL IN
(Print or type only)

BUILDING ADDRESS 1211 W CARSON ST 4 ctr
LOT NO Legal on File BLOCK
TRACT
SIZE OF LOT | NO. OF BLDGS. NOW ON LOT
USE OF EXISTING BLDG.
OWNER CARSON Beauty Supply TEL. NO.
ADDRESS 1211 W CARSON
CITY Torrance
ARCHITECT OR ENGINEER TEL. NO.
ADDRESS
CONTRACTOR Rich Sign Co TEL. NO. 5473326
ADDRESS 1441 N Gaffey LIC. NO. 177200
CITY San Pedro LIC. CLASS C-45
CONSTRUCTION LENDER NAME AND BRANCH None
ADDRESS
SQ. FT. SIZE | NO. OF STORIES | NO. OF FAMILIES
USE OF STRUCTURE WALL SIGN
SIGNATURE OF APPLICANT Jose Ayala
VALUATION $ 300

NEW ☒ ADD ☐ ALTER ☐ REPAIR ☐ DEMOL ☐

P.C. FEE $ 5.00 | PMT. FEE $ 6.00

I HEREBY ACKNOWLEDGE THAT I HAVE READ THIS APPLICATION AND STATE THAT THE ABOVE IS CORRECT AND AGREE TO COMPLY WITH ALL ORDINANCES AND LAWS REGULATING BUILDING CONSTRUCTION. I CERTIFY THAT IN DOING THE WORK AUTHORIZED HEREBY I WILL NOT EMPLOY ANY PERSON IN VIOLATION OF THE LABOR CODE OF THE STATE OF CALIFORNIA IN RELATING TO WORKMEN'S COMPENSATION INSURANCE.

SIGNATURE OF PERMITTEE Jose Ayala
ADDRESS 1441 N. Gaffey S.P.

ASSESSOR MAP BOOK | PAGE | PARCEL
BUILDING ADDRESS 1211 W. CARSON ST.
LOCALITY Co. CARSON
NEAREST CROSS ST. Normandie Ave.
DISTRICT NO. 12 | GROUP SIGN | TYPE CONST. | PROCESSED BY Baldwin
STATISTICAL CLASSIFICATION CLASS NO. 20 DWELL. UNITS 0 | SEWER MAP TR BK B PG. 55
USE ZONE C4 | MAP NO. 4209 | SPECIAL CONDITIONS —

BLDG. SETBACK FROM FRONT PROP. LINE OF CARSON (STREET)

TYPE OF HIGHWAY	EXISTING WIDTH	SETBACK FROM C.L.	HIGHWAY	+	YARD	=	TOTAL
Maj.				+		=	

BLDG. SETBACK FROM SIDE PROP. LINE OF _____ (STREET)

TYPE OF HIGHWAY	EXISTING WIDTH	SETBACK FROM C.L.	HIGHWAY	+	YARD	=	TOTAL
				+		=	

CORNER CUTOFF YES ☐ NO ☐

SEE REVERSE SIDE FOR SPECIAL APPROVALS

11-1-72 Work completed - unable to inspect - apparently ok - [illegible]

APPROVALS	DATE	INSPECTOR'S SIGNATURE
FOUNDATION: LOCATION FORMS, MATERIALS		
FRAME: FIRE STOPS, BRACING, BOLTS		
FURNACE: LOCATION, GAS VENT, DUCTS		
LATH, INT.		
LATH, EXT.		
HOUSE NUMBER CORRECT AND POSTED		
FINAL	11-1-72	[illegible]

JOHN F. LEWIS, PRINCIPAL STRUCTURAL ENGINEER

PLAN CHECK VALIDATION (CK) M.O. CASH

PERMIT VALIDATION (CK) M.O. CASH

INSPECTOR COPY

AC 7 0 4 0 72 AUG 1 2 3 A 5.00

AC 7 0 4 1 72 AUG 1 1 A 6.00

P. Simon

SPECIAL APPROVALS

	REQUIRED YES	REQUIRED NO	DATE SENT	DATE RECEIVED	DATE APPROVED
[illegible]					
[illegible]					
HEALTH DEPT.					
[illegible]					
[illegible]					
[illegible]					
[illegible] PROTECTION					
[illegible]					
[illegible]					
CONC. MASONRY [illegible]					
[illegible] DRAINAGE					
[illegible]					

PLANS TO APPLICANT			NOT REQ'D
[illegible]	RETURNED NO	RETURNED DATE	APPROVED

76A663-CE806 11/70

APPLICATION FOR ELECTRICAL PERMIT

1

COUNTY OF LOS ANGELES
DEPARTMENT OF COUNTY ENGINEER
BUILDING AND SAFETY DIVISION

COLEMAN W. JENKINS, SUPERINTENDENT OF BUILDING

FOR APPLICANT TO FILL IN

		NO.	EACH $	FEE $
OUTLETS				
RECEPT.____ LIGHT____ SWITCH____ TOTAL	FIRST 20		.25	
	OVER 20		.10	
LIGHTING FIXTURES TOTAL	FIRST 20		.25	
	OVER 20		.10	
APPLIANCES RANGE____ DRYER____ WTR. HTR.____ STA. COOK____ DISP.____ F.A.U.____ SPACE HTR.____ AIR COND.____ CLOTHES WASH.____ DISHWASH.____ FAN____ OTHER____			1.00	
MOTORS, TRANSFORMERS IND. HEATERS, ETC. SIZE & TYPE	RATING HP. KW. KVA. OVER TO			
	0 – 1		1.00	
	1 – 10		3.00	
	10 – 50		5.00	
	50 – 100		10.00	
	100 – 500		15.00	
SIGN, GAS TUBE, OR MARQUEE	SIGN AND ONE CIRCUIT	1	5.00	5 00
	ADDITIONAL CIRCUITS		1.00	
SERVICE NOT OVER 600 VOLTS OR 200 AMP			3.00	
SERVICE OVER 600 VOLTS OR 200 AMP			10.00	
TEMP SERVICE, POLE, & APPURTENANCES			5.00	
TEMP LIGHT OR RECEPT. SYSTEM			3.00	
PERMIT FEE (SUB TOTAL)				
PLAN CHECK FEE				
PERMIT ISSUING FEE			3.00	3 00
TOTAL FEE				8 00

PLAN CHECK VALIDATION CK. M.O. CASH

BUILDING ADDRESS 1211 W CARSON
LOCALITY LOMITA & BUDLONG
NEAREST CROSS ST.
OWNER CARSON BEAUTY SUPPLY
MAIL ADDRESS 1211 W CARSON
CITY LOMITA TEL. NO.
PLAN CHECK APPLICANT
ADDRESS
CITY TEL. NO.
PERMIT APPLICANT RICH SIGN CO
ADDRESS 1441 W. BAILEY
CITY SAN PEDRO TEL. NO. 547-3322
LICENSE NO. 177200 CLASS. C-45

I HEREBY ACKNOWLEDGE THAT I HAVE READ THIS APPLICATION AND STATE THAT THE ABOVE IS CORRECT AND AGREE TO COMPLY WITH ALL COUNTY ORDINANCES AND STATE LAWS REGULATING ELECTRICAL WIRING.

I HEREBY CERTIFY THAT I AM PROPERLY REGISTERED AND/OR LICENSED AS REQUIRED BY LOS ANGELES COUNTY AND STATE OF CALIFORNIA OR THAT I AM THE LEGAL OWNER OF, AND INTEND TO RESIDE IN, THE ABOVE DESCRIBED RESIDENTIAL PROPERTY.

SIGNATURE OF PERMITTEE Jose Aguilar

DISTRICT NO.	CLASS	ZONE	PROCESSED BY
12	SIGN	C4	Baldwin

NOTES: 11-1-72 work completed & ready for inspect - approx 1/4 of bldg

APPROVALS	DATE	INSPECTOR'S SIGNATURE
TEMP. POWER POLE		
UNDERSLAB WORK		
ROUGH CONDIUT		
WIRING		
FIXTURES		
POWER AUTHORIZED		
UTILITY CO. NOTIFIED		
FINAL	11-1-72	[illegible]

JOSEPH C. ROOHAN
SUPERVISING ELECTRICAL ENGINEER

PERMIT VALIDATION CK. M.O. CASH

LAC703972 AUG 1 2 A 8.00

J. Smith

INSPECTOR COPY

SEE BACK OF APPLICATION FOR COMPLETE SCHEDULE
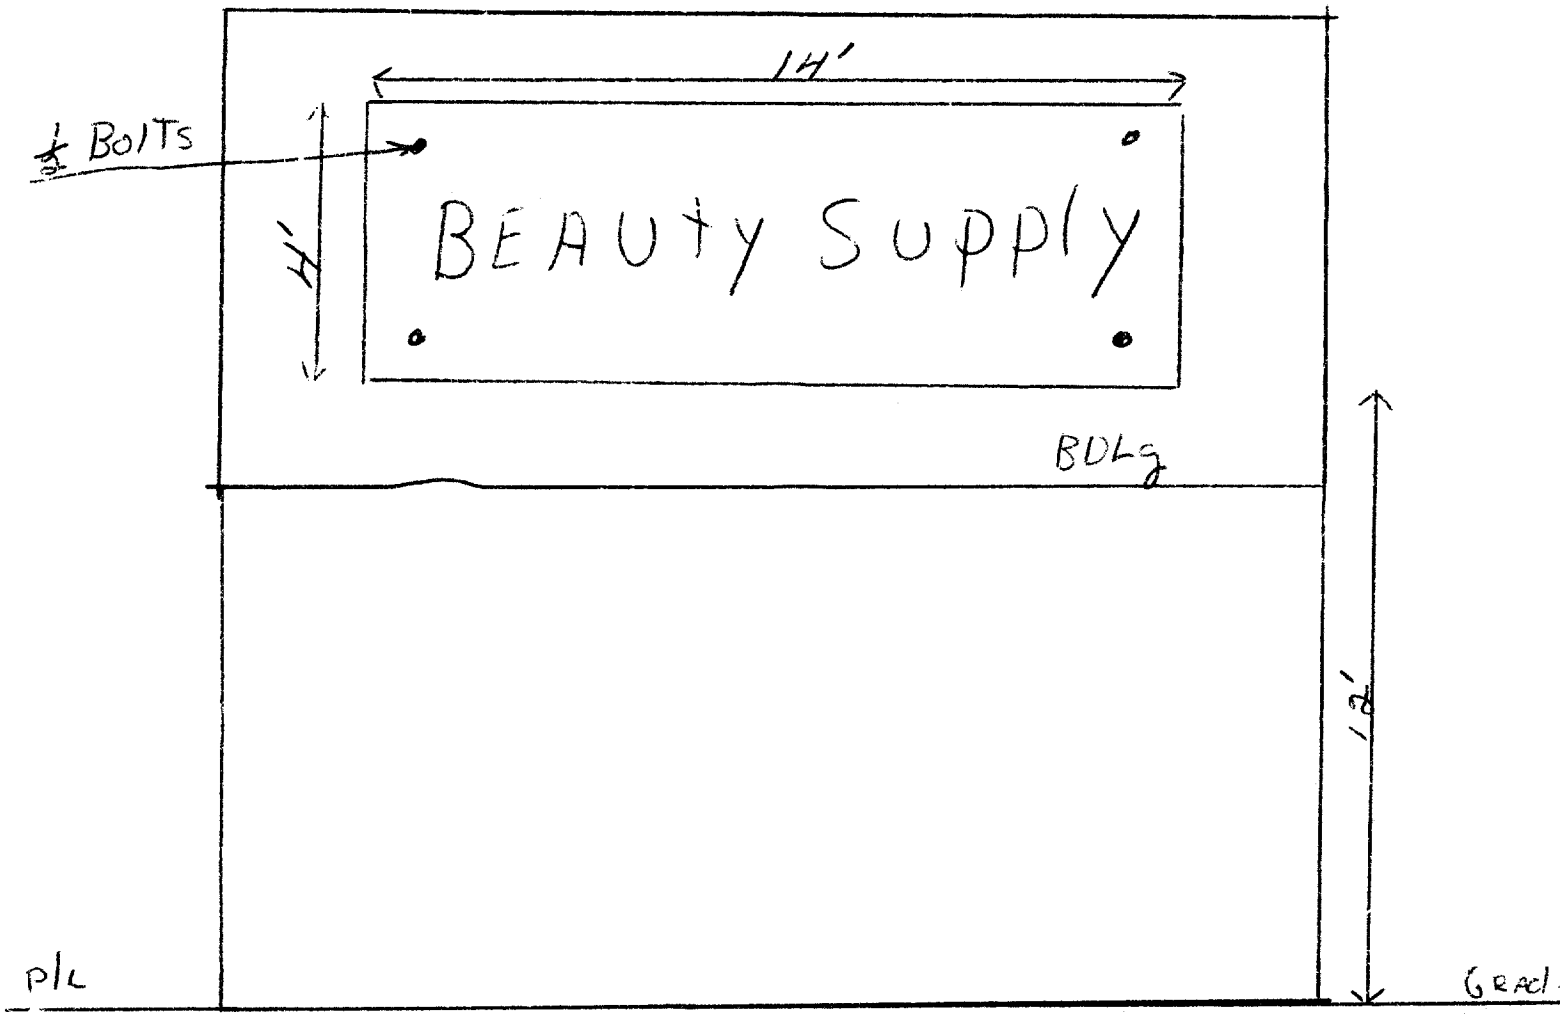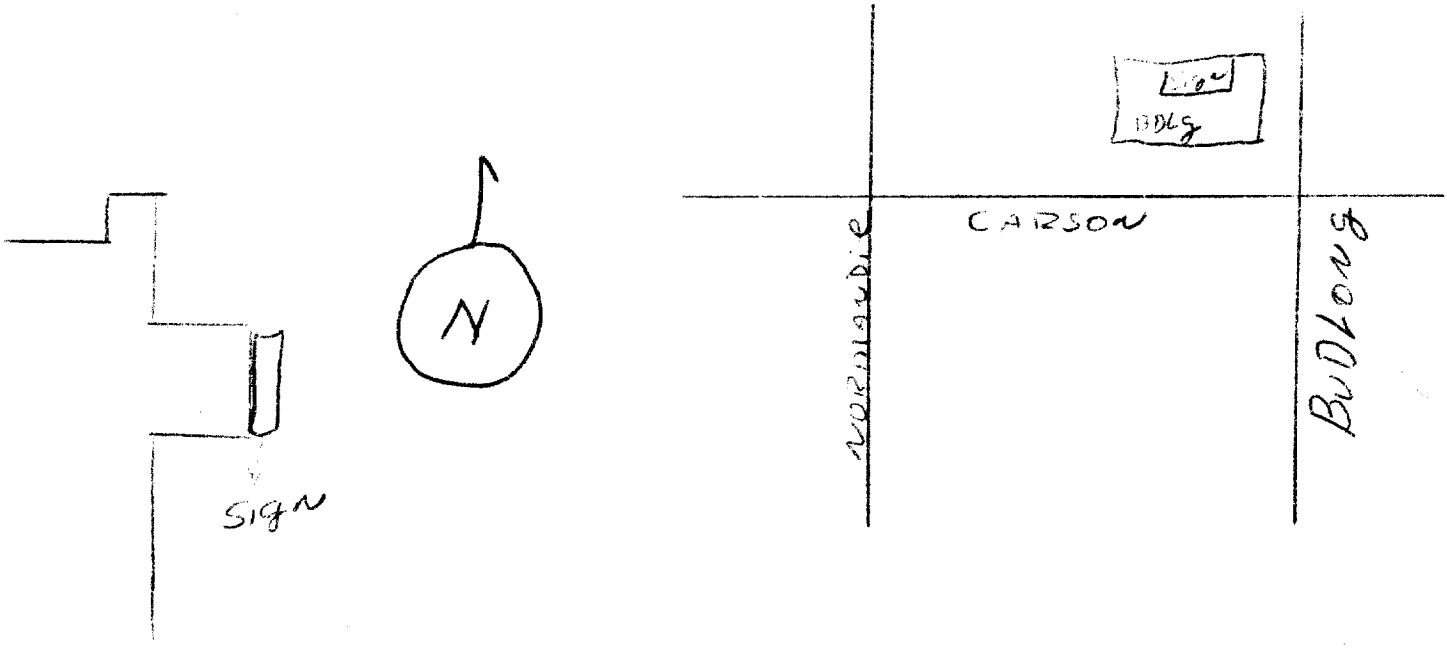
CARSON Beauty Supply
1211 W CARSON
TORRANCE