COUNTY OF LOS ANGELES
DEPARTMENT OF PUBLIC WORKS
BUILDING AND SAFETY / LAND DEVELOPMENT

LOMITA/LENNOX
24320 NARBONNE
LOMITA CA 90717
PHONE: (310) 534-3760 EXT:

1200

BUILDING PERMIT
RESIDENTIAL ADD
BL 1200 0712140036

LEGAL ID:
TR: 17208 LT: 14

ASSESSOR INFORMATION NUMBER:
7570-005-014

TENANT:

OWNER: TEL. NO:
WYMORE,DWIGHT A;WYMORE,MARIAN J (310) 377-3609-
27336 SUNNYRIDGE RD
PLS VRDS PN CA 90274

APPLICANT: TEL. NO:
MAC WEST BUILDERS INC* (310) 373-9625-
23717 S HAWTHORNE BL
TORR, CA 90250

CONTRACTOR: TEL. NO:
MAC WEST BUILDERS INC* (310) 373-9625-
23717 HAWTHORNE BLVE LIC. NO
STE 101 869382 B *
TORRANCE, CA 90505

ARCHITECT OR ENGINEER: TEL. NO:
-
LIC. NO:

MAP NO: SEWER MAP BOOK: PAGE: FIRE ZONE: CMP:
27-177 4 01

NO. OF FAMILIES: DWELLING UNITS: APT/COND: STAT CLASS:
NO 21

AIR QUALITY:	SCHOOL WITHIN 1000 FEET	HAZARDOUS MATERIALS
NO	NO	NO

REQUIRED SET BACK	YARD:	HWY:	TOTAL SETBACK FROM PROP LINE:	EXIST WIDTH:
FRONT PL-	20	0	20	50
SIDE PL-	5	0	5	0

3/20/08 no plans
3/26/08 rec'd permit for deck
~~Planning approval 4/23/08 [illegible]~~
~~100% [illegible] Inspection 10/14/2008~~

	SQ. FT	NO. OF STORIES	CONST TYPE	NEW OCCUP GROUP
STRUCTURE:	468	1	VN	R3
GARAGE:				
OTHER:				

EXIST BLDG USE: USE ZONE: R-A
EXIST OCC GRP:

BLDGS. NOW ON LOT: VALUATION:
1 25,000

FEES PAID

FEE DESCRIPTION:	QUANTITY:	UOM:	AMOUNT:
B1 PLANCHECK W/ENERGY	25000.00	VAL	401.20
AA BLDG PERMIT ISSUANCE			25.30
AC STRONG MOTION RESID	25000.00	VAL	2.50
B2 PERMIT W/ENERGY	25000.00	VAL	472.01
08 CERTIF OF OCCUPANCY			92.30
TOTAL FEES			993.31

LEAD HAZARD WARNING:
Due to the possible presence of lead-based paint, lead safe work practices are required for all repairs in pre-1979 buildings that disturb paint. Failure to do so could create lead hazards that violate California Health and Safety Code Sections 17920.10 and 105256 and may be subject to a $1000 fine or criminal prosecution. For more information call 1-800-LA-4-LEAD.

* ADDITIONAL DATA ON FILE

REPORT ID: DPR261 ROUTE TO: BS1200

BUILDING ADDRESS:
27336 SUNNYRIDGE RD
LACO CA 902744037
NEAREST CROSS STREET: EASTVALE RD
THOMAS PAGE: GRID: LOCALITY: PLS VRDS PNSL

ISSUED ON:	PROCESSED BY:	EXPIRES ON:
02/15/08	SM	08/13/08

FINAL DATE 10/20/08 FINAL BY: CODE:

DESCRIPTION OF WORK
468 SQFT REMODEL AND REPAIRS TO MASTER BATHROOM AND BEDROOM
7/

SPECIAL CONDITIONS:

APPROVALS	DATE	INSPECTOR SIGNATURE
LOCATION AND SETBACKS		
SOILS ENGINEER APPROVAL		
FOUNDATION/TRENCH FORMS	3/21/08	Bernl
SLAB/UNDER FLOOR		
RAISED FLOOR FRAMING		
UNDERFLOOR INSULATION		
1ST LEVEL FLOOR SHEATH		
2ND LEVEL FLOOR SHEATH		
ROOF SHEATHING		
FIRE DEPT. FRAME INSPECT		
BLDG DEPT. FRAME INSPECT	4/28/08	Bernl
SHEAR PANELS		
INSULATION/WEATHER STRIP	5/9/08	Bernl
INTERIOR LATH/DRYWALL		
EXTERIOR LATH	5/12/08	Bernl
LOT DRAINAGE		
SMOKE DETECTION DEVICES		
FIRE DEPARTMENT APPROVAL		

LICENSED CONTRACTOR'S DECLARATION

I hereby affirm under penalty of perjury that I am licensed under provisions of Chapter 9 (commencing with Section 7000) of Division 3 of the Business and Professions Code, and my license is in full force and effect.

License Class B Lic. No. 869282

Contractor's Signature Date 2-15-08

OWNER-BUILDER DECLARATION

I hereby affirm under penalty of perjury that I am exempt from the Contractors License Law for the following reason (Sec. 7031.5, Business and Professions Code: Any city or county which requires a permit to construct, alter, improve, demolish, or repair any structure, prior to its issuance, also requires the applicant for such permit to file a signed statement that he or she is licensed pursuant to the provisions of the Contractors License Law (Chapter 9 (commencing with Section 7000) of Division 3 of the Business and Professions Code) or that he or she is exempt therefrom and the basis for the alleged exemption. Any violation of Section 7031.5 by any applicant for a permit subjects the applicant to a civil penalty of not more than five hundred dollars ($500).):

☐ I am exempt under Sec. _____ , B.& P.C. for this reason:

_____

_____

[Electrical, Plumbing & Sewer Permits Only]

☐ I, as owner of the property, will do the work, and the structure is not intended or offered for sale (Sec. 7044, Business and Professions Code: The Contractors License Law does not apply to an owner of property who builds or improves thereon, and who does such work himself or herself, provided that such improvements are not intended or offered for sale. If, however, the building or improvement is sold within one year of completion, the owner-builder will have the burden of proving that he or she did not build or improve for the purpose of sale.).

[All Other Permits]

☐ I, as owner of the property, or my employees with wages as their sole compensation, will do the work, and the structure is not intended or offered for sale (Sec. 7044, Business and Professions Code: The Contractors License Law does not apply to an owner of property who builds or improves thereon, and who does such work himself or herself or through his or her own employees, provided that such improvements are not intended or offered for sale. If, however, the building or improvement is sold within one year of completion, the owner-builder will have the burden of proving that he or she did not build or improve for the purpose of sale.).

☐ I, as owner of the property, am exclusively contracting with licensed contractors to construct the project (Sec. 7044, Business and Professions Code: The Contractors License Law does not apply to an owner of property who builds or improves thereon, and who contracts for such projects with a contractor(s) licensed pursuant to the Contractors License Law.).

Owner Signature Date

WORKER'S COMPENSATION DECLARATION

I hereby affirm under penalty of perjury one of the following declarations:

☐ I have and will maintain a certificate of consent to self-insure for worker's compensation, as provided for by Section 3700 of the Labor Code, for the performance of the work for which this permit is issued.

☐ I have and will maintain worker's compensation insurance, as required by Section 3700 of the Labor Code, for the performance of the work for which this permit is issued. My worker's compensation insurance carrier and policy number are:

Carrier _____

Policy Number _____

☒ I certify that in the performance of the work for which this permit is issued, I shall not employ any person in any manner so as to become subject to the worker's compensation laws of California, and agree that if I should become subject to the worker's compensation provisions of Section 3700 of the Labor Code, I shall forthwith comply with those provisions.

Applicant Signature Date 2-15-08

WARNING: FAILURE TO SECURE WORKER'S COMPENSATION COVERAGE IS UNLAWFUL, AND SHALL SUBJECT AN EMPLOYER TO CRIMINAL PENALTIES AND CIVIL FINES UP TO ONE HUNDRED THOUSAND DOLLARS ($100,000), IN ADDITION TO THE COST OF COMPENSATION, DAMAGES AS PROVIDED FOR IN SECTION 3706 OF THE LABOR CODE, INTEREST, AND ATTORNEY'S FEES.

LOBBYIST ORDINANCE CERTIFICATION

[Complete this section for permits in unincorporated Los Angeles County only]

This is to certify that I, as permit applicant, am familiar with the requirements of Los Angeles County Code Chapter 2.160 et seq., (relating to the Los Angeles County Lobbyist Ordinance) and that all persons acting on behalf of myself complied and will continue to comply therewith through the application process.

Applicant (Print Name) Applicant Signature

MAC WEST 2-15-08

Company Name (if employed by an entity/agency) Date

JOB ADDRESS 27336 SUNNY RIDGE RD

LOCALITY PVD

HAZARDOUS MATERIAL DECLARATION

Will the applicant or future building occupant handle a hazardous material or a mixture containing a hazardous material equal to or greater than the amount specified on the hazardous materials information guide?

Yes ☐ No ☐

Will the intended use of the building by the applicant or future building occupant require a permit for construction or modification from the South Coast Air Quality Management District (SCAQMD)? See permitting checklist for guidelines.

Yes ☐ No ☐

I have read the hazardous materials information guide and the SCAQMD permitting checklist, I understand my requirements under the Los Angeles County Code Title 2, Chapter 220 Sections 220.100 through 220.140 concerning hazardous material reporting and for obtaining a permit from the SCAQMD.

ASBESTOS NOTIFICATION

☐ Notification letter sent to SCAQMD or EPA

☐ I declare that notification of asbestos removal is not applicable to addressed project.

CONSTRUCTION LENDING AGENCY

I hereby affirm under penalty of perjury that there is a construction lending agency for the performance of the work for which this permit is issued (Sec. 3097, Civ.C.).

Lender's Name _____

Lender's Address _____

I certify that I have read this application and state under the penalty of perjury that the above information is correct. I agree to comply with all City and County ordinances and State laws relating to building construction, and hereby authorize representatives of this County to enter upon the above-mentioned property for inspection purposes.

Applicant or Agent Signature **Date** 2-15-08

COUNTY OF LOS ANGELES
DEPARTMENT OF PUBLIC WORKS
BUILDING AND SAFETY / LAND DEVELOPMENT

LOMITA/LENNOX
24320 NARBONNE
LOMITA CA 90717
PHONE: (310) 534-3760 EXT:

1200

BUILDING PERMIT
RESIDENTIAL ADD/ALT/REP
BL 1200 0804250027

LEGAL ID:
TR: 17208 LT: 14

ASSESSOR INFORMATION NUMBER:
7570-005-014

TENANT:

OWNER: TEL. NO:
WYMORE,DWIGHT A;WYMORE,MARIAN J (310) 377-3609-
27336 SUNNYRIDGE RD
PLS VRDS PN CA 90274

APPLICANT: TEL. NO:
MAC WEST BUILDERS* -

CONTRACTOR: TEL. NO:
MAC WEST BUILDERS INC* (310) 373-9625-
23717 HAWTHORNE BLVE LIC. NO
STE 101 869382 B *
TORRANCE, CA 90505

ARCHITECT OR ENGINEER: TEL. NO:
-
LIC. NO:

MAP NO: SEWER MAP BOOK: PAGE: FIRE ZONE: CMP:
27-177 4 01

NO. OF FAMILIES: DWELLING UNITS: APT/COND: STAT CLASS:
NO 21

AIR QUALITY:	SCHOOL WITHIN 1000 FEET	HAZARDOUS MATERIALS
NO	NO	NO

REQUIRED SET BACK	YARD:	HWY:	TOTAL SETBACK FROM PROP LINE:	EXIST WIDTH:
FRONT PL-	20	0	20	54
SIDE PL-	5	0	5	0

	SQ. FT	NO. OF STORIES	CONST TYPE	NEW OCCUP GROUP
STRUCTURE:	250	1	V-B	U1
GARAGE:				
OTHER:				

EXIST BLDG USE: USE ZONE: R-A
EXIST OCC GRP:

BLDGS. NOW ON LOT: VALUATION: 22,500

FEES PAID

FEE DESCRIPTION:	QUANTITY:	UOM:	AMOUNT:
D1 PLANCHECK W/O EN-HC	15000.00	VAL	233.83
AA BLDG PERMIT ISSUANCE			25.30
AC STRONG MOTION RESID	22500.00	VAL	2.25
D0 FIRE SPRINKLER PC	22500.00	VAL	104.72
D2 PERMIT W/O EN-HC	22500.00	VAL	398.30
	TOTAL FEES		764.40

* ADDITIONAL DATA ON FILE

REPORT ID: DPR261 ROUTE TO: BS1200

BUILDING ADDRESS:
27336 SUNNYRIDGE RD
LACO CA 902744037
NEAREST CROSS STREET:
THOMAS PAGE: GRID: LOCALITY: PLS VRDS PNSL

ISSUED ON: PROCESSED BY: EXPIRES ON:
05/28/08 RB 11/24/08

FINAL DATE: 11/21/08 FINAL BY: CODE:

DESCRIPTION OF WORK
REPAIR EXISTING WOOD DECK, OBSERVING THE 5'SETBACK

SPECIAL CONDITIONS:

APPROVALS	DATE	INSPECTOR SIGNATURE
LOCATION AND SETBACKS		
SOILS ENGINEER APPROVAL		
FOUNDATION/TRENCH FORMS		
SLAB/UNDER FLOOR		
RAISED FLOOR FRAMING		
UNDERFLOOR INSULATION		
1ST LEVEL FLOOR SHEATH		
2ND LEVEL FLOOR SHEATH		
ROOF SHEATHING		
FIRE DEPT. FRAME INSPECT		
BLDG DEPT. FRAME INSPECT		
SHEAR PANELS		
INSULATION/WEATHER STRIP		
INTERIOR LATH/DRYWALL		
EXTERIOR LATH		
LOT DRAINAGE		
SMOKE DETECTION DEVICES		
FIRE DEPARTMENT APPROVAL		

LICENSED CONTRACTOR'S DECLARATION

I hereby affirm under penalty of perjury that I am licensed under provisions of Chapter 9 (commencing with Section 7000) of Division 3 of the Business and Professions Code, and my license is in full force and effect.

License Class B Lic. No. 469782

Contractor's Signature Date 5-28-08

OWNER-BUILDER DECLARATION

I hereby affirm under penalty of perjury that I am exempt from the Contractors License Law for the following reason (Sec. 7031.5, Business and Professions Code: Any city or county which requires a permit to construct, alter, improve, demolish, or repair any structure, prior to its issuance, also requires the applicant for such permit to file a signed statement that he or she is licensed pursuant to the provisions of the Contractors License Law (Chapter 9 (commencing with Section 7000) of Division 3 of the Business and Professions Code) or that he or she is exempt therefrom and the basis for the alleged exemption. Any violation of Section 7031.5 by any applicant for a permit subjects the applicant to a civil penalty of not more than five hundred dollars ($500).):

☐ I am exempt under Sec. _____ , B.& P.C. for this reason:

_____

_____

[Electrical, Plumbing & Sewer Permits Only]

☐ I, as owner of the property, will do the work, and the structure is not intended or offered for sale (Sec. 7044, Business and Professions Code: The Contractors License Law does not apply to an owner of property who builds or improves thereon, and who does such work himself or herself, provided that such improvements are not intended or offered for sale. If, however, the building or improvement is sold within one year of completion, the owner-builder will have the burden of proving that he or she did not build or improve for the purpose of sale.).

[All Other Permits]

☐ I, as owner of the property, or my employees with wages as their sole compensation, will do the work, and the structure is not intended or offered for sale (Sec 7044, Business and Professions Code: The Contractors License Law does not apply to an owner of property who builds or improves thereon, and who does such work himself or herself or through his or her own employees, provided that such improvements are not intended or offered for sale. If, however, the building or improvement is sold within one year of completion, the owner-builder will have the burden of proving that he or she did not build or improve for the purpose of sale.).

☐ I, as owner of the property, am exclusively contracting with licensed contractors to construct the project (Sec. 7044, Business and Professions Code: The Contractors License Law does not apply to an owner of property who builds or improves thereon, and who contracts for such projects with a contractor(s) licensed pursuant to the Contractors License Law.).

Owner Signature Date

WORKER'S COMPENSATION DECLARATION

I hereby affirm under penalty of perjury one of the following declarations:

☐ I have and will maintain a certificate of consent to self-insure for worker's compensation, as provided for by Section 3700 of the Labor Code, for the performance of the work for which this permit is issued.

☐ I have and will maintain worker's compensation insurance, as required by Section 3700 of the Labor Code, for the performance of the work for which this permit is issued. My worker's compensation insurance carrier and policy number are:

Carrier STATE FUND

Policy Number _____

☐ I certify that in the performance of the work for which this permit is issued, I shall not employ any person in any manner so as to become subject to the worker's compensation laws of California, and agree that if I should become subject to the worker's compensation provisions of Section 3700 of the Labor Code, I shall forthwith comply with those provisions.

Applicant Signature Date 5-28-08

WARNING: FAILURE TO SECURE WORKER'S COMPENSATION COVERAGE IS UNLAWFUL, AND SHALL SUBJECT AN EMPLOYER TO CRIMINAL PENALTIES AND CIVIL FINES UP TO ONE HUNDRED THOUSAND DOLLARS ($100,000), IN ADDITION TO THE COST OF COMPENSATION, DAMAGES AS PROVIDED FOR IN SECTION 3706 OF THE LABOR CODE, INTEREST, AND ATTORNEY'S FEES.

LOBBYIST ORDINANCE CERTIFICATION

[Complete this section for permits in unincorporated Los Angeles County only]

This is to certify that I, as permit applicant, am familiar with the requirements of Los Angeles County Code Chapter 2.160 et seq., (relating to the Los Angeles County Lobbyist Ordinance) and that all persons acting on behalf of myself complied and will continue to comply therewith through the application process.

JEFF McGUIRE

Applicant (Print Name) Applicant Signature

Company Name (if employed by an entity/agency) Date

JOB ADDRESS
LOCALITY

HAZARDOUS MATERIAL DECLARATION

Will the applicant or future building occupant handle a hazardous material or a mixture containing a hazardous material equal to or greater than the amount specified on the hazardous materials information guide?

Yes ☐ No ☐

Will the intended use of the building by the applicant or future building occupant require a permit for construction or modification from the South Coast Air Quality Management District (SCAQMD)? See permitting checklist for guidelines.

Yes ☐ No ☐

I have read the hazardous materials information guide and the SCAQMD permitting checklist, I understand my requirements under the Los Angeles County Code Title 2, Chapter 220 Sections 220.100 through 220.140 concerning hazardous material reporting and for obtaining a permit from the SCAQMD.

ASBESTOS NOTIFICATION

☐ Notification letter sent to SCAQMD or EPA

☐ I declare that notification of asbestos removal is not applicable to addressed project.

CONSTRUCTION LENDING AGENCY

I hereby affirm under penalty of perjury that there is a construction lending agency for the performance of the work for which this permit is issued (Sec. 3097, Civ.C.).

Lender's Name _____

Lender's Address _____

I certify that I have read this application and state under the penalty of perjury that the above information is correct. I agree to comply with all City and County ordinances and State laws relating to building construction, and hereby authorize representatives of this County to enter upon the above-mentioned property for inspection purposes.

Applicant or Agent Signature **Date** 5-28-01

COUNTY OF LOS ANGELES
DEPARTMENT OF PUBLIC WORKS
BUILDING AND SAFETY / LAND DEVELOPMENT

LOMITA/LENNOX
24320 NARBONNE
LOMITA CA 90717
PHONE: (310) 534-3760 EXT:

1200

ELECTRICAL PERMIT
EL 1200 0802150032

LEGAL ID:
TR: 17208 LT: 14

ASSESSOR INFORMATION NUMBER:
7570-005-014

TENANT:

OWNER: TEL. NO:
WYMORE,DWIGHT A;WYMORE,MARIAN J (310) 377-3609-
27336 SUNNYRIDGE RD
PLS VRDS PN CA 90274

APPLICANT: TEL. NO:
MAC WEST BUILDERS INC* (310) 373-9625-
23717 S HAWTHORNE BL
TORR, CA 90250

CONTRACTOR: TEL. NO:
MAC WEST BUILDERS INC* (310) 373-9625-
23717 HAWTHORNE BLVE LIC. NO
STE 101 869382 B *
TORRANCE, CA 90505

ARCHITECT OR ENGINEER: TEL. NO:
-
LIC. NO:

FEES PAID

FEE DESCRIPTION:	QUANTITY:	UOM:	AMOUNT:
A1 PERMIT ISSUANCE FEE			25.30
F1 120V, 15/20A BR CKTS	1.00	BR	15.90
G1 OUTLETS-LGT,SW,RECP	8.00	OUT	15.20
G2 LIGHTING FIXTURES	8.00	LGT	15.20
H7 RES EXHAUST FANS	1.00	EX	9.80
LB 200 AMP PANELS, MCC	1.00	PAN	35.40
	TOTAL FEES		116.80

BUILDING ADDRESS:
27336 SUNNYRIDGE RD
LACO CA 902744037
NEAREST CROSS STREET: EASTVALE RD
THOMAS PAGE: GRID: LOCALITY: PLS VRDS PNSL

ISSUED ON:	PROCESSED BY:	PLAN BY:	EXPIRES ON:
02/15/08	SM		08/13/08

FINAL DATE 3/11/08 FINAL BY: CODE:

DESCRIPTION OF WORK
ELECTRICAL FIXTURES FOR ADDITION/REMODEL

SPECIAL CONDITIONS:

APPROVALS	DATE	INSPECTOR SIGNATURE
TEMPORARY POWER POLE		
UNDERGROUND CONDUIT		
UFER GROUND		
ROUGH CONDUIT		
ROUGH WIRING	4/28/08	
MAIN WATER LINE PLASTIC Y/N METAL Y/N		
UTILITY COMPANY NOTIFIED		

LEAD HAZARD WARNING:
Due to the possible presence of lead-based paint, lead safe work practices are required for all repairs in pre-1979 buildings that disturb paint. Failure to do so could create lead hazards that violate California Health and Safety Code Sections 17920.10 and 105256 and may be subject to a $1000 fine or criminal prosecution. For more information call 1-800-LA-4-LEAD.

* ADDITIONAL DATA ON FILE

REPORT ID: DPR265 ROUTE TO: BS1200

LICENSED CONTRACTOR'S DECLARATION

I hereby affirm under penalty of perjury that I am licensed under provisions of Chapter 9 (commencing with Section 7000) of Division 3 of the Business and Professions Code, and my license is in full force and effect.

License Class B Lic. No. 869282

Contractor's Signature _____ Date 2-15-08

OWNER-BUILDER DECLARATION

I hereby affirm under penalty of perjury that I am exempt from the Contractors License Law for the following reason (Sec. 7031.5, Business and Professions Code: Any city or county which requires a permit to construct, alter, improve, demolish, or repair any structure, prior to its issuance, also requires the applicant for such permit to file a signed statement that he or she is licensed pursuant to the provisions of the Contractors License Law (Chapter 9 (commencing with Section 7000) of Division 3 of the Business and Professions Code) or that he or she is exempt therefrom and the basis for the alleged exemption. Any violation of Section 7031.5 by any applicant for a permit subjects the applicant to a civil penalty of not more than five hundred dollars ($500).):

☐ I am exempt under Sec. _____ , B.& P.C. for this reason:

_____

_____

[Electrical, Plumbing & Sewer Permits Only]

☐ I, as owner of the property, will do the work, and the structure is not intended or offered for sale (Sec. 7044, Business and Professions Code: The Contractors License Law does not apply to an owner of property who builds or improves thereon, and who does such work himself or herself, provided that such improvements are not intended or offered for sale. If, however, the building or improvement is sold within one year of completion, the owner-builder will have the burden of proving that he or she did not build or improve for the purpose of sale.).

[All Other Permits]

☐ I, as owner of the property, or my employees with wages as their sole compensation, will do the work, and the structure is not intended or offered for sale (Sec. 7044, Business and Professions Code: The Contractors License Law does not apply to an owner of property who builds or improves thereon, and who does such work himself or herself or through his or her own employees, provided that such improvements are not intended or offered for sale. If, however, the building or improvement is sold within one year of completion, the owner-builder will have the burden of proving that he or she did not build or improve for the purpose of sale.).

☐ I, as owner of the property, am exclusively contracting with licensed contractors to construct the project (Sec. 7044, Business and Professions Code: The Contractors License Law does not apply to an owner of property who builds or improves thereon, and who contracts for such projects with a contractor(s) licensed pursuant to the Contractors License Law.).

Owner Signature _____ Date _____

WORKER'S COMPENSATION DECLARATION

I hereby affirm under penalty of perjury one of the following declarations:

☐ I have and will maintain a certificate of consent to self-insure for worker's compensation, as provided for by Section 3700 of the Labor Code, for the performance of the work for which this permit is issued.

☐ I have and will maintain worker's compensation insurance, as required by Section 3700 of the Labor Code, for the performance of the work for which this permit is issued. My worker's compensation insurance carrier and policy number are:

Carrier _____

Policy Number _____

☒ I certify that in the performance of the work for which this permit is issued, I shall not employ any person in any manner so as to become subject to the worker's compensation laws of California, and agree that if I should become subject to the worker's compensation provisions of Section 3700 of the Labor Code, I shall forthwith comply with those provisions.

Applicant Signature _____ Date 2-15-08

WARNING: FAILURE TO SECURE WORKER'S COMPENSATION COVERAGE IS UNLAWFUL, AND SHALL SUBJECT AN EMPLOYER TO CRIMINAL PENALTIES AND CIVIL FINES UP TO ONE HUNDRED THOUSAND DOLLARS ($100,000), IN ADDITION TO THE COST OF COMPENSATION, DAMAGES AS PROVIDED FOR IN SECTION 3706 OF THE LABOR CODE, INTEREST, AND ATTORNEY'S FEES.

LOBBYIST ORDINANCE CERTIFICATION

[Complete this section for permits in unincorporated Los Angeles County only]

This is to certify that I, as permit applicant, am familiar with the requirements of Los Angeles County Code Chapter 2.160 et seq., (relating to the Los Angeles County Lobbyist Ordinance) and that all persons acting on behalf of myself complied and will continue to comply therewith through the application process.

Applicant (Print Name) _____ Applicant Signature _____

Company Name (if employed by an entity/agency) _____ Date 2-15-08

JOB ADDRESS 27336 SUNNY RIDGE RD. AP

LOCALITY

HAZARDOUS MATERIAL DECLARATION

Will the applicant or future building occupant handle a hazardous material or a mixture containing a hazardous material equal to or greater than the amount specified on the hazardous materials information guide?

Yes ☐ No ☐

Will the intended use of the building by the applicant or future building occupant require a permit for construction or modification from the South Coast Air Quality Management District (SCAQMD)? See permitting checklist for guidelines.

Yes ☐ No ☐

I have read the hazardous materials information guide and the SCAQMD permitting checklist, I understand my requirements under the Los Angeles County Code Title 2, Chapter 220 Sections 220.100 through 220.140 concerning hazardous material reporting and for obtaining a permit from the SCAQMD.

ASBESTOS NOTIFICATION

☐ Notification letter sent to SCAQMD or EPA

☐ I declare that notification of asbestos removal is not applicable to addressed project.

CONSTRUCTION LENDING AGENCY

I hereby affirm under penalty of perjury that there is a construction lending agency for the performance of the work for which this permit is issued (Sec. 3097, Civ.C.).

Lender's Name _____

Lender's Address _____

I certify that I have read this application and state under the penalty of perjury that the above information is correct. I agree to comply with all City and County ordinances and State laws relating to building construction, and hereby authorize representatives of this County to enter upon the above-mentioned property for inspection purposes.

Applicant or Agent Signature _____ **Date** 2-15-08

COUNTY OF LOS ANGELES
DEPARTMENT OF PUBLIC WORKS
BUILDING AND SAFETY / LAND DEVELOPMENT

LOMITA/LENNOX
24320 NARBONNE
LOMITA CA 90717
PHONE: (310) 534-3760 EXT:

1200

PLUMBING PERMIT
PL 1200 0802150020

LEGAL ID:
TR: 17208 LT: 14

ASSESSOR INFORMATION NUMBER:
7570-005-014

TENANT:

OWNER: TEL. NO:
WYMORE,DWIGHT A;WYMORE,MARIAN J (310) 377-3609-
27336 SUNNYRIDGE RD
PLS VRDS PN CA 90274

APPLICANT: TEL. NO:
MAC WEST BUILDERS INC* (310) 373-9625-
23717 S HAWTHORNE BL
TORR, CA 90250

CONTRACTOR: TEL. NO:
MAC WEST BUILDERS INC* (310) 373-9625-
23717 HAWTHORNE BLVE LIC. NO
STE 101 869382 B *
TORRANCE, CA 90505

ARCHITECT OR ENGINEER: TEL. NO:
-
LIC. NO:

FEES PAID

FEE DESCRIPTION:	QUANTITY:	UOM:	AMOUNT:
01 PERMIT ISSUANCE FEE			25.30
07 BATHTUBS/SHOWERS	2.00	FIX	29.40
25 LAVATORIES / SINKS	2.00	FIX	29.40
45 WATER CLOSET/URINAL	1.00	FIX	14.70
60 DWV REPAIR OR ALTER	1.00	SYS	14.70
TOTAL FEES			113.50

BUILDING ADDRESS:
27336 SUNNYRIDGE RD
LACO CA 902744037
NEAREST CROSS STREET: EASTVALE RD
THOMAS PAGE: GRID: LOCALITY: PLS VRDS PNSL

ISSUED ON:	PROCESSED BY:	PLAN BY:	EXPIRES ON:
02/15/08	SM		08/13/08

FINAL DATE: 7/1/08 FINAL BY: [signature] CODE:

DESCRIPTION OF WORK
PLUMBING FIXTURES FOR BATH

SPECIAL CONDITIONS:

APPROVALS	DATE	INSPECTOR SIGNATURE
UNDER SLAB WORK		
WATER SERVICE PLASTIC Y/N METAL Y/N	4/28/08	[signature]
ROUGH PLUMBING	~~[illegible]~~	~~[illegible]~~
GAS PIPING		
GAS VENT		
HOT WATER HEATER		
PLUMBING FIXTURES		
LAWN SPRINKLERS		
GAS TEST		
UTILITY COMPANY NOTIFIED		
CWV		
GRAY WATER SYSTEM		

LEAD HAZARD WARNING:
Due to the possible presence of lead-based paint, lead safe work practices are required for all repairs in pre-1979 buildings that disturb paint. Failure to do so could create lead hazards that violate California Health and Safety Code Sections 17920 10 and 105256 and may be subject to a $1000 fine or criminal prosecution. For more information call 1-800-LA-4-LEAD.

* ADDITIONAL DATA ON FILE

REPORT ID: DPR263 ROUTE TO: BS1200

LICENSED CONTRACTOR'S DECLARATION

I hereby affirm under penalty of perjury that I am licensed under provisions of Chapter 9 (commencing with Section 7000) of Division 3 of the Business and Professions Code, and my license is in full force and effect.

License Class B Lic. No. 869282

Contractor's Signature Date 2-15-08

OWNER-BUILDER DECLARATION

I hereby affirm under penalty of perjury that I am exempt from the Contractors License Law for the following reason (Sec. 7031.5, Business and Professions Code: Any city or county which requires a permit to construct, alter, improve, demolish, or repair any structure, prior to its issuance, also requires the applicant for such permit to file a signed statement that he or she is licensed pursuant to the provisions of the Contractors License Law (Chapter 9 (commencing with Section 7000) of Division 3 of the Business and Professions Code) or that he or she is exempt therefrom and the basis for the alleged exemption. Any violation of Section 7031.5 by any applicant for a permit subjects the applicant to a civil penalty of not more than five hundred dollars ($500).):

☐ I am exempt under Sec. _____ , B.& P.C. for this reason:

_____

_____

[Electrical, Plumbing & Sewer Permits Only]

☐ I, as owner of the property, will do the work, and the structure is not intended or offered for sale (Sec. 7044, Business and Professions Code: The Contractors License Law does not apply to an owner of property who builds or improves thereon, and who does such work himself or herself, provided that such improvements are not intended or offered for sale. If, however, the building or improvement is sold within one year of completion, the owner-builder will have the burden of proving that he or she did not build or improve for the purpose of sale.).

[All Other Permits]

☐ I, as owner of the property, or my employees with wages as their sole compensation, will do the work, and the structure is not intended or offered for sale (Sec. 7044, Business and Professions Code: The Contractors License Law does not apply to an owner of property who builds or improves thereon, and who does such work himself or herself or through his or her own employees, provided that such improvements are not intended or offered for sale. If, however, the building or improvement is sold within one year of completion, the owner-builder will have the burden of proving that he or she did not build or improve for the purpose of sale.).

☐ I, as owner of the property, am exclusively contracting with licensed contractors to construct the project (Sec. 7044, Business and Professions Code: The Contractors License Law does not apply to an owner of property who builds or improves thereon, and who contracts for such projects with a contractor(s) licensed pursuant to the Contractors License Law.).

Owner Signature Date

WORKER'S COMPENSATION DECLARATION

I hereby affirm under penalty of perjury one of the following declarations:

☐ I have and will maintain a certificate of consent to self-insure for worker's compensation, as provided for by Section 3700 of the Labor Code, for the performance of the work for which this permit is issued.

☐ I have and will maintain worker's compensation insurance, as required by Section 3700 of the Labor Code, for the performance of the work for which this permit is issued. My worker's compensation insurance carrier and policy number are:

Carrier _____

Policy Number _____

☒ I certify that in the performance of the work for which this permit is issued, I shall not employ any person in any manner so as to become subject to the worker's compensation laws of California, and agree that if I should become subject to the worker's compensation provisions of Section 3700 of the Labor Code, I shall forthwith comply with those provisions.

Applicant Signature Date 2-15-08

WARNING: FAILURE TO SECURE WORKER'S COMPENSATION COVERAGE IS UNLAWFUL, AND SHALL SUBJECT AN EMPLOYER TO CRIMINAL PENALTIES AND CIVIL FINES UP TO ONE HUNDRED THOUSAND DOLLARS ($100,000), IN ADDITION TO THE COST OF COMPENSATION, DAMAGES AS PROVIDED FOR IN SECTION 3706 OF THE LABOR CODE, INTEREST, AND ATTORNEY'S FEES.

LOBBYIST ORDINANCE CERTIFICATION

[Complete this section for permits in unincorporated Los Angeles County only]

This is to certify that I, as permit applicant, am familiar with the requirements of Los Angeles County Code Chapter 2.160 et seq., (relating to the Los Angeles County Lobbyist Ordinance) and that all persons acting on behalf of myself complied and will continue to comply therewith through the application process.

Applicant (Print Name) Applicant Signature

Company Name (if employed by an entity/agency) Date 2-15-08

JOB ADDRESS 27336 SUNNY RIDGE RVP

LOCALITY

HAZARDOUS MATERIAL DECLARATION

Will the applicant or future building occupant handle a hazardous material or a mixture containing a hazardous material equal to or greater than the amount specified on the hazardous materials information guide?

Yes ☐ No ☐

Will the intended use of the building by the applicant or future building occupant require a permit for construction or modification from the South Coast Air Quality Management District (SCAQMD)? See permitting checklist for guidelines.

Yes ☐ No ☐

I have read the hazardous materials information guide and the SCAQMD permitting checklist, I understand my requirements under the Los Angeles County Code Title 2, Chapter 220 Sections 220.100 through 220.140 concerning hazardous material reporting and for obtaining a permit from the SCAQMD.

ASBESTOS NOTIFICATION

☐ Notification letter sent to SCAQMD or EPA

☐ I declare that notification of asbestos removal is not applicable to addressed project.

CONSTRUCTION LENDING AGENCY

I hereby affirm under penalty of perjury that there is a construction lending agency for the performance of the work for which this permit is issued (Sec. 3097, Civ.C.).

Lender's Name _____

Lender's Address _____

I certify that I have read this application and state under the penalty of perjury that the above information is correct. I agree to comply with all City and County ordinances and State laws relating to building construction, and hereby authorize representatives of this County to enter upon the above-mentioned property for inspection purposes.

Applicant or Agent Signature **Date** 2-15-08

COUNTY OF LOS ANGELES
DEPARTMENT OF PUBLIC WORKS
BUILDING AND SAFETY / LAND DEVELOPMENT

LOMITA/LENNOX
24320 NARBONNE
LOMITA CA 90717
PHONE: (310) 534-3760 EXT:

1200

MECHANICAL PERMIT
ME 1200 0802150019

LEGAL ID:
TR: 17208 LT: 14

ASSESSOR INFORMATION NUMBER:
7570-005-014

TENANT:

OWNER: TEL. NO:
WYMORE,DWIGHT A;WYMORE,MARIAN J (310) 377-3609-
27336 SUNNYRIDGE RD
PLS VRDS PN CA 90274

APPLICANT: TEL. NO:
MAC WEST BUILDERS INC* (310) 373-9625-
23717 S HAWTHORNE BL
TORR, CA 90250

CONTRACTOR: TEL. NO:
MAC WEST BUILDERS INC* (310) 373-9625-
23717 HAWTHORNE BLVE LIC. NO
STE 101 869382 B *
TORRANCE, CA 90505

ARCHITECT OR ENGINEER: TEL. NO:
-
LIC. NO:

FEES PAID

FEE DESCRIPTION:	QUANTITY: UOM:	AMOUNT:
01 PERMIT ISSUANCE FEE		25.30
41 SINGLE REGISTER FANS	1.00 FAN	14.40
47 ALTER EXIST DUCT SYS	1.00 SYS	24.70
	TOTAL FEES	64.40

* ADDITIONAL DATA ON FILE

REPORT ID: DPR264 ROUTE TO: BS1200

BUILDING ADDRESS:
27336 SUNNYRIDGE RD
LACO CA 902744037
NEAREST CROSS STREET: EASTVALE RD
THOMAS PAGE: GRID: LOCALITY: PLS VRDS PNSL

ISSUED ON:	PROCESSED BY:	PLAN BY:	EXPIRES ON:
02/15/08	SM		08/13/08

FINAL DATE: 7/1/08 FINAL BY: CODE:

DESCRIPTION OF WORK
HVAC FOR REMODEL/ADDITION

SPECIAL CONDITIONS:

APPROVALS	DATE	INSPECTOR SIGNATURE
FAU/WALL FURNACE		
COMBUSTION AIR OPENINGS		
DUCT WORK	4/30/08	
AC/COMPRESSOR		
THERMOSTAT		
FIRE DAMPERS		
SMOKE DETECTION DEVICES		
COMMERCIAL HOOD		

LEAD HAZARD WARNING:
Due to the possible presence of lead-based paint, lead safe work practices are required for all repairs in pre-1979 buildings that disturb paint. Failure to do so could create lead hazards that violate California Health and Safety Code Sections 17920.10 and 105256 and may be subject to a civil or fine or criminal penalty. For more information call 1-800-LA-4-LEAD.

LOS ANGELES COUNTY PUBLIC WORKS Public Service That Works

LICENSED CONTRACTOR'S DECLARATION

I hereby affirm under penalty of perjury that I am licensed under provisions of Chapter 9 (commencing with Section 7000) of Division 3 of the Business and Professions Code, and my license is in full force and effect.

License Class B Lic. No. 969282

Contractor's Signature _____ Date 2-15-08

OWNER-BUILDER DECLARATION

I hereby affirm under penalty of perjury that I am exempt from the Contractors License Law for the following reason (Sec. 7031.5, Business and Professions Code: Any city or county which requires a permit to construct, alter, improve, demolish, or repair any structure, prior to its issuance, also requires the applicant for such permit to file a signed statement that he or she is licensed pursuant to the provisions of the Contractors License Law (Chapter 9 (commencing with Section 7000) of Division 3 of the Business and Professions Code) or that he or she is exempt therefrom and the basis for the alleged exemption. Any violation of Section 7031.5 by any applicant for a permit subjects the applicant to a civil penalty of not more than five hundred dollars ($500).):

☐ I am exempt under Sec. _____ , B.& P.C. for this reason:

_____

_____

[Electrical, Plumbing & Sewer Permits Only]

☐ I, as owner of the property, will do the work, and the structure is not intended or offered for sale (Sec. 7044, Business and Professions Code: The Contractors License Law does not apply to an owner of property who builds or improves thereon, and who does such work himself or herself, provided that such improvements are not intended or offered for sale. If, however, the building or improvement is sold within one year of completion, the owner-builder will have the burden of proving that he or she did not build or improve for the purpose of sale.).

[All Other Permits]

☐ I, as owner of the property, or my employees with wages as their sole compensation, will do the work, and the structure is not intended or offered for sale (Sec. 7044, Business and Professions Code: The Contractors License Law does not apply to an owner of property who builds or improves thereon, and who does such work himself or herself or through his or her own employees, provided that such improvements are not intended or offered for sale. If, however, the building or improvement is sold within one year of completion, the owner-builder will have the burden of proving that he or she did not build or improve for the purpose of sale.).

☐ I, as owner of the property, am exclusively contracting with licensed contractors to construct the project (Sec. 7044, Business and Professions Code: The Contractors License Law does not apply to an owner of property who builds or improves thereon, and who contracts for such projects with a contractor(s) licensed pursuant to the Contractors License Law.).

Owner Signature _____ Date _____

WORKER'S COMPENSATION DECLARATION

I hereby affirm under penalty of perjury one of the following declarations:

☐ I have and will maintain a certificate of consent to self-insure for worker's compensation, as provided for by Section 3700 of the Labor Code, for the performance of the work for which this permit is issued.

☐ I have and will maintain worker's compensation insurance, as required by Section 3700 of the Labor Code, for the performance of the work for which this permit is issued. My worker's compensation insurance carrier and policy number are:

Carrier _____

Policy Number _____

☒ I certify that in the performance of the work for which this permit is issued, I shall not employ any person in any manner so as to become subject to the worker's compensation laws of California, and agree that if I should become subject to the worker's compensation provisions of Section 3700 of the Labor Code, I shall forthwith comply with those provisions.

Applicant Signature _____ Date 2-15-08

WARNING: FAILURE TO SECURE WORKER'S COMPENSATION COVERAGE IS UNLAWFUL, AND SHALL SUBJECT AN EMPLOYER TO CRIMINAL PENALTIES AND CIVIL FINES UP TO ONE HUNDRED THOUSAND DOLLARS ($100,000), IN ADDITION TO THE COST OF COMPENSATION, DAMAGES AS PROVIDED FOR IN SECTION 3706 OF THE LABOR CODE, INTEREST, AND ATTORNEY'S FEES.

LOBBYIST ORDINANCE CERTIFICATION

[Complete this section for permits in unincorporated Los Angeles County only]

This is to certify that I, as permit applicant, am familiar with the requirements of Los Angeles County Code Chapter 2.160 et seq., (relating to the Los Angeles County Lobbyist Ordinance) and that all persons acting on behalf of myself complied and will continue to comply therewith through the application process.

Applicant (Print Name) _____ Applicant Signature _____

Company Name (if employed by an entity/agency) _____ Date 2-15-08

JOB ADDRESS 27336 SUNNY RIDGE RVP

LOCALITY

HAZARDOUS MATERIAL DECLARATION

Will the applicant or future building occupant handle a hazardous material or a mixture containing a hazardous material equal to or greater than the amount specified on the hazardous materials information guide?

Yes ☐ No ☐

Will the intended use of the building by the applicant or future building occupant require a permit for construction or modification from the South Coast Air Quality Management District (SCAQMD)? See permitting checklist for guidelines.

Yes ☐ No ☐

I have read the hazardous materials information guide and the SCAQMD permitting checklist, I understand my requirements under the Los Angeles County Code Title 2, Chapter 220 Sections 220.100 through 220.140 concerning hazardous material reporting and for obtaining a permit from the SCAQMD.

ASBESTOS NOTIFICATION

☐ Notification letter sent to SCAQMD or EPA

☐ I declare that notification of asbestos removal is not applicable to addressed project.

CONSTRUCTION LENDING AGENCY

I hereby affirm under penalty of perjury that there is a construction lending agency for the performance of the work for which this permit is issued (Sec. 3097, Civ.C.).

Lender's Name _____

Lender's Address _____

I certify that I have read this application and state under the penalty of perjury that the above information is correct. I agree to comply with all City and County ordinances and State laws relating to building construction, and hereby authorize representatives of this County to enter upon the above-mentioned property for inspection purposes.

Applicant or Agent Signature _____ **Date** 2-15-08

T.I.N. ENGINEERING COMPANY

Geotechnical • Structural • Environmental

17834 Bailey Drive • Torrance, CA 90504
Tel: (310) 371-7045 Fax: (310) 371-5856

File No.: 061376
October 20, 2008

Mrs. Marian Wymore
27336 Sunnyridge Road
Palos Verdes Peninsula, California 90274

SUBJECT: Limited Geotechnical Opinion Letter for Existing Railroad Tied Walls, Stone Walls, Level Terrace Walkway located in Rear Descending Slope Area at 27336 Sunnyridge Road, Palos Verdes Peninsula, California

Dear Mrs. Wymore:

In accordance with your request, we have completed this limited geotechnical opinion letter for the existing railroad tied walls, keystone walls, and level terrace walkways constructed in the rear descending slope area of the subject site. It is our understanding that three railroad tied walls, approximately up to 3 feet high, and two keystone walls, approximately up to 3 feet high, were constructed in the rear slope area in order to create level terrace walkways. The 3-foot high railroad tied walls were laterally supported by railroad wood posts. Those vertical posts reportedly penetrated at least 1 to 3 feet below grade.

On October 2, 2008, we visited the subject site and observed the rear slope improvements. Bedrock outcrops were observed in the upper slope area. A dip-in bedding condition was observed on the bedrock outcrops; which provides a favorable geologic conditions for the improvements. The slope, between the railroad tied walls and the keystone walls, was covered with jute mesh. Based upon the observed bedrock outcrops, the rear slope between the railroad tied walls and keystone walls is considered to be geologic stable. The installed jute mesh is intent to provide surficial stability of the rear slope. No deep-seated and surficial instability were observed.

The installed railroad tied walls and keystone walls appears stable. It is our opinion that the railroad tied walls and keystone walls should not jeopardize the stability of the rear slope.

Neither soil nor geologic underground investigation was performed. The above described opinions are provided based upon the site observation made on October 2, 2008. The above described findings and statements of professional opinion do not constitute a guarantee or warranty, expressed or implied.

Thank you for this opportunity to be of service. If you have any questions regarding this letter, please contact the undersigned at the letterhead location.

Very truly yours,

T.I.N. ENGINEERING COMPANY

Tony S. C. Lee, M.S., P.E.
Project Engineer

TSCL:ir

Distribution: Client (2)

DENN ENGINEERS

To: Macwest Builders

Re: Wymore Residence

Located at address 27336 Sunnyridge Road
Denn Job **# 06-178**

Denn Engineers has measured a newly built deck at the aforementioned property and certifies the deck location to be 5.06 S'ly of N'ly property line (0.06' clear of the required five foot setback limit).

Sincerely,

Gary J. Roehl
R.C.E. 30826

REGISTERED PROFESSIONAL ENGINEER
GARY J. ROEHL
No. 30826
Exp. 03-31-10
CIVIL
STATE OF CALIFORNIA

3914 Del Amo Boulevard, Suite 921, Torrance, California 90503
Tel: (310) 542-9433 Fax: (310) 542-9491 Email: Mail@Denn.com

BUILDING AND SAFETY DIVISION
Department Of Public Works
APPROVED
UNDER TITLE 26
BY
MAR 27 2008

This set of plans and specifications MUST be kept on the job at all times and it is unlawful to make any changes or alterations on same without written permission from the Division of Building and Safety, County of Los Angeles. The stamping of this plan and applications SHALL NOT be to permit or to be an approval ... provisions ...

SITE PLAN REVIEWED
subject to std. Pool Plan notes.

Todd L. Lacher R.C.E. 67656
Pool Engineering, Inc.
3-25-08TK

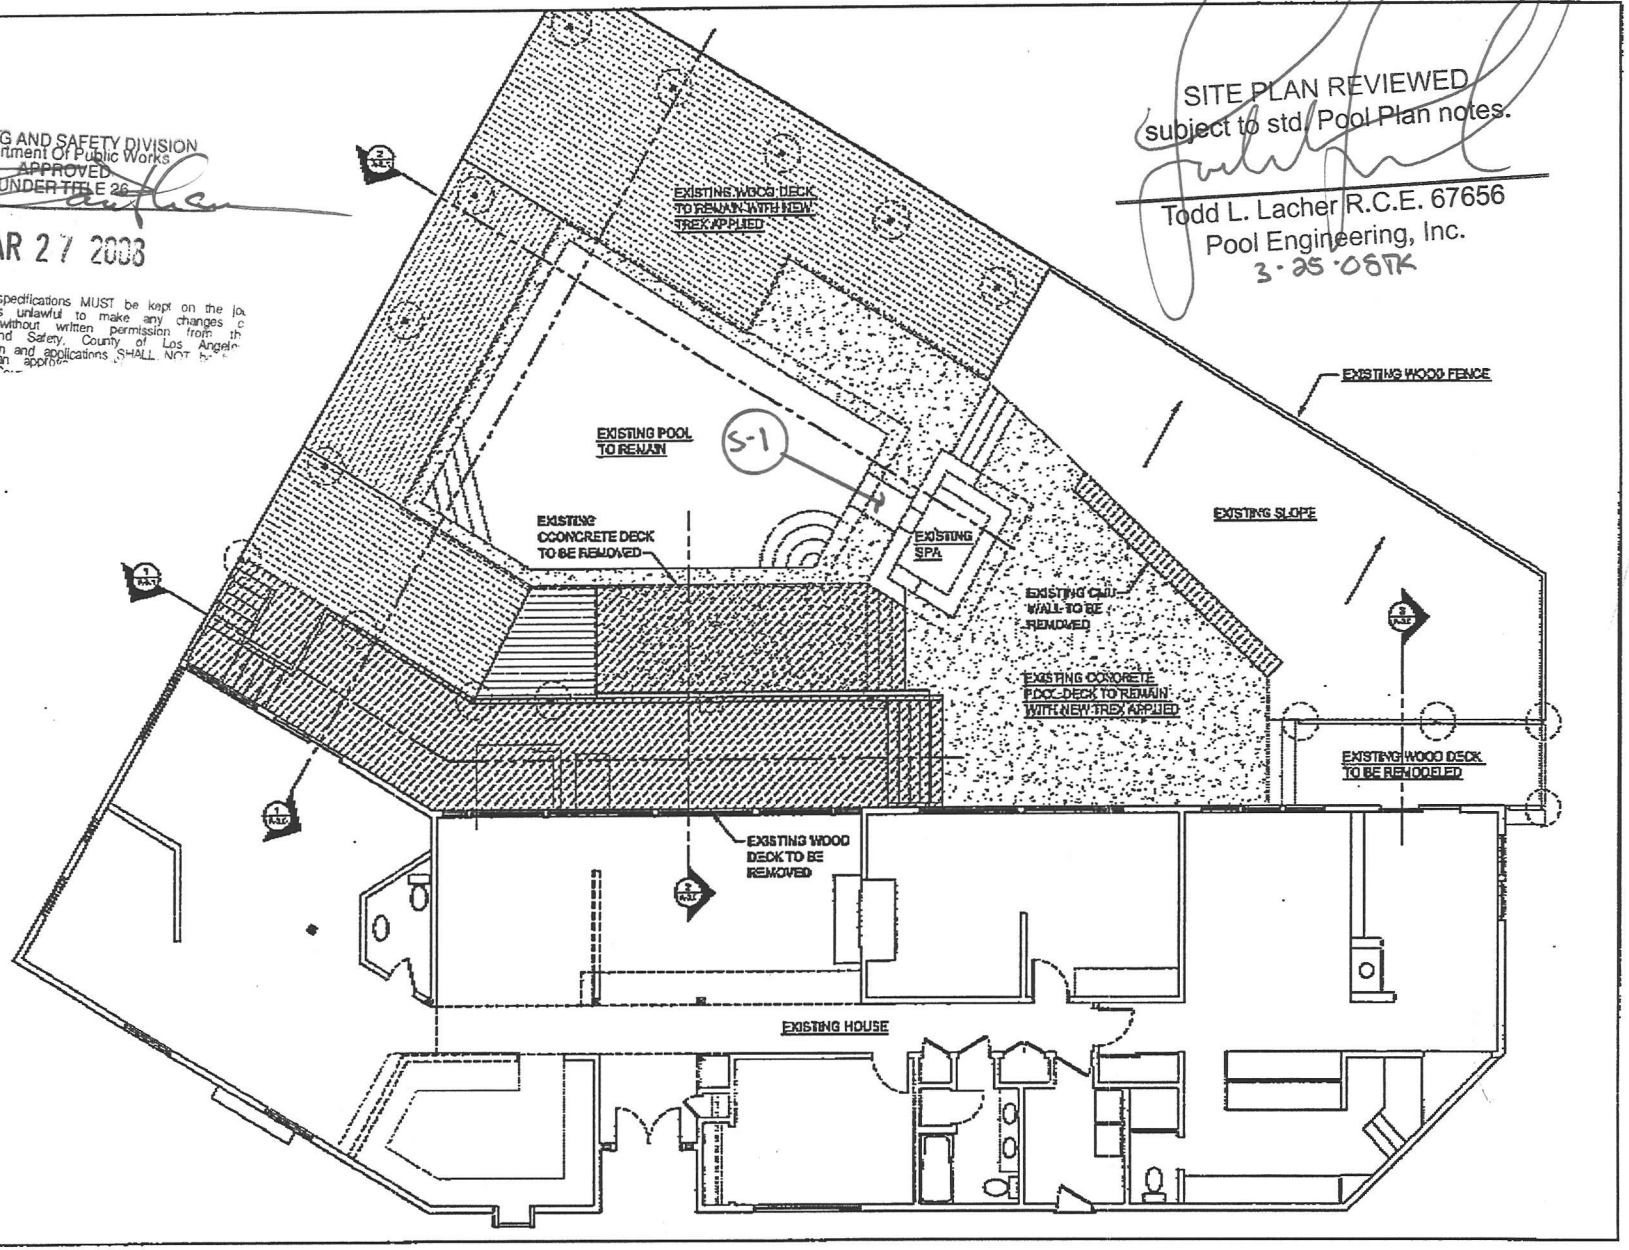

Studio-RMA
136A South Topanga Canyon Boulevard
Topanga, CA 90290
Tel: 310.455.7501
Fax: 310.455.7501
www.Studio-RMA.com

preliminary
not for construction

Wymore, Remodel of Residence
27338 Bunnyridge Road, Palos Verdes, CA 90274
Floor Plan Existing & Demo (Phase 01)

Date: 03-15-07
Scale: 1/4"=1'-0"
Drawn: JT

A-1.0