COUNTY OF LOS ANGELES
DEPARTMENT OF PUBLIC WORKS
BUILDING AND SAFETY / LAND DEVELOPMENT

WHITTIER (UNIC) # 0400
13523 TELEGRAPH ROAD
WHITTIER CA 90605
PHONE: (562) 946-1390 EXT:

BUILDING PERMIT
ALTERATION/REPAIR
BL 0400 1408130060

LEGAL ID:
TR: 18708 LT: 50

ASSESSOR INFORMATION NUMBER:
8040-016-038

TENANT:

OWNER: TEL. NO:
CARLSON (562) 673-0554-
15402 SARANAC DR
WHIT 906043219

APPLICANT: TEL. NO:
NAVARRO, FERNANDO (805) 434-9983-
549 CALLE SAN PABLO
CAMARILLO, CA 93012

CONTRACTOR: TEL. NO:
NEXUS ENERGY SYSTEMS (805) 482-4170-
549 CALLE SAN PABLO LIC. NO
CAMARILLO CA 93010 359060 *

ARCHITECT OR ENGINEER: TEL. NO:
LIC. NO:

MAP NO: SEWER MAP BOOK: PAGE: FIRE ZONE: CMP:
3 00

NO. OF FAMILIES: DWELLING UNITS: APT/COND: STAT CLASS:
NO 21

| AIR QUALITY: | SCHOOL WITHIN 1000 FEET | HAZARDOUS MATERIALS |
|---|---|---|
| NO | NO | NO |

| STRUCTURE: | SQ. FT | NO. OF STORIES | CONST TYPE |
|---|---|---|---|
| | | | VN |

EXIST BLDG USE: S.F.D USE ZONE: XX
EXIST OCC GRP:

BLDGS. NOW ON LOT: VALUATION:
1 21,000

FEES PAID

| FEE DESCRIPTION: | QUANTITY: UOM: | AMOUNT: |
|---|---|---|
| AA BLDG PERMIT ISSUANCE | | 28.60 |
| AB STATE GREEN BLDG FEE | 21000.00 VAL | 1.00 |
| AC STRONG MOTION RESID | 21000.00 VAL | 2.70 |
| P1 RES PV PC <10KW | | 113.00 |
| P2 INSPCT RES PV <10KW | | 101.30 |
| | TOTAL FEES | 246.60 |

10/7/14 – RACKS OK ——— MSR

* ADDITIONAL DATA ON FILE

REPORT ID: DPR261 ROUTE TO: BS0400

BUILDING ADDRESS:
15402 SARANAC DR
WHIT CA 906043219
NEAREST CROSS STREET:
THOMAS PAGE: 707 GRID: H6 LOCALITY: WHITTIER

ISSUED ON: PROCESSED BY:
08/13/14 MS

FINAL DATE FINAL BY: CODE:

DESCRIPTION OF WORK
INSTALL ROOF MOUNTED SOLAR PANELS (28) 7K2 560 SQ. FT.

10/9/14 MREYES

SPECIAL CONDITIONS:

| APPROVALS | DATE | INSPECTOR SIGNATURE |
|---|---|---|
| LOCATION AND SETBACKS | | |
| SOILS ENGINEER APPROVAL | | |
| FOUNDATION/TRENCH FORMS | | |
| SLAB/UNDER FLOOR | | |
| RAISED FLOOR FRAMING | | |
| UNDERFLOOR INSULATION | | |
| FLOOR SHEATHING | | |
| ROOF SHEATHING | | |
| SHEAR PANELS | | |
| FRAME INSPECTION | | |
| FIRE SPRINKLER HANGERS | | |
| INSULATION/WEATHER STRIP | | |
| INTERIOR LATH/DRYWALL | | |
| EXTERIOR LATH | | |
| RATED FLOOR/CEIL ASSEM. | | |
| RATED WALL ASSEMBLIES | | |
| RATED SHAFTS/OPENINGS | | |
| T-BAR CEILINGS | | |
| LOT DRAINAGE | | |

## OWNER-BUILDER DECLARATION

I hereby affirm under penalty of perjury that I am exempt from the Contractors' State License Law for the reason(s) indicated below by the checkmark(s) I have placed next to the applicable item(s) (Section 7031.5, Business and Professions Code): Any city or county that requires a permit to construct, alter, improve, demolish, or repair any structure, prior to its issuance, also requires the applicant for the permit to file a signed statement that he or she is licensed pursuant to the provisions of the Contractors' State License Law (Chapter 9 (commencing with Section 7000) of Division 3 of the Business and Professions Code) or that he or she is exempt from licensure and the basis for the alleged exemption. Any violation of Section 7031.5 by any applicant for a permit subjects the applicant to a civil penalty of not more than five hundred dollars ($500).):

(_) I, as owner of the property, or my employees with wages as their sole compensation, will do (✓) all of or (_) portions of the work, and the structure is not intended or offered for sale (Section 7044, Business and Professions Code: The Contractors' State License Law does not apply to an owner of property who, through employees' or personal effort, builds or improves the property, provided that the improvements are not intended or offered for sale. If, however, the building or improvement is sold within one year of completion, the Owner-Builder will have the burden of proving that it was not built or improved for the purpose of sale.).

(_) I, as owner of the property, am exclusively contracting with licensed Contractors to construct the project (Section 7044, Business and Professions Code: The Contractors' State License Law does not apply to an owner of property who builds or improves thereon, and who contracts for the projects with a licensed Contractor pursuant to the Contractors' State License Law).

(_) I am exempt from licensure under the Contractors' State License Law for the following reason:

_____

By my signature below I acknowledge that, except for my personal residence in which I must have resided for at least one year prior to completion of the improvements covered by this permit, I cannot legally sell a structure that I have built as an owner-builder if it has not been constructed in its entirety by licensed contractors. I understand that a copy of the applicable law, Section 7044 of the Business and Professions Code, is available upon request when this application is submitted or at the following Web site: http://www.leginfo.ca.gov/calaw.html.

Date: _____

Signature of Property Owner or Authorized Agent

_____

## LICENSED CONTRACTOR'S DECLARATION

I hereby affirm under penalty of perjury that I am licensed under provisions of Chapter 9 (commencing with Section 7000) of Division 3 of the Business and Professions Code, and my license is in full force and effect.

License Class B License No. 359060

Date 8-13-14 Contractor Signature _____

## WORKERS' COMPENSATION DECLARATION

WARNING: FAILURE TO SECURE WORKERS' COMPENSATION COVERAGE IS UNLAWFUL, AND SHALL SUBJECT AN EMPLOYER TO CRIMINAL PENALTIES AND CIVIL FINES UP TO ONE HUNDRED THOUSAND DOLLARS ($100,000), IN ADDITION TO THE COST OF COMPENSATION, DAMAGES AS PROVIDED FOR IN SECTION 3706 OF THE LABOR CODE, INTEREST, AND ATTORNEY'S FEES.

I hereby affirm under penalty of perjury one of the following declarations:

____I have and will maintain a certificate of consent to self-insure for workers' compensation, issued by the Director of Industrial Relations as provided for by Section 3700 of the Labor Code, for the performance of the work for which this permit is issued.

Policy No. _____

____ I have and will maintain workers' compensation insurance, as required by Section 3700 of the Labor Code, for the performance of the work for which this permit is issued. My workers' compensation insurance carrier and policy number are:

STATE FUND 9032458-2013 11-1-14

Carrier Policy Number Expiration Date

ROCK IO INSURANCE 866-376-2510

Name of Agent Phone Number

___ I certify that, in the performance of the work for which this permit is issued, I shall not employ any person in any manner so as to become subject to the workers' compensation laws of California, and agree that, if I should become subject to the workers' compensation provisions of Section 3700 of the Labor Code, I shall forthwith comply with those provisions

Signature of Applicant _____ Date 8-13-14

### LOBBYIST ORDINANCE CERTIFICATION
**Complete this section for permits in Unincorporated Los Angeles County only**

This is to certify that I, as permit applicant, am familiar with the requirements of Los Angeles County Code Chapter 2.160 et seq., (relating to the Los Angeles County Lobbyist Ordinance) and that all persons acting on behalf of myself complied and will continue to comply therewith through the application process.

FERNANDO NAVARRO

Applicant (Print Name) Applicant Signature

NEXUS ENERGY 8-13-14

Company Name Date

| JOB ADDRESS |
|---|
| LOCALITY |

### HAZARDOUS MATERIAL DECLARATION

Will the applicant or future building occupant handle a hazardous material or a mixture containing a hazardous material equal to or greater than the amount specified on the hazardous materials information guide?

Yes ☐ No ☐

Will the intended use of the building by the applicant or future building occupant require a permit for construction or modification from the South Coast Air Quality Management District (SCAQMD)? See permitting checklist for guidelines.

Yes ☐ No ☐

I have read the hazardous materials information guide and the SCAQMD permitting checklist, I understand my requirements under the Los Angeles County Code Title 2, Chapter 220 Sections 220.100 through 220.140 concerning hazardous material reporting and for obtaining a permit from the SCAQMD.

### ASBESTOS NOTIFICATION

☐ Notification letter sent to AQMD and/or EPA

☐ I declare that notification of asbestos removal is not applicable to addressed project.

### DECLARATION REGARDING CONSTRUCTION LENDING AGENCY

I hereby affirm under penalty of perjury that there is a Construction lending agency for the performance of the work for which this permit is issued (Section 3097, Civil Code).

Lender's Name

_____

Lender's Address

_____

By my signature below, I certify to each of the following:
I am the property owner or authorized to act on the property owner's behalf.
I have read this application and the information I have provided is correct.
I agree to comply with all applicable city and county ordinances and state laws relating to building construction.
I authorize representatives of this county to enter the above-identified property for inspection purposes.

Signature of Property Owner or Authorized Agent

_____

Date 8-13-14

COUNTY OF LOS ANGELES
DEPARTMENT OF PUBLIC WORKS
BUILDING AND SAFETY / LAND DEVELOPMENT

WHITTIER (UNIC) # 0400
13523 TELEGRAPH ROAD
WHITTIER CA 90605
PHONE: (562) 946-1390 EXT:

ELECTRICAL PERMIT
EL 0400 1409100017

LEGAL ID:
TR: 18708 LT: 50

ASSESSOR INFORMATION NUMBER:
8040-016-038

TENANT:

OWNER: TEL. NO:
CARLSON (562) 673-0554-
15402 SARANAC DR
WHIT 906043219

APPLICANT: TEL. NO:
NAVARRO, FERNANDO (998) 396-9669-
549 CALLE SAN PABLO
CAMARILLO, CA 805434

CONTRACTOR: TEL. NO:
NEXUS ENERGY SYSTEMS (805) 482-4170-
549 CALLE SAN PABLO LIC. NO
CAMARILLO CA 93010 359060 *

ARCHITECT OR ENGINEER: TEL. NO:
LIC. NO:

FEES PAID

| FEE DESCRIPTION: | QUANTITY: UOM: | AMOUNT: |
|---|---|---|
| A1 PERMIT ISSUANCE FEE | | 28.60 |
| LB 200 AMP PANELS, MCC | 1.00 PAN | 40.10 |
| | TOTAL FEES | 68.70 |

* ADDITIONAL DATA ON FILE

REPORT ID: DPR265 ROUTE TO: BS0400

BUILDING ADDRESS:
15402 SARANAC DR
WHIT CA 906043219
NEAREST CROSS STREET:
THOMAS PAGE: 707 GRID: H6 LOCALITY: WHITTIER

ISSUED ON: PROCESSED BY: PLAN BY:
09/10/14 MS

FINAL DATE FINAL BY: CODE:
10/9/14 M REYES

DESCRIPTION OF WORK
UPGRADE 200AMP SERVICE PANEL

SPECIAL CONDITIONS:

| APPROVALS | DATE | INSPECTOR SIGNATURE |
|---|---|---|
| TEMPORARY POWER POLE | | |
| UNDERGROUND CONDUIT | | |
| UFER GROUND | | |
| ROUGH CONDUIT | | |
| ROUGH WIRING | | |
| MAIN WATER LINE PLASTIC Y/N METAL Y/N | | |
| UTILITY COMPANY NOTIFIED | | |

## OWNER-BUILDER DECLARATION

I hereby affirm under penalty of perjury that I am exempt from the Contractors' State License Law for the reason(s) indicated below by the checkmark(s) I have placed next to the applicable item(s) (Section 7031.5, Business and Professions Code): Any city or county that requires a permit to construct, alter, improve, demolish, or repair any structure, prior to its issuance, also requires the applicant for the permit to file a signed statement that he or she is licensed pursuant to the provisions of the Contractors' State License Law (Chapter 9 (commencing with Section 7000) of Division 3 of the Business and Professions Code) or that he or she is exempt from licensure and the basis for the alleged exemption. Any violation of Section 7031.5 by any applicant for a permit subjects the applicant to a civil penalty of not more than five hundred dollars ($500).):

(_) I, as owner of the property, or my employees with wages as their sole compensation, will do (✓) all of or (_) portions of the work, and the structure is not intended or offered for sale (Section 7044, Business and Professions Code: The Contractors' State License Law does not apply to an owner of property who, through employees' or personal effort, builds or improves the property, provided that the improvements are not intended or offered for sale. If, however, the building or improvement is sold within one year of completion, the Owner-Builder will have the burden of proving that it was not built or improved for the purpose of sale.).

(_) I, as owner of the property, am exclusively contracting with licensed Contractors to construct the project (Section 7044, Business and Professions Code: The Contractors' State License Law does not apply to an owner of property who builds or improves thereon, and who contracts for the projects with a licensed Contractor pursuant to the Contractors' State License Law).

(_) I am exempt from licensure under the Contractors' State License Law for the following reason:

_____

By my signature below I acknowledge that, except for my personal residence in which I must have resided for at least one year prior to completion of the improvements covered by this permit, I cannot legally sell a structure that I have built as an owner-builder if it has not been constructed in its entirety by licensed contractors. I understand that a copy of the applicable law, Section 7044 of the Business and Professions Code, is available upon request when this application is submitted or at the following Web site: http://www.leginfo.ca.gov/calaw.html.

Date: _____

Signature of Property Owner or Authorized Agent

_____

## LICENSED CONTRACTOR'S DECLARATION

I hereby affirm under penalty of perjury that I am licensed under provisions of Chapter 9 (commencing with Section 7000) of Division 3 of the Business and Professions Code, and my license is in full force and effect.

License Class 359060 License No. B

Date 9-10-14 Contractor Signature _____

## WORKERS' COMPENSATION DECLARATION

WARNING: FAILURE TO SECURE WORKERS' COMPENSATION COVERAGE IS UNLAWFUL, AND SHALL SUBJECT AN EMPLOYER TO CRIMINAL PENALTIES AND CIVIL FINES UP TO ONE HUNDRED THOUSAND DOLLARS ($100,000), IN ADDITION TO THE COST OF COMPENSATION, DAMAGES AS PROVIDED FOR IN SECTION 3706 OF THE LABOR CODE, INTEREST, AND ATTORNEY'S FEES.

I hereby affirm under penalty of perjury one of the following declarations:

____I have and will maintain a certificate of consent to self-insure for workers' compensation, issued by the Director of Industrial Relations as provided for by Section 3700 of the Labor Code, for the performance of the work for which this permit is issued.

Policy No. _____

✓ I have and will maintain workers' compensation insurance, as required by Section 3700 of the Labor Code, for the performance of the work for which this permit is issued. My workers' compensation insurance carrier and policy number are:

STATE FUND 9032456-2013 11-1-2014
Carrier Policy Number Expiration Date

ROCK 10 INSURANCE 866-376-2510
Name of Agent Phone Number

___ I certify that, in the performance of the work for which this permit is issued, I shall not employ any person in any manner so as to become subject to the workers' compensation laws of California, and agree that, if I should become subject to the workers' compensation provisions of Section 3700 of the Labor Code, I shall forthwith comply with those provisions

_____ 9-10-14
Signature of Applicant Date

### LOBBYIST ORDINANCE CERTIFICATION
**Complete this section for permits in Unincorporated Los Angeles County only**

This is to certify that I, as permit applicant, am familiar with the requirements of Los Angeles County Code Chapter 2.160 et seq., (relating to the Los Angeles County Lobbyist Ordinance) and that all persons acting on behalf of myself complied and will continue to comply therewith through the application process.

FERNANDO NAVARRO _____
Applicant (Print Name) Applicant Signature

NEXUS ENERGY 9-10-14
Company Name Date

| JOB ADDRESS |
|---|
| LOCALITY |

### HAZARDOUS MATERIAL DECLARATION

Will the applicant or future building occupant handle a hazardous material or a mixture containing a hazardous material equal to or greater than the amount specified on the hazardous materials information guide?

Yes ☐ No ☐

Will the intended use of the building by the applicant or future building occupant require a permit for construction or modification from the South Coast Air Quality Management District (SCAQMD)? See permitting checklist for guidelines.

Yes ☐ No ☐

I have read the hazardous materials information guide and the SCAQMD permitting checklist, I understand my requirements under the Los Angeles County Code Title 2, Chapter 220 Sections 220.100 through 220.140 concerning hazardous material reporting and for obtaining a permit from the SCAQMD.

### ASBESTOS NOTIFICATION

☐ Notification letter sent to AQMD and/or EPA

☐ I declare that notification of asbestos removal is not applicable to addressed project.

### DECLARATION REGARDING CONSTRUCTION LENDING AGENCY

I hereby affirm under penalty of perjury that there is a Construction lending agency for the performance of the work for which this permit is issued (Section 3097, Civil Code).

Lender's Name

_____

Lender's Address

_____

By my signature below, I certify to each of the following:
I am the property owner or authorized to act on the property owner's behalf.
I have read this application and the information I have provided is correct.
I agree to comply with all applicable city and county ordinances and state laws relating to building construction.
I authorize representatives of this county to enter the above-identified property for inspection purposes.

Signature of Property Owner or Authorized Agent

_____

Date 9-10-14

COUNTY OF LOS ANGELES
DEPARTMENT OF PUBLIC WORKS
BUILDING AND SAFETY / LAND DEVELOPMENT

WHITTIER (UNIC) # 0400
13523 TELEGRAPH ROAD
WHITTIER CA 90605
PHONE: (562) 946-1390 EXT:

ELECTRICAL PERMIT
EL 0400 1408130044

LEGAL ID:
TR: 18708 LT: 50

ASSESSOR INFORMATION NUMBER:
8040-016-038

TENANT:

OWNER: TEL. NO:
CARLSON (562) 673-0554-
15402 SARANAC DR
WHIT 906043219

APPLICANT: TEL. NO:
NAVARRO, FERNANDO (998) 396-9669-
549 CALLE SAN PABLO
CAMARILLO, CA 805434

CONTRACTOR: TEL. NO:
NEXUS ENERGY SYSTEMS (805) 482-4170-
549 CALLE SAN PABLO LIC. NO
CAMARILLO CA 93010 359060 *

ARCHITECT OR ENGINEER: TEL. NO:
-
LIC. NO:

ALL GROUNDING AND BONDING OF THE PV SYSTEM SHALL COMPLY WITH LOS ANGELES COUNTY REQUIREMENTS. NOTE: WEEB PLATES , WASHERS, AND SIMILAR DEVICES ARE NOT ACCEPTED.

FEES PAID

| FEE DESCRIPTION: | QUANTITY: | UOM: | AMOUNT: |
|---|---|---|---|
| A1 PERMIT ISSUANCE FEE | | | 28.60 |
| P2 PC RES PV <10KW | | | 113.00 |
| P3 INVRTR RES PV <10KW | | | 20.60 |
| TOTAL FEES | | | 162.20 |

* ADDITIONAL DATA ON FILE

REPORT ID: DPR265 ROUTE TO: BS0400

BUILDING ADDRESS:
15402 SARANAC DR
WHIT CA 906043219
NEAREST CROSS STREET:
THOMAS PAGE: 707 GRID: H6 LOCALITY: WHITTIER

ISSUED ON: PROCESSED BY: PLAN BY:
08/13/14 MS

FINAL DATE FINAL BY: CODE:
10-9-14 MREYES

DESCRIPTION OF WORK
INSTALL 1-INVERTER FOR ROOF MOUNTED SOLAR

SPECIAL CONDITIONS:

| APPROVALS | DATE | INSPECTOR SIGNATURE |
|---|---|---|
| TEMPORARY POWER POLE | | |
| UNDERGROUND CONDUIT | | |
| UFER GROUND | | |
| ROUGH CONDUIT | | |
| ROUGH WIRING | | |
| MAIN WATER LINE PLASTIC Y/N METAL Y/N | | |
| UTILITY COMPANY NOTIFIED | | |

## OWNER-BUILDER DECLARATION

I hereby affirm under penalty of perjury that I am exempt from the Contractors' State License Law for the reason(s) indicated below by the checkmark(s) I have placed next to the applicable item(s) (Section 7031.5, Business and Professions Code): Any city or county that requires a permit to construct, alter, improve, demolish, or repair any structure, prior to its issuance, also requires the applicant for the permit to file a signed statement that he or she is licensed pursuant to the provisions of the Contractors' State License Law (Chapter 9 (commencing with Section 7000) of Division 3 of the Business and Professions Code) or that he or she is exempt from licensure and the basis for the alleged exemption. Any violation of Section 7031.5 by any applicant for a permit subjects the applicant to a civil penalty of not more than five hundred dollars ($500).):

(_) I, as owner of the property, or my employees with wages as their sole compensation, will do (✓) all of or (_) portions of the work, and the structure is not intended or offered for sale (Section 7044, Business and Professions Code: The Contractors' State License Law does not apply to an owner of property who, through employees' or personal effort, builds or improves the property, provided that the improvements are not intended or offered for sale. If, however, the building or improvement is sold within one year of completion, the Owner-Builder will have the burden of proving that it was not built or improved for the purpose of sale.).

(_) I, as owner of the property, am exclusively contracting with licensed Contractors to construct the project (Section 7044, Business and Professions Code: The Contractors' State License Law does not apply to an owner of property who builds or improves thereon, and who contracts for the projects with a licensed Contractor pursuant to the Contractors' State License Law).

(_) I am exempt from licensure under the Contractors' State License Law for the following reason:

_____

By my signature below I acknowledge that, except for my personal residence in which I must have resided for at least one year prior to completion of the improvements covered by this permit, I cannot legally sell a structure that I have built as an owner-builder if it has not been constructed in its entirety by licensed contractors. I understand that a copy of the applicable law, Section 7044 of the Business and Professions Code, is available upon request when this application is submitted or at the following Web site: http://www.leginfo.ca.gov/calaw.html.

Date: _____

Signature of Property Owner or Authorized Agent

_____

## LICENSED CONTRACTOR'S DECLARATION

I hereby affirm under penalty of perjury that I am licensed under provisions of Chapter 9 (commencing with Section 7000) of Division 3 of the Business and Professions Code, and my license is in full force and effect.

License Class B License No. 359960

Date 8/13/14 Contractor Signature _____

## WORKERS' COMPENSATION DECLARATION

WARNING: FAILURE TO SECURE WORKERS' COMPENSATION COVERAGE IS UNLAWFUL, AND SHALL SUBJECT AN EMPLOYER TO CRIMINAL PENALTIES AND CIVIL FINES UP TO ONE HUNDRED THOUSAND DOLLARS ($100,000), IN ADDITION TO THE COST OF COMPENSATION, DAMAGES AS PROVIDED FOR IN SECTION 3706 OF THE LABOR CODE, INTEREST, AND ATTORNEY'S FEES.

I hereby affirm under penalty of perjury one of the following declarations:

____I have and will maintain a certificate of consent to self-insure for workers' compensation, issued by the Director of Industrial Relations as provided for by Section 3700 of the Labor Code, for the performance of the work for which this permit is issued.

Policy No. _____

____ I have and will maintain workers' compensation insurance, as required by Section 3700 of the Labor Code, for the performance of the work for which this permit is issued. My workers' compensation insurance carrier and policy number are:

STATE FUND 9032454-2012 11-1-14

Carrier Policy Number Expiration Date

Rock 10 Insurance 866-376-2510

Name of Agent Phone Number

___ I certify that, in the performance of the work for which this permit is issued, I shall not employ any person in any manner so as to become subject to the workers' compensation laws of California, and agree that, if I should become subject to the workers' compensation provisions of Section 3700 of the Labor Code, I shall forthwith comply with those provisions

_____ 8-13-14

Signature of Applicant Date

### LOBBYIST ORDINANCE CERTIFICATION
**Complete this section for permits in Unincorporated Los Angeles County only**

This is to certify that I, as permit applicant, am familiar with the requirements of Los Angeles County Code Chapter 2.160 et seq., (relating to the Los Angeles County Lobbyist Ordinance) and that all persons acting on behalf of myself complied and will continue to comply therewith through the application process.

FERNANDO NARANJO _____

Applicant (Print Name) Applicant Signature

NEXUS ENERGY 8-13-14

Company Name Date

| JOB ADDRESS |
|---|
| LOCALITY |

### HAZARDOUS MATERIAL DECLARATION

Will the applicant or future building occupant handle a hazardous material or a mixture containing a hazardous material equal to or greater than the amount specified on the hazardous materials information guide?

Yes ☐ No ☐

Will the intended use of the building by the applicant or future building occupant require a permit for construction or modification from the South Coast Air Quality Management District (SCAQMD)? See permitting checklist for guidelines.

Yes ☐ No ☐

I have read the hazardous materials information guide and the SCAQMD permitting checklist, I understand my requirements under the Los Angeles County Code Title 2, Chapter 220 Sections 220.100 through 220.140 concerning hazardous material reporting and for obtaining a permit from the SCAQMD.

### ASBESTOS NOTIFICATION

☐ Notification letter sent to AQMD and/or EPA

☐ I declare that notification of asbestos removal is not applicable to addressed project.

### DECLARATION REGARDING CONSTRUCTION LENDING AGENCY

I hereby affirm under penalty of perjury that there is a Construction lending agency for the performance of the work for which this permit is issued (Section 3097, Civil Code).

Lender's Name

_____

Lender's Address

_____

By my signature below, I certify to each of the following:
I am the property owner or authorized to act on the property owner's behalf.
I have read this application and the information I have provided is correct.
I agree to comply with all applicable city and county ordinances and state laws relating to building construction.
I authorize representatives of this county to enter the above-identified property for inspection purposes.

Signature of Property Owner or Authorized Agent

_____

Date 8-13-14

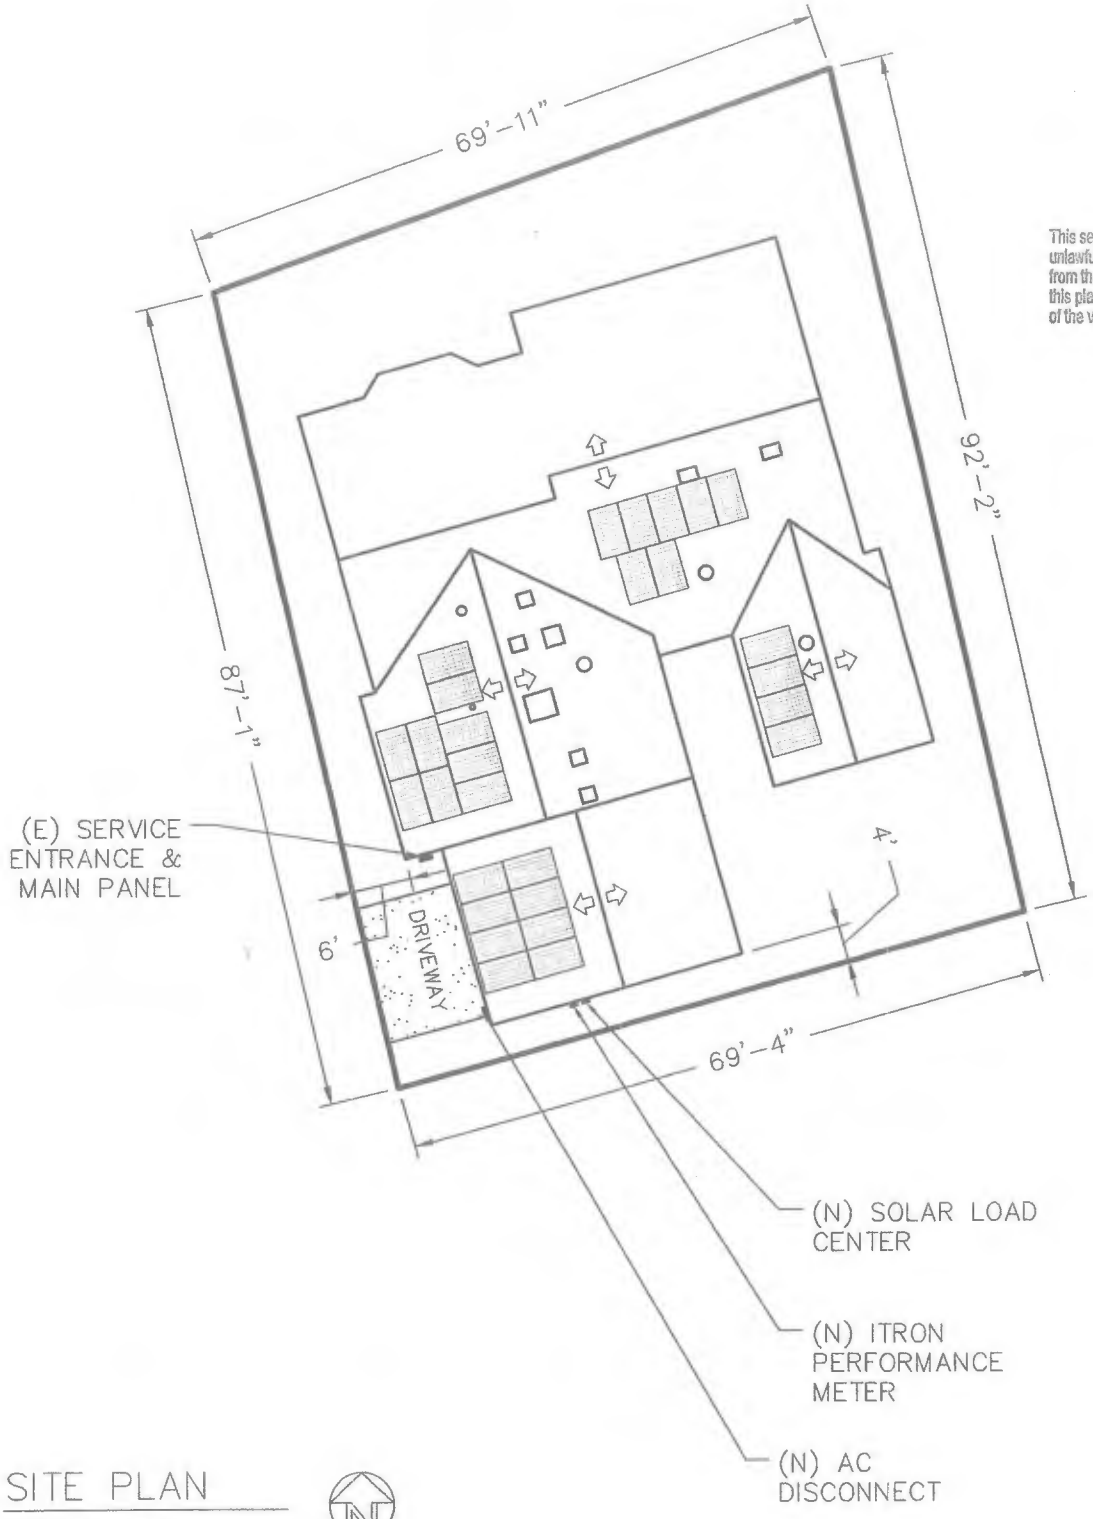


This se
unlawful
from the
this plan
of the viol

LEGEND

NEW SOLAR MODULES

SITE PLAN

SCALE: 1/20" = 1'