COUNTY OF LOS ANGELES

DEPARTMENT OF PUBLIC WORKS
MAPPING AND PROPERTY MANAGEMENT DIVISION

MES A. NOYES, Director

ADDRESS FORM

PLEASE DO NOT WRITE IN THIS SPACE

STREET	E. Telegraph Road	NUMBER	14289

You must notify the phone company and postal service of this address

Name	Gary T.K. Tse	Phone No.	626-300-3003
Mailing Address	1000 S. Fremont Ave. Bldg. A-9 5th Fl. Unit 47	Date	June 3, 2003
City	Alhambra	State Ca	Zip Code 91803

THE FOLLOWING INFORMATION IS NECESSARY TO DETERMINE YOUR STREET ADDRESS

Street Name	Telegraph Road	Side of Street	N	(N, S, E, or W)
Nearest Cross Street	Valley View	Nearest Town	Whittier/ La Mirada	

Assessor's parcel number as shown on current tax bill: 8153-014-901

Legal description of property (Parcel Map/Parcel, Tract Map/Lot, Metes and Bounds)

IM 084-277 084H277 Portion Lot 103 BLK 5 TR 505 Zip 90604

New Building for The Sheriff's Youth Foundation

Old street address, if any: New Assignment

PLEASE PROVIDE A SIMPLE SKETCH ON THE BACK OF THIS APPLICATION INDICATING THE DISTANCE (IN FEET) FROM TWO PROPERTY LINES TO THE STRUCTURE TO BE ASSESSED.

RETURN COMPLETED APPLICATION TO:

LOS ANGELES COUNTY DEPARTMENT OF PUBLIC WORKS
MAPPING AND PROPERTY MANAGEMENT DIVISION
MAPPING AND GIS SERVICES SECTION
STREET NAME AND HOUSE NUMBERING UNIT
900 SOUTH FREMONT AVENUE
ALHAMBRA, CA 91803-1331

IF YOU HAVE ANY QUESTIONS PLEASE CALL (626) 458-7362 / FAX (626) 458-3578

ADDRESS NUMBERS SHALL BE AT LEAST 3 INCHES IN HEIGHT AND PLACED ON THE HOUSE, FACING THE STREET. **If the numbers are not visible from the street, an additional set shall be placed on a signpost, fence, mailbox, etc., so as to be clearly visible from the street.**
(F.C. 901.4.4.1 VVOL. 7, CH. 1, REG 15)

p:\mppub\mpsvcs\hn unit\corel user files\templates\hn cos app.wpd
p:\mppub\mpsvcs\hn unit\corel user files\templates\hn cos app.wpd

x Note	7671	Date 6-3-03	# of pages ▶ 3
Ellie		From Darrell Quinn	
Dept. L.A.Co.B+S		Co. L.A.Co. Mapping	
Phone # 562-946-1390		Phone # 626-458-7362	
Fax # 562-906-8425		Fax #	

Proposed Bldg. for the Sheriff's Youth Foundation.

EXHIBIT B

PLAT TO ACCOMPANY LEGAL DESCRIPTION

TANGENT TABLE

NUMBER	DISTANCE	BEARING
T1	45.89'	N 49°53'00" W
T2	12.00'	N 40°07'00" E

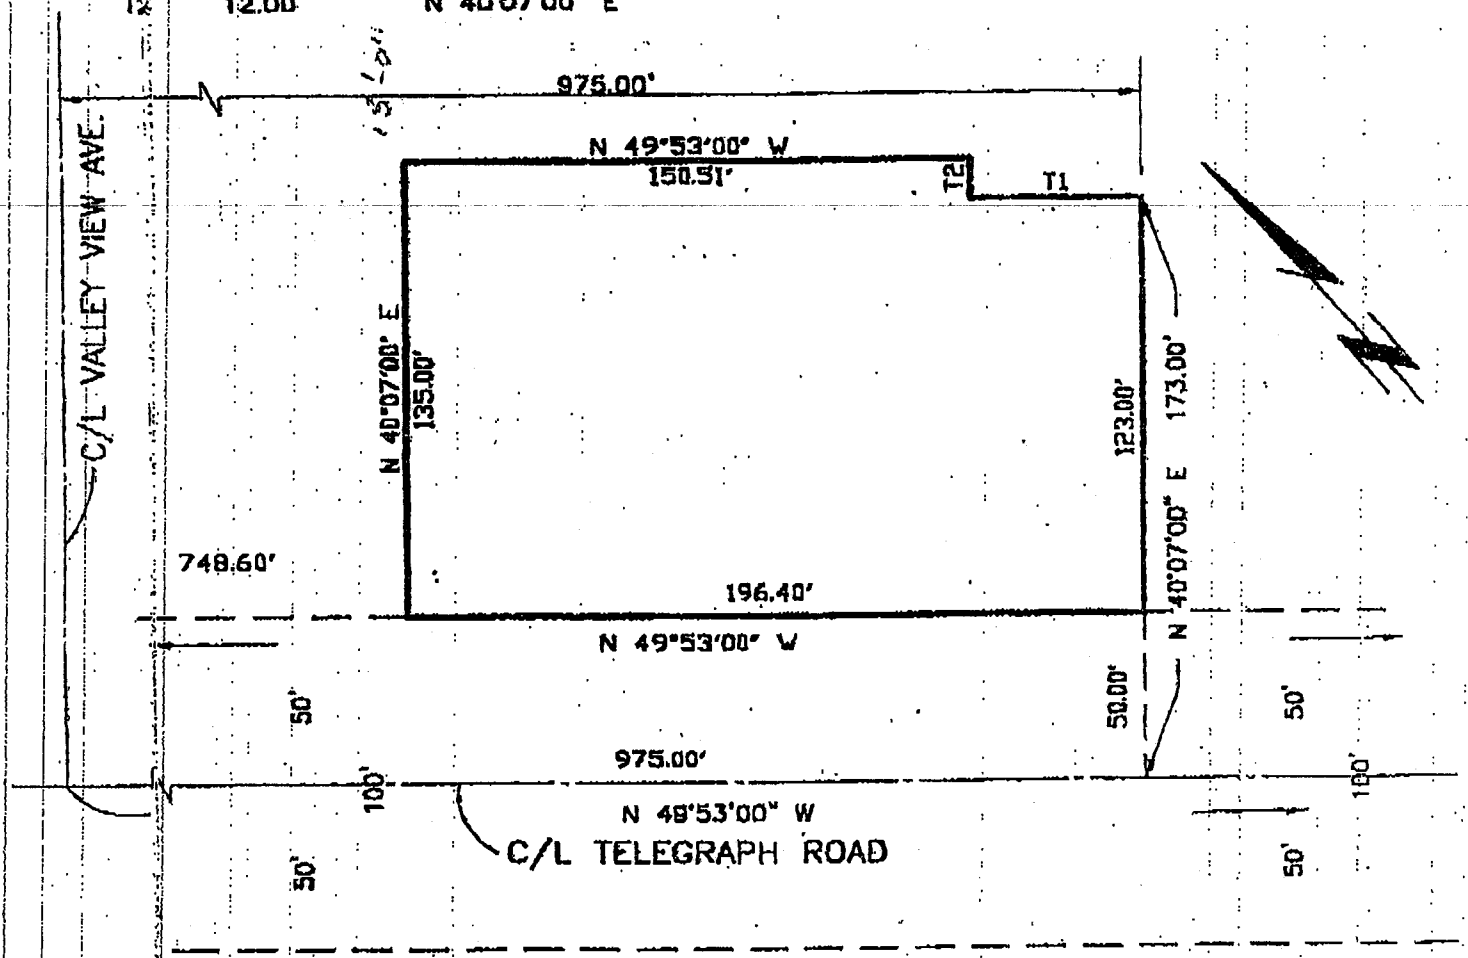

PREPARED UNDER THE SUPERVISION OF:

ALVIN S. LEVY, P.L.S. 4591
REG. EXP. SEPT. 30, 2002

PROFESSIONAL LAND SURVEYOR
ALVIN S. LEVY
NO. 4591
EXP.09/30/2002
STATE OF CALIFORNIA

0 25 50 100 150

SCALE:1"=50'

Thienes Engineering, Inc.
CIVIL ENGINEERING • LAND SURVEYING
16800 VALLEY VIEW AVENUE
LA MIRADA, CALIFORNIA 90638
PH.(714)521-4811 FAX(714)521-4173

Last Update: 5/2/02
2267LEASE.dwg

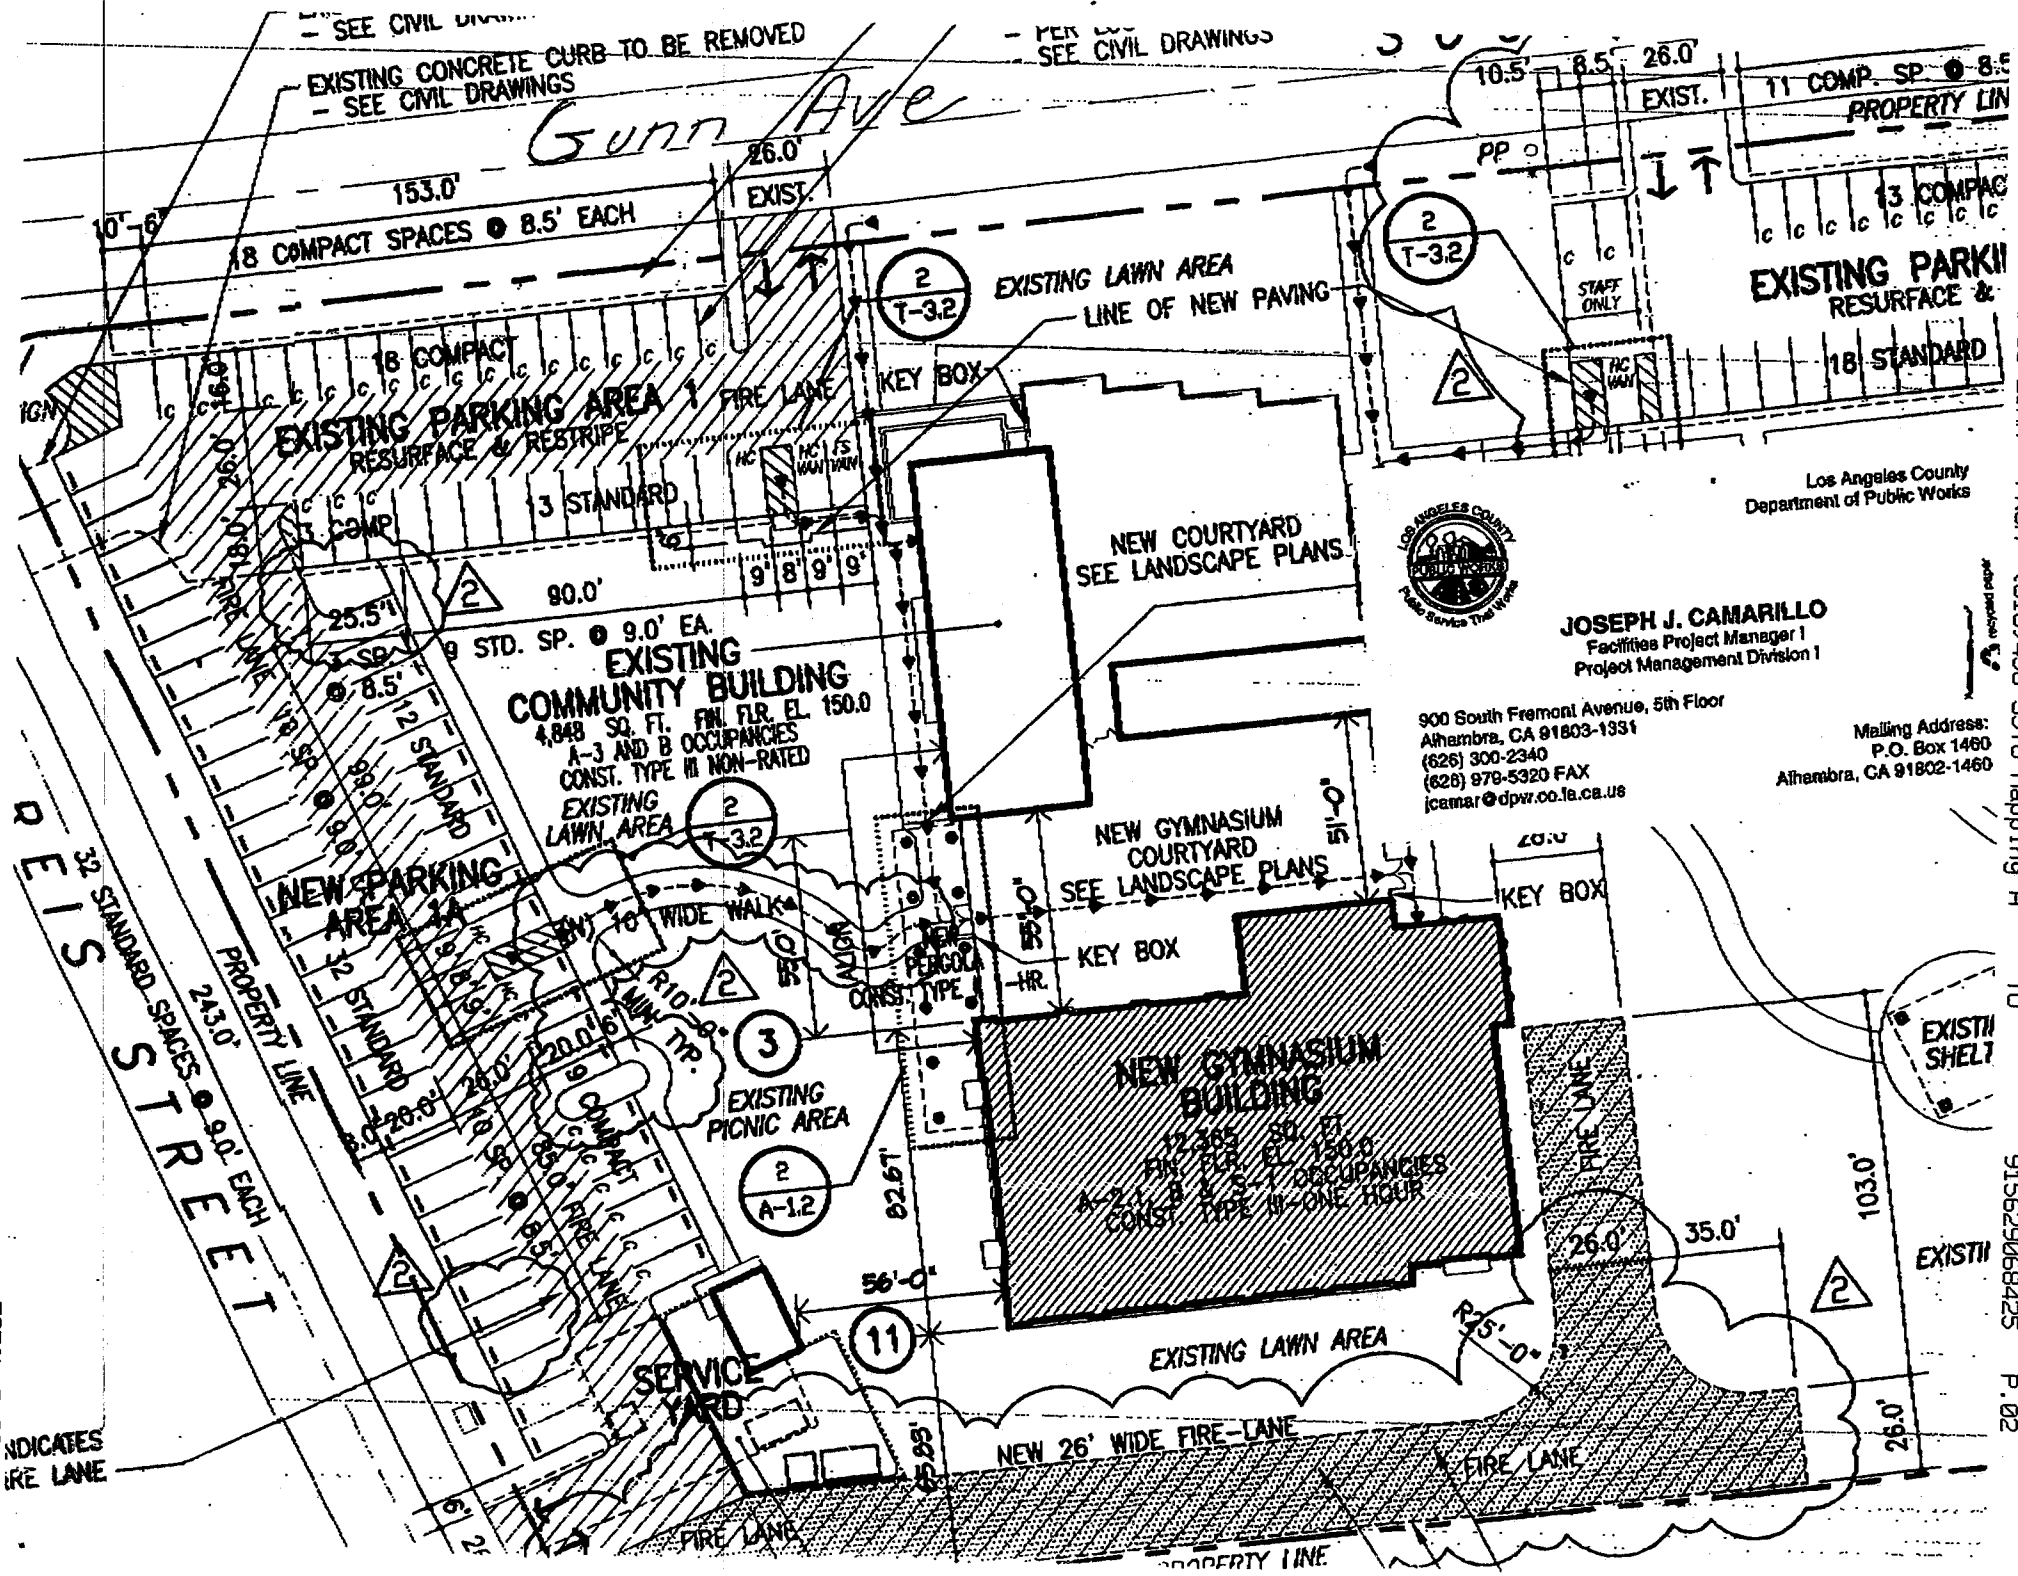

EXISTING CONCRETE CURB TO BE REMOVED
- SEE CIVIL DRAWINGS
Gunn Ave
153.0'
18 COMPACT SPACES @ 8.5' EACH
EXISTING PARKING AREA 1
RESURFACE & RESTRIPE
FIRE LANE
KEY BOX
EXISTING LAWN AREA
LINE OF NEW PAVING
EXISTING PARKI
RESURFACE &
18 STANDARD
11 COMP. SP. @ 8.5
PROPERTY LIN
13 COMPAC
13 STANDARD
NEW COURTYARD
SEE LANDSCAPE PLANS
9 STD. SP. @ 9.0' EA.
EXISTING
COMMUNITY BUILDING
4,848 SQ. FT. FIN. FLR. EL. 150.0
A-3 AND B OCCUPANCIES
CONST. TYPE III NON-RATED
EXISTING
LAWN AREA
NEW PARKING
AREA 1A
32 STANDARD
32 STANDARD SPACES @ 9.0' EACH
PROPERTY LINE
REIS STREET
NEW GYMNASIUM
COURTYARD
SEE LANDSCAPE PLANS
KEY BOX
NEW GYMNASIUM
BUILDING
12,365 SQ. FT.
FIN. FLR. EL. 150.0
A-2.1, B & S-1 OCCUPANCIES
CONST. TYPE III-ONE HOUR
EXISTING
PICNIC AREA
SERVICE
YARD
EXISTING LAWN AREA
NEW 26' WIDE FIRE-LANE
FIRE LANE
PROPERTY LINE
Los Angeles County
Department of Public Works
JOSEPH J. CAMARILLO
Facilities Project Manager I
Project Management Division I
900 South Fremont Avenue, 5th Floor
Alhambra, CA 91803-1331
(626) 300-2340
(626) 979-5320 FAX
jcamar@dpw.co.la.ca.us
Mailing Address:
P.O. Box 1460
Alhambra, CA 91802-1460