COUNTY OF LOS ANGELES
DEPARTMENT OF PUBLIC WORKS
BUILDING AND SAFETY / LAND DEVELOPMENT

WHITTIER (UNIC) # 0400
13523 TELEGRAPH ROAD
WHITTIER CA 90605
PHONE: (562) 946-1390 EXT:

BUILDING PERMIT
RESIDENTIAL ADD/ALT/REP
BL 0400 1009150043

LEGAL ID:
ON FILE

ASSESSOR INFORMATION NUMBER:
8227-031-026

TENANT:

OWNER: TEL. NO:
REYES RUBEN L;GLORIA O (562) 941-7571-
11244 ARROYO DR
WHIT 906041923

APPLICANT: TEL. NO:
SAME AS OWNER -

CONTRACTOR: TEL. NO:
SAME AS OWNER -
LIC. NO

ARCHITECT OR ENGINEER: TEL. NO:
-
LIC. NO

MAP NO: SEWER MAP BOOK: PAGE: FIRE ZONE: CMP:
XX 3 00

NO. OF FAMILIES: DWELLING UNITS: APT/COND: STAT CLASS:
NO 21

AIR QUALITY:	SCHOOL WITHIN 1000 FEET	HAZARDOUS MATERIALS
NO	NO	NO

	SQ. FT	NO. OF STORIES	CONST TYPE	NEW OCCUP GROUP
STRUCTURE:	354	1	V-B	R3
GARAGE:				
OTHER:	306	1	V-B	U

EXIST BLDG USE: USE ZONE: XX
EXIST OCC GRP:

BLDGS. NOW ON LOT: VALUATION:
100,000

FEES PAID

FEE DESCRIPTION:	QUANTITY:	UOM:	AMOUNT:
B1 PLANCHECK W/ENERGY	100000.00	VAL	1,151.80
AA BLDG PERMIT ISSUANCE			26.60
AB STATE GREEN BLDG FEE	100000.00	VAL	4.00
AC STRONG MOTION RESID	100000.00	VAL	10.00
B2 PERMIT W/ENERGY	100000.00	VAL	1,355.10
08 CERTIF OF OCCUPANCY			97.10
	TOTAL FEES		2,644.60

REPORT ID: DPR261 ROUTE TO: BS0400

BUILDING ADDRESS:
11244 ARROYO DR
WHIT CA 906041923
NEAREST CROSS STREET: ANOLA ST
THOMAS PAGE: 707 GRID: F6 LOCALITY: WHITTIER

ISSUED ON: PROCESSED BY:
11/01/10 ES

FINAL DATE FINAL BY: CODE:
10-28-11 MREYES

DESCRIPTION OF WORK
354 SQ FT ADDITION TO EXIST SFD & 306 SQ FT CARPORT & CONVERT EXIST GARAGE TO LIVING SPACE 282 SQ FT.

SPECIAL CONDITIONS:

APPROVALS	DATE	INSPECTOR SIGNATURE
LOCATION AND SETBACKS		
SOILS ENGINEER APPROVAL		
FOUNDATION/TRENCH FORMS	12-28-10	Rosary
SLAB/UNDER FLOOR		
RAISED FLOOR FRAMING	1-13-11	[illegible]
UNDERFLOOR INSULATION		
1ST LEVEL FLOOR SHEATH		
2ND LEVEL FLOOR SHEATH		
ROOF SHEATHING	2/4/11	MSR
FIRE DEPT. FRAME INSPECT		
BLDG DEPT. FRAME INSPECT		
SHEAR PANELS EXT ONLY	2/4/11	MSR
INSULATION/WEATHER STRIP		
INTERIOR LATH/DRYWALL		
EXTERIOR LATH		
LOT DRAINAGE		
SMOKE DETECTION DEVICES		
FIRE DEPARTMENT APPROVAL		

OWNER-BUILDER DECLARATION

I hereby affirm under penalty of perjury that I am exempt from the Contractors' State License Law for the reason(s) indicated below by the checkmark(s) I have placed next to the applicable item(s) (Section 7031.5, Business and Professions Code): Any city or county that requires a permit to construct, alter, improve, demolish, or repair any structure, prior to its issuance, also requires the applicant for the permit to file a signed statement that he or she is licensed pursuant to the provisions of the Contractors' State License Law (Chapter 9 (commencing with Section 7000) of Division 3 of the Business and Professions Code) or that he or she is exempt from licensure and the basis for the alleged exemption. Any violation of Section 7031.5 by any applicant for a permit subjects the applicant to a civil penalty of not more than five hundred dollars ($500).):

(_) I, as owner of the property, or my employees with wages as their sole compensation, will do (✓) all of or (_) portions of the work, and the structure is not intended or offered for sale (Section 7044, Business and Professions Code: The Contractors' State License Law does not apply to an owner of property who, through employees' or personal effort, builds or improves the property, provided that the improvements are not intended or offered for sale. If, however, the building or improvement is sold within one year of completion, the Owner-Builder will have the burden of proving that it was not built or improved for the purpose of sale.).

(_) I, as owner of the property, am exclusively contracting with licensed Contractors to construct the project (Section 7044, Business and Professions Code: The Contractors' State License Law does not apply to an owner of property who builds or improves thereon, and who contracts for the projects with a licensed Contractor pursuant to the Contractors' State License Law).

(_) I am exempt from licensure under the Contractors' State License Law for the following reason:

_____

By my signature below I acknowledge that, except for my personal residence in which I must have resided for at least one year prior to completion of the improvements covered by this permit, I cannot legally sell a structure that I have built as an owner-builder if it has not been constructed in its entirety by licensed contractors. I understand that a copy of the applicable law, Section 7044 of the Business and Professions Code, is available upon request when this application is submitted or at the following Web site: http://www.leginfo.ca.gov/calaw.html.

Date: 11/1/10

Signature of Property Owner or Authorized Agent

LICENSED CONTRACTOR'S DECLARATION

I hereby affirm under penalty of perjury that I am licensed under provisions of Chapter 9 (commencing with Section 7000) of Division 3 of the Business and Professions Code, and my license is in full force and effect.

License Class _____ License No._____

Date _____ Contractor Signature_____

WORKERS' COMPENSATION DECLARATION

WARNING: FAILURE TO SECURE WORKERS' COMPENSATION COVERAGE IS UNLAWFUL, AND SHALL SUBJECT AN EMPLOYER TO CRIMINAL PENALTIES AND CIVIL FINES UP TO ONE HUNDRED THOUSAND DOLLARS ($100,000), IN ADDITION TO THE COST OF COMPENSATION, DAMAGES AS PROVIDED FOR IN SECTION 3706 OF THE LABOR CODE, INTEREST, AND ATTORNEY'S FEES.

I hereby affirm under penalty of perjury one of the following declarations:

____I have and will maintain a certificate of consent to self-insure for workers' compensation, issued by the Director of Industrial Relations as provided for by Section 3700 of the Labor Code, for the performance of the work for which this permit is issued.

Policy No. _____

____ I have and will maintain workers' compensation insurance, as required by Section 3700 of the Labor Code, for the performance of the work for which this permit is issued. My workers' compensation insurance carrier and policy number are:

Carrier	Policy Number	Expiration Date
FMAC	06311667	10/29/11

Name of Agent	Phone Number
RUBEN ALEMAS	323 5639269

___ I certify that, in the performance of the work for which this permit is issued, I shall not employ any person in any manner so as to become subject to the workers' compensation laws of California, and agree that, if I should become subject to the workers' compensation provisions of Section 3700 of the Labor Code, I shall forthwith comply with those provisions

Signature of Applicant Date 11/1/10

LOBBYIST ORDINANCE CERTIFICATION
Complete this section for permits in Unincorporated Los Angeles County only

This is to certify that I, as permit applicant, am familiar with the requirements of Los Angeles County Code Chapter 2.160 et seq., (relating to the Los Angeles County Lobbyist Ordinance) and that all persons acting on behalf of myself complied and will continue to comply therewith through the application process.

Applicant (Print Name) Applicant Signature

Company Name Date

JOB ADDRESS
LOCALITY

HAZARDOUS MATERIAL DECLARATION

Will the applicant or future building occupant handle a hazardous material or a mixture containing a hazardous material equal to or greater than the amount specified on the hazardous materials information guide?

Yes ☐ No ☐

Will the intended use of the building by the applicant or future building occupant require a permit for construction or modification from the South Coast Air Quality Management District (SCAQMD)? See permitting checklist for guidelines.

Yes ☐ No ☐

I have read the hazardous materials information guide and the SCAQMD permitting checklist, I understand my requirements under the Los Angeles County Code Title 2, Chapter 220 Sections 220.100 through 220.140 concerning hazardous material reporting and for obtaining a permit from the SCAQMD.

ASBESTOS NOTIFICATION

☐ Notification letter sent to AQMD and/or EPA

☐ I declare that notification of asbestos removal is not applicable to addressed project.

DECLARATION REGARDING CONSTRUCTION LENDING AGENCY

I hereby affirm under penalty of perjury that there is a Construction lending agency for the performance of the work for which this permit is issued (Section 3097, Civil Code).

Lender's Name

Lender's Address

By my signature below, I certify to each of the following:
I am the property owner or authorized to act on the property owner's behalf.
I have read this application and the information I have provided is correct.
I agree to comply with all applicable city and county ordinances and state laws relating to building construction.
I authorize representatives of this county to enter the above-identified property for inspection purposes.

Signature of Property Owner or Authorized Agent

Date 11/1/10

COUNTY OF LOS ANGELES
DEPARTMENT OF PUBLIC WORKS
BUILDING AND SAFETY / LAND DEVELOPMENT

WHITTIER (UNIC) # 0400
13523 TELEGRAPH ROAD
WHITTIER CA 90605
PHONE: (562) 946-1390 EXT:

ELECTRICAL PERMIT
EL 0400 1011010048

LEGAL ID:
ON FILE

ASSESSOR INFORMATION NUMBER:
8227-031-026

TENANT:

OWNER: TEL. NO:
REYES RUBEN L;GLORIA O (562) 941-7571-
11244 ARROYO DR
WHIT 906041923

APPLICANT: TEL. NO:
SAME AS OWNER -

CONTRACTOR: TEL. NO:
SAME AS OWNER -
LIC. NO

ARCHITECT OR ENGINEER: TEL. NO:
-
LIC. NO

FEES PAID

FEE DESCRIPTION:	QUANTITY: UOM:	AMOUNT:
A1 PERMIT ISSUANCE FEE		26.60
G1 OUTLETS-LGT,SW,RECP	37.00 OUT	65.00
G2 LIGHTING FIXTURES	18.00 LGT	36.70
JB AC UNITS +3-10HP	1.00 AC	19.10
LB 200 AMP PANELS, MCC	1.00 PAN	37.30
	TOTAL FEES	184.70

REPORT ID: DPR265 ROUTE TO: BS0400

BUILDING ADDRESS:
11244 ARROYO DR
WHIT CA 906041923
NEAREST CROSS STREET: ANOLA ST
THOMAS PAGE: 707 GRID: F6 LOCALITY: WHITTIER

ISSUED ON: PROCESSED BY: PLAN BY:
11/01/10 ES

FINAL DATE FINAL BY: CODE:
10-28-11 MREYES

DESCRIPTION OF WORK
354 SQ FT ADDITION TO EXIST SFD & 306 SQ FT CARPORT & CONVERT EXIST GARAGE TO LIVING SPACE 282 SQ FT.

SPECIAL CONDITIONS:

APPROVALS	DATE	INSPECTOR SIGNATURE
TEMPORARY POWER POLE		
UNDERGROUND CONDUIT		
UFER GROUND		
ROUGH CONDUIT		
ROUGH WIRING		
MAIN WATER LINE PLASTIC Y/N METAL Y/N		
UTILITY COMPANY NOTIFIED		

OWNER-BUILDER DECLARATION

I hereby affirm under penalty of perjury that I am exempt from the Contractors' State License Law for the reason(s) indicated below by the checkmark(s) I have placed next to the applicable item(s) (Section 7031.5, Business and Professions Code): Any city or county that requires a permit to construct, alter, improve, demolish, or repair any structure, prior to its issuance, also requires the applicant for the permit to file a signed statement that he or she is licensed pursuant to the provisions of the Contractors' State License Law (Chapter 9 (commencing with Section 7000) of Division 3 of the Business and Professions Code) or that he or she is exempt from licensure and the basis for the alleged exemption. Any violation of Section 7031.5 by any applicant for a permit subjects the applicant to a civil penalty of not more than five hundred dollars ($500).):

(_) I, as owner of the property, or my employees with wages as their sole compensation, will do (✓) all of or (_) portions of the work, and the structure is not intended or offered for sale (Section 7044, Business and Professions Code: The Contractors' State License Law does not apply to an owner of property who, through employees' or personal effort, builds or improves the property, provided that the improvements are not intended or offered for sale. If, however, the building or improvement is sold within one year of completion, the Owner-Builder will have the burden of proving that it was not built or improved for the purpose of sale.).

(_) I, as owner of the property, am exclusively contracting with licensed Contractors to construct the project (Section 7044, Business and Professions Code: The Contractors' State License Law does not apply to an owner of property who builds or improves thereon, and who contracts for the projects with a licensed Contractor pursuant to the Contractors' State License Law).

(_) I am exempt from licensure under the Contractors' State License Law for the following reason:

_____

By my signature below I acknowledge that, except for my personal residence in which I must have resided for at least one year prior to completion of the improvements covered by this permit, I cannot legally sell a structure that I have built as an owner-builder if it has not been constructed in its entirety by licensed contractors. I understand that a copy of the applicable law, Section 7044 of the Business and Professions Code, is available upon request when this application is submitted or at the following Web site: http://www.leginfo.ca.gov/calaw.html.

Date: 11/1/10

Signature of Property Owner or Authorized Agent

LICENSED CONTRACTOR'S DECLARATION

I hereby affirm under penalty of perjury that I am licensed under provisions of Chapter 9 (commencing with Section 7000) of Division 3 of the Business and Professions Code, and my license is in full force and effect.

License Class _____ License No._____

Date _____ Contractor Signature_____

WORKERS' COMPENSATION DECLARATION

WARNING: FAILURE TO SECURE WORKERS' COMPENSATION COVERAGE IS UNLAWFUL, AND SHALL SUBJECT AN EMPLOYER TO CRIMINAL PENALTIES AND CIVIL FINES UP TO ONE HUNDRED THOUSAND DOLLARS ($100,000), IN ADDITION TO THE COST OF COMPENSATION, DAMAGES AS PROVIDED FOR IN SECTION 3706 OF THE LABOR CODE, INTEREST, AND ATTORNEY'S FEES.

I hereby affirm under penalty of perjury one of the following declarations:

____I have and will maintain a certificate of consent to self-insure for workers' compensation, issued by the Director of Industrial Relations as provided for by Section 3700 of the Labor Code, for the performance of the work for which this permit is issued.

Policy No. _____

____ I have and will maintain workers' compensation insurance, as required by Section 3700 of the Labor Code, for the performance of the work for which this permit is issued. My workers' compensation insurance carrier and policy number are:

Carrier	Policy Number	Expiration Date
InMAC	06311667	10/29/11

Name of Agent _____ Phone Number _____

___ I certify that, in the performance of the work for which this permit is issued, I shall not employ any person in any manner so as to become subject to the workers' compensation laws of California, and agree that, if I should become subject to the workers' compensation provisions of Section 3700 of the Labor Code, I shall forthwith comply with those provisions

Signature of Applicant _____ Date _____

LOBBYIST ORDINANCE CERTIFICATION

Complete this section for permits in Unincorporated Los Angeles County only

This is to certify that I, as permit applicant, am familiar with the requirements of Los Angeles County Code Chapter 2.160 et seq., (relating to the Los Angeles County Lobbyist Ordinance) and that all persons acting on behalf of myself complied and will continue to comply therewith through the application process.

Applicant (Print Name) _____ Applicant Signature _____

Company Name _____ Date _____

JOB ADDRESS	
LOCALITY	

HAZARDOUS MATERIAL DECLARATION

Will the applicant or future building occupant handle a hazardous material or a mixture containing a hazardous material equal to or greater than the amount specified on the hazardous materials information guide?

Yes ☐ No ☐

Will the intended use of the building by the applicant or future building occupant require a permit for construction or modification from the South Coast Air Quality Management District (SCAQMD)? See permitting checklist for guidelines.

Yes ☐ No ☐

I have read the hazardous materials information guide and the SCAQMD permitting checklist, I understand my requirements under the Los Angeles County Code Title 2, Chapter 220 Sections 220.100 through 220.140 concerning hazardous material reporting and for obtaining a permit from the SCAQMD.

ASBESTOS NOTIFICATION

☐ Notification letter sent to AQMD and/or EPA

☐ I declare that notification of asbestos removal is not applicable to addressed project.

DECLARATION REGARDING CONSTRUCTION LENDING AGENCY

I hereby affirm under penalty of perjury that there is a Construction lending agency for the performance of the work for which this permit is issued (Section 3097, Civil Code).

Lender's Name _____

Lender's Address _____

By my signature below, I certify to each of the following:

I am the property owner or authorized to act on the property owner's behalf.

I have read this application and the information I have provided is correct.

I agree to comply with all applicable city and county ordinances and state laws relating to building construction.

I authorize representatives of this county to enter the above-identified property for inspection purposes.

Signature of Property Owner or Authorized Agent

Date _____

COUNTY OF LOS ANGELES
DEPARTMENT OF PUBLIC WORKS
BUILDING AND SAFETY / LAND DEVELOPMENT

WHITTIER (UNIC) # 0400
13523 TELEGRAPH ROAD
WHITTIER CA 90605
PHONE: (562) 946-1390 EXT:

PLUMBING PERMIT
PL 0400 1011010032

LEGAL ID:
ON FILE

ASSESSOR INFORMATION NUMBER:
8227-031-026

TENANT:

OWNER: TEL. NO:
REYES RUBEN L;GLORIA O (562) 941-7571-
11244 ARROYO DR
WHIT 906041923

APPLICANT: TEL. NO:
SAME AS OWNER

CONTRACTOR: TEL. NO:
SAME AS OWNER
LIC. NO

ARCHITECT OR ENGINEER: TEL. NO:
LIC. NO

FEES PAID

FEE DESCRIPTION:	QUANTITY:	UOM:	AMOUNT:
01 PERMIT ISSUANCE FEE			26.60
07 BATHTUBS/SHOWERS	2.00	FIX	31.00
11 CLOTHESWASHER(S)	1.00	FIX	15.50
25 LAVATORIES / SINKS	4.00	FIX	62.00
45 WATER CLOSET/URINAL	3.00	FIX	46.50
47 WATER HEATER(S)	1.00	WTH	15.50
TOTAL FEES			197.10

REPORT ID: DPR263 ROUTE TO: BS0400

BUILDING ADDRESS:
11244 ARROYO DR
WHIT CA 906041923
NEAREST CROSS STREET: ANOLA ST
THOMAS PAGE: 707 GRID: F6 LOCALITY: WHITTIER

ISSUED ON: PROCESSED BY: PLAN BY:
11/01/10 ES

FINAL DATE FINAL BY: CODE:
10-28-11 MREYES

DESCRIPTION OF WORK
354 SQ FT ADDITION TO EXIST SFD & 306 SQ FT CARPORT & CONVERT EXIST GARAGE TO LIVING SPACE 282 SQ FT.

SPECIAL CONDITIONS:

APPROVALS	DATE	INSPECTOR SIGNATURE
UNDER SLAB WORK		
WATER SERVICE PLASTIC Y/N METAL Y/N		
ROUGH PLUMBING		
GAS PIPING		
GAS VENT		
HOT WATER HEATER		
PLUMBING FIXTURES		
LAWN SPRINKLERS		
GAS TEST		
UTILITY COMPANY NOTIFIED		
CWV		
GRAY WATER SYSTEM		

OWNER-BUILDER DECLARATION

I hereby affirm under penalty of perjury that I am exempt from the Contractors' State License Law for the reason(s) indicated below by the checkmark(s) I have placed next to the applicable item(s) (Section 7031.5, Business and Professions Code): Any city or county that requires a permit to construct, alter, improve, demolish, or repair any structure, prior to its issuance, also requires the applicant for the permit to file a signed statement that he or she is licensed pursuant to the provisions of the Contractors' State License Law (Chapter 9 (commencing with Section 7000) of Division 3 of the Business and Professions Code) or that he or she is exempt from licensure and the basis for the alleged exemption. Any violation of Section 7031.5 by any applicant for a permit subjects the applicant to a civil penalty of not more than five hundred dollars ($500).):

(_) I, as owner of the property, or my employees with wages as their sole compensation, will do (√) all of or (_) portions of the work, and the structure is not intended or offered for sale (Section 7044, Business and Professions Code: The Contractors' State License Law does not apply to an owner of property who, through employees' or personal effort, builds or improves the property, provided that the improvements are not intended or offered for sale. If, however, the building or improvement is sold within one year of completion, the Owner-Builder will have the burden of proving that it was not built or improved for the purpose of sale.).

(_) I, as owner of the property, am exclusively contracting with licensed Contractors to construct the project (Section 7044, Business and Professions Code: The Contractors' State License Law does not apply to an owner of property who builds or improves thereon, and who contracts for the projects with a licensed Contractor pursuant to the Contractors' State License Law).

(_) I am exempt from licensure under the Contractors' State License Law for the following reason:

_____

By my signature below I acknowledge that, except for my personal residence in which I must have resided for at least one year prior to completion of the improvements covered by this permit, I cannot legally sell a structure that I have built as an owner-builder if it has not been constructed in its entirety by licensed contractors. I understand that a copy of the applicable law, Section 7044 of the Business and Professions Code, is available upon request when this application is submitted or at the following Web site: http://www.leginfo.ca.gov/calaw.html.

Date: 11/1/10

Signature of Property Owner or Authorized Agent

LICENSED CONTRACTOR'S DECLARATION

I hereby affirm under penalty of perjury that I am licensed under provisions of Chapter 9 (commencing with Section 7000) of Division 3 of the Business and Professions Code, and my license is in full force and effect.

License Class _____ License No._____

Date _____ Contractor Signature_____

WORKERS' COMPENSATION DECLARATION

WARNING: FAILURE TO SECURE WORKERS' COMPENSATION COVERAGE IS UNLAWFUL, AND SHALL SUBJECT AN EMPLOYER TO CRIMINAL PENALTIES AND CIVIL FINES UP TO ONE HUNDRED THOUSAND DOLLARS ($100,000), IN ADDITION TO THE COST OF COMPENSATION, DAMAGES AS PROVIDED FOR IN SECTION 3706 OF THE LABOR CODE, INTEREST, AND ATTORNEY'S FEES.

I hereby affirm under penalty of perjury one of the following declarations:

____I have and will maintain a certificate of consent to self-insure for workers' compensation, issued by the Director of Industrial Relations as provided for by Section 3700 of the Labor Code, for the performance of the work for which this permit is issued.

Policy No. _____

____ I have and will maintain workers' compensation insurance, as required by Section 3700 of the Labor Code, for the performance of the work for which this permit is issued. My workers' compensation insurance carrier and policy number are:

_____ 06311667 _____

Carrier Policy Number Expiration Date

_____ _____

Name of Agent Phone Number

___ I certify that, in the performance of the work for which this permit is issued, I shall not employ any person in any manner so as to become subject to the workers' compensation laws of California, and agree that, if I should become subject to the workers' compensation provisions of Section 3700 of the Labor Code, I shall forthwith comply with those provisions

_____ 11/1/10

Signature of Applicant Date

LOBBYIST ORDINANCE CERTIFICATION

Complete this section for permits in Unincorporated Los Angeles County only

This is to certify that I, as permit applicant, am familiar with the requirements of Los Angeles County Code Chapter 2.160 et seq., (relating to the Los Angeles County Lobbyist Ordinance) and that all persons acting on behalf of myself complied and will continue to comply therewith through the application process.

_____ _____

Applicant (Print Name) Applicant Signature

_____ _____

Company Name Date

JOB ADDRESS	
LOCALITY	

HAZARDOUS MATERIAL DECLARATION

Will the applicant or future building occupant handle a hazardous material or a mixture containing a hazardous material equal to or greater than the amount specified on the hazardous materials information guide?

Yes ☐ No ☐

Will the intended use of the building by the applicant or future building occupant require a permit for construction or modification from the South Coast Air Quality Management District (SCAQMD)? See permitting checklist for guidelines.

Yes ☐ No ☐

I have read the hazardous materials information guide and the SCAQMD permitting checklist, I understand my requirements under the Los Angeles County Code Title 2, Chapter 220 Sections 220.100 through 220.140 concerning hazardous material reporting and for obtaining a permit from the SCAQMD.

ASBESTOS NOTIFICATION

☐ Notification letter sent to AQMD and/or EPA

☐ I declare that notification of asbestos removal is not applicable to addressed project.

DECLARATION REGARDING CONSTRUCTION LENDING AGENCY

I hereby affirm under penalty of perjury that there is a Construction lending agency for the performance of the work for which this permit is issued (Section 3097, Civil Code).

Lender's Name

_____

Lender's Address

_____

By my signature below, I certify to each of the following:

I am the property owner or authorized to act on the property owner's behalf.

I have read this application and the information I have provided is correct.

I agree to comply with all applicable city and county ordinances and state laws relating to building construction.

I authorize representatives of this county to enter the above-identified property for inspection purposes.

Signature of Property Owner or Authorized Agent

Date 11/1/10

COUNTY OF LOS ANGELES
DEPARTMENT OF PUBLIC WORKS
BUILDING AND SAFETY / LAND DEVELOPMENT

WHITTIER (UNIC) # 0400
13523 TELEGRAPH ROAD
WHITTIER CA 90605
PHONE: (562) 946-1390 EXT:

MECHANICAL PERMIT
ME 0400 1011010020

LEGAL ID:
ON FILE

ASSESSOR INFORMATION NUMBER:
8227-031-026

TENANT:

OWNER: TEL. NO:
REYES RUBEN L;GLORIA O (562) 941-7571-
11244 ARROYO DR
WHIT 906041923

APPLICANT: TEL. NO:
SAME AS OWNER

CONTRACTOR: TEL. NO:
SAME AS OWNER
LIC. NO

ARCHITECT OR ENGINEER: TEL. NO:
LIC. NO

FEES PAID

FEE DESCRIPTION:	QUANTITY:	UOM:	AMOUNT:
01 PERMIT ISSUANCE FEE			26.60
02 REFRIG COMP < 100 KB	1.00	COM	26.00
08 FURNACE/HEATER < 100	1.00	UNI	26.00
30 AIR INLETS/OUTLETS	11.00	IN/	45.70
TOTAL FEES			124.30

REPORT ID: DPR264 ROUTE TO: BS0400

BUILDING ADDRESS:
11244 ARROYO DR
WHIT CA 906041923
NEAREST CROSS STREET: ANOLA ST
THOMAS PAGE: 707 GRID: F6 LOCALITY: WHITTIER

ISSUED ON: PROCESSED BY: PLAN BY:
11/01/10 ES

FINAL DATE FINAL BY: CODE:
10-28-11 MUREYES

DESCRIPTION OF WORK
354 SQ FT ADDITION TO EXIST SFD & 306 SQ FT CARPORT & CONVERT EXIST GARAGE TO LIVING SPACE 282 SQ FT.

SPECIAL CONDITIONS:

APPROVALS	DATE	INSPECTOR SIGNATURE
FAU/WALL FURNACE		
COMBUSTION AIR OPENINGS		
DUCT WORK		
AC/COMPRESSOR		
THERMOSTAT		
FIRE DAMPERS		
SMOKE DETECTION DEVICES		
COMMERCIAL HOOD		

OWNER-BUILDER DECLARATION

I hereby affirm under penalty of perjury that I am exempt from the Contractors' State License Law for the reason(s) indicated below by the checkmark(s) I have placed next to the applicable item(s) (Section 7031.5, Business and Professions Code): Any city or county that requires a permit to construct, alter, improve, demolish, or repair any structure, prior to its issuance, also requires the applicant for the permit to file a signed statement that he or she is licensed pursuant to the provisions of the Contractors' State License Law (Chapter 9 (commencing with Section 7000) of Division 3 of the Business and Professions Code) or that he or she is exempt from licensure and the basis for the alleged exemption. Any violation of Section 7031.5 by any applicant for a permit subjects the applicant to a civil penalty of not more than five hundred dollars ($500).):

(_) I, as owner of the property, or my employees with wages as their sole compensation, will do (✓) all of or (_) portions of the work, and the structure is not intended or offered for sale (Section 7044, Business and Professions Code: The Contractors' State License Law does not apply to an owner of property who, through employees' or personal effort, builds or improves the property, provided that the improvements are not intended or offered for sale. If, however, the building or improvement is sold within one year of completion, the Owner-Builder will have the burden of proving that it was not built or improved for the purpose of sale.).

(_) I, as owner of the property, am exclusively contracting with licensed Contractors to construct the project (Section 7044, Business and Professions Code: The Contractors' State License Law does not apply to an owner of property who builds or improves thereon, and who contracts for the projects with a licensed Contractor pursuant to the Contractors' State License Law).

(_) I am exempt from licensure under the Contractors' State License Law for the following reason:

_____

By my signature below I acknowledge that, except for my personal residence in which I must have resided for at least one year prior to completion of the improvements covered by this permit, I cannot legally sell a structure that I have built as an owner-builder if it has not been constructed in its entirety by licensed contractors. I understand that a copy of the applicable law, Section 7044 of the Business and Professions Code, is available upon request when this application is submitted or at the following Web site: http://www.leginfo.ca.gov/calaw.html.

Date: _____

Signature of Property Owner or Authorized Agent

LICENSED CONTRACTOR'S DECLARATION

I hereby affirm under penalty of perjury that I am licensed under provisions of Chapter 9 (commencing with Section 7000) of Division 3 of the Business and Professions Code, and my license is in full force and effect.

License Class _____ License No._____

Date _____ Contractor Signature_____

WORKERS' COMPENSATION DECLARATION

WARNING: FAILURE TO SECURE WORKERS' COMPENSATION COVERAGE IS UNLAWFUL, AND SHALL SUBJECT AN EMPLOYER TO CRIMINAL PENALTIES AND CIVIL FINES UP TO ONE HUNDRED THOUSAND DOLLARS ($100,000), IN ADDITION TO THE COST OF COMPENSATION, DAMAGES AS PROVIDED FOR IN SECTION 3706 OF THE LABOR CODE, INTEREST, AND ATTORNEY'S FEES.

I hereby affirm under penalty of perjury one of the following declarations:

____I have and will maintain a certificate of consent to self-insure for workers' compensation, issued by the Director of Industrial Relations as provided for by Section 3700 of the Labor Code, for the performance of the work for which this permit is issued.

Policy No. _____

____ I have and will maintain workers' compensation insurance, as required by Section 3700 of the Labor Code, for the performance of the work for which this permit is issued. My workers' compensation insurance carrier and policy number are:

_____ 06311667 _____

Carrier Policy Number Expiration Date

_____ _____

Name of Agent Phone Number

___ I certify that, in the performance of the work for which this permit is issued, I shall not employ any person in any manner so as to become subject to the workers' compensation laws of California, and agree that, if I should become subject to the workers' compensation provisions of Section 3700 of the Labor Code, I shall forthwith comply with those provisions

_____ 11/1/10

Signature of Applicant Date

LOBBYIST ORDINANCE CERTIFICATION

Complete this section for permits in Unincorporated Los Angeles County only

This is to certify that I, as permit applicant, am familiar with the requirements of Los Angeles County Code Chapter 2.160 et seq., (relating to the Los Angeles County Lobbyist Ordinance) and that all persons acting on behalf of myself complied and will continue to comply therewith through the application process.

_____ _____

Applicant (Print Name) Applicant Signature

_____ _____

Company Name Date

JOB ADDRESS	
LOCALITY	

HAZARDOUS MATERIAL DECLARATION

Will the applicant or future building occupant handle a hazardous material or a mixture containing a hazardous material equal to or greater than the amount specified on the hazardous materials information guide?

Yes ☐ No ☐

Will the intended use of the building by the applicant or future building occupant require a permit for construction or modification from the South Coast Air Quality Management District (SCAQMD)? See permitting checklist for guidelines.

Yes ☐ No ☐

I have read the hazardous materials information guide and the SCAQMD permitting checklist, I understand my requirements under the Los Angeles County Code Title 2, Chapter 220 Sections 220.100 through 220.140 concerning hazardous material reporting and for obtaining a permit from the SCAQMD.

ASBESTOS NOTIFICATION

☐ Notification letter sent to AQMD and/or EPA

☐ I declare that notification of asbestos removal is not applicable to addressed project.

DECLARATION REGARDING CONSTRUCTION LENDING AGENCY

I hereby affirm under penalty of perjury that there is a Construction lending agency for the performance of the work for which this permit is issued (Section 3097, Civil Code).

Lender's Name

_____

Lender's Address

_____

By my signature below, I certify to each of the following:

I am the property owner or authorized to act on the property owner's behalf.

I have read this application and the information I have provided is correct.

I agree to comply with all applicable city and county ordinances and state laws relating to building construction.

I authorize representatives of this county to enter the above-identified property for inspection purposes.

Signature of Property Owner or Authorized Agent

Date 11/1/10

CERTIFICATE OF OCCUPANCY

LOS ANGELES COUNTY
DEPARTMENT OF PUBLIC WORKS
BUILDING AND SAFETY/LAND DEVELOPMENT DIVISION

This certifies that the building or structure or portion thereof, as described herein, complies with provisions of the Building Code for the following use(s) and occupancy group(s). No change shall be made in the character of occupancy or use of the building or structure without approval of the Building Official.

BUILDING ADDRESS **11244 ARROYO DR.** LOCALITY **WHITTIER**

PERMIT NO. **BL1009150043** PERMIT DATE **11/1/2010**

OWNER **RUBEN L;GLORIA O REYES**

ADDRESS **11244 ARROYO DR., WHITTIER, CA 906041923**

Occupancy	Occupant Load	Use of building (or portion)
R-3	N/A	354 SQ. FT. ADDITION TO EXIST S.F.D. & 306 SQ. FT. CARPORT & CONVERT EXIST GARAGE TO LIVING SPACE 282 SQ. FT.

Issuing Office
South Whitter District Office
13523 Telegraph Road
Whitter, CA 90604

Building Official: Rajesh Patel

By **ED ALEXANIANS**

Date Issued **October 31, 2011**

NOTE: TOTAL FEES DUE MUST BE IN A FORM OF A CASHIER'S CHECK, MONEY ORDER OR EXACT AMOUNT OF CASH - NO BUSINESS OR PERSONAL CHECKS ARE ACCEPTED

EAST WHITTIER CITY SCHOOL DISTRICT

14535 E. Whittier Blvd., Whittier, CA 90605

CERTIFICATION OF COMPLIANCE WITH FEE PROVISIONS OF GOVERNMENT CODE SECTION 65995

OWNER/ DEVELOPER: Ruben L. Reyes

ADDRESS: 11244 Arroyo Dr. Whittier CA 90604

TELEPHONE: (562) 941 2571

Signature of Applicant

NOTE: Applicant represents that he/she is authorized to sign on behalf of the owner/ developer and the information provided is true and accurate to the best of his/her knowledge.

FEE SCHEDULE: The school facility fees levied by the school districts under provision of Government Code Section 65995 for residential (R) and commercial/industrial (C/I) use are:

	Elementary District	High School District	Total
Residential (R):	$1.13/sq.ft.	$ .71/sq. ft.	$1.84/sq. ft.
Commercial/Industrial (C/I):	$ .19/sq.ft.	$ .11/sq. ft.	$ .30/sq. ft.

TRACT/PROJECT ADDRESS: 11244 Arroyo Dr Whittier, CA 90604

BUILDING DEPARTMENT: So. Whittier B&S LA Co.

PERMIT APPLICATION NO (S) BL 1009150043 NO. OF BUILDING(S) IN PROJECT: _____

	LOT/ADDRESS	USE (R, C/I)	AREA (SQ. FT.)	CREDIT (SQ. FT.)	FEE:
1.	11244 Arroyo Dr.	Res.	636		$ 1170.24
2.					$
3.					$
4.					$

EXPLANATION OF CREDIT (ie: Qualified Demolition) _____

VERIFICATION OF SQUARE FOOTAGE BY BUILDING DEPARTMENT (Initial): _____

INFORMATION BELOW LINE TO BE COMPLETED BY SCHOOL DISTRICT

SUBTOTAL (Attached Sheets) $ —

TOTAL FEES DUE $ 1170.24

☒ This is to certify that all fees due to the impacted school district under provision of Government Code Section 65995 as a prerequisite to the issuance of a Building Permit (certificate of occupancy for mobile homes) have been received. Based on the above information presented, this Certification of Compliance is hereby executed subject to verification of the assessable square footage by the agency issuing the Building Permit.

☐ This is to certify that the above described development is exempt from the fees of Government Code Section 65995 and Building Permits may be issued therefore.

Authorized Signature
East Whittier City School District

10267
District Receipt No.

10.25.10
Date

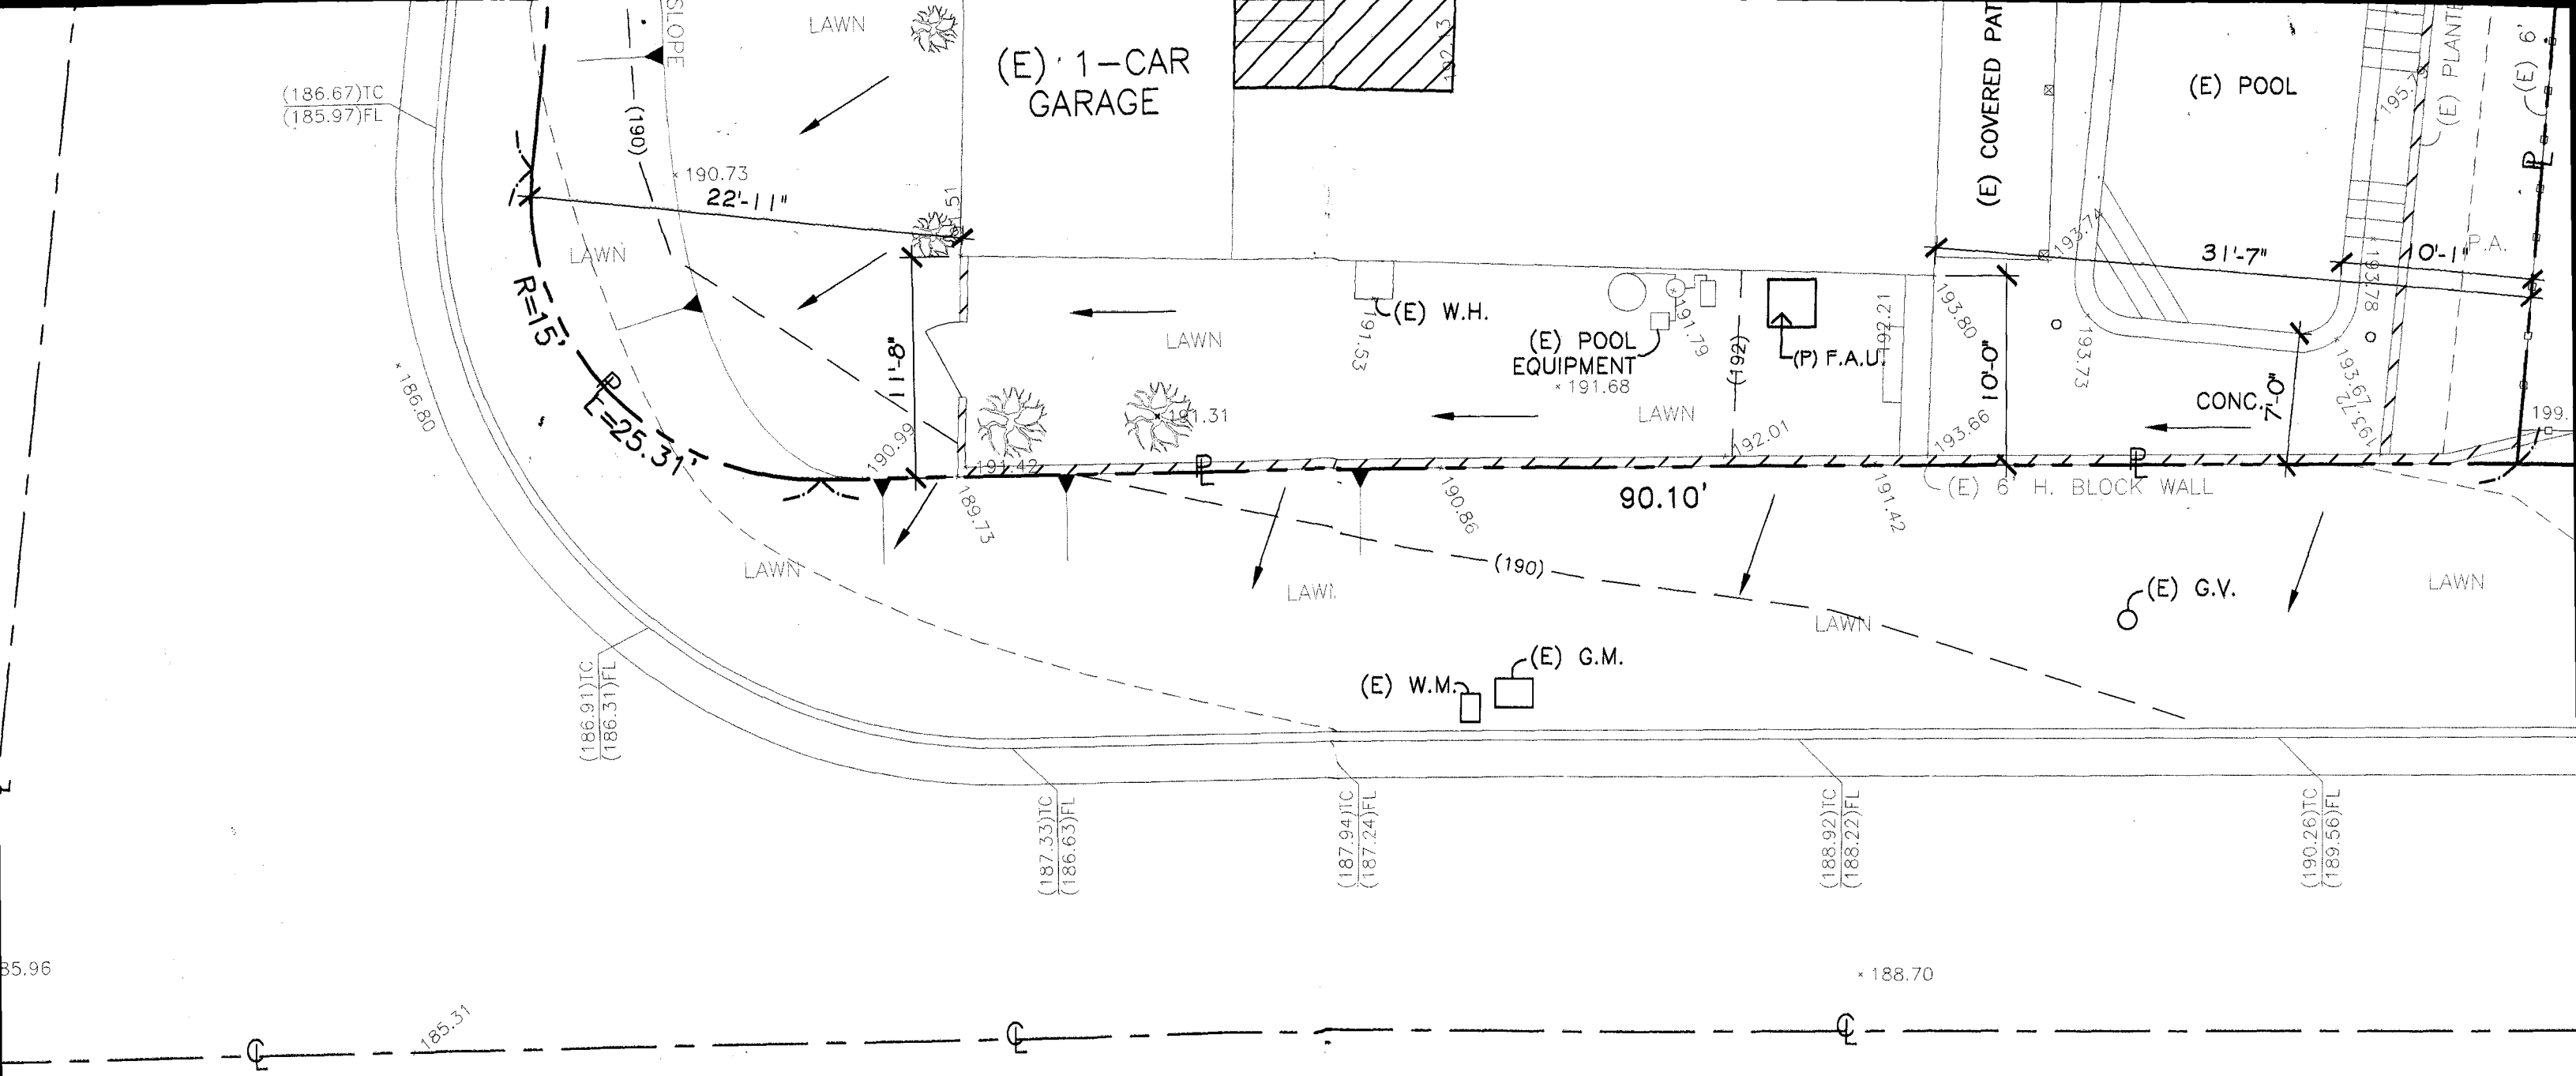

PLOT PLAN

SCALE: 1/8" = 1'-0"

Department of Public Works
APPROVED
UNDER TITLE 26
BY
NOV 01 2010

This set of plans and specifications must be kept on
at all times and it is unlawful to make any chan
alterations on same without written permission f
Building and Safety Division, County of Los A
The stamping of this plan and specification SHA
be held to permit or to be an approval of the vio

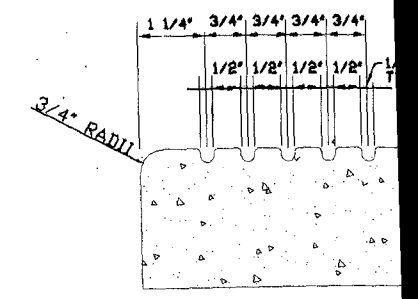

(Y) GROOVE DETAIL
N.T.S.

OFFICIAL BENCHMARK

QUAD ELEV.	ELEV. FEET	DESCRIPTION	BM NUMBER
BASELINE (2005)	188.327	L&BN IN S CB 300MM(1FT) W/O BCR @ SW COR LEFFINGWELL RD & ARROYO DR	Y-11157

REFERENCE
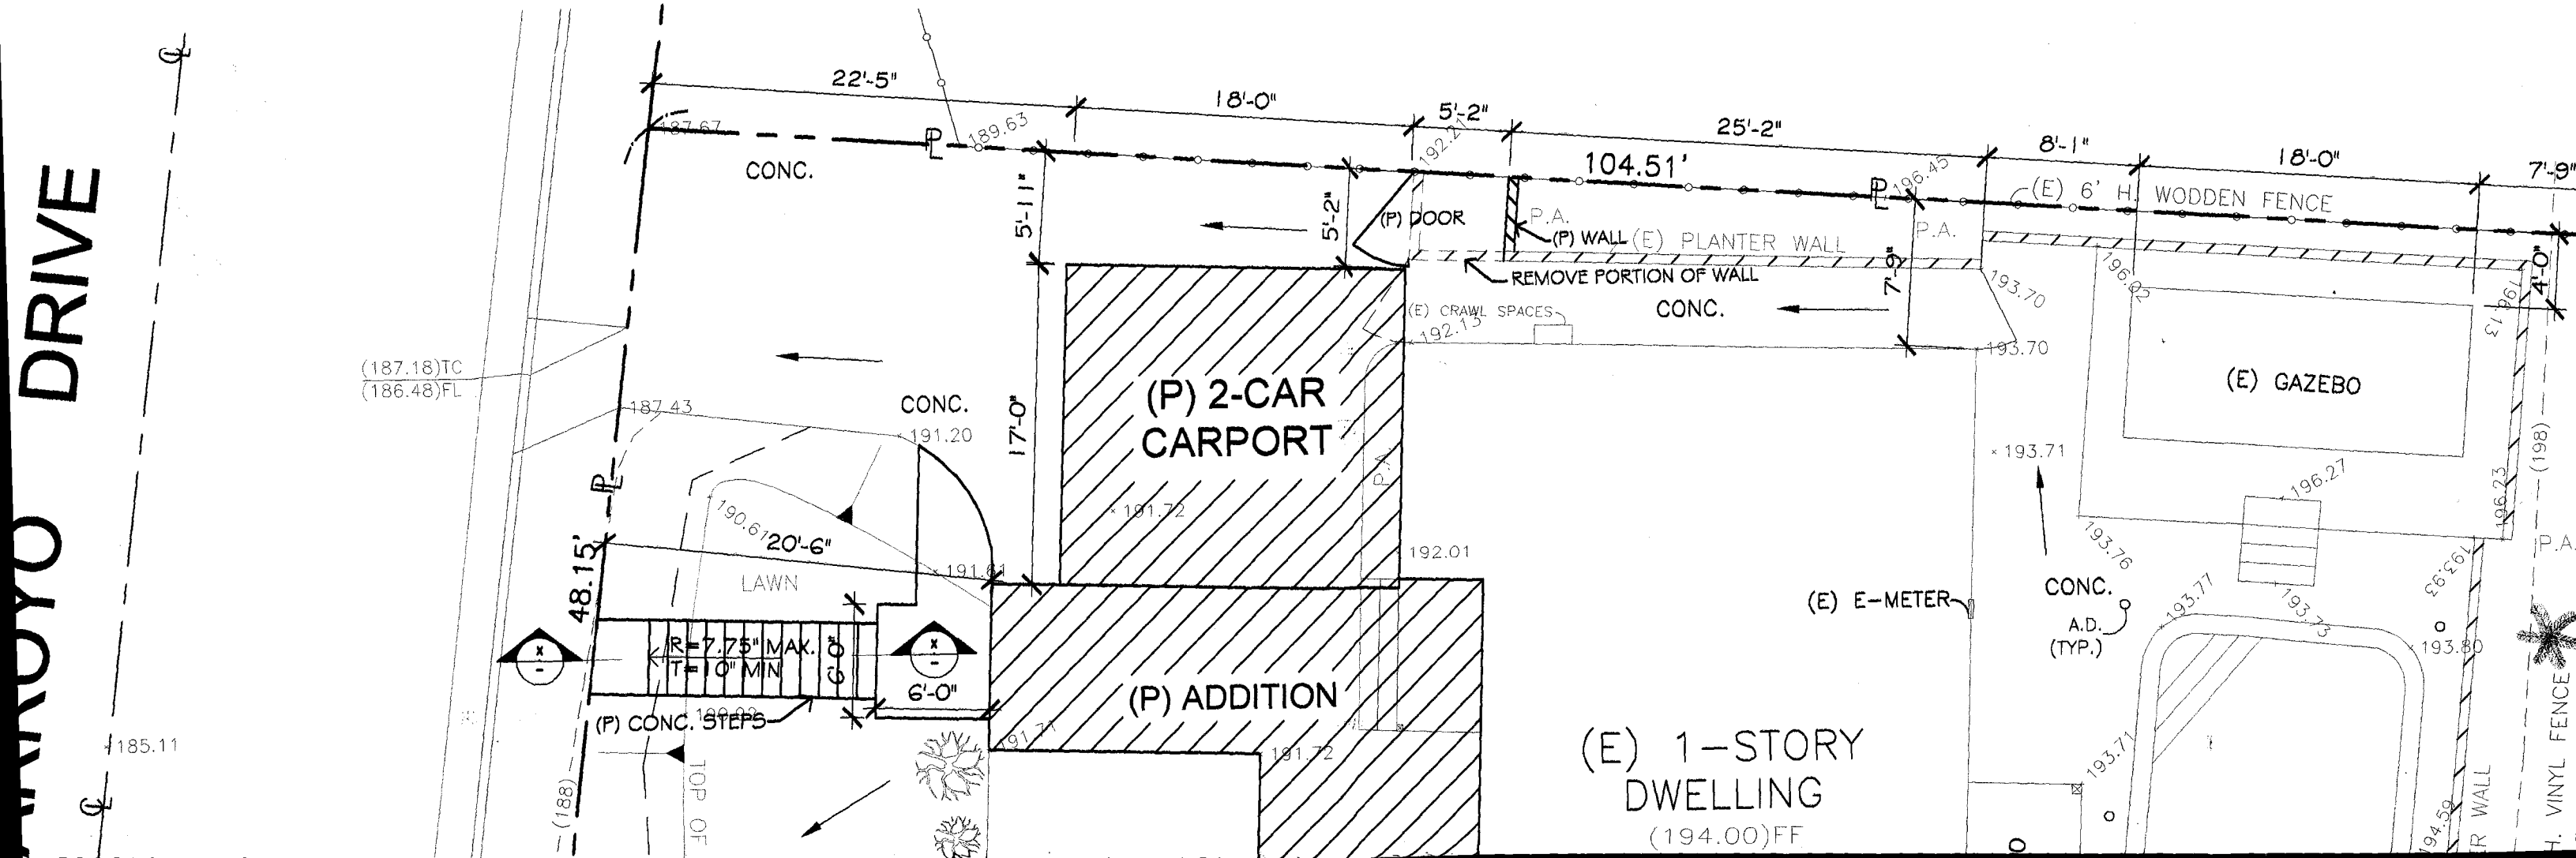
1. OFFICIAL BENCHMARK WAS OBTAIN FROM THE LOS ANGELES COUNTY PUBLIC WORKS DEPARTMENT, SURVEY SECTION.