4233 SANTA ANITA

COUNTY OF LOS ANGELES
DEPARTMENT OF PUBLIC WORKS
BUILDING AND SAFETY / LAND DEVELOPMENT

SAN GABRIEL VALLEY # 0500
125 BALDWIN
ARCADIA CA 91007
PHONE: (626) 574-0941 EXT:

BUILDING PERMIT
SIGN
BL 0500 0205290043

LEGAL ID:
ON FILE

ASSESSOR INFORMATION NUMBER:
8575-012-908

TENANT:
MALLARDS SKY DIVE

OWNER: TEL. NO:
L A COUNTY -
4233 SANTA ANITA AV
ELMT 917311670

APPLICANT: TEL. NO:
SIGN INDUSTRIES -

CONTRACTOR: TEL. NO:
SIGN INDUSTRIES INC. (626) 579-4460-224
1918 POTERO AVE LIC. NO
SOUTH EL MONTE,CA 764128 C45

ARCHITECT OR ENGINEER: TEL. NO:
-
LIC. NO:

MAP NO: SEWER MAP BOOK: PAGE: FIRE ZONE: CMP:
00

NO. OF FAMILIES: DWELLING UNITS: APT/COND: STAT CLASS:
NO 20

| AIR QUALITY: | SCHOOL WITHIN 1000 FEET | HAZARDOUS MATERIALS |
|---|---|---|
| NO | NO | NO |

NUMBER OF SIGNS: 2
SIGN DESCRIPTION: "MALLARDS SKY DIVE"

EXIST BLDG USE:
EXIST OCC GRP:

BLDGS. NOW ON LOT: VALUATION:
7,000

FEES PAID

| FEE DESCRIPTION: | QUANTITY: | UOM: | AMOUNT: |
|---|---|---|---|
| AA BLDG PERMIT ISSUANCE | | | 20.60 |
| AE STRONG MOTION OTHER | 7000.00 | VAL | 1.47 |
| A6 PLAN MAINTENANCE FEE | 7000.00 | VAL | 7.30 |
| D1 PLANCHECK W/O EN-HC | 7000.00 | VAL | 104.88 |
| D2 PERMIT W/O EN-HC | 7000.00 | VAL | 123.40 |
| | TOTAL FEES | | 257.65 |

REPORT ID: DPR261 ROUTE TO: BS0500

BUILDING ADDRESS:
4233 SANTA ANITA AV
ELMT CA 917311670
NEAREST CROSS STREET:
THOMAS PAGE: 597 GRID: D6 LOCALITY: EL MONTE

| ISSUED ON: | PROCESSED BY: | EXPIRES ON: |
|---|---|---|
| 05/29/02 | DS | 11/25/02 |

| FINAL DATE | FINAL BY: | CODE: |
|---|---|---|
| EXPIRED 9-24-2002 | K Smith | |

DESCRIPTION OF WORK
INSTL.1 FREESTNDG.SIGN(4'&8' BASE,12' HIGH)& 1 WALL SIGN

SPECIAL CONDITIONS:
APPROVED BY CITY OF EL MONTE ZONING

| APPROVALS | DATE | INSPECTOR SIGNATURE |
|---|---|---|
| LOCATION AND SETBACKS | 6-6-02 | |
| SOILS ENGINEER APPROVAL | | |
| FOUNDATION/TRENCH FORMS | | |
| SUPPORT STRUCTURE | | |

## LICENSED CONTRACTOR'S DECLARATION

I hereby affirm under penalty of perjury that I am licensed under provisions of Chapter 9 (commencing with Section 7000) of Division 3 of the Business and Professions Code, and my license is in full force and effect.

License Class C45 Lic. No. 764128

Diane K. Stewart 5/29/02

Contractor's Signature Date

## OWNER-BUILDER DECLARATION

I hereby affirm under penalty of perjury that I am exempt from the Contractors License Law for the following reason (Sec. 7031.5, Business and Professions Code: Any city or county which requires a permit to construct, alter, improve, demolish, or repair any structure, prior to its issuance, also requires the applicant for such permit to file a signed statement that he or she is licensed pursuant to the provisions of the Contractors License Law (Chapter 9 (commencing with Section 7000) of Division 3 of the Business and Professions Code) or that he or she is exempt therefrom and the basis for the alleged exemption. Any violation of Section 7031.5 by any applicant for a permit subjects the applicant to a civil penalty of not more than five hundred dollars ($500).):

☐ I am exempt under Sec. _____ , B.& P.C. for this reason:

_____

_____

### [ Electrical, Plumbing & Sewer Permits Only ]

☐ I, as owner of the property, will do the work, and the structure is not intended or offered for sale (Sec. 7044, Business and Professions Code: The Contractors License Law does not apply to an owner of property who builds or improves thereon, and who does such work himself or herself, provided that such improvements are not intended or offered for sale. If, however, the building or improvement is sold within one year of completion, the owner-builder will have the burden of proving that he or she did not build or improve for the purpose of sale.).

### [ All Other Permits ]

☐ I, as owner of the property, or my employees with wages as their sole compensation, will do the work, and the structure is not intended or offered for sale (Sec. 7044, Business and Professions Code: The Contractors License Law does not apply to an owner of property who builds or improves thereon, and who does such work himself or herself or through his or her own employees, provided that such improvements are not intended or offered for sale. If, however, the building or improvement is sold within one year of completion, the owner-builder will have the burden of proving that he or she did not build or improve for the purpose of sale.).

☐ I, as owner of the property, am exclusively contracting with licensed contractors to construct the project (Sec. 7044, Business and Professions Code: The Contractors License Law does not apply to an owner of property who builds or improves thereon, and who contracts for such projects with a contractor(s) licensed pursuant to the Contractors License Law.).

_____ _____

Owner Signature Date

## WORKER'S COMPENSATION DECLARATION

I hereby affirm under penalty of perjury one of the following declarations:

☐ I have and will maintain a certificate of consent to self-insure for worker's compensation, as provided for by Section 3700 of the Labor Code, for the performance of the work for which this permit is issued.

☐ I have and will maintain worker's compensation insurance, as required by Section 3700 of the Labor Code, for the performance of the work for which this permit is issued. My worker's compensation insurance carrier and policy number are:

Carrier STATE FUND

Policy Number 478-01

☐ I certify that in the performance of the work for which this permit is issued, I shall not employ any person in any manner so as to become subject to the worker's compensation laws of California, and agree that if I should become subject to the worker's compensation provisions of Section 3700 of the Labor Code, I shall forthwith comply with those provisions.

Diane K. Stewart 5/29/02

Applicant Signature Date

*WARNING: FAILURE TO SECURE WORKER'S COMPENSATION COVERAGE IS UNLAWFUL, AND SHALL SUBJECT AN EMPLOYER TO CRIMINAL PENALTIES AND CIVIL FINES UP TO ONE HUNDRED THOUSAND DOLLARS ($100,000), IN ADDITION TO THE COST OF COMPENSATION, DAMAGES AS PROVIDED FOR IN SECTION 3706 OF THE LABOR CODE, INTEREST, AND ATTORNEY'S FEES.*

## LOBBYIST ORDINANCE CERTIFICATION

**[ Complete this section for permits in unincorporated Los Angeles County only ]**

This is to certify that I, as permit applicant, am familiar with the requirements of Los Angeles County Code Chapter 2.160 et seq., (relating to the Los Angeles County Lobbyist Ordinance) and that all persons acting on behalf of myself complied and will continue to comply therewith through the application process.

_____ _____

Applicant (Print Name) Applicant Signature

_____ _____

Company Name (if employed by an entity/agency) Date

| JOB ADDRESS |
|---|
| LOCALITY |

## HAZARDOUS MATERIAL DECLARATION

Will the applicant or future building occupant handle a hazardous material or a mixture containing a hazardous material equal to or greater than the amount specified on the hazardous materials information guide?

Yes ☐ No ☐

Will the intended use of the building by the applicant or future building occupant require a permit for construction or modification from the South Coast Air Quality Management District (SCAQMD)? See permitting checklist for guidelines.

Yes ☐ No ☐

I have read the hazardous materials information guide and the SCAQMD permitting checklist, I understand my requirements under the Los Angeles County Code Title 2, Chapter 220 Sections 220.100 through 220.140 concerning hazardous material reporting and for obtaining a permit from the SCAQMD.

## ASBESTOS NOTIFICATION

☐ Notification letter sent to SCAQMD or EPA

☐ I declare that notification of asbestos removal is not applicable to addressed project.

## CONSTRUCTION LENDING AGENCY

I hereby affirm under penalty of perjury that there is a construction lending agency for the performance of the work for which this permit is issued (Sec. 3097, Civ.C.).

Lender's Name _____

Lender's Address _____

*I certify that I have read this application and state under the penalty of perjury that the above information is correct. I agree to comply with all City and County ordinances and State laws relating to building construction, and hereby authorize representatives of this County to enter upon the above-mentioned property for inspection purposes.*

Diane K. Stewart 5/29/02

**Applicant or Agent Signature** **Date**

COUNTY OF LOS ANGELES
DEPARTMENT OF PUBLIC WORKS
BUILDING AND SAFETY / LAND DEVELOPMENT

SAN GABRIEL VALLEY # 0500
125 BALDWIN
ARCADIA CA 91007
PHONE: (626) 574-0941 EXT:

ELECTRICAL PERMIT
EL 0500 0205290025

LEGAL ID:
ON FILE

ASSESSOR INFORMATION NUMBER:
8575-012-908

TENANT:
MALLARDS SKY DIVE

OWNER: TEL. NO:
L A COUNTY -
4233 SANTA ANITA AV
ELMT 917311670

APPLICANT: TEL. NO:
SIGN INDUSTRIES -

CONTRACTOR: TEL. NO:
SIGN INDUSTRIES INC. (626) 579-4460-224
1918 POTERO AVE LIC. NO
SOUTH EL MONTE,CA 764128 C45

ARCHITECT OR ENGINEER: TEL. NO:
-
LIC. NO:

FEES PAID

| FEE DESCRIPTION: | QUANTITY: UOM: | AMOUNT: |
|---|---|---|
| A1 PERMIT ISSUANCE FEE | | 20.60 |
| K1 SIGNS, OUTLINE LGT | 1.00 SIG | 28.70 |
| | TOTAL FEES | 49.30 |

REPORT ID: DPR265 ROUTE TO: BS0500

BUILDING ADDRESS:
4233 SANTA ANITA AV
ELMT CA 917311670
NEAREST CROSS STREET:
THOMAS PAGE: 597 GRID: D6 LOCALITY: EL MONTE

| ISSUED ON: | PROCESSED BY: | PLAN BY: | EXPIRES ON: |
|---|---|---|---|
| 05/29/02 | DS | | 11/25/02 |

FINAL DATE FINAL BY: CODE:
EXPIRED 9-20-2002 K. Smith

DESCRIPTION OF WORK
INSTL.1 FREESTNDG.SIGN(4'&8' BASE,12' HIGH)& 1 WALL SIGN

SPECIAL CONDITIONS:

| APPROVALS | DATE | INSPECTOR SIGNATURE |
|---|---|---|
| TEMPORARY POWER POLE | | |
| UNDERGROUND CONDUIT | | |
| UFER GROUND | | |
| ROUGH CONDUIT | | |
| ROUGH WIRING | | |
| MAIN WATER LINE<br>PLASTIC Y/N METAL Y/N | | |
| UTILITY COMPANY NOTIFIED | | |

## LICENSED CONTRACTOR'S DECLARATION

I hereby affirm under penalty of perjury that I am licensed under provisions of Chapter 9 (commencing with Section 7000) of Division 3 of the Business and Professions Code, and my license is in full force and effect.

License Class C45 Lic. No. 764128

Diane K. Stewart 5/29/02

Contractor's Signature Date

## OWNER-BUILDER DECLARATION

I hereby affirm under penalty of perjury that I am exempt from the Contractors License Law for the following reason (Sec. 7031.5, Business and Professions Code: Any city or county which requires a permit to construct, alter, improve, demolish, or repair any structure, prior to its issuance, also requires the applicant for such permit to file a signed statement that he or she is licensed pursuant to the provisions of the Contractors License Law (Chapter 9 (commencing with Section 7000) of Division 3 of the Business and Professions Code) or that he or she is exempt therefrom and the basis for the alleged exemption. Any violation of Section 7031.5 by any applicant for a permit subjects the applicant to a civil penalty of not more than five hundred dollars ($500).):

☐ I am exempt under Sec. _____ , B.& P.C. for this reason:

_____

_____

### [ Electrical, Plumbing & Sewer Permits Only ]

☐ I, as owner of the property, will do the work, and the structure is not intended or offered for sale (Sec. 7044, Business and Professions Code: The Contractors License Law does not apply to an owner of property who builds or improves thereon, and who does such work himself or herself, provided that such improvements are not intended or offered for sale. If, however, the building or improvement is sold within one year of completion, the owner-builder will have the burden of proving that he or she did not build or improve for the purpose of sale.).

### [ All Other Permits ]

☐ I, as owner of the property, or my employees with wages as their sole compensation, will do the work, and the structure is not intended or offered for sale (Sec. 7044, Business and Professions Code: The Contractors License Law does not apply to an owner of property who builds or improves thereon, and who does such work himself or herself or through his or her own employees, provided that such improvements are not intended or offered for sale. If, however, the building or improvement is sold within one year of completion, the owner-builder will have the burden of proving that he or she did not build or improve for the purpose of sale.).

☐ I, as owner of the property, am exclusively contracting with licensed contractors to construct the project (Sec. 7044, Business and Professions Code: The Contractors License Law does not apply to an owner of property who builds or improves thereon, and who contracts for such projects with a contractor(s) licensed pursuant to the Contractors License Law.).

_____ _____

Owner Signature Date

## WORKER'S COMPENSATION DECLARATION

I hereby affirm under penalty of perjury one of the following declarations:

☐ I have and will maintain a certificate of consent to self-insure for worker's compensation, as provided for by Section 3700 of the Labor Code, for the performance of the work for which this permit is issued.

☐ I have and will maintain worker's compensation insurance, as required by Section 3700 of the Labor Code, for the performance of the work for which this permit is issued. My worker's compensation insurance carrier and policy number are:

Carrier STATE FUND

Policy Number 478-01

☐ I certify that in the performance of the work for which this permit is issued, I shall not employ any person in any manner so as to become subject to the worker's compensation laws of California, and agree that if I should become subject to the worker's compensation provisions of Section 3700 of the Labor Code, I shall forthwith comply with those provisions.

Diane K. Stewart 5/29/02

Applicant Signature Date

*WARNING: FAILURE TO SECURE WORKER'S COMPENSATION COVERAGE IS UNLAWFUL, AND SHALL SUBJECT AN EMPLOYER TO CRIMINAL PENALTIES AND CIVIL FINES UP TO ONE HUNDRED THOUSAND DOLLARS ($100,000), IN ADDITION TO THE COST OF COMPENSATION, DAMAGES AS PROVIDED FOR IN SECTION 3706 OF THE LABOR CODE, INTEREST, AND ATTORNEY'S FEES.*

## LOBBYIST ORDINANCE CERTIFICATION

**[ Complete this section for permits in unincorporated Los Angeles County only ]**

This is to certify that I, as permit applicant, am familiar with the requirements of Los Angeles County Code Chapter 2.160 et seq., (relating to the Los Angeles County Lobbyist Ordinance) and that all persons acting on behalf of myself complied and will continue to comply therewith through the application process.

_____ _____

Applicant (Print Name) Applicant Signature

_____ _____

Company Name (if employed by an entity/agency) Date

| JOB ADDRESS |
|---|
| LOCALITY |

## HAZARDOUS MATERIAL DECLARATION

Will the applicant or future building occupant handle a hazardous material or a mixture containing a hazardous material equal to or greater than the amount specified on the hazardous materials information guide?

Yes ☐ No ☐

Will the intended use of the building by the applicant or future building occupant require a permit for construction or modification from the South Coast Air Quality Management District (SCAQMD)? See permitting checklist for guidelines.

Yes ☐ No ☐

I have read the hazardous materials information guide and the SCAQMD permitting checklist, I understand my requirements under the Los Angeles County Code Title 2, Chapter 220 Sections 220.100 through 220.140 concerning hazardous material reporting and for obtaining a permit from the SCAQMD.

## ASBESTOS NOTIFICATION

☐ Notification letter sent to SCAQMD or EPA

☐ I declare that notification of asbestos removal is not applicable to addressed project.

## CONSTRUCTION LENDING AGENCY

I hereby affirm under penalty of perjury that there is a construction lending agency for the performance of the work for which this permit is issued (Sec. 3097, Civ.C.).

Lender's Name _____

Lender's Address _____

*I certify that I have read this application and state under the penalty of perjury that the above information is correct. I agree to comply with all City and County ordinances and State laws relating to building construction, and hereby authorize representatives of this County to enter upon the above-mentioned property for inspection purposes.*

Diane K. Stewart 5/29/02

**Applicant or Agent Signature** **Date**

7'-4"

3'-8"

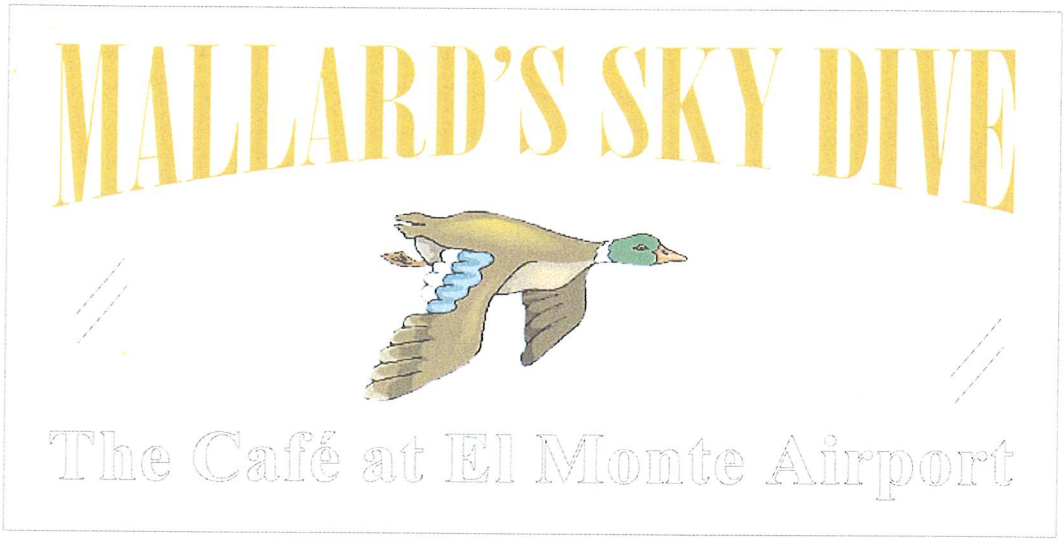


SIGN C

SCALE: 3/4"=1'

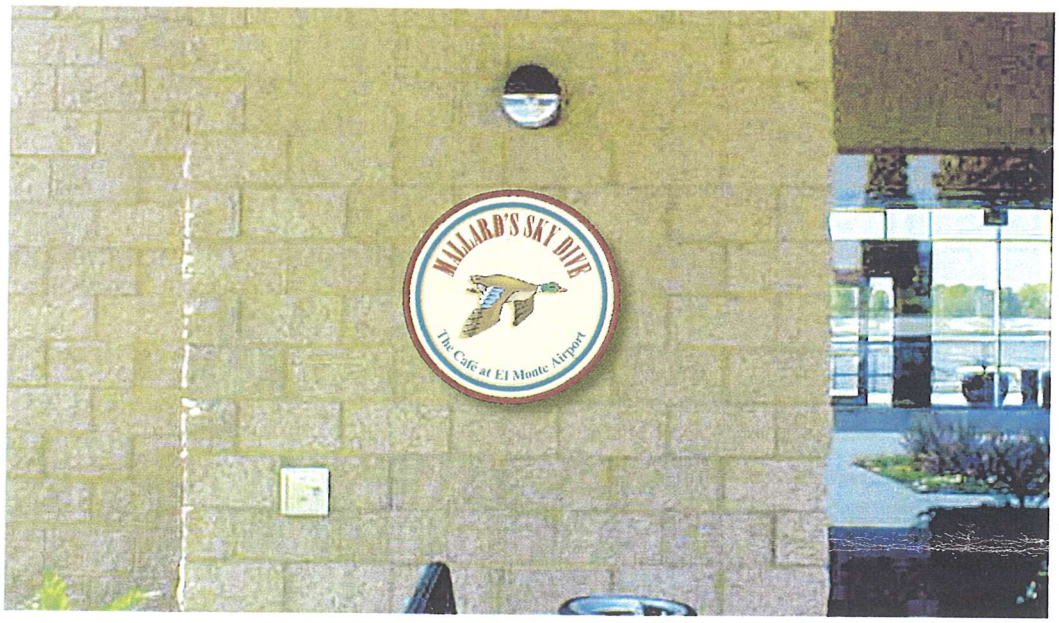


3/16"
4 studs w/
Silcon

SIGN B

SCALE: 3/8"=1'

All graphic designs depicted on this page are property of
Sign Industries and Industrial Signs.
Unauthorized duplication or use may result in
legal action by Sign Industries / Industrial Signs.

Sign Industries
E·L·E·C·T·R·I·C

1918 Potrero Ave. So. El Monte, Ca. 91733
Tel: 626 579-4460 Fax: 626 579-2493
Email: SIGNIND@AOL.COM

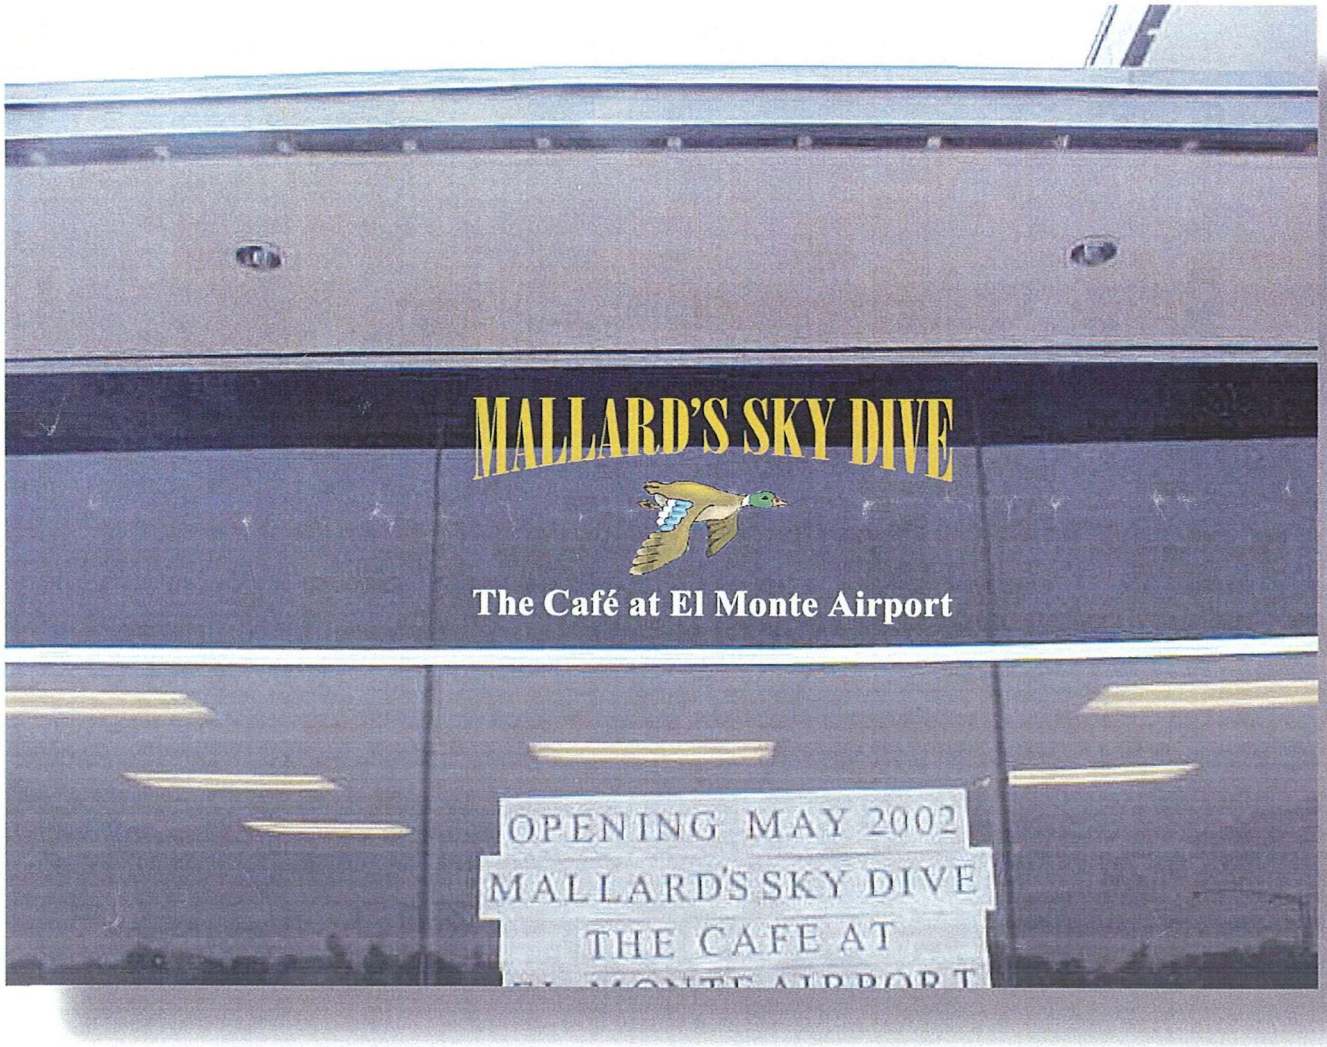


SIGN C

SCALE: 3/8"=1'

SCOPE OF WORK:
MANUFACTURE AND INSTALL (1) SET OF VINYL GRAPHICS ALL VINYL TO BE APPLIEDFIRST SURFACE.
"MALLARD'S" :3630-131 GOLD
"CAFE": WHITE
LOGO: SCOTCH PRINT

| | | | | | | |
|---|---|---|---|---|---|---|
| Drawing number: BC-02-111R4 | Date: 4/11/02 | Project name: MALLARD'S SKY DIVE | Sales person: BILL CLARKE | No. | Date | Revision |
| | Scale: NOTED | Address: 4233 SANTA ANITA AVE. | Customer Approval: | 1 | 4/4/02 | Copy |
| | | | | 2 | 4/11/02 | Copy |
| Page: 2 of 2 | Design: P.SAAVEDRA | City/State: EL MONTE, CA. | Landlord Approval: | | | |

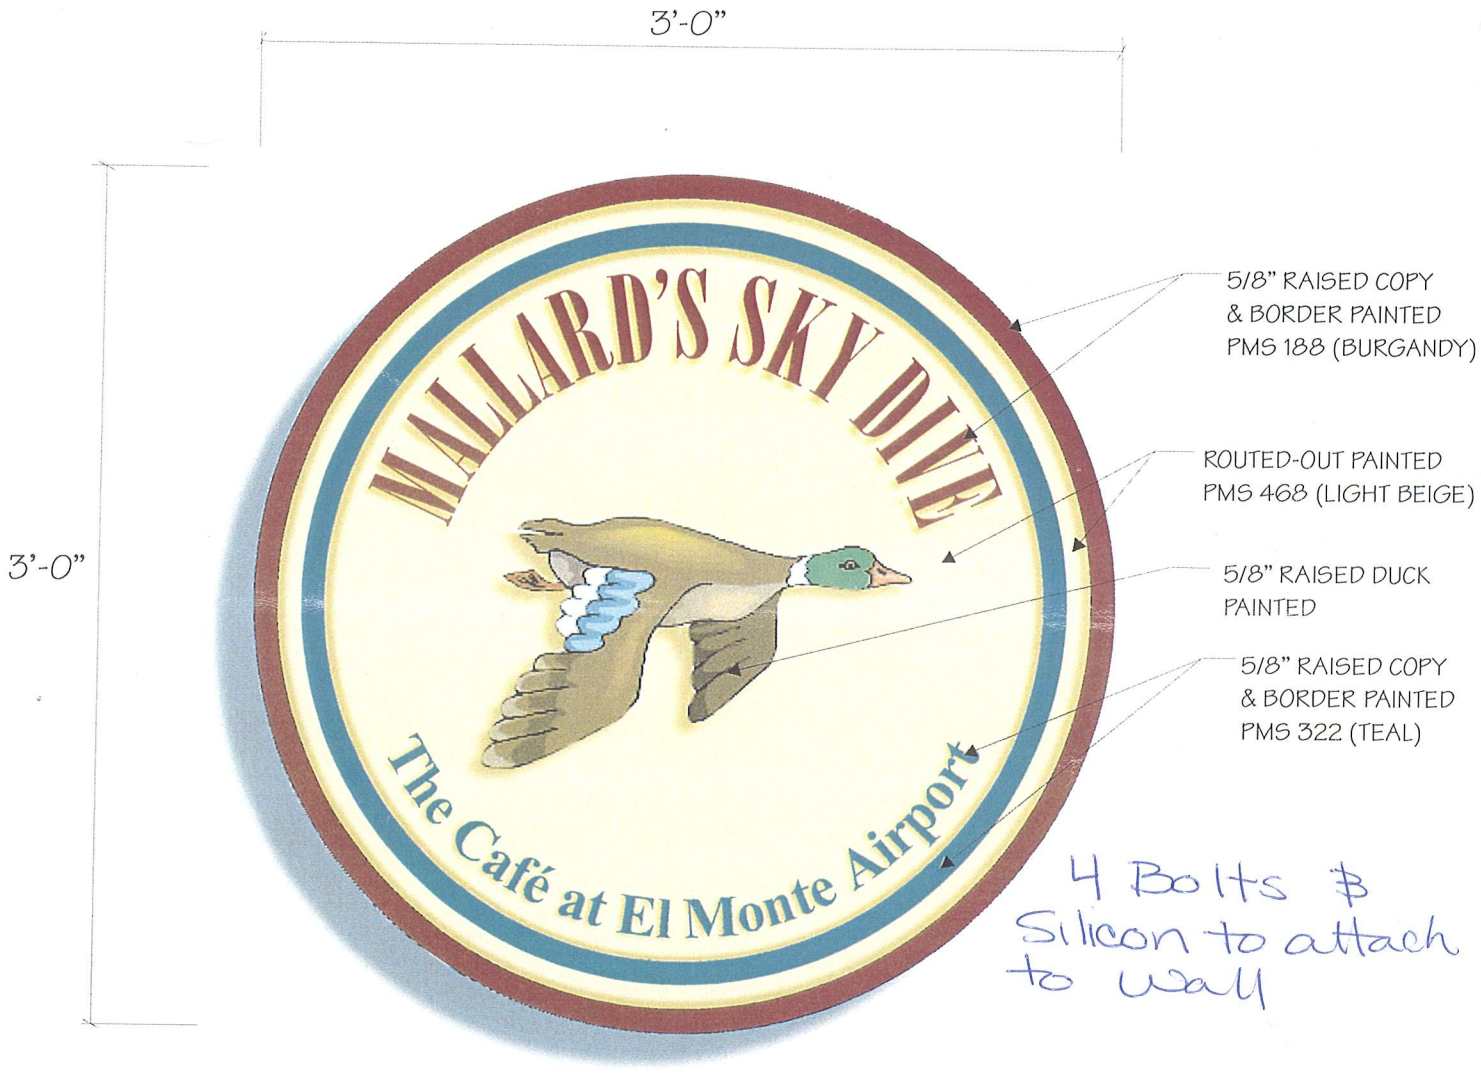


SIGN B

SCALE: 1 1/2"=1'

SCOPE OF WORK:

MANUFACTURE AND INSTALL (1) S/F 2" THICK ROUTED OUT SIGN FOAM.

COLORS: PMS 468 (LIGHT BEIGE)
PMS 322 (TEAL)
PMS 188 (BURGANDY)

LOGO: NON-TRANSLUCENT SCOTCH PRINT

hite
2 (TEAL)
(BURGANDY)

All graphic designs depicted on this page are property of Sign Industries and Industrial Signs. Unauthorized duplication or use may result in legal action by Sign Industries / Industrial Signs.

Sign Industries
E-L-E-C-T-R-I-C

1918 Potrero Ave. So. El Monte, Ca. 91733
Tel: 626 579-4460 Fax: 626 579-2493
Email: SIGNIND@AOL.COM

SIGN A * installin Lanscape

SCALE: 3/4"=1'

SCOPE OF WORK: Planter area

MANUFACTURE AND INSTALL (1) D/F POLE SIGN. CABINET AND POLE PAINTED TO MATCH ~~PMS 32~~ off W

ALL COPY TO BE 3M VINYL GRAPHICS APPLIED FIRST SURFACE. 3630-246 (TEAL) & 3630-49

LOGOS: DUCK & COUNTY SEAL -TRANSLUCENT SCOTCH PRINTS

* add additional Shrubs per approval of planning Division

| Drawing number BC-02-111R4 | Date: 4/11/02 | Project name: MALLARD'S SKY DIVE | Sales person: BILL CLARKE |
|---|---|---|---|
| | Scale: NOTED | Address: 4233 SANTA ANITA AVE. | Customer Approval: |
| Page: 1 of 2 | Design: P.SAAVEDRA | City/State: EL MONTE, CA. | Landlord Approval: |

| No. | Date | Revision |
|---|---|---|
| 1 | 4/4/02 | Copy |
| 2 | 4/11/02 | Copy |
| 3 | 5/9/02 | Pole Sign |
| | | |
| | | |

MALLARDS SKYDIVE
EL MONTE AIRPORT
4232 NORTH SANTA ANITA

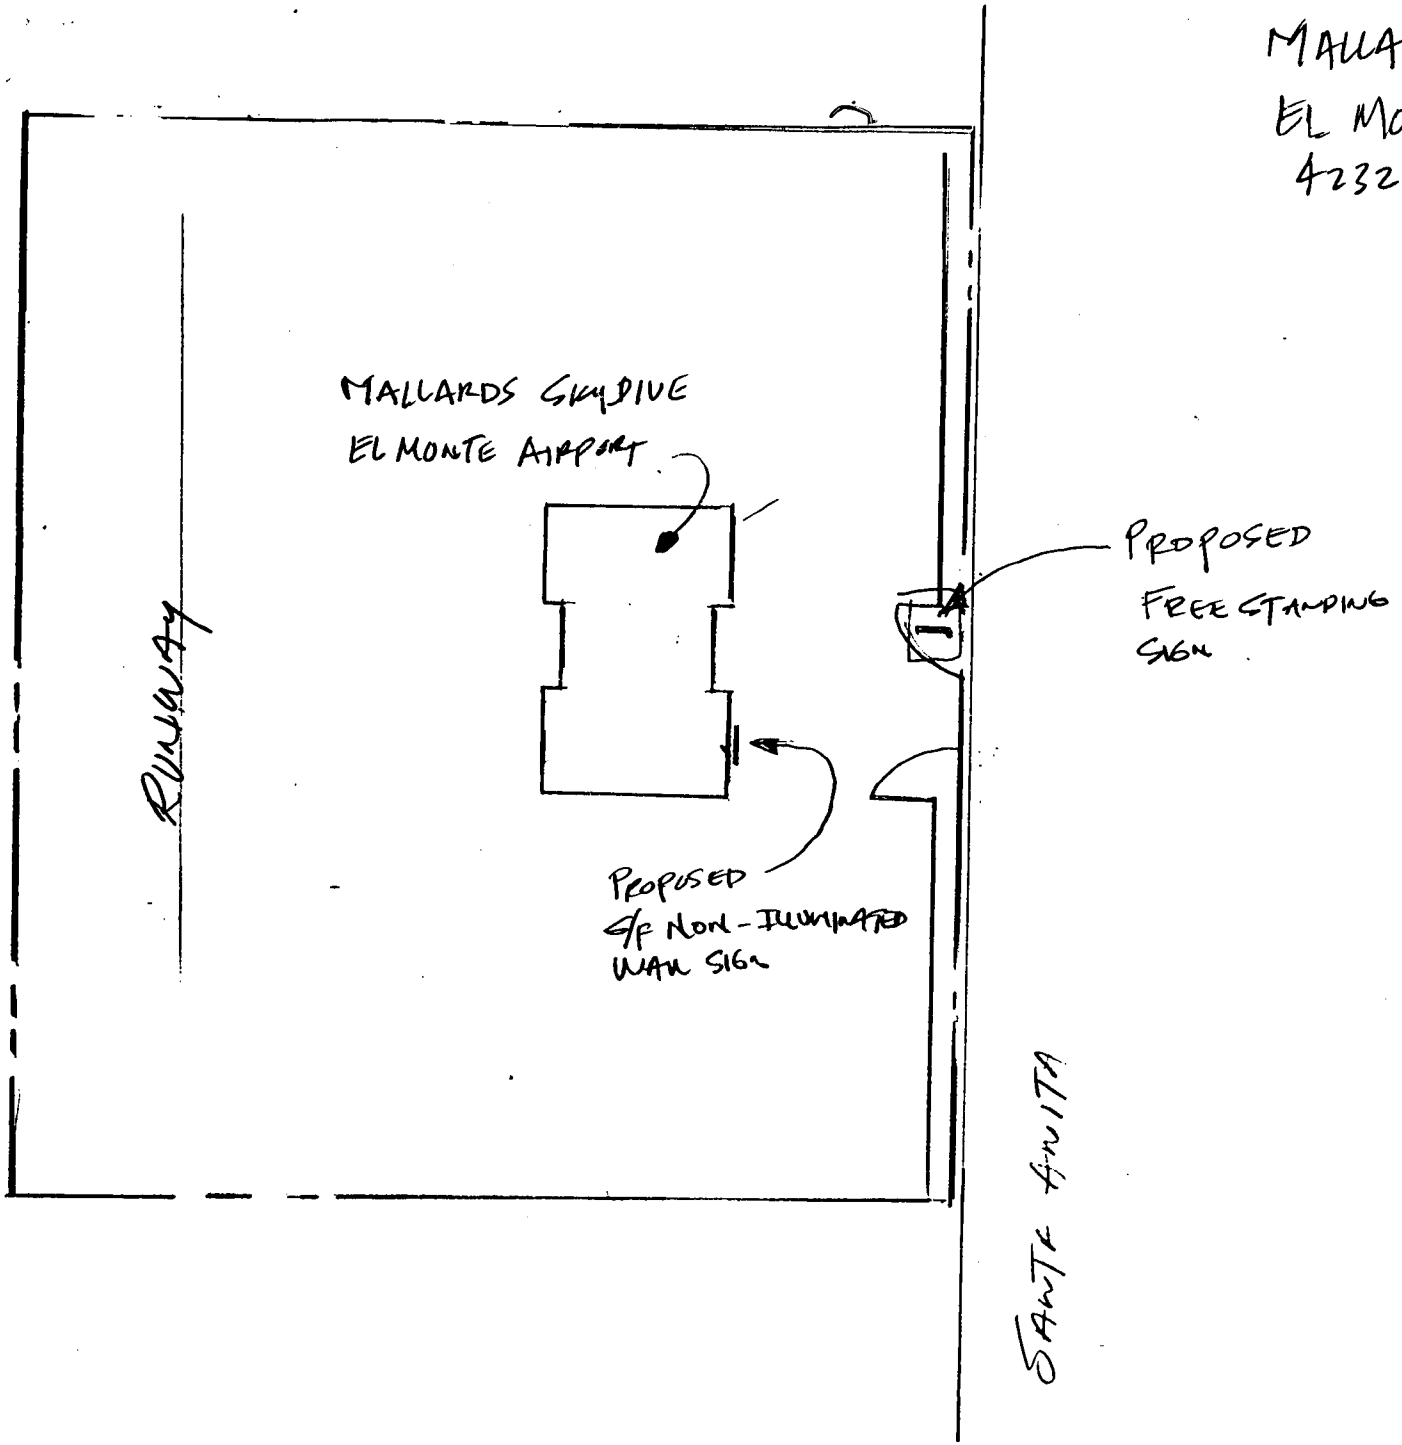


SITE PLAN N.T.S.