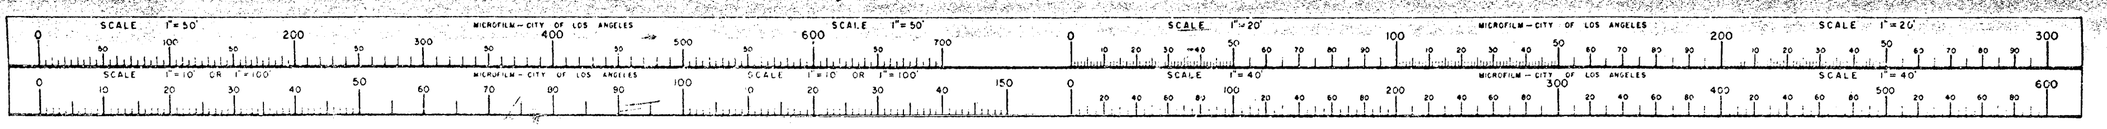

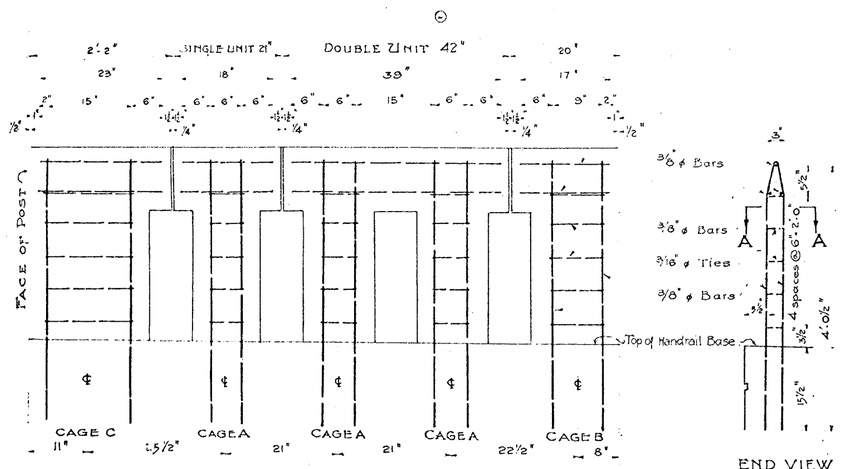

HANDRAIL CAGE DOWEL ASSEMBLY (1)
SCALE 1" = 1 Foot

TYPICAL SEC A-A

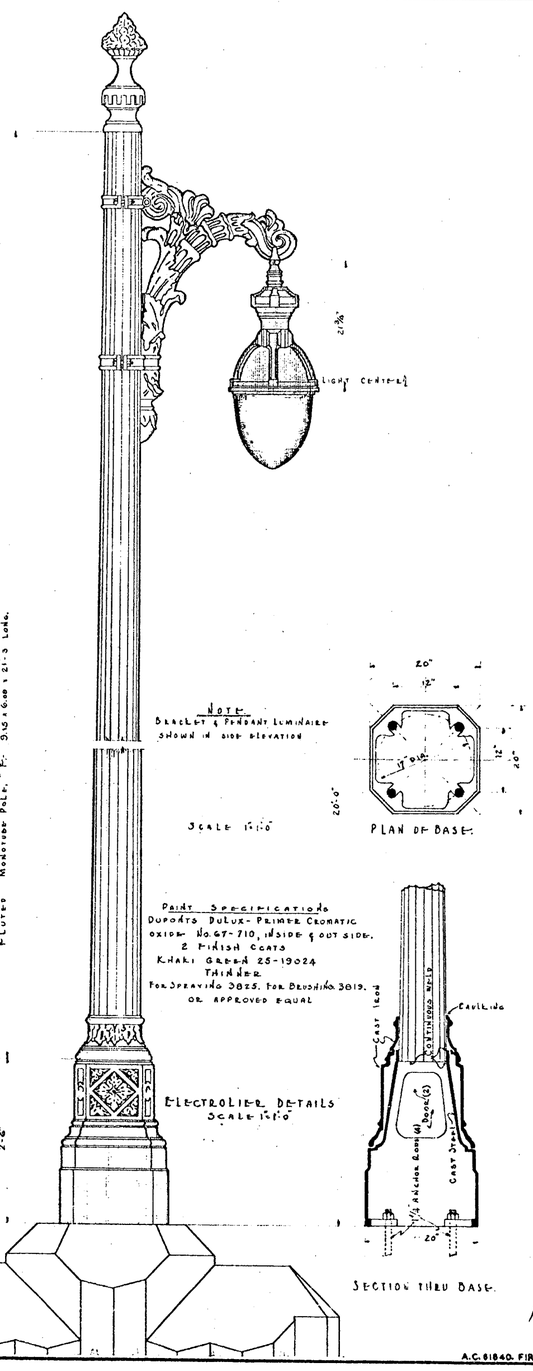

SECTION THRU BASE

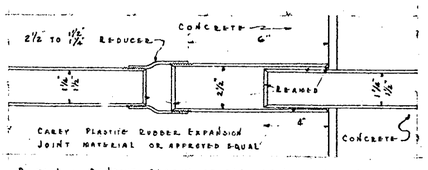

DETAIL OF CONDUIT SLEEVE AT ALL CONSTRUCTION AND EXPANSION JOINTS
SCALE 3"=1'-0"

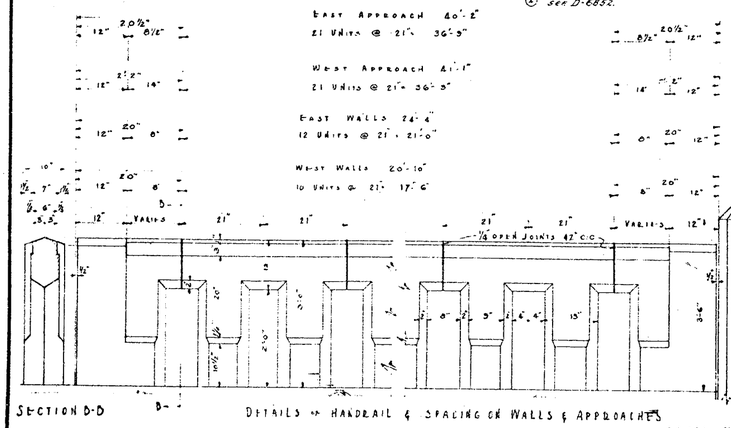

SECTION D-D

DETAILS OF HANDRAIL & SPACING OF WALLS & APPROACHES
SCALE 3/4"=1'-0"

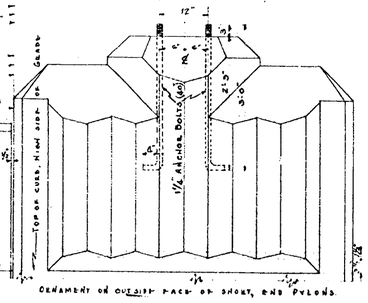

ORNAMENT ON OUTSIDE FACE OF SHORT END PYLONS

NOTE
WHERE ODD NUMBER OF 21" UNITS OCCUR IN RUN OF HAND RAIL, CENTER UNIT WILL HAVE 1/8 JOINT ON EACH SIDE.

(2) For handrail revision see D-6852.

PAINT SPECIFICATIONS
DUPONT'S DULUX-PRIMER CHROMATIC OXIDE No. 67-710, INSIDE & OUT SIDE.
2 FINISH COATS
KHAKI GREEN 25-19024
THINNER
FOR SPRAYING 3825, FOR BRUSHING 3819, OR APPROVED EQUAL

WORK ACCEPTED & COMPLETED	DATE	ORDER NO.
CITY ENGINEER		
BD. OF PUBLIC WORKS	11/2/42	24883
STREET MAINTENANCE DIV.		
SEWER MAINT. DIV.		
CONSTRUCTION CHANGES RECORDED	1/26/45	BJog

REVISIONS			
DATE	DESCRIPTION	BY	CHECKED
9-4-40	Handrail Cage Dowel Assembly (1)	Warner	
9-4-40	Wiring Diagram Removed	Warner	

DESIGNED BY W. Woodell
DRAWN BY W. Woodell
TRACED BY W. Woodell
CHECKED BY Cox
SUPERVISED BY BJog
ARCHITECTURAL DESIGN BY W. Woodell
APPROVED BY L.B.
Revision BJ Bjog

FIRST AND BEVERLY
GRADE SEPARATION
OVER
GLENDALE BOULEVARD
CITY OF LOS ANGELES
LLOYD ALDRICH - CITY ENGINEER

SCALE: As shown — ARCHITECTURAL DETAILS

SUBMITTED July 5 1940 APPROVED Sept. 5, 1940

BY [signature] ENGR. BRIDGE & STRUCT. DESIGN — BY [signature] CITY ENGINEER

BY [signature] DEPUTY ENGINEER – (DESIGN)

BR#3934 PB640173 9 of 36

A.C. 81840 FIRST ST. & GLENDALE BLVD. GRADE SEP. — SHEET NO. 7 OF 33 SHEETS

D-5798

PB640173

D-2198

D-2198

D5798

CERTIFICATE
I hereby certify that this is a true and accurate copy of the official