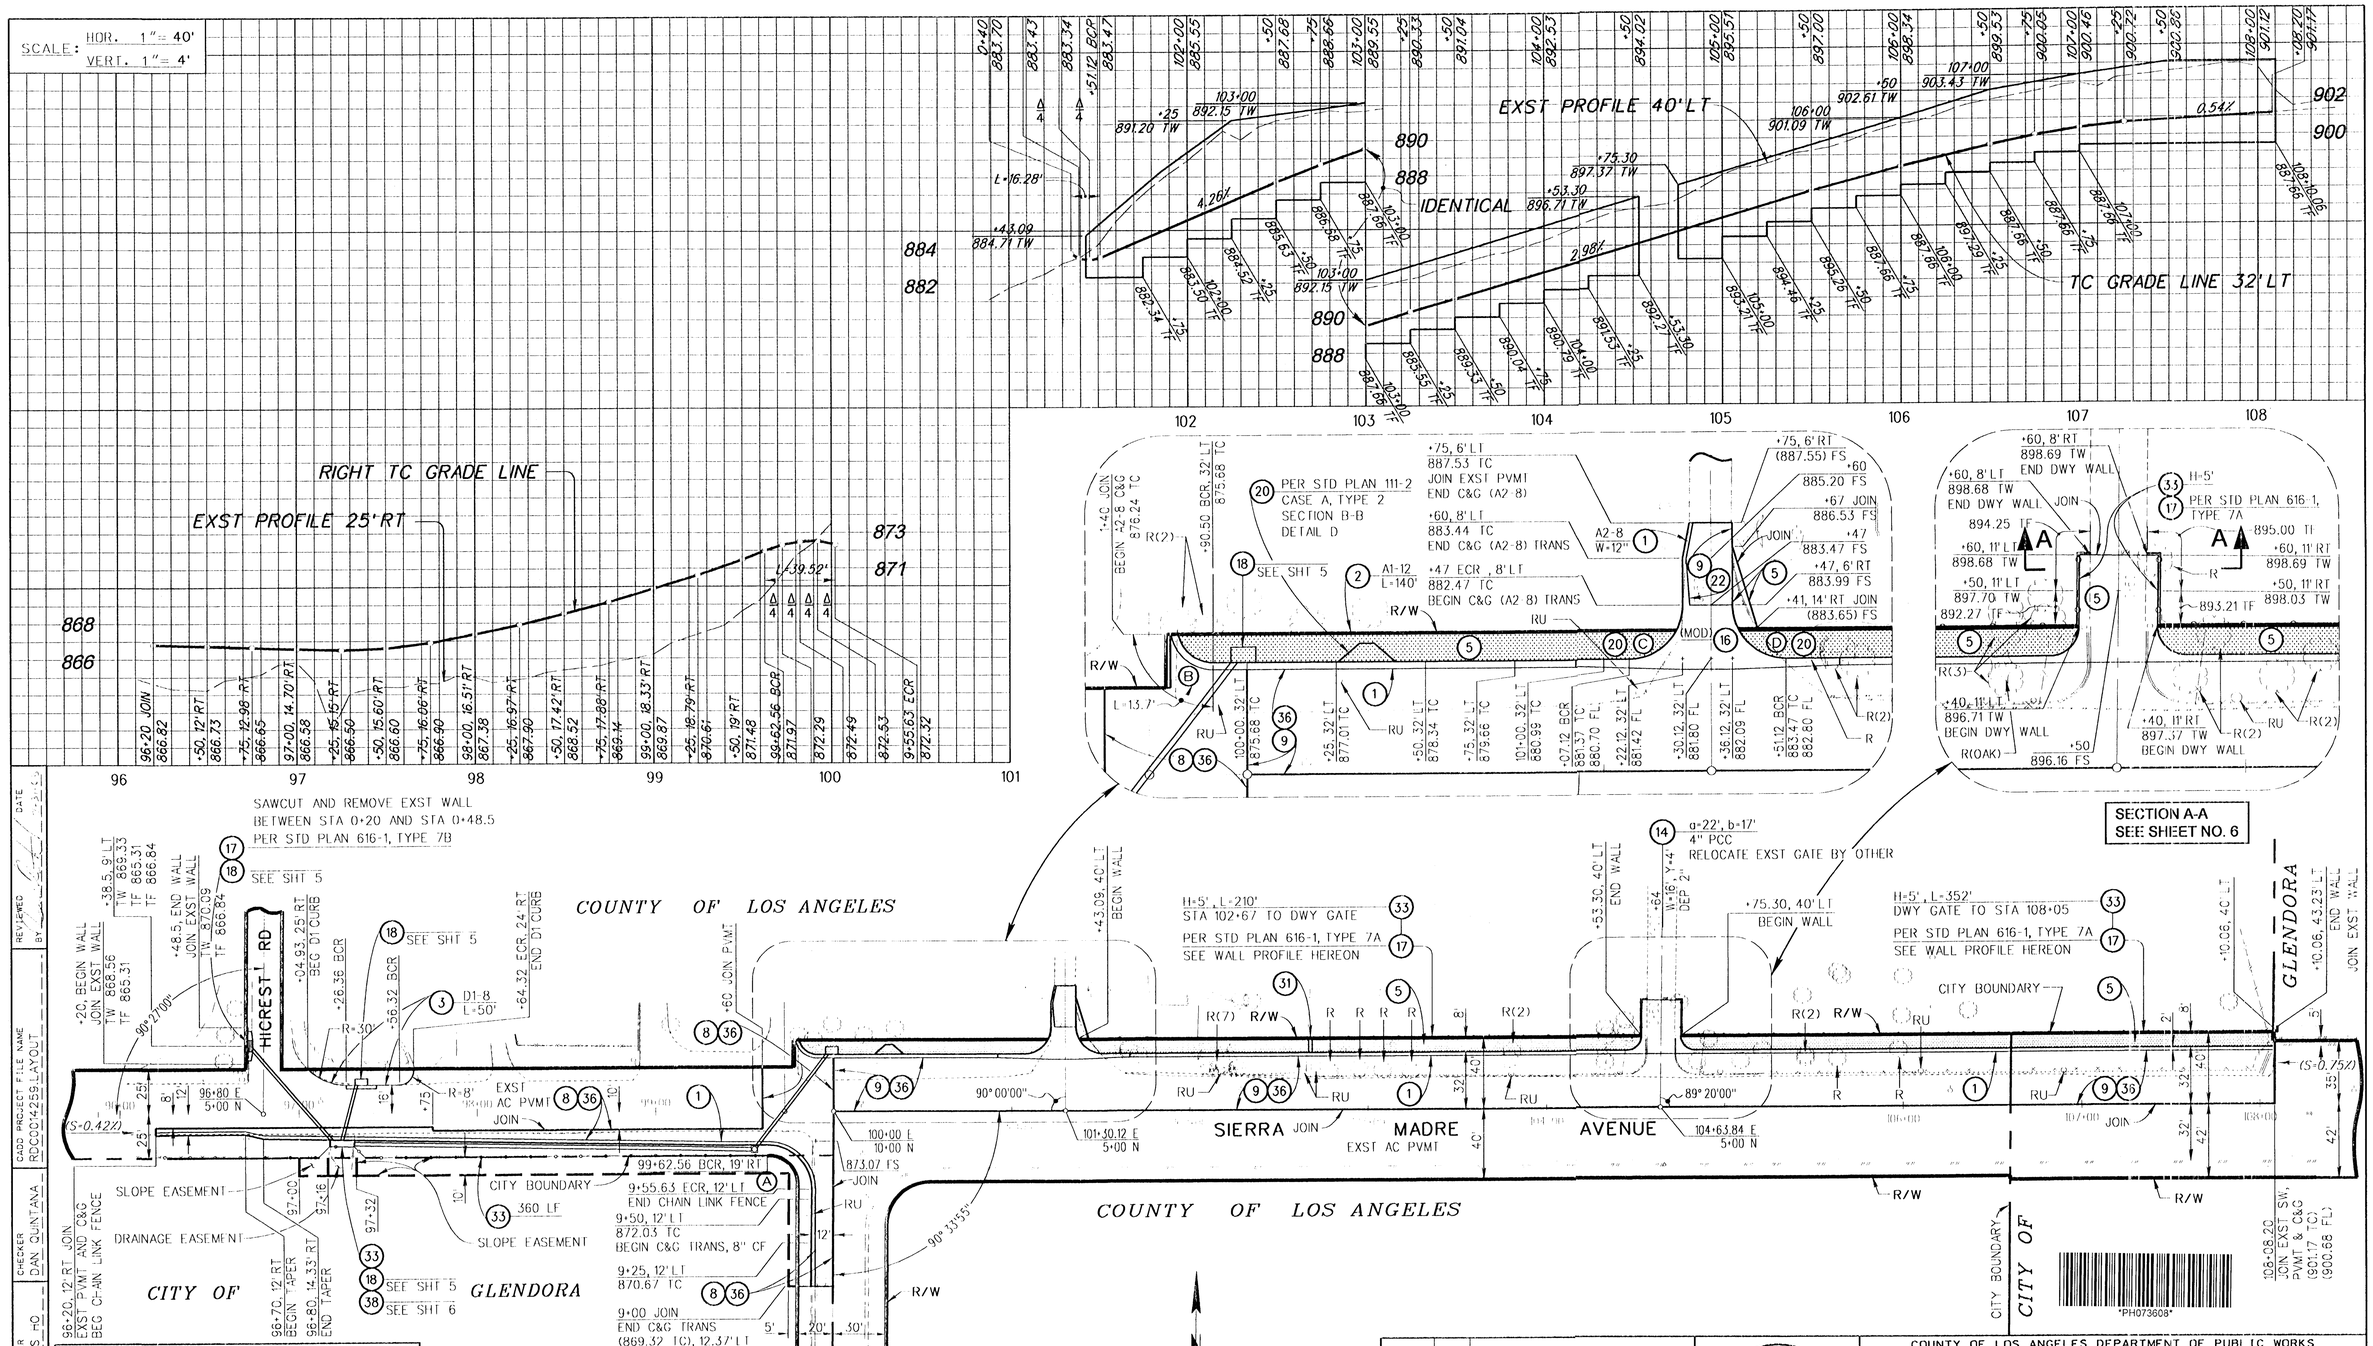

CURVE DATA

CURVE	RADIUS FT.	CENTRAL ANGLE DEG.	MIN.	SEC.	LENGTH FT.	TANGENT FT.
A	25	90	33	54	39.52	25.25
B	10	90	00	00	15.71	10.00
C	15	90	00	00	23.56	15.00
D	15	90	00	00	23.56	15.00

BENCH MARK

PT#3 SAN DIMAS (1995)
EL 866.84 NAVD 88
FDN &TAG @ INT OF HILLCREST RD
& SIERRA MADRE AVE
PWLB 1632-708

DATE	MK	DESCRIPTION

REVISIONS

REGISTERED PROFESSIONAL ENGINEER
THOMAS HO
NO. C60649
EXP. 12/31/04
CIVIL
STATE OF CALIFORNIA

Thomas Ho 7/31/03
PROJECT ENGINEER DATE

COUNTY OF LOS ANGELES DEPARTMENT OF PUBLIC WORKS

SIERRA MADRE AVENUE

AT BARRANCA AVENUE

PROJECT ID NO. RDC0014259

JOB X2509771 | DWG PH073608 | SHEET 4 OF 6

PH073608

DRAFTER THOMAS HO | DESIGNER THOMAS HO | CHECKER DAN QUINTANA | CADD PROJECT FILE NAME RDC0014259.LAYOUT | REVIEWED BY | DATE