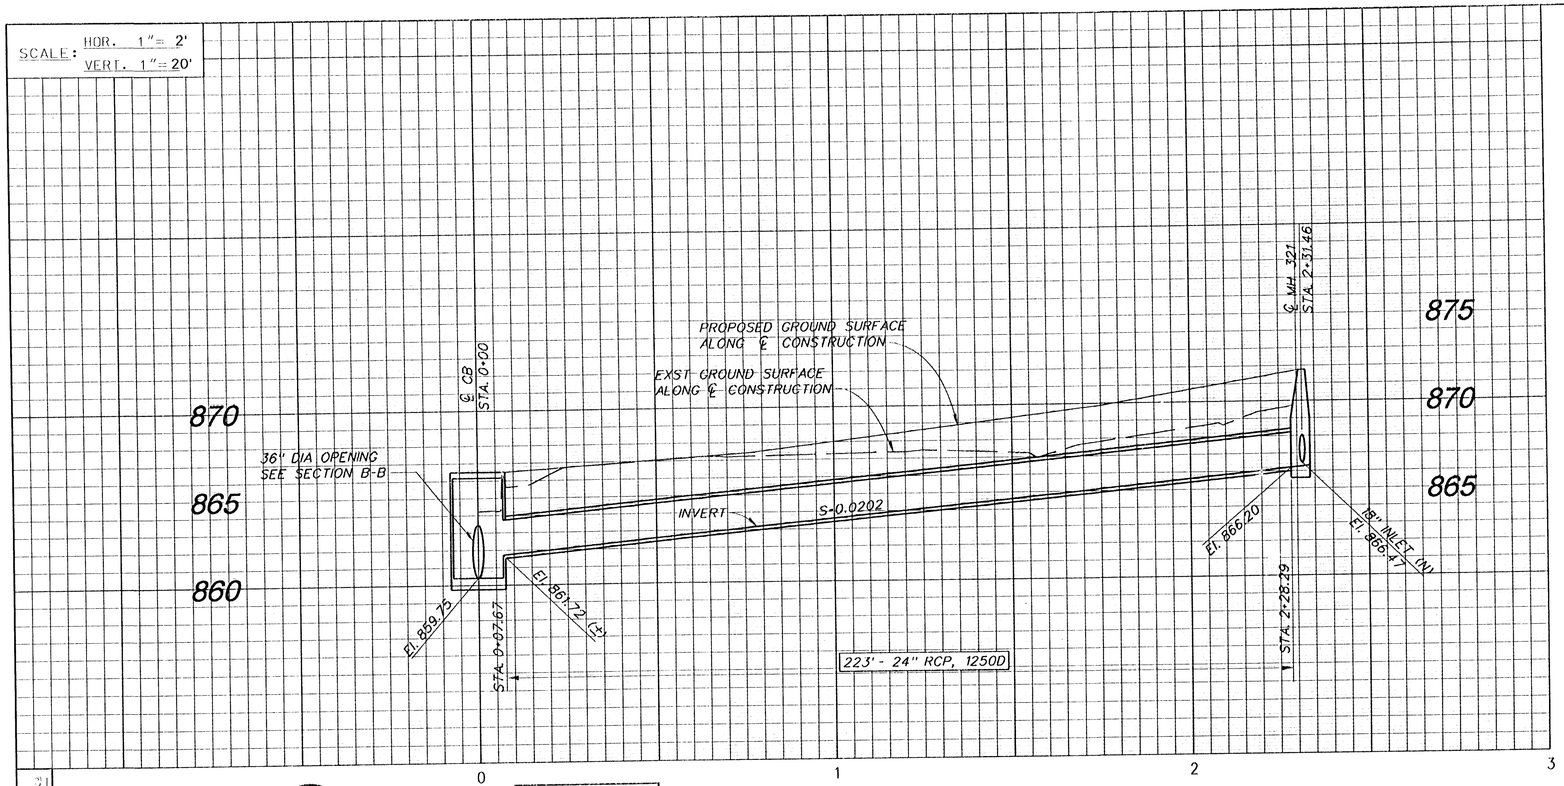

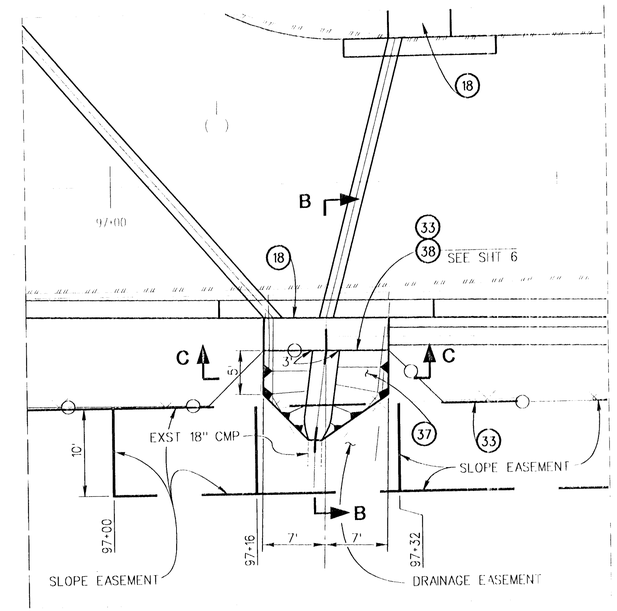

DETAIL A
NOT TO SCALE

SECTION B-B
SECTION C-C
SEE SHEET NO. 6

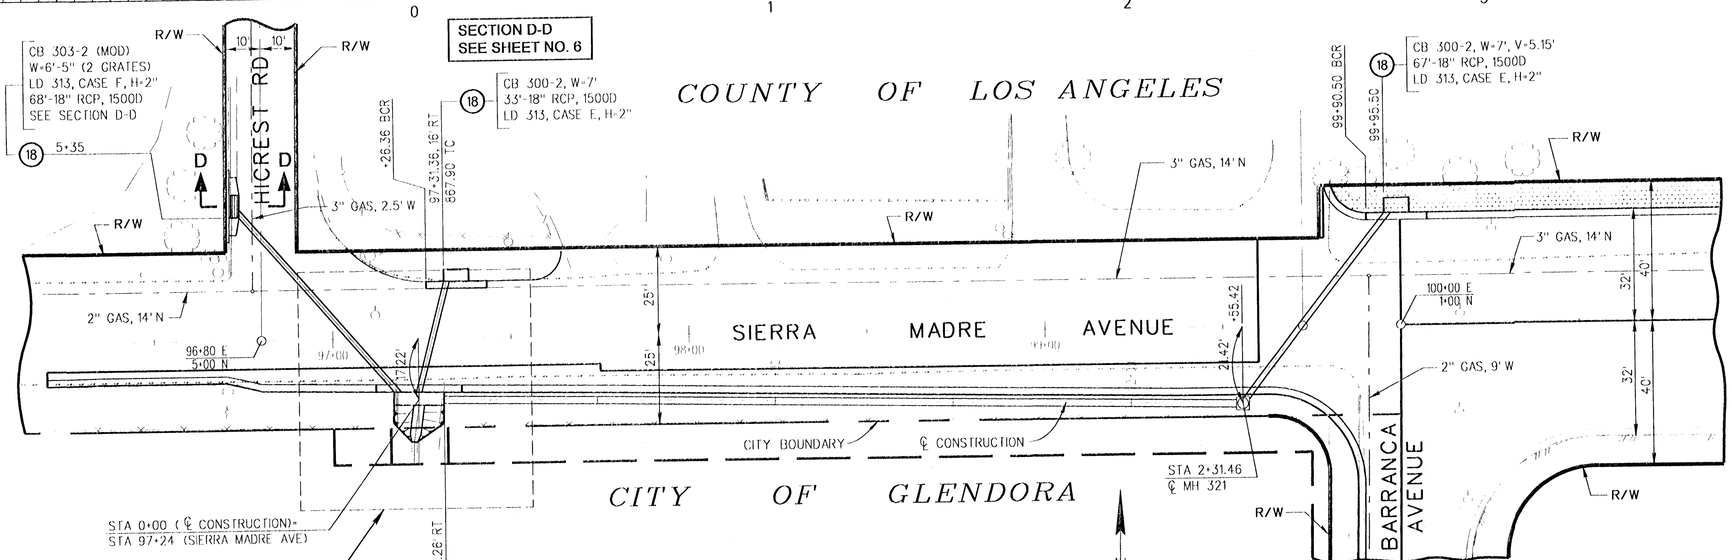

PLAN
SCALE: 1" = 20'
12.5 0 25 50

BENCH MARK
PT#3 SAN DIVAS (1995)
EL 866.34 NAVD 88
FDN &TAG @ INT OF HILLCREST RD
& SIERRA MADRE AVE
PWLB 1632-708

PH073609

DATE	MK	DESCRIPTION

REVISIONS

REGISTERED PROFESSIONAL ENGINEER
THOMAS HO
NO. C60649
EXP. 12/31/04
CIVIL
STATE OF CALIFORNIA

Thomas Ho 7/31/03
PROJECT ENGINEER DATE

COUNTY OF LOS ANGELES DEPARTMENT OF PUBLIC WORKS

SIERRA MADRE AVENUE
AT BARRANCA AVENUE
PROJECT ID NO. RDC0014259

JOB X2509771 | DWG PH073609 | SHEET 5 OF 6

DRAFTER THOMAS HO | DESIGNER THOMAS HO | CHECKER DAN QUINTANA | CADD PROJECT FILE NAME RDC0014259.DRAINAGE | REVIEWED BY | DATE