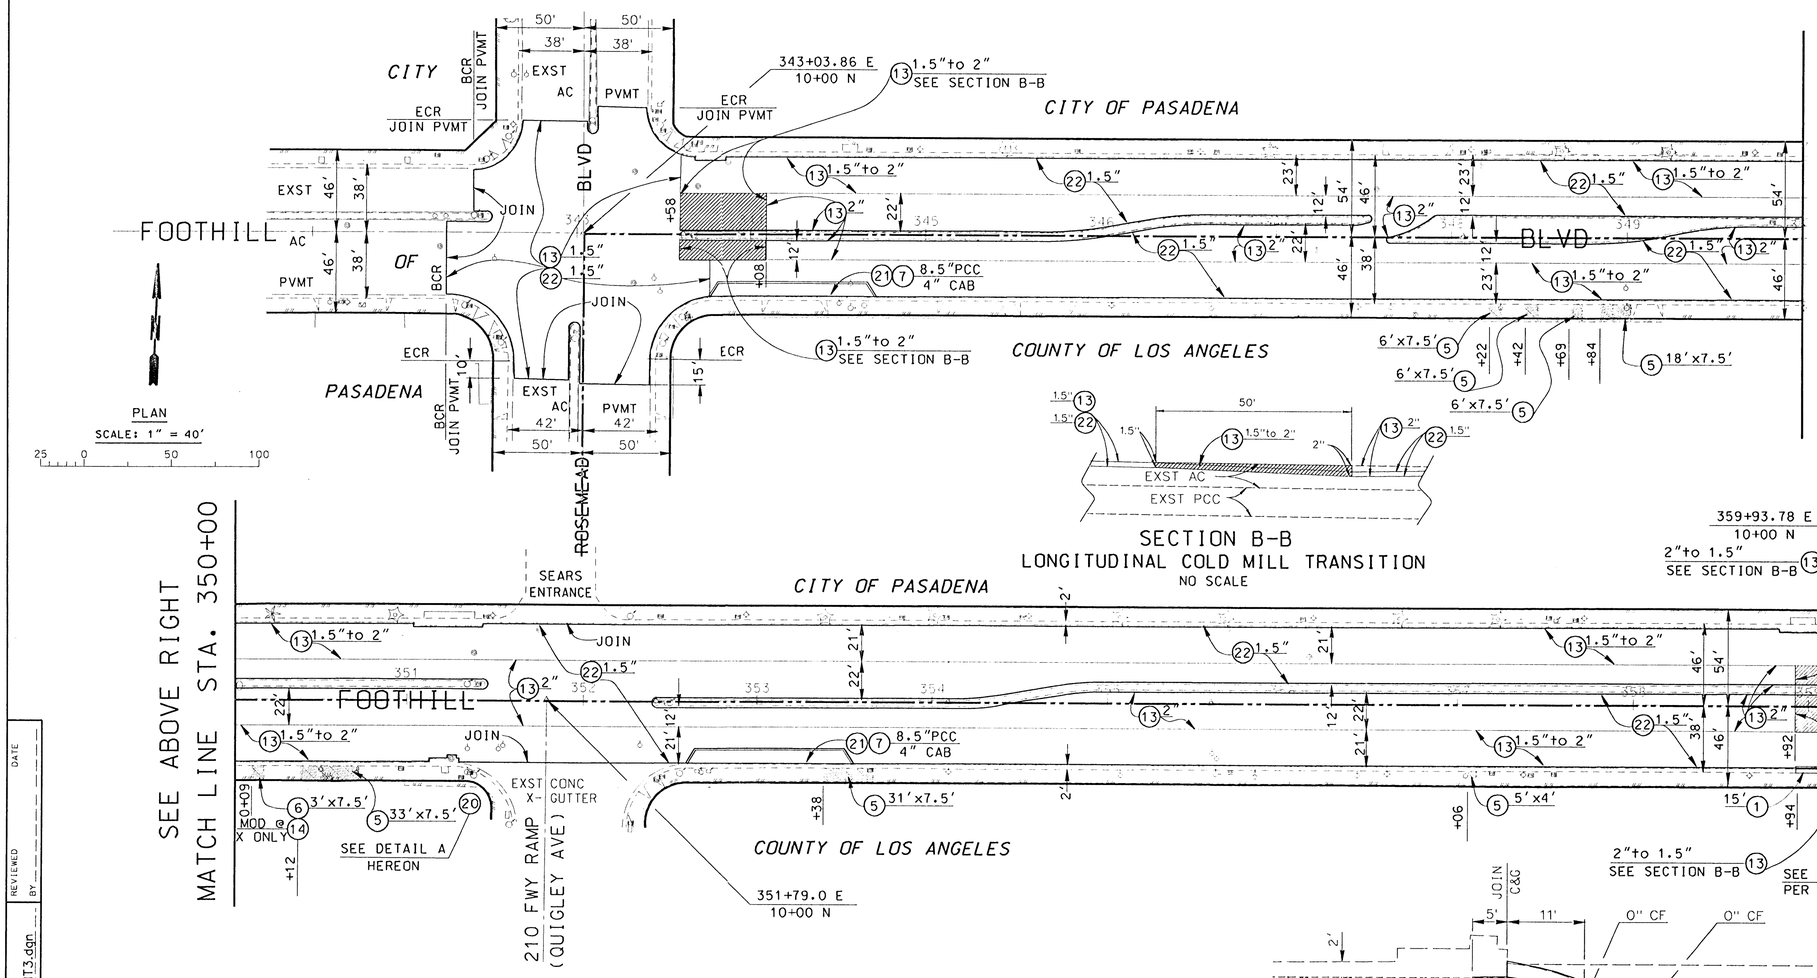

SECTION B-B
LONGITUDINAL COLD MILL TRANSITION
NO SCALE

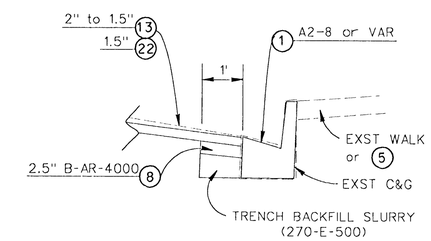

SLOT PAVEMENT RECONSTRUCTION DETAIL
NO SCALE

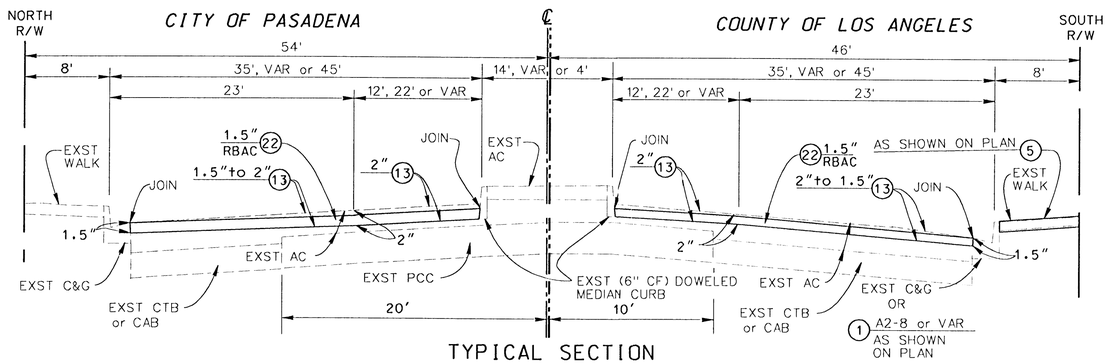

TYPICAL SECTION
NO SCALE

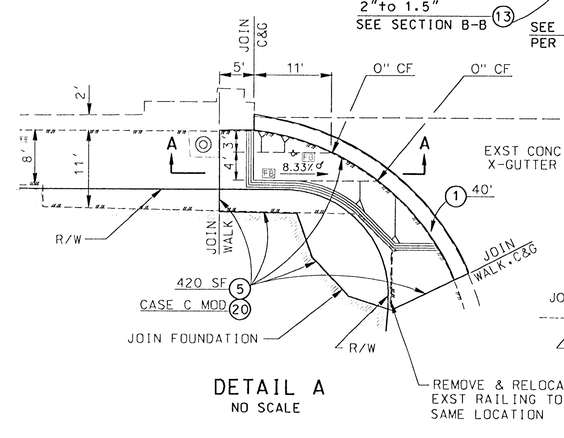

DETAIL A
NO SCALE

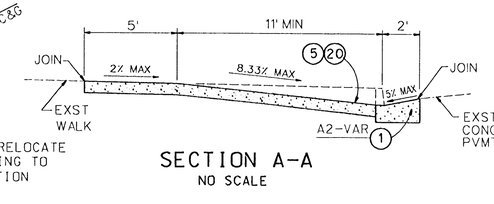

SECTION A-A
NO SCALE

NOTES:

1. COLD MILL AC PAVEMENT ONLY. DO NOT COLD MILL EXISTING PCC PAVEMENT.
2. PRIOR TO COLD MILLING, RECONSTRUCT DISTRESSED AC PAVEMENT PER DIGOUT PLAN, SHEET 4.

DATE	MK	DESCRIPTION
03/24/03	AC	ADDED DETAIL B
03/03/03	AC	REV JOIN AT N LEG OF MICHILLINDA AV
12/16/02	AI	REV 3
09/25/02	AC	ADDED 6 & 7
09/10/02	AI	MODIFIED DETAIL A

REVISIONS

REGISTERED PROFESSIONAL ENGINEER — HENRY YAN — NO. C037429 — EXP. 06/30/04 — CIVIL — STATE OF CALIFORNIA

PROJECT ENGINEER — DATE 9/3/02

COUNTY OF LOS ANGELES DEPARTMENT OF PUBLIC WORKS

FOOTHILL BOULEVARD

ROSEMEAD BOULEVARD TO MICHILLINDA AVENUE

PROJECT ID NO. RDC0013674

JOB X2509516 | DWG | SHEET 3 OF 4

DRAFTER A IWASAKI & AC | DESIGNER A IWASAKI & AC | CHECKER HENRY YAN | CADD PROJECT FILE NAME RDC0013674_SHT3.dgn | REVIEWED BY | DATE

PPS-DH 10/00