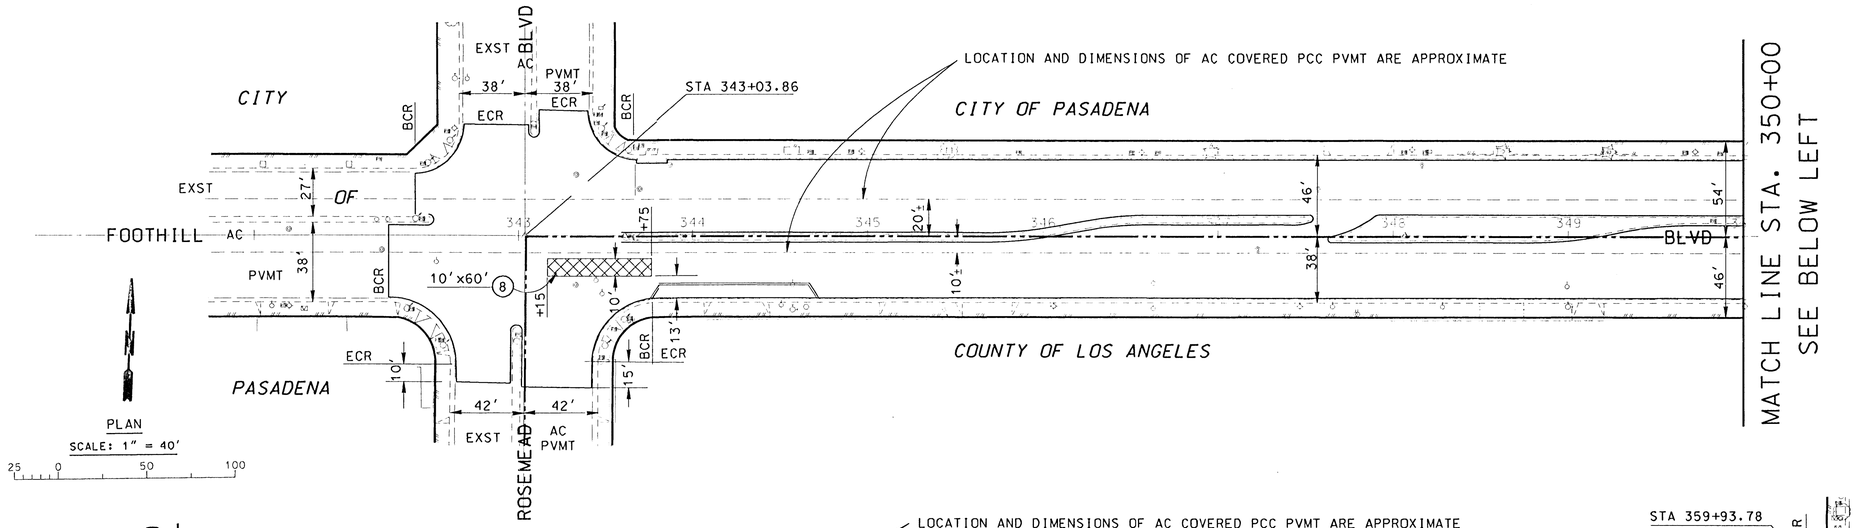

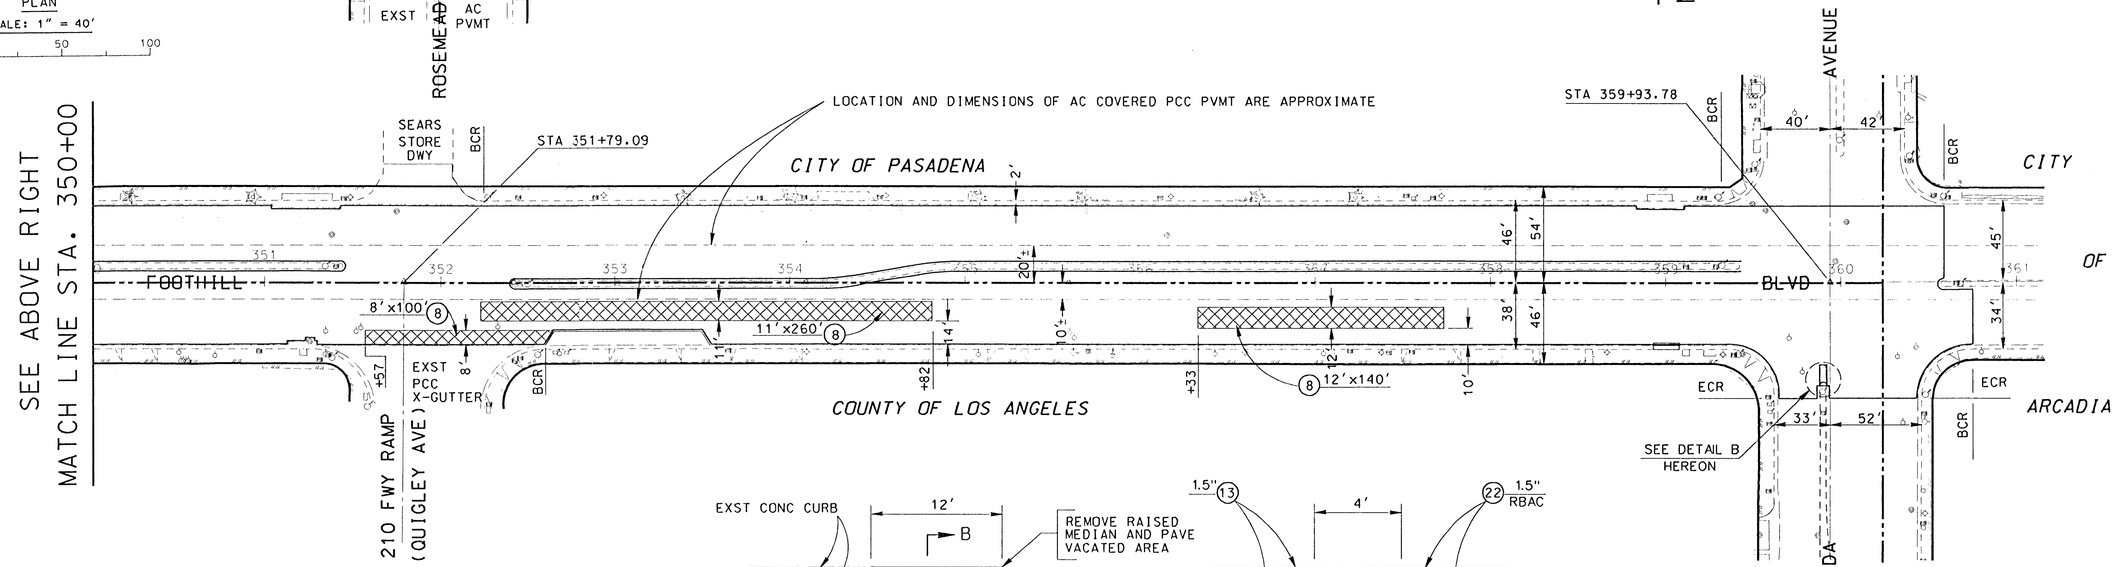

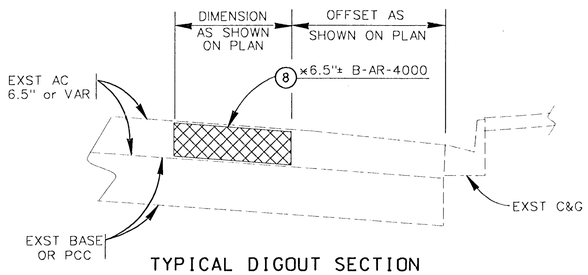

TYPICAL DIGOUT SECTION

NO SCALE

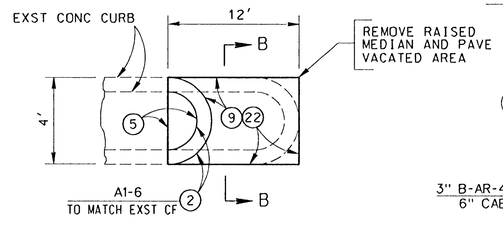

DETAIL B

NO SCALE

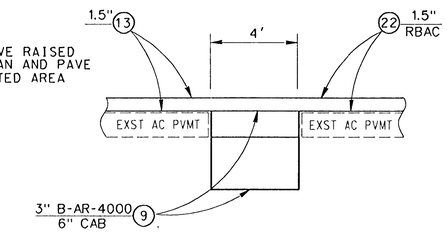

SECTION B–B

NO SCALE

MEDIAN NOSE MODIFICATION

RECONSTRUCTION OF DISTRESSED AC PAVEMENT

× DEPTH IS APPROXIMATE. REPLACE EXISTING AC PAVEMENT ONLY.

NOTE: AFTER DIGOUT IS CONSTRUCTED, COLD MILL AND RESURFACE DIGOUT PER TYPICAL SECTION ON SHEET 3

DATE	MK	DESCRIPTION
03/24/03	AC	ADDED DETAIL B
12/16/02	AI	DELETED DIGOUT AREAS FROM CITY OF PASADENA

REVISIONS

REGISTERED PROFESSIONAL ENGINEER — HENRY YAN — NO. C037429 — EXP. 06/30/04 — CIVIL — STATE OF CALIFORNIA

PROJECT ENGINEER — DATE 9/3/02

COUNTY OF LOS ANGELES DEPARTMENT OF PUBLIC WORKS

FOOTHILL BOULEVARD

ROSEMEAD BOULEVARD TO MICHILLINDA AVENUE

DIGOUT PLAN

PROJECT I.D. RDC0013674

JOB X2509516 | DWG | SHEET 4 OF 4

PPS-DH 10/00

DRAFTER A IWASAKI & AC | DESIGNER A IWASAKI & AC | CHECKER HENRY YAN | CADD PROJECT FILE NAME RDC0013674_HWY2.SHT4 | REVIEWED BY | DATE