REVIEWED BY:
FARHAD AGAHI
DESIGN CONSULTANT SECTION
8/13/03
DATE

COUNTY OF LOS ANGELES
DEPARTMENT OF PUBLIC WORKS

PROJECT ID NO. RDC0013983
SOLEDAD CANYON ROAD

FROM 376 FT WEST OF MILE MARKER 14.58
TO 1,197 FT EAST OF MILE MARKER 20.27
TOTAL LENGTH 5.91 MILES

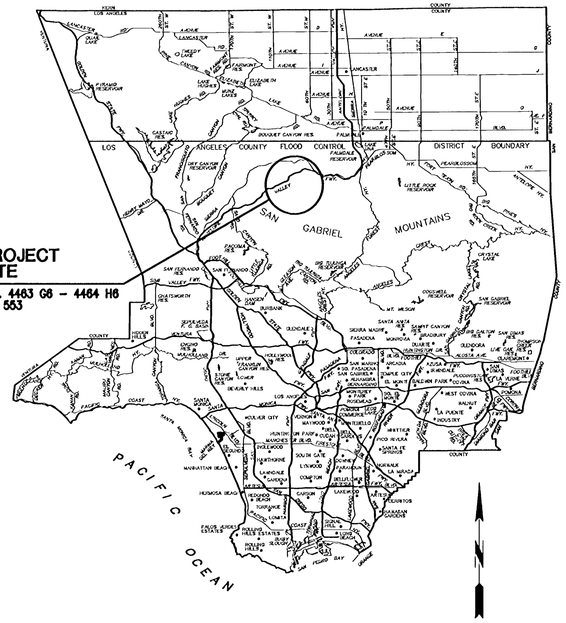

LOCATION MAP
NOT TO SCALE

INDEX

SHEET NO.	DESCRIPTION
1	TITLE SHEET
2	NOTES AND REFERENCES
3	TYPICAL SECTION & DETAILS

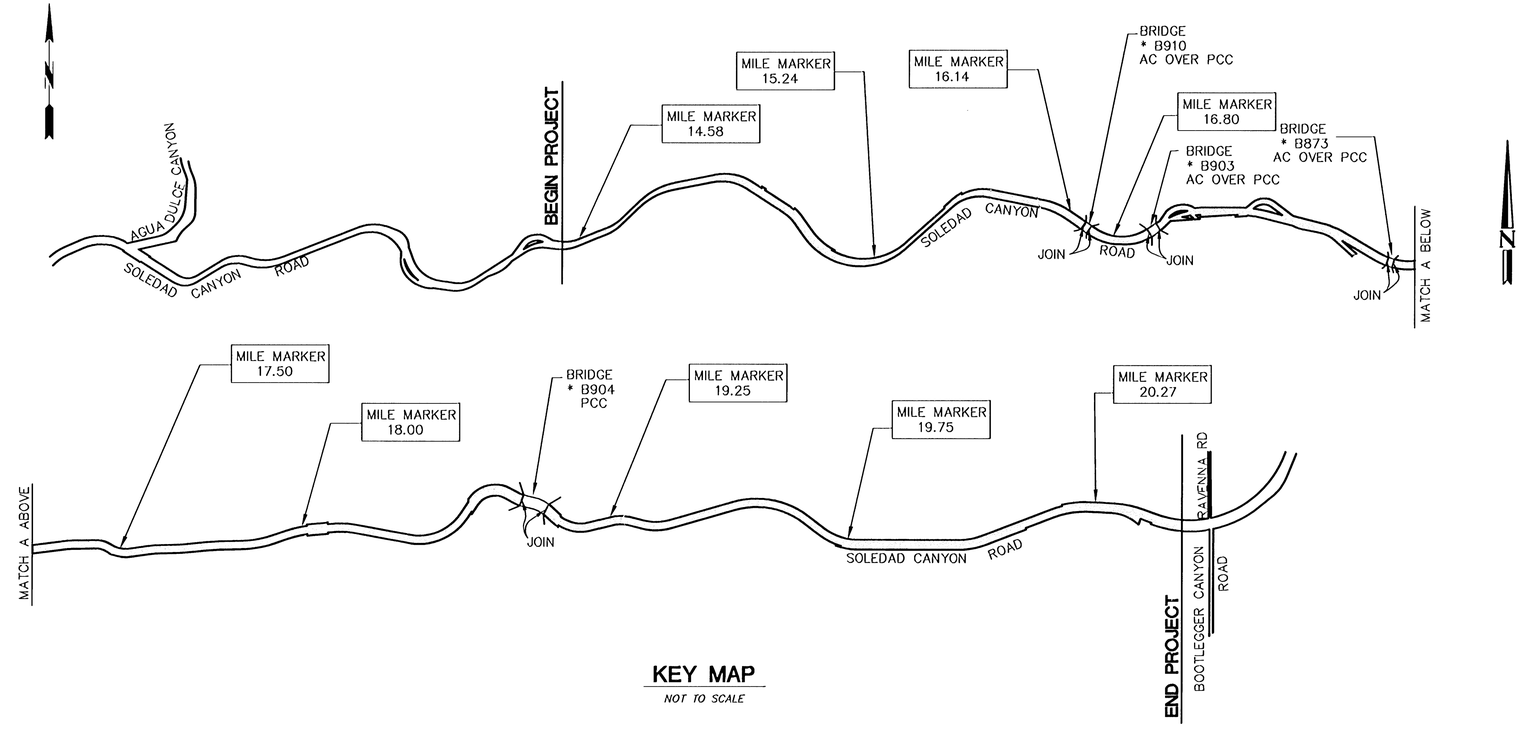

KEY MAP
NOT TO SCALE

POWER POLES CLOSER THAN 10.0' FROM THE EDGE OF TRAVELLED LANE TO BE RELOCATED BY OTHERS

PRIOR TO BEGINNING ANY CONSTRUCTION CALL:
1.– SPRINT 1–800–227–2600
2.– SCE 661–299–1664

"PH074977"

DRAFTER CONSULTANT | DESIGNER CONSULTANT | CHECKER CONSULTANT | CADD PROJECT FILE NAME | REVIEWED BY | DATE

DIGALERT — DIAL BEFORE YOU DIG — TWO WORKING DAYS BEFORE YOU DIG — TOLL FREE 1-800-227-2600 — A PUBLIC SERVICE BY UNDERGROUND SERVICE ALERT

Hall & Foreman, Inc.
Civil Engineering • Planning • Surveying • Public Works
203 N. Golden Circle Drive, Ste. 300 • Santa Ana, CA 92705-4010 • 714-664-0570
PREPARED UNDER THE SUPERVISION OF:
G. J. Baril
GERALD J. BARIL R.C.E. 16065 DATE: 8/11/03

TWO DAYS BEFORE YOU DIG
CALL USA TOLL FREE
1-800-227-2600

APPROVED JAMES A. NOYES, DIRECTOR OF PUBLIC WORKS
BY Gary L. Hartley DEPUTY DIRECTOR 9-9-03 DATE
RECOMMENDED
BY ASSISTANT DEPUTY DIRECTOR 9/3/03 DATE
SUBMITTED
BY 8/18/03 DATE

NO.	REVISION	REVISED BY	APPROVED BY	DATE

REGISTERED PROFESSIONAL ENGINEER GERALD J. BARIL 16065 EXPIRES 6/30/05 CIVIL STATE OF CALIFORNIA

COUNTY OF LOS ANGELES DEPARTMENT OF PUBLIC WORKS

SOLEDAD CANYON ROAD
TITLE SHEET
PROJECT ID NO. RDC0013983

DWG | SHEET 1 OF 3

Drawing Name: S:\02107-001\Eng\Final PLots\01_02107ST.dwg
Last Opened: Feb 05, 2003 – 1:41pm by Nguyen Anthony