COUNTY OF LOS ANGELES
DEPARTMENT OF PUBLIC WORKS

RANDOLPH STREET -
HOLMES AVENUE TO PACIFIC BOULEVARD

TOTAL LENGTH 0.91 MILE

INDEX

SHEET	1	TITLE
SHEET	2	NOTES AND REFERENCES
SHEET	3, 4	TYPICAL SECTIONS
SHEET	5	PLAN
SHEET	6-10	PLAN & PROFILE
SHEET	11, 12	INTERSECTION DETAILS
PLAN S		STRIPING PLAN
PLAN T		TRAFFIC SIGNAL PLAN

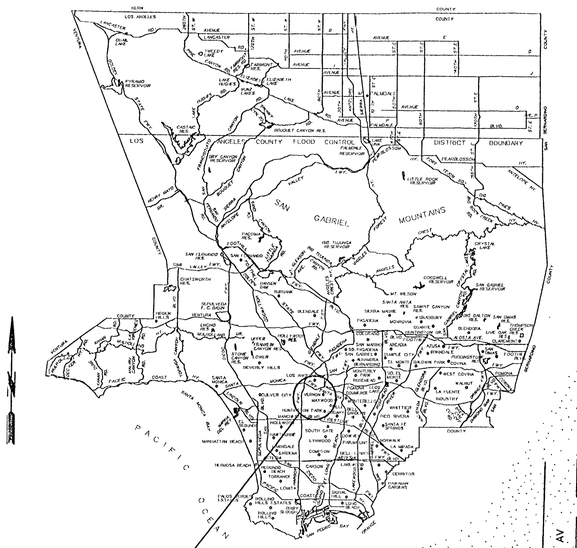

LOCATION MAP

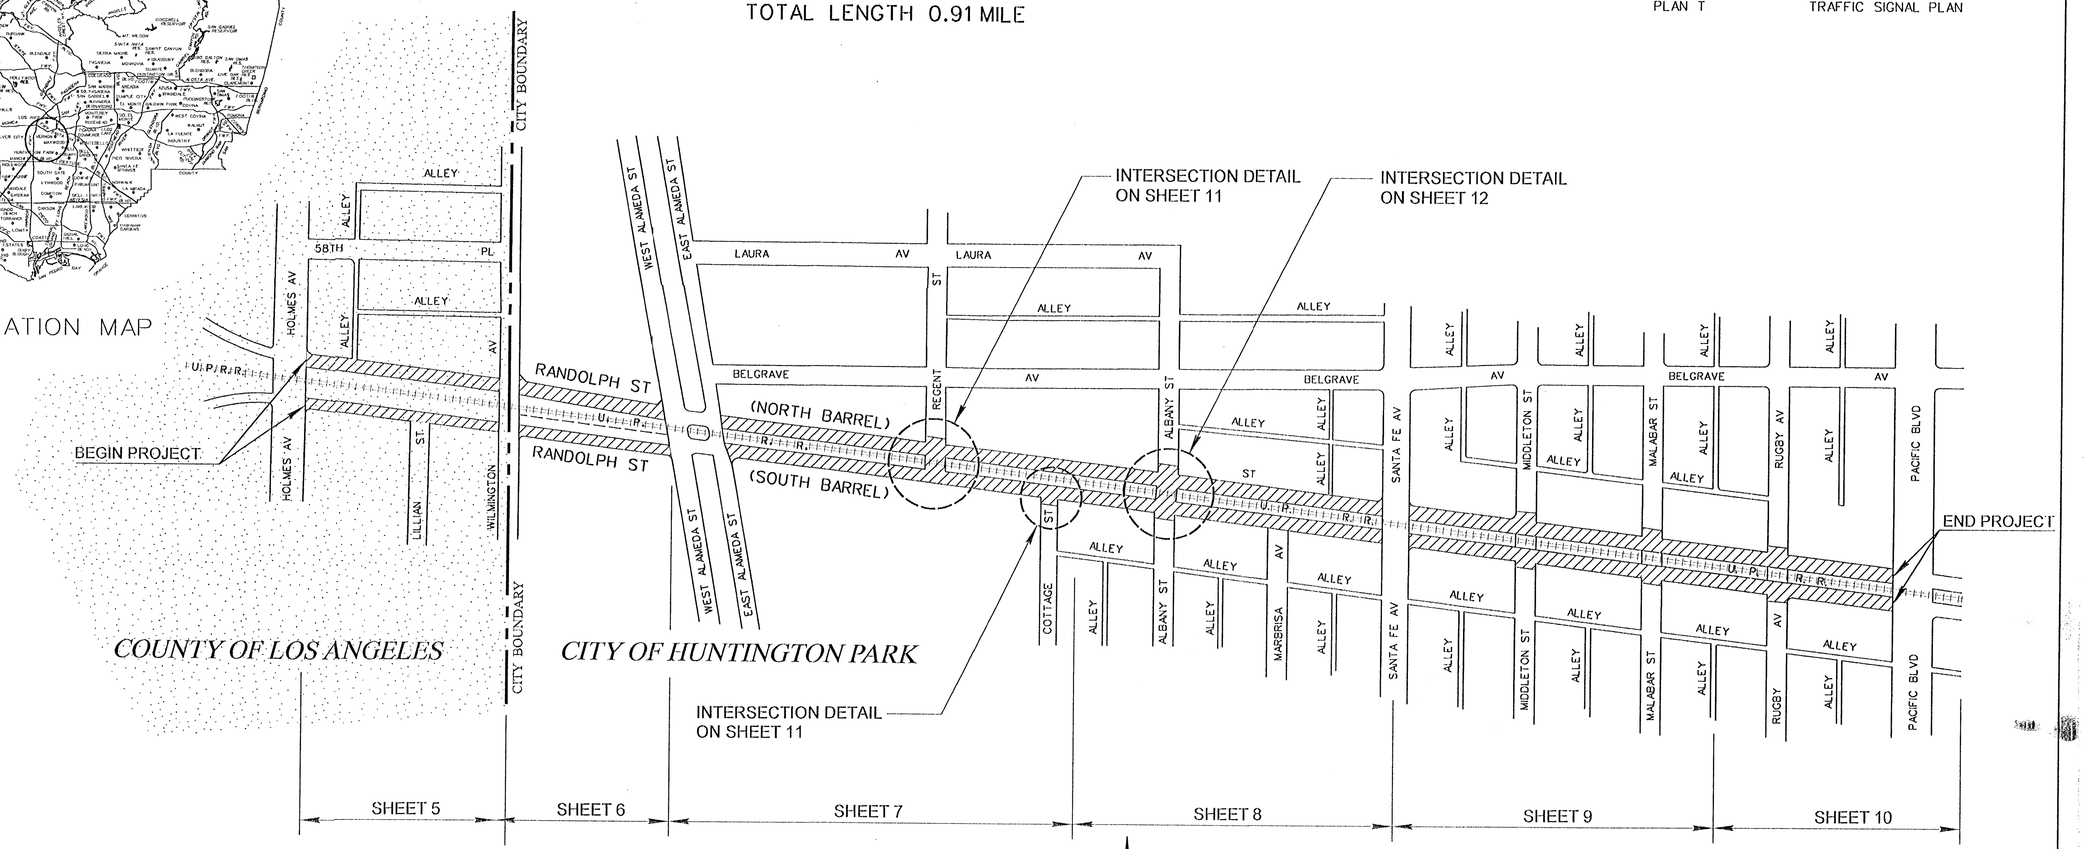

KEY MAP
NO SCALE

DENOTES PROJECT AREA

PH075588

DRAFTER	JJ/RG/TH
DESIGNER	THOMAS HO
CHECKER	HENRY YAN
CADD PROJECT FILE NAME	RdnCo\Dhs_Design.dgn

TWO DAYS BEFORE YOU DIG
CALL USA TOLL FREE
1-800-227-2600

APPROVED DONALD L. WOLFE DIRECTOR OF PUBLIC WORKS
BY Patrick O. Caldwell — DEPUTY DIRECTOR — DATE 7-28-2005

RECOMMENDED
BY — ASSISTANT DEPUTY DIRECTOR — DATE 6/31/05

SUBMITTED
BY — HIGHWAY DESIGN SECTION II — DATE 7-28-05

APPROVED
BY — CITY OF HUNTINGTON PARK — DATE

DATE	MK	DESCRIPTION

REVISIONS

REGISTERED PROFESSIONAL ENGINEER — THOMAS HO — NO. C60649 — EXP. 12/31/06 — CIVIL — STATE OF CALIFORNIA

PROJECT ENGINEER — DATE 7/28/05

COUNTY OF LOS ANGELES DEPARTMENT OF PUBLIC WORKS

RANDOLPH STREET -
HOLMES AVENUE TO PACIFIC BOULEVARD

PROJECT ID NO. RDC0014410

PCA X2100471 | DWG PH075588 | SHEET 1 OF 12