SCALE: HOR. 1"= 40'
VERT. 1"= 8'

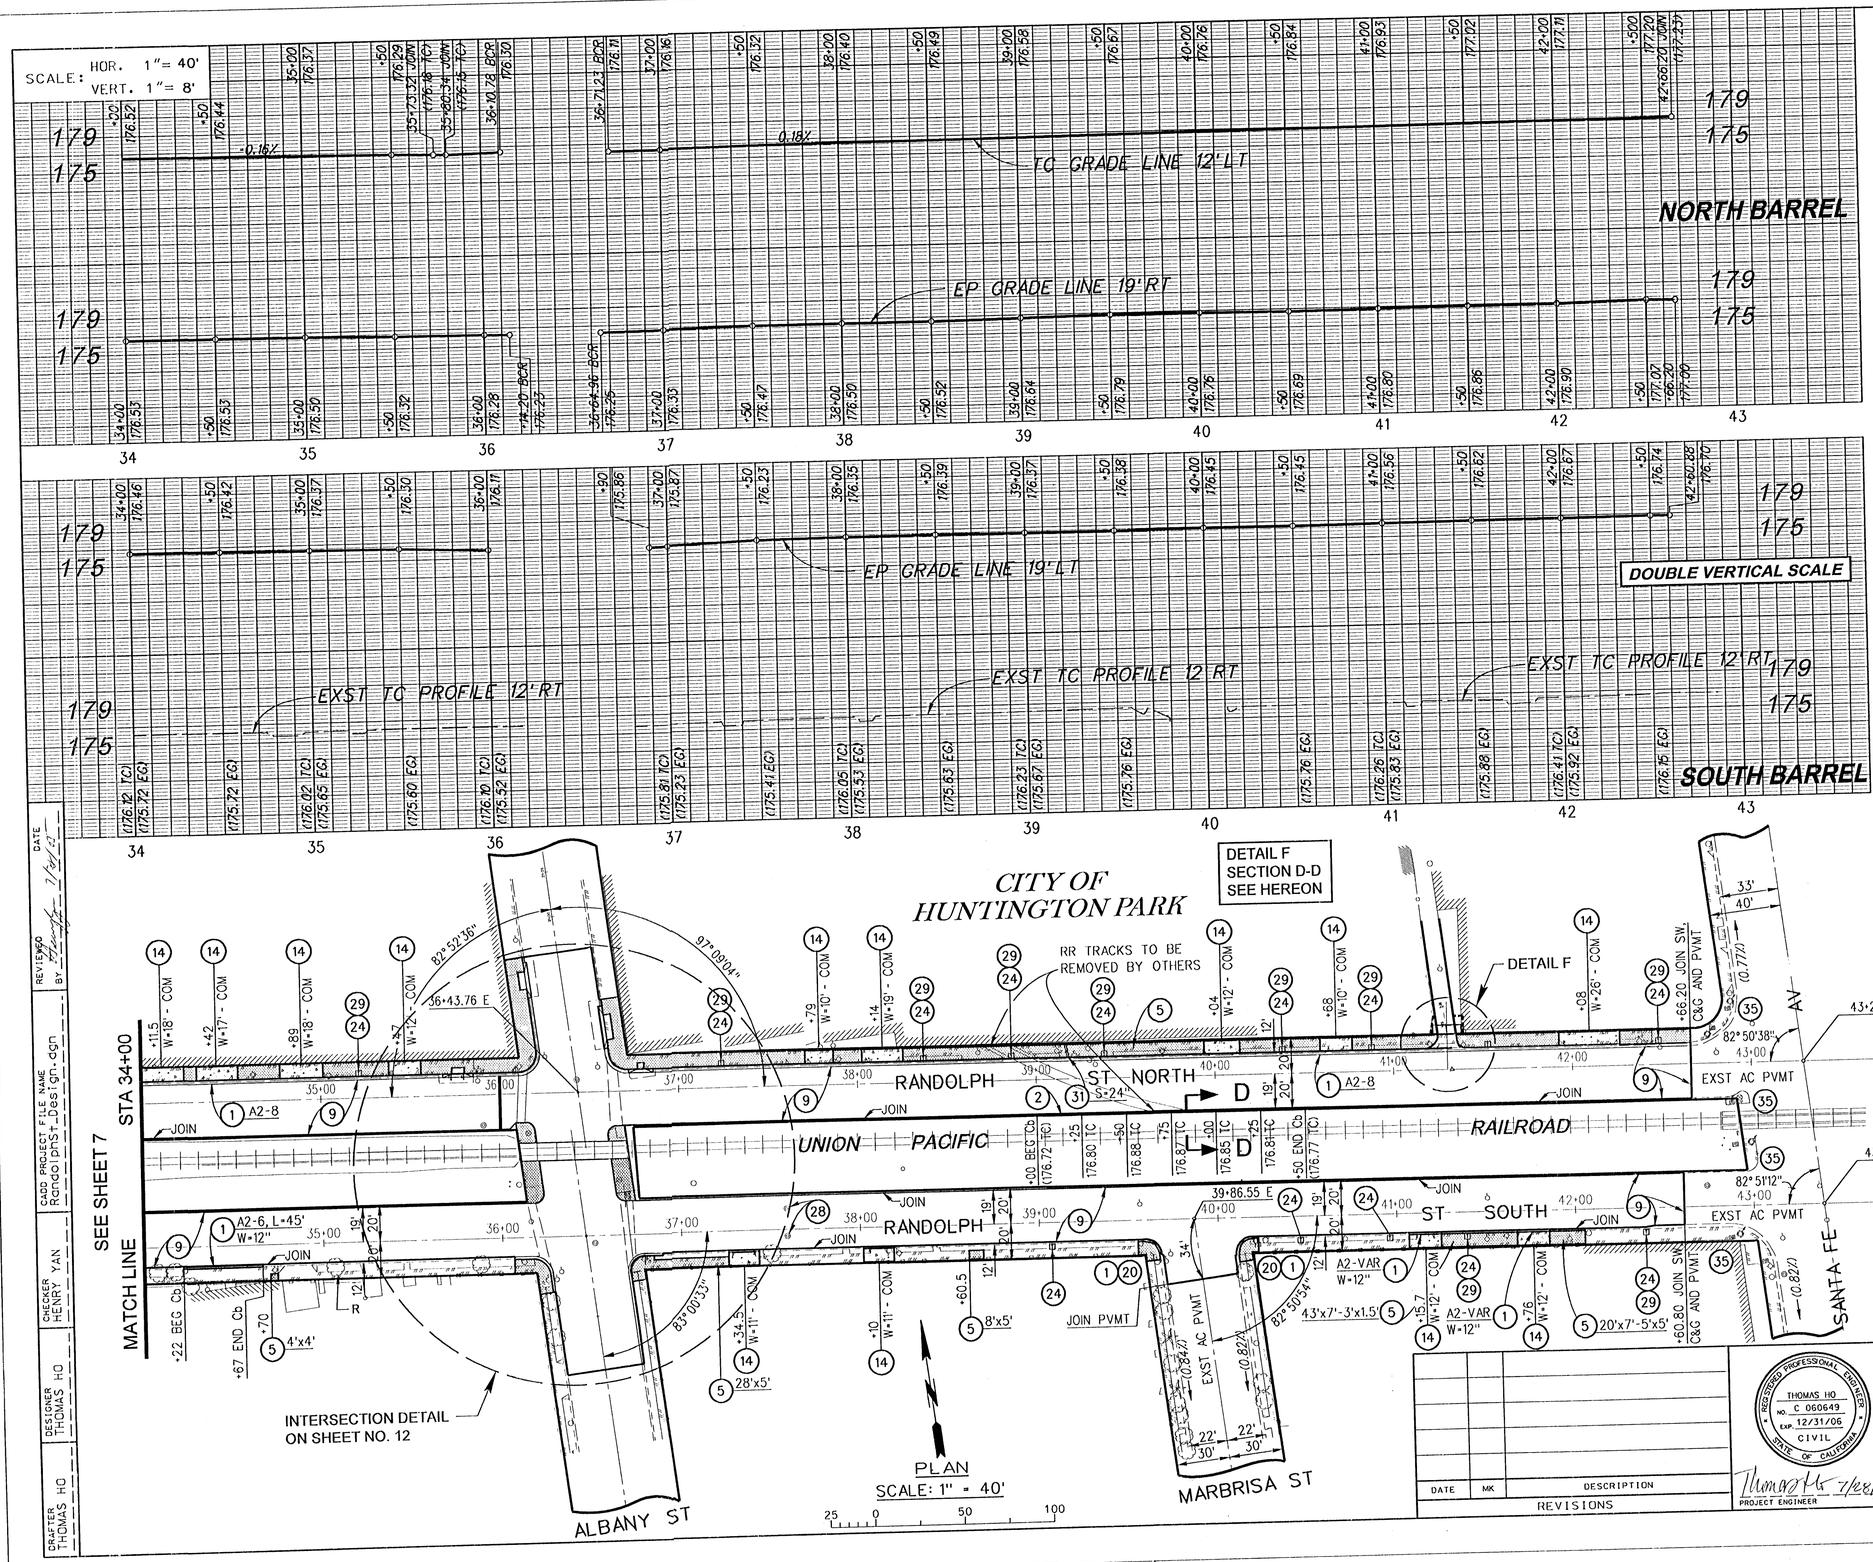

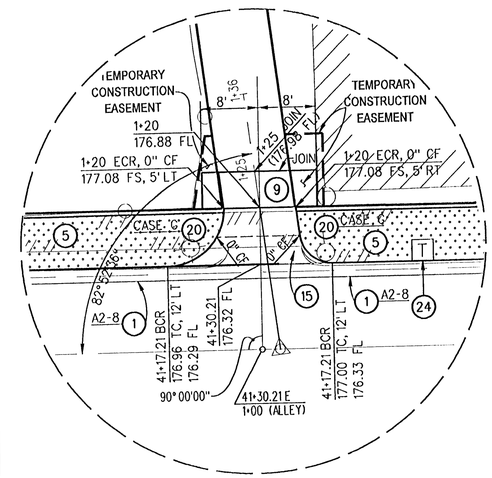

DETAIL F

NOT TO SCALE

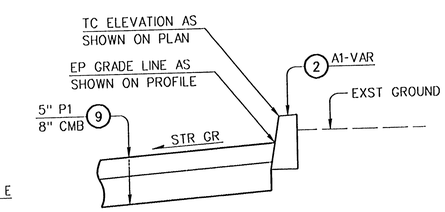

SECTION D-D

NOT TO SCALE

"PH075595"

BENCH MARK

BM 10-A EST (175.975) — WATTS '95, NAVD 88
NAIL IN E CURB SE COR RANDOLPH ST (S B) & MIDDLETON ST 10.8 S/O BCR
PWLB 1021 — PAGE 6749

DATE	MK	DESCRIPTION

REVISIONS

REGISTERED PROFESSIONAL ENGINEER — THOMAS HO — NO. C 060649 — EXP. 12/31/06 — CIVIL — STATE OF CALIFORNIA

PROJECT ENGINEER — DATE 7/28/05

COUNTY OF LOS ANGELES DEPARTMENT OF PUBLIC WORKS

RANDOLPH STREET – HOLMES AVENUE TO PACIFIC BOULEVARD

PROJECT ID NO. RDC0014410

JOB X2100471 | DWG PH075595 | SHEET 8 OF 12

DATE 7/28/05 | REVIEWED BY | CADD PROJECT FILE NAME RandolphSt_Design.dgn | CHECKER HENRY YAN | DESIGNER THOMAS HO | DRAFTER THOMAS HO