T. G. 678 A1, D2, C3-C5, B4, D4, E4
R. D. 416

LOCATION MAP
NO SCALE

GALE AVENUE - NINTH AVENUE TO TURNBULL CANYON ROAD
STIMSON AVENUE - 300' S/O SHADYBEND DRIVE TO COLIMA ROAD
HALLIBURTON ROAD - HACIENDA BOULEVARD TO COLIMA ROAD

TOTAL LENGTH 3.4 MILE

INDEX

SHEET 1	KEY MAP
SHEET 2	NOTES AND REFERENCES
SHEET 3	TYPICAL SECTIONS AND DETAILS
SHEET 4	DETAILS
PLAN SP	SIGNING AND STRIPING PLANS
PLAN TS	TRAFFIC SIGNAL PLANS
PLAN TC	TRAFFIC CONTROL PLAN

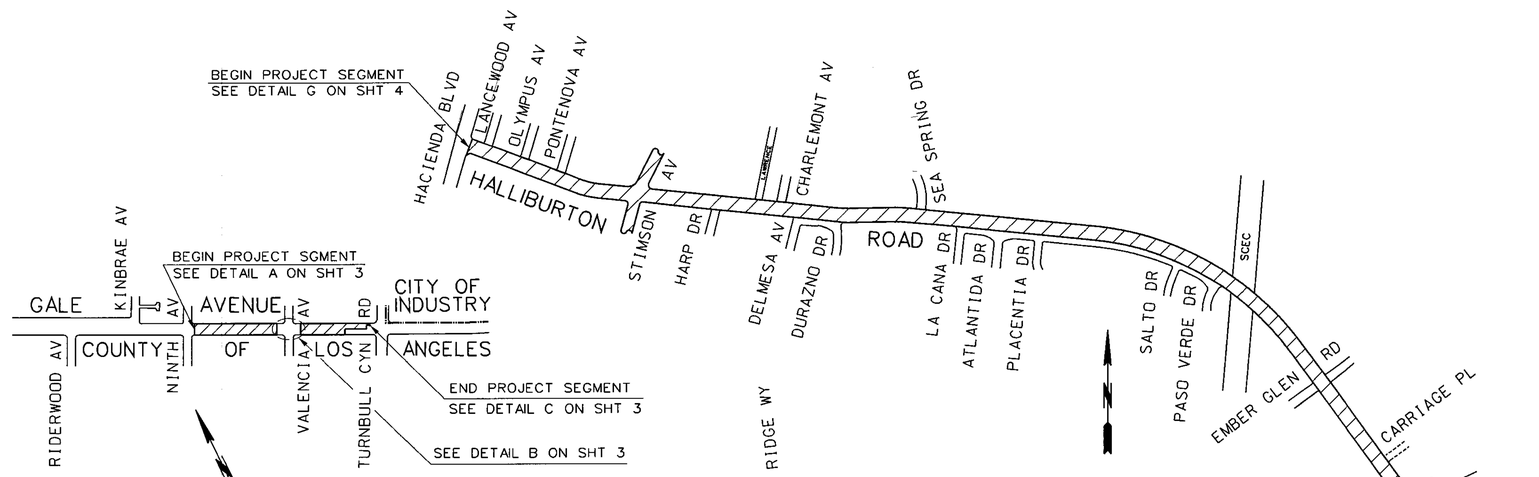

PLAN B

DATE	MK	DESCRIPTION

REVISIONS

REGISTERED PROFESSIONAL ENGINEER — SUNG H. KIM — NO. C 46694 — EXP. 6-30-09 — CIVIL — STATE OF CALIFORNIA

PROJECT ENGINEER — DATE 5/14/09

COUNTY OF LOS ANGELES DEPARTMENT OF PUBLIC WORKS

COLIMA ROAD, ET AL.

KEY MAP

PROJECT ID NO. RDC0015211

PREVENTIVE MAINENANCE PROJECT

PCA X2701470 | DWG PH078219 | SHEET 1 OF 4

PLAN RD

DRAFTER A. THOMAS | DESIGNER A. THOMAS | CHECKER SUNG KIM | CADD PROJECT FILE NAME RDC0015211.DGN | REVIEWED BY ___ DATE ___

PROPOSED FOR CONSTRUCTION: ___ DATE ___ | ADVERTISED: ___ DATE ___ | AS BUILT: ___ DATE ___

DATE: $DATE$ TIME: $TIME$ FILE: $FILEL$