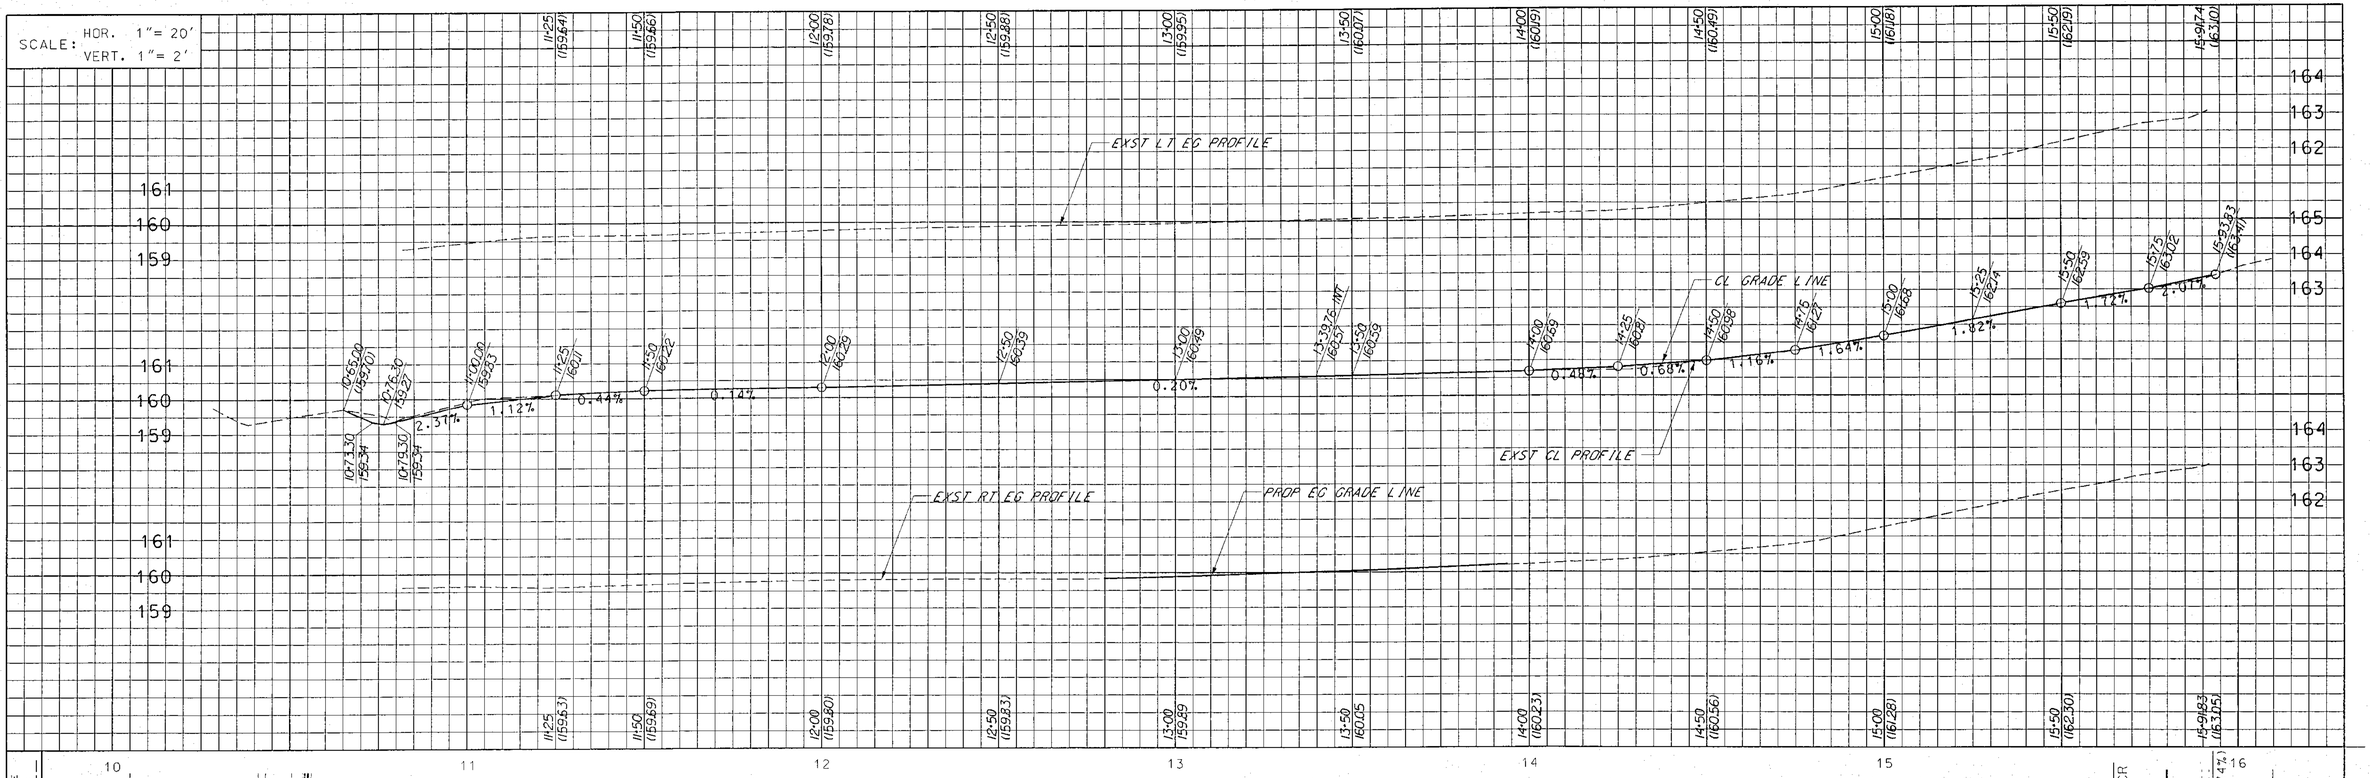

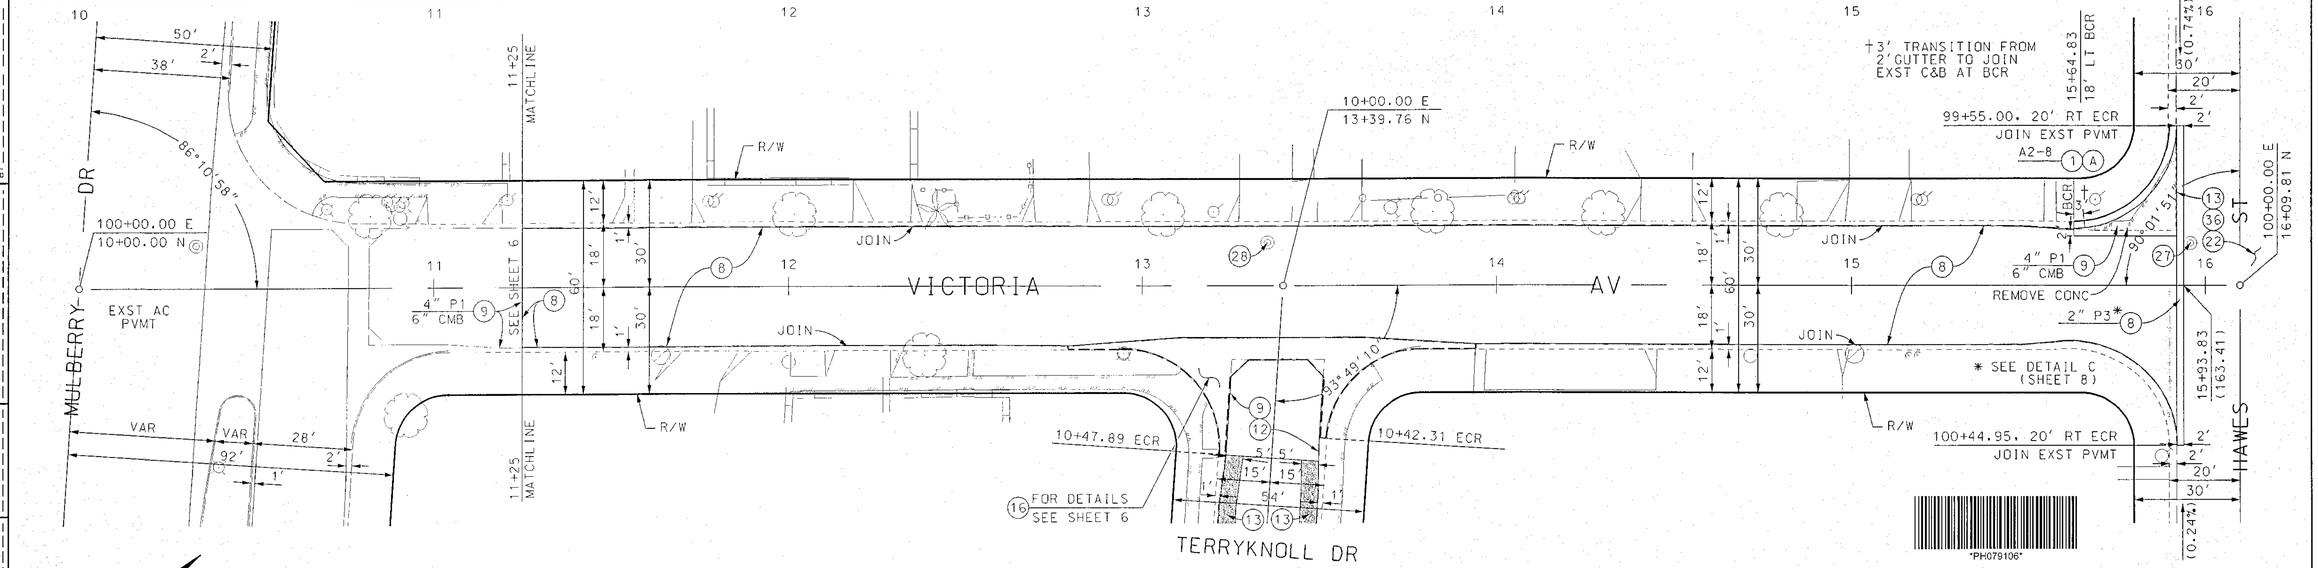

BENCHMARK #31
PWLB 0928, PAGE 713
CHS, MOC SERV RD
ISLE (N) MULBERRY DR
30' E/O CL VICTORIA AVE
ELEV= 160.327 NAVD'88

CURVE DATA						
CURVE	RADIUS (FT)	CENTRAL ANGLE DEG	MIN	SEC	LENGTH (FT)	TANGENT (FT)
(A)	27	90	01	51	42.43	27.01

PLAN
SCALE: 1" = 20'

DATE	MK	DESCRIPTION

REVISIONS

REGISTERED PROFESSIONAL ENGINEER
M. ORELLANA
NO. C62045
EXP. 09/30/11
CIVIL
STATE OF CALIFORNIA

PROJECT ENGINEER 4-28-10 DATE

COUNTY OF LOS ANGELES DEPARTMENT OF PUBLIC WORKS

HAWES STREET ET AL.

VICTORIA AV - MULBERRY DR TO HAWES ST
PLAN AND PROFILE

PROJECT ID NO. RDC0015261

PCA | DWG | SHEET 4 OF 12

DRAFTER A. TORRES | DESIGNER K. FAHEY | CHECKER M. ORELLANA | CADD PROJECT FILE NAME RDC0015261-PLAN-RD.DGN | REVIEWED BY | DATE

DATE: $DATE$ TIME: $TIME$ FILE: $FILEL$