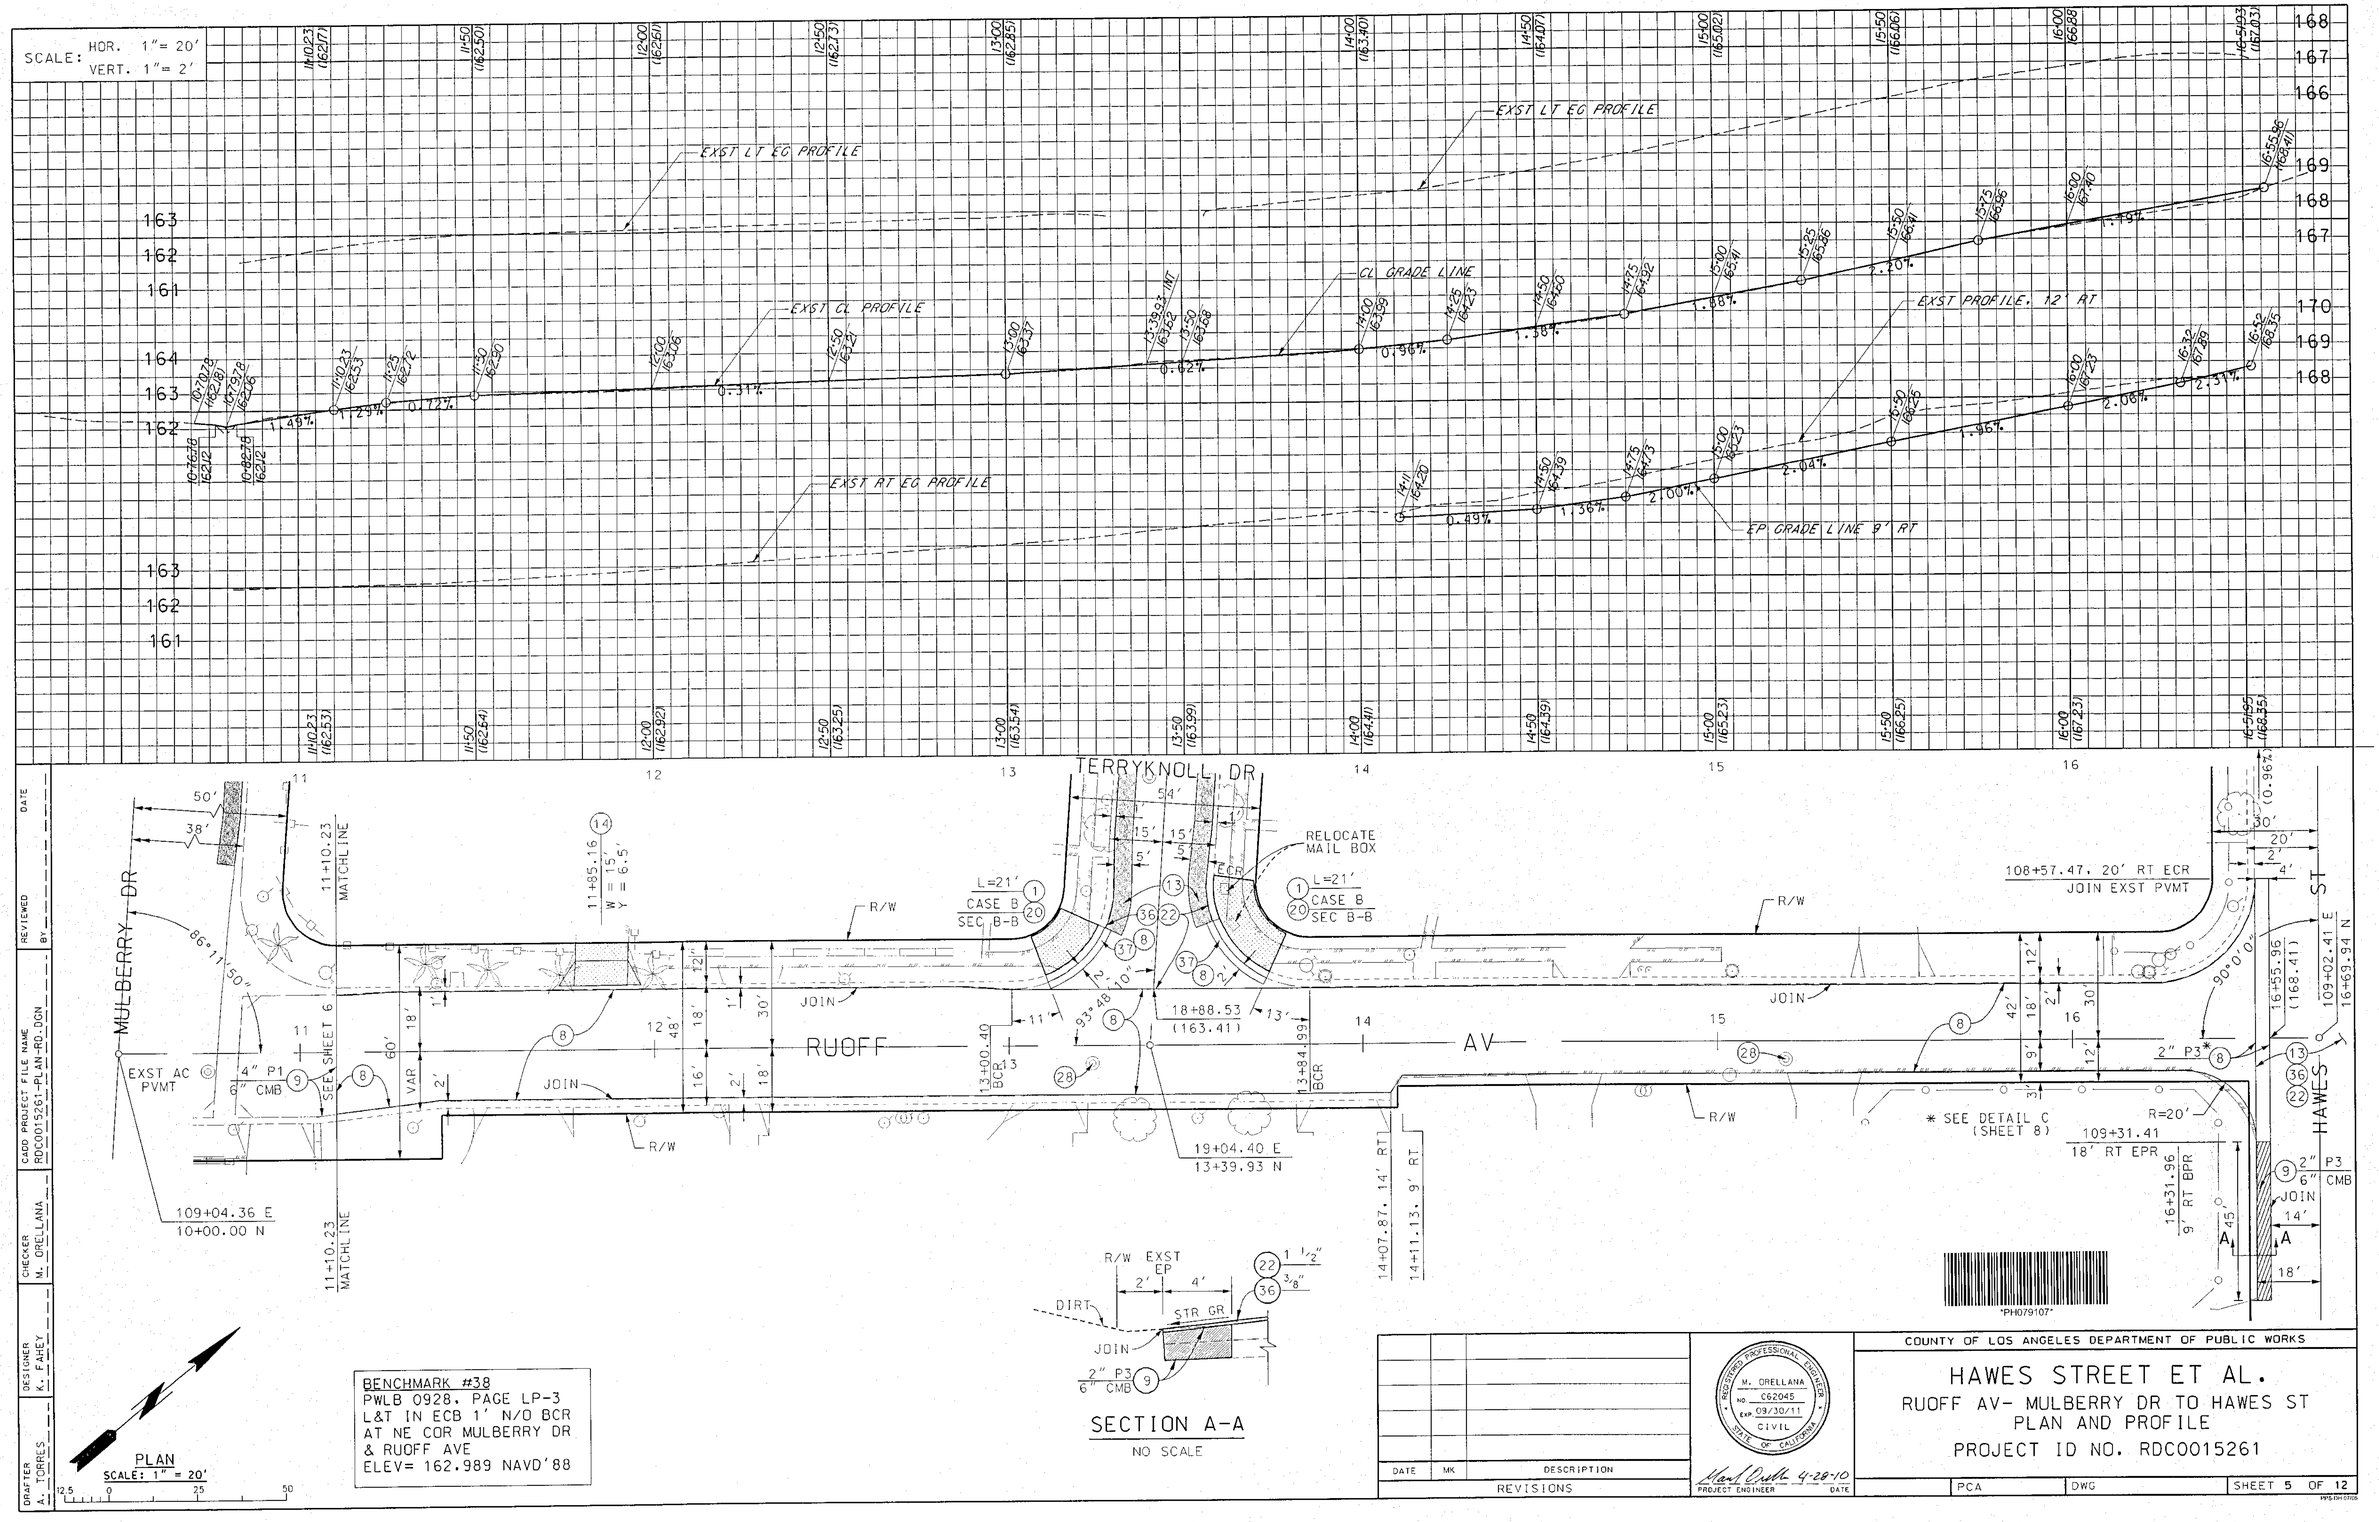
SCALE: HOR. 1"= 20'
VERT. 1"= 2'
EXST LT EG PROFILE
EXST CL PROFILE
EXST RT EG PROFILE
CL GRADE LINE
EXST PROFILE, 12' RT
EP GRADE LINE 9' RT
TERRYKNOLL DR
MULBERRY DR
RUOFF AV
HAWES ST
RELOCATE MAIL BOX
L=21'
CASE B
SEC B-B
R/W
JOIN
EXST AC PVMT
4" P1
6" CMB
SEE SHEET 6
11+10.23
MATCHLINE
11+85.16
W = 15'
Y = 6.5'
18+88.53
(163.41)
13+00.40
BCR
19+04.40 E
13+39.93 N
109+04.36 E
10+00.00 N
108+57.47, 20' RT ECR
JOIN EXST PVMT
109+02.41 E
16+69.94 N
16+55.96
(168.41)
109+31.41
18' RT EPR
16+31.96
9' RT BPR
* SEE DETAIL C
(SHEET 8)
R=20'
2" P3*
2" P3
6" CMB
14+07.87, 14' RT
14+11.13, 9' RT
86°11'50"
90°0'0"
(0.96%)
SECTION A-A
NO SCALE
R/W EXST EP
DIRT
STR GR
2" P3
6" CMB
PLAN
SCALE: 1" = 20'
BENCHMARK #38
PWLB 0928, PAGE LP-3
L&T IN ECB 1' N/O BCR
AT NE COR MULBERRY DR
& RUOFF AVE
ELEV= 162.989 NAVD'88
DATE
REVIEWED BY
CADD PROJECT FILE NAME RDC0015261-PLAN-RD-DGN
CHECKER M. ORELLANA
DESIGNER K. FAHEY
DRAFTER A. TORRES
DATE MK DESCRIPTION
REVISIONS
REGISTERED PROFESSIONAL ENGINEER
M. ORELLANA
NO. C62045
EXP. 09/30/11
CIVIL
STATE OF CALIFORNIA
PROJECT ENGINEER
4-26-10
DATE
COUNTY OF LOS ANGELES DEPARTMENT OF PUBLIC WORKS
HAWES STREET ET AL.
RUOFF AV- MULBERRY DR TO HAWES ST
PLAN AND PROFILE
PROJECT ID NO. RDC0015261
PCA
DWG
SHEET 5 OF 12
PH079107