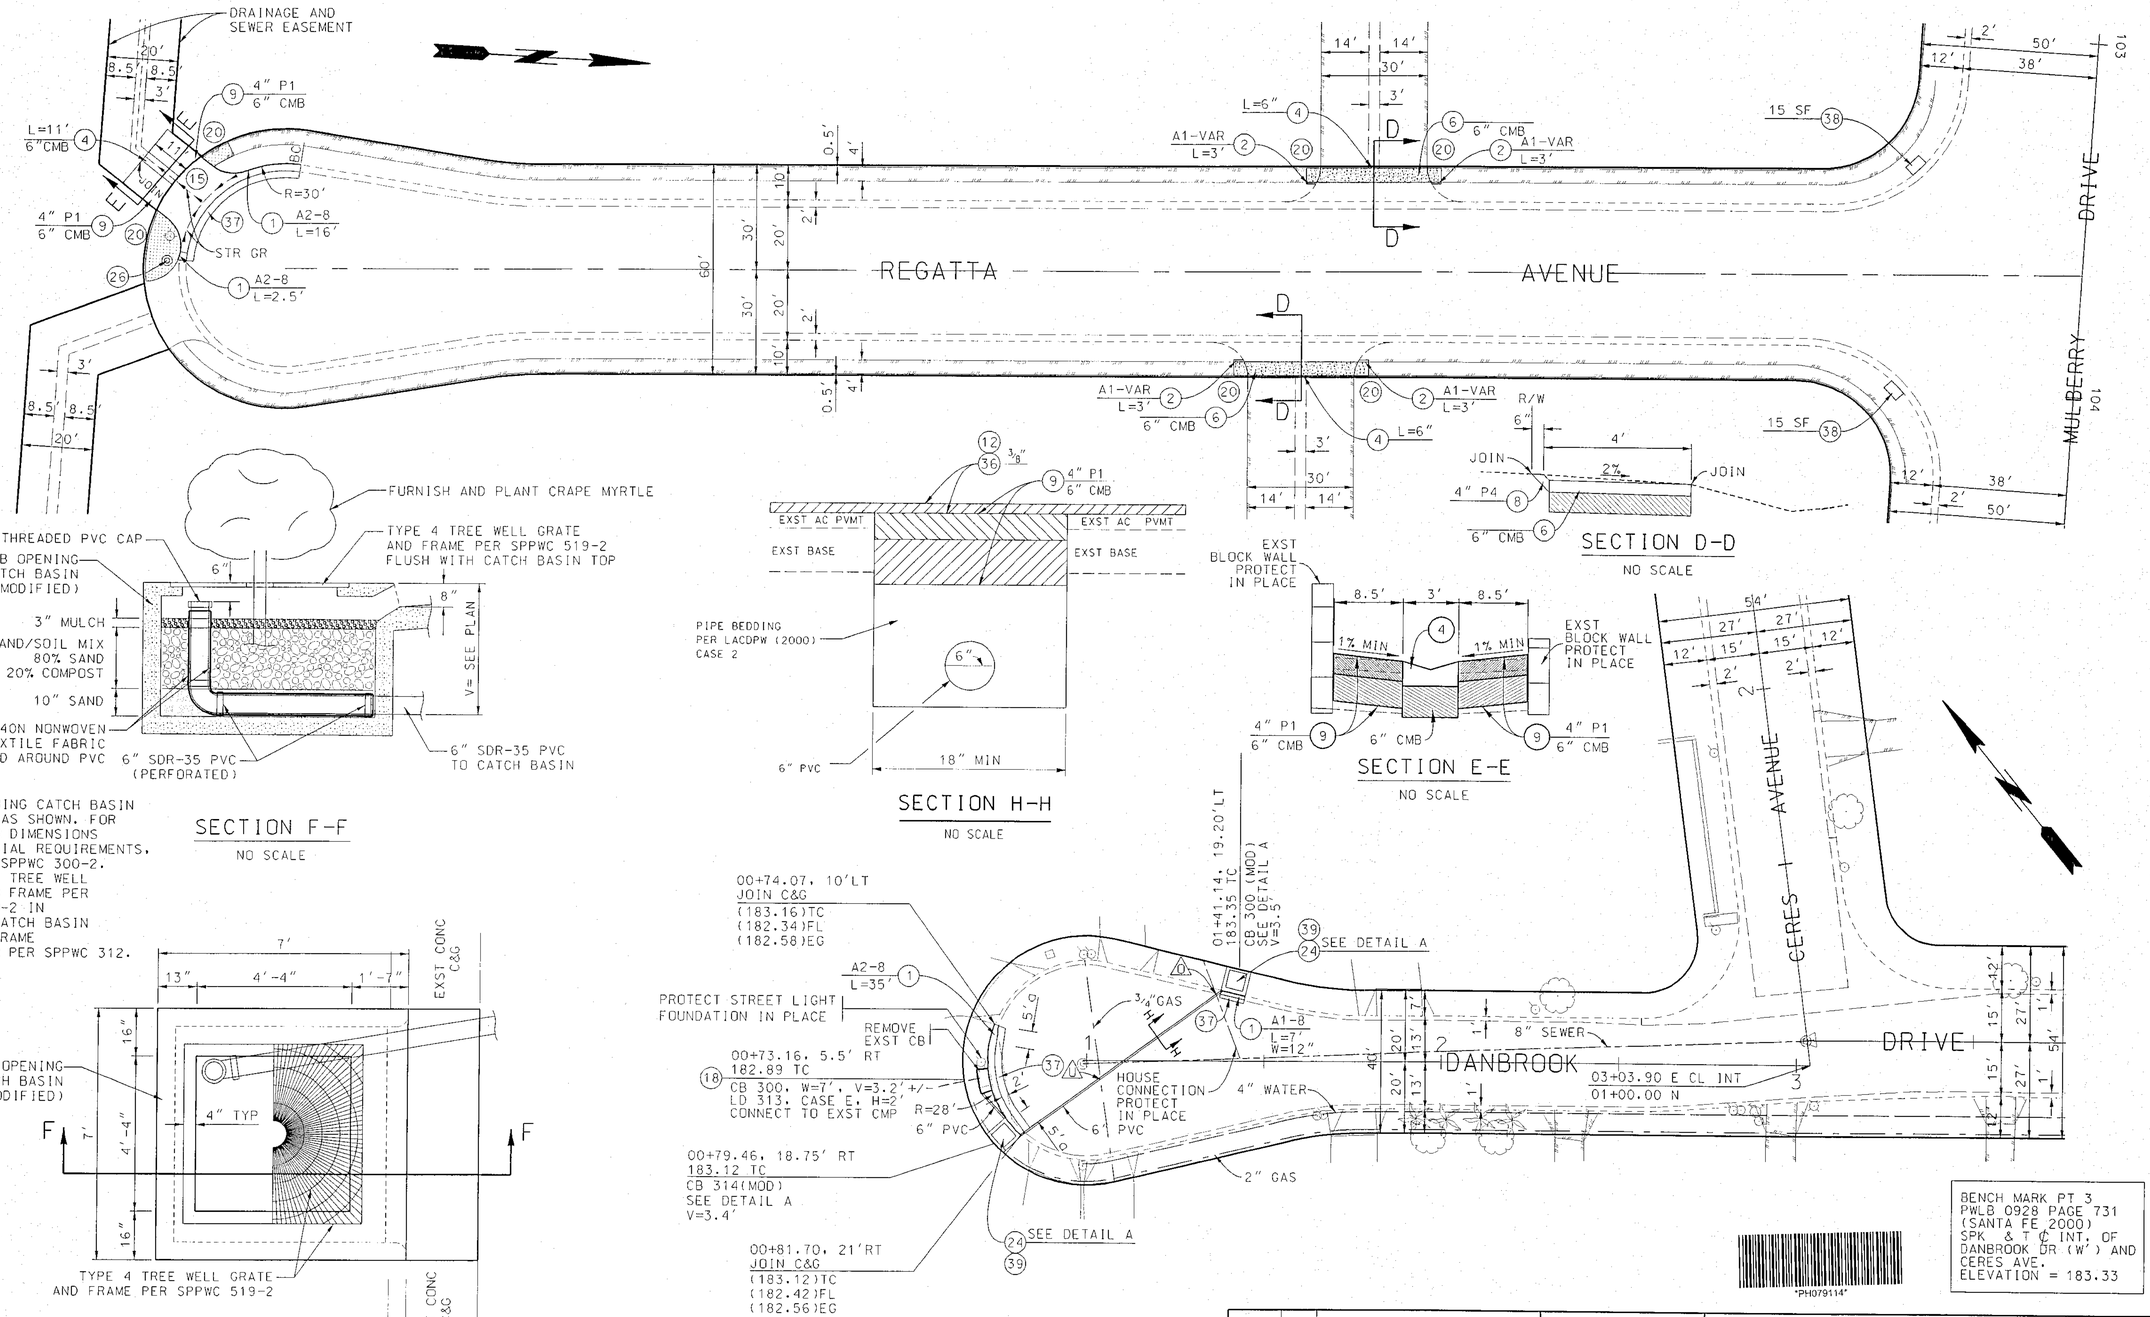

NOTE

CURB OPENING CATCH BASIN MODIFIED AS SHOWN. FOR ALL OTHER DIMENSIONS AND MATERIAL REQUIREMENTS, REFER TO SPPWC 300-2. CONSTRUCT TREE WELL GRATE AND FRAME PER SPPWC 519-2 IN LIEU OF CATCH BASIN MANHOLE FRAME AND COVER PER SPPWC 312.

FOR WORK NOT SHOWN HEREON SEE SHEETS 3,8,9,10, AND 11

BENCH MARK PT 3
PWLB 0928 PAGE 731
(SANTA FE 2000)
SPK & T ℄ INT. OF DANBROOK DR (W') AND CERES AVE.
ELEVATION = 183.33

PH079114

DATE	MK	DESCRIPTION

REVISIONS

REGISTERED PROFESSIONAL ENGINEER M. ORELLANA NO. C62045 EXP. 09/30/11 CIVIL STATE OF CALIFORNIA

PROJECT ENGINEER — DATE 9-28-10

COUNTY OF LOS ANGELES DEPARTMENT OF PUBLIC WORKS

HAWES STREET ET AL.

CONSTRUCTION DETAILS

PROJECT ID NO. RDC0015261

PCA | DWG | SHEET 12 OF 12

DRAFTER J. DIFRANCESCO | DESIGNER J. DIFRANCESCO | CHECKER M. ORELLANA | CADD PROJECT FILE NAME RDC0015261-PLAN-RD.DGN | REVIEWED BY | DATE

DATE: $DATE$ TIME: $TIME$ FILE: $FILEL$