REVIEWED BY

LACDPW DESIGN DIVISION — DATE 3/11/10

CURB RETURN ELEVATIONS					
CURB #	BCR	1/4 Δ	1/2 Δ	3/4 Δ	ECR
Ⓐ	(156.10TC) (155.40FL)	156.12TC 155.45FL	156.17TC 155.50FL	156.22TC 155.55FL	(156.25TC) (155.60FL)

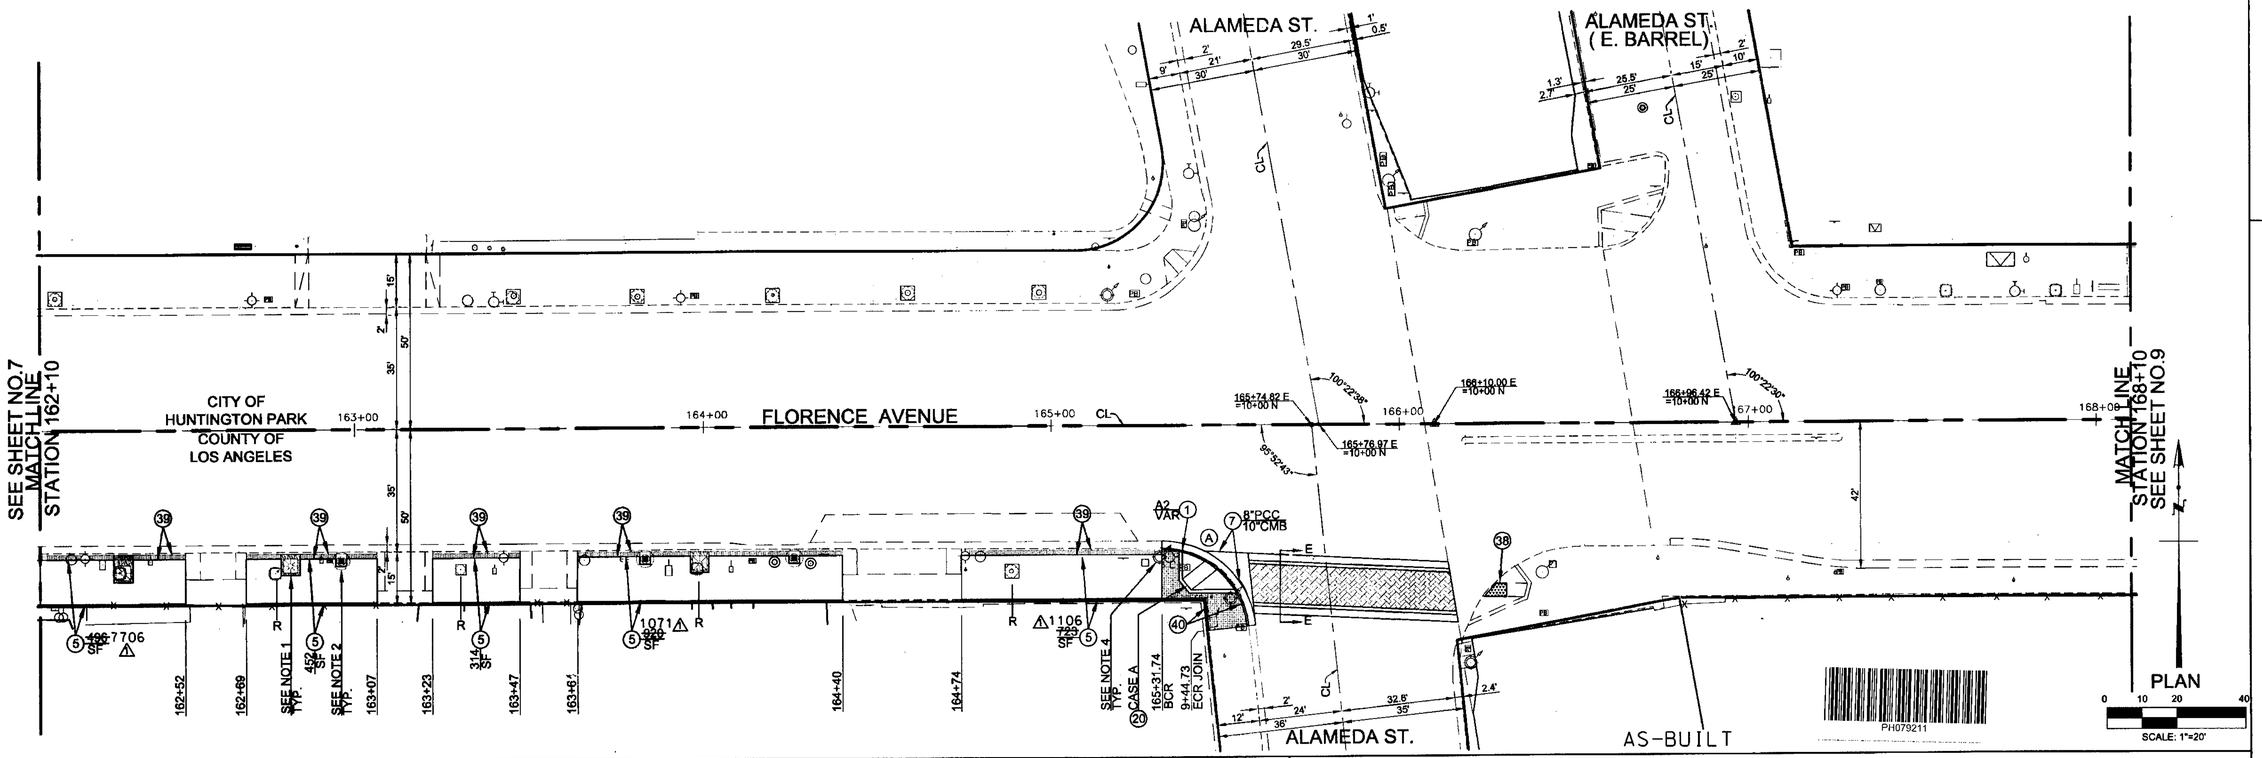

NOTES:

1. SEE PLAN LS FOR LANDSCAPING IMPROVEMENTS.
2. SEE PLAN EE FOR PEDESTRAIN LIGHTING IMPROVEMENTS.
3. SEE PLAN GS FOR SIGN IMPROVEMENTS.
4. SEE PLAN TS FOR TRAFFIC SIGNAL IMPROVEMENTS.
5. SEE PLAN SE FOR STRUCTURAL IMPROVEMENTS FOR GATEWAY SIGNS.
6. PROTECT IN PLACE ALL APPURTENANT DRAINAGE STRUCTURE.
7. SEE SHEET 2 FOR SECTION E-E AND F-F.
8. SEE SHEET 5 FOR SECTION G-G AND H-H.

BENCHMARK

VERT. DATUM=NAVD.88
WATTS 2000 ADJ.
BMY-10773 PWLB 1021-6783
LA CO BM TAG IN N CB 3 W/O BCR @ NW COR ALAMEDA ST (W BARREL) & FLORENCE AVE
EL 156.29

ASHBA 7876
ENGINEERS LIMITED
POST OFFICE BOX 90833
LONG BEACH
CALIFORNIA 90809
(562) 989-9154

CURVE DATA						
CURB	RADIUS (FT)	CENTRAL ANGLE DEG.	MIN.	SEC.	LENGTH (FT)	TANGENT (FT)
Ⓐ	25	84	7	17	36.70	22.56
Ⓑ						
Ⓒ						
Ⓓ						

CURVE DATA						
CURB	RADIUS (FT)	CENTRAL ANGLE DEG.	MIN.	SEC.	LENGTH (FT)	TANGENT (FT)
Ⓔ						
Ⓕ						
Ⓖ						
Ⓗ						

FLORENCE AVENUE STREET IMPROVEMENTS - STATION 162+10 TO 168+10

DATE	MK	DESCRIPTION
04/02/13	1	AS-BUILT

REVISIONS

REGISTERED PROFFESSIONAL ENGINEER BARBARA J ASHBA No. 31417 Expires 12-31-10 CIVIL STATE OF CALIFORNIA
PROJECT ENGINEER — DATE 3/10/10

COUNTY OF LOS ANGELES DEPARTMENT OF PUBLIC WORKS

FLORENCE AVENUE STREETSCAPE IMPROVEMENTS, PHASE 2

CONSTRUCTION PLAN
PROJECT ID NO. RDC0015121

PROJ ID. RDC0015121 | PCA X2101559 | SHEET 8 OF 17

PLAN RD

P:\7000-OFFICE\0600\7876FLRNCAV\WORKING\PHASE 2 ——— \7876-PH2-12-25 ST IMPRVMENT.DWG Plot date: 3/10/2010 9:29 AM Plotted by: Al Nozaki

CADD PROJECT FILE NAME 7876-PH2-12-25 ST IMPRVMENT.DWG