COUNTY OF LOS ANGELES

STREET IMPROVEMENTS PLAN
13545 FLORENCE AVENUE

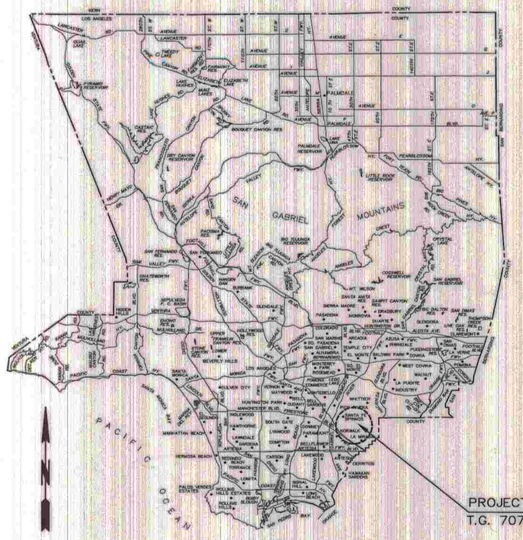

LOCATION MAP
NOT TO SCALE

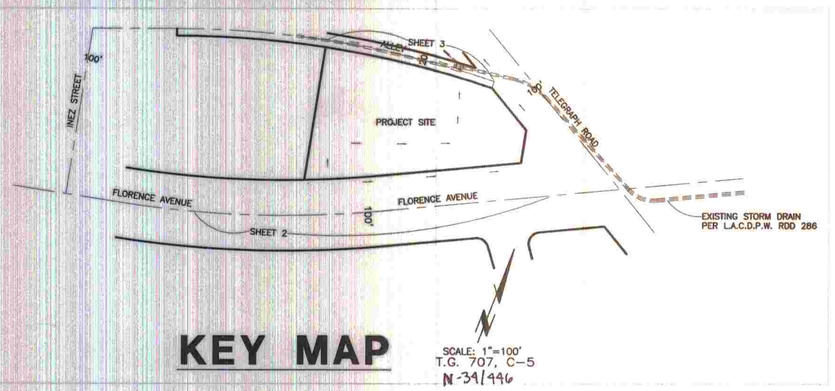

KEY MAP
SCALE: 1"=100'
T.G. 707, C-5
N-39/196

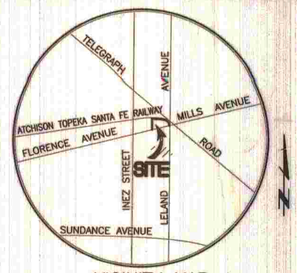

VICINITY MAP
N.T.S.

INDEX TO SHEETS	
SHEET NO.	DESCRIPTION
1	TITLE SHEET
2	FLORENCE AVE. PLAN AND PROFILE
3	ALLEY N/O FLORENCE AVE. PLAN AND PROFILE
4	STRIPING PLAN
5	STREET TREE/IRRIGATION PLAN

BENCH MARK:

B.M. NO. Y 11859
L&DPW TAG IN N CB 300MM(1FT) E/O BCR @ NE COR
MILLS AV & TELEGRAPH ROAD

ELEVATION= 156.015 FEET (NAVD 88)
SANTA FE QUAD BASELINE 2005

STREET IMPROVEMENT SHALL NOT BE FIELD ACCEPTED IF ROAD EASEMENTS ARE NOT RECORDED.

ENGINEER'S NOTICE TO CONTRACTORS

1. ALL CONTRACTORS AND SUBCONTRACTORS PERFORMING WORK SHOWN ON OR RELATED ON THESE PLANS SHALL CONDUCT THEIR OPERATIONS SO THAT ALL EMPLOYERS ARE PROVIDED A SAFE PLACE TO WORK AND THE PUBLIC IS PROTECTED. ALL CONTRACTORS AND SUBCONTRACTORS SHALL COMPLY WITH THE "OCCUPATIONAL SAFETY AND HEALTH REGULATIONS" OF THE U.S. DEPARTMENT OF LABOR, AND WITH THE STATE OF CALIFORNIA DEPARTMENT OF INDUSTRIAL RELATIONS' "CONSTRUCTION SAFETY ORDERS".
2. THE EXISTENCE AND LOCATION OF ANY UNDERGROUND UTILITY PIPES OR STRUCTURES SHOWN ON THESE PLANS ARE OBTAINED BY A SEARCH OF AVAILABLE RECORDS. TO THE BEST OF OUR KNOWLEDGE THERE ARE NO EXISTING UTILITIES EXCEPT THOSE SHOWN ON THIS PLAN. THE CONTRACTOR IS REQUIRED TO TAKE ALL PRECAUTIONARY MEASURES TO PROTECT THE UTILITIES SHOWN, AND ANY OTHER LINES OR STRUCTURES NOT SHOWN ON THESE PLANS, AND IS RESPONSIBLE FOR THE PROTECTION OF AND ANY DAMAGE TO THESE LINES OR STRUCTURES.
3. THE CIVIL ENGINEER SHALL NOT BE RESPONSIBLE IN ANY WAY FOR THE CONTRACTORS' AND SUBCONTRACTORS' COMPLIANCE WITH THE "OCCUPATIONAL SAFETY AND HEALTH REGULATIONS" OF THE U.S. DEPARTMENT OF LABOR, OR WITH THE STATE OF CALIFORNIA DEPARTMENT OF INDUSTRIAL RELATIONS' "CONSTRUCTION SAFETY ORDERS".
4. CONTRACTOR FURTHER AGREES THAT HE SHALL ASSUME SOLE AND COMPLETE RESPONSIBILITY FOR JOB SITE CONDITIONS DURING THE COURSE OF CONSTRUCTION OF THIS PROJECT, INCLUDING SAFETY OF ALL PERSONS AND PROPERTY; THAT THIS REQUIREMENT SHALL APPLY CONTINUOUSLY AND NOT BE LIMITED TO NORMAL WORKING HOURS; AND THAT THE CONTRACTOR SHALL DEFEND, INDEMNIFY AND HOLD THE OWNER AND THE ENGINEER HARMLESS FROM ANY AND ALL LIABILITY, REAL OR ALLEGED IN CONNECTION WITH THE PERFORMANCE OF WORK IN THIS PROJECT, EXCEPTING FOR LIABILITY ARISING FROM THE SOLE NEGLIGENCE OF THE OWNER OR THE ENGINEER.
5. CONTRACTOR SHALL VERIFY ALL CONDITIONS AND DIMENSIONS AND SHALL REPORT ALL DISCREPANCIES TO THE ENGINEER PRIOR TO THE COMMENCEMENT OF WORK.

REINHARD STENZEL RCE NO. 56155 DATE

STORMWATER POLLUTION PLAN NOTES

A. NOTES

1. ERODED SEDIMENTS AND OTHER POLLUTANTS MUST BE RETAINED ON SITE AND MAY NOT BE TRANSPORTED FROM THE SITE VIA SHEETFLOW, SWALES, AREA DRAINS, NATURAL DRAINAGE COURSES OR WIND.
2. STOCKPILES OF EARTH AND OTHER CONSTRUCTION RELATED MATERIALS MUST BE PROTECTED FROM BEING TRANSPORTED FROM THE SITE BY THE FORCES OF WIND OR WATER.
3. FUELS, OILS, SOLVENTS, AND OTHER TOXIC MATERIALS MUST BE STORED IN ACCORDANCE WITH THEIR LISTING AND ARE NOT TO CONTAMINATE THE SOIL AND SURFACE WATERS. ALL APPROVED STORAGE CONTAINERS ARE TO BE PROTECTED FROM THE WEATHER. SPILLS MUST BE CLEANED UP IMMEDIATELY AND DISPOSED OF IN A PROPER MANNER. SPILLS MAY NOT BE WASHED INTO THE DRAINAGE SYSTEM.
4. EXCESS OR WASTE CONCRETE MAY NOT BE WASHED INTO THE PUBLIC WAY OR ANY OTHER DRAINAGE SYSTEM. PROVISIONS SHALL BE MADE TO RETAIN CONCRETE WASTES ON SITE UNTIL THEY CAN BE DISPOSED OF AS SOLID WASTE.
5. TRASH AND CONSTRUCTION RELATED SOLID WASTES MUST BE DEPOSITED INTO A COVERED RECEPTACLE TO PREVENT CONTAMINATION OF RAINWATER AND DISPERSAL BY WIND.
6. SEDIMENTS AND OTHER MATERIALS MAY NOT BE TRACKED FROM THE SITE BY VEHICLE TRAFFIC. THE CONSTRUCTION ENTRANCE ROADWAYS MUST BE STABILIZED SO AS TO INHIBIT SEDIMENTS FROM BEING DEPOSITED INTO THE PUBLIC WAY. ACCIDENTAL DEPOSITIONS MUST BE SWEPT UP IMMEDIATELY AND MAY NOT BE WASHED DOWN BY RAIN OR OTHER MEANS.
7. ANY SLOPES WITH DISTURBED SOILS OR DENUDED OF VEGETATION MUST BE STABILIZED SO AS TO INHIBIT EROSION BY WIND AND WATER.
8. THE FOLLOWING BMPs AS OUTLINED IN, BUT NOT LIMITED TO, THE "BEST MANAGEMENT PRACTICE HANDBOOK, CALIFORNIA STORMWATER QUALITY TASK FORCE, SACRAMENTO, CALIFORNIA 2003," OR THE LATEST REVISED EDITION, MAY APPLY DURING THE CONSTRUCTION OF THIS PROJECT (ADDITIONAL MEASURES MAY BE REQUIRED IF DEEMED APPROPRIATE BY COUNTY INSPECTORS):

TEMPORARY SOIL STABILIZATION		
SS1	-	SCHEDULING
SS2	-	PRESERVATION OF EXISTING VEGETATION
SS3	-	HYDRAULIC MULCH
SS4	-	HYDROSEEDING
SS5	-	SOIL BINDERS
SS6	-	STRAW MULCH
SS7	-	GEOTEXTILES, PLASTIC COVERS, & EROSION CONTROL BLANKETS/MATS
SS8	-	WOOD MULCHING
SS9	-	EARTH DIKES/DRAINAGE SWALES & LINED DITCHES
SS10	-	OUTLET PROTECTION/VELOCITY DISSIPATION DEVICES
SS11	-	SLOPE DRAINS
SS12	-	STREAMBANK STABILIZATION

TEMPORARY SEDIMENT CONTROL		
SC1	-	SILT FENCE
SC2	-	SEDIMENT/DESILTING BASIN
SC3	-	SEDIMENT TRAP
SC4	-	CHECK DAM
SC5	-	FIBER ROLLS
SC6	-	GRAVEL BAG BERM
SC7	-	STREET SWEEPING AND VACUUMING
SC8	-	SANDBAG BARRIER
SC9	-	STRAW BALE BARRIER
SC10	-	STORM DRAIN INLET PROTECTION

WIND EROSION CONTROL		
WE1	-	WIND EROSION CONTROL

TRACKING CONTROL		
TC1	-	STABILIZED CONSTRUCTION ENTRANCE/EXIT
TC2	-	STABILIZED CONSTRUCTION ROADWAY
TC3	-	ENTRANCE/OUTLET TIRE WASH

WASTE MANAGEMENT AND MATERIALS POLLUTION CONTROL		
WM1	-	MATERIAL DELIVERY AND STORAGE
WM2	-	MATERIAL USE
WM3	-	STOCKPILE MANAGEMENT
WM4	-	SPILL PREVENTION AND CONTROL
WM5	-	SOLID WASTE MANAGEMENT
WM6	-	HAZARDOUS WASTE MANAGEMENT
WM7	-	CONTAMINATED SOIL MANAGEMENT
WM8	-	CONCRETE WASTE MANAGEMENT
WM9	-	SANITARY/SEPTIC WASTE MANAGEMENT
WM10	-	LIQUID WASTE MANAGEMENT

NON-STORMWATER MANAGEMENT		
NS1	-	WATER CONSERVATION PRACTICES
NS2	-	DEWATERING OPERATIONS
NS3	-	PAVING AND GRINDING OPERATIONS
NS4	-	TEMPORARY STREAM CROSSING
NS5	-	CLEAR WATER DIVERSION
NS6	-	ILLICIT CONNECTION/ILLEGAL DISCHARGE DETECTION AND REPORTING
NS7	-	POTABLE WATER/IRRIGATION
NS8	-	VEHICLE AND EQUIPMENT CLEANING
NS9	-	VEHICLE AND EQUIPMENT FUELING
NS10	-	VEHICLE AND EQUIPMENT MAINTENANCE
NS11	-	PILE DRIVING OPERATIONS
NS12	-	CONCRETE CURING
NS13	-	MATERIAL AND EQUIPMENT USE OVER WATER
NS14	-	CONCRETE FINISHING
NS15	-	STRUCTURE DEMOLITION/REMOVAL OVER OR ADJACENT TO WATER

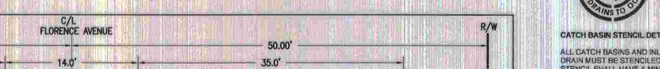

CATCH BASIN STENCIL DETAIL.

ALL CATCH BASINS AND INLETS THAT DISCHARGE INTO AN EXISTING OR PROPOSED STORM DRAIN MUST BE STENCILED TO DISCOURAGE ILLEGAL DUMPING OF POLLUTANTS. THIS STENCIL SHALL HAVE A MINIMUM DIAMETER OF 30 INCHES.

CRUSHED MISCELLANEOUS BASE (CMB) NOTES

Prior to Construction

1. CMB shall comply with the requirements of Section 200-2.4 of the "Greenbook", Standard Specifications for Public Works Construction, 2003 Edition or latest edition.
2. Place a deposit with Geotechnical and Materials Engineering Division (GMED) to include the cost of reviewing the submittal and quality assurance testing. Contact GMED at (626) 458-4928 Extension 3687 for a copy of the current cost estimate worksheet.
3. Submit the following items to GMED for review and approval.* Allow a minimum of two (2) working days for review of submittal(s). Certificate of Compliance will not be accepted as a substitute for these tests.
   - Source Location of CMB
   - CMB Gradation (ASTM C 131 Test Grading)
   - R-value (CT 301)
   - Sand Equivalent (SE)(CT 217)
   - Percentage Wear @100 and @ 500 Revolutions (ASTM C 131)

   Note: Any item not in compliance with Section 200-2.4 of the Greenbook may be resubmitted for review.
4. Preliminary stamped approval from GMED will be given when all CMB items are in compliance with Section 200-2.4 of the Greenbook.
5. Submit a Quality Control (QC) plan to GMED for review and approval.

During Construction

1. Contact GMED at (626)458- 1707 to schedule the Quality Assurance (QA) testing of CMB. Provide a minimum of 48 hours advance notice.
2. For every 1,000 tons of CMB, a 100 lb sample shall be obtained and the following quality tests performed by GMED:
   - Sand Equivalent (CT 217) and gradation per sample
   - One (1) R-value tests per sample (CT 301)**
   - Percentage Wear at 100 and at 500 revolutions (ASTM C131) per sample
3. For every 2,500 square feet of CMB, an in-situ density test shall be performed by GMED using the nuclear gauge per CT 231. Please notify GMED a minimum of 24 hour notice to schedule this test.
4. Final approval is contingent upon the QA test results provided by GMED.

** *The R-value requirement may be waived provided the material has a SE of 40 or more.*

After Construction

Submit the results of the Quality Control (QC) test to GMED. A notification of the QC test result approval shall be provided to the County Inspector.

STREET IMPROVEMENT CONSTRUCTION NOTES

1. SAWCUT AND REMOVE EXISTING ASPHALT CONCRETE PAVEMENT
2. SAWCUT AND REMOVE EXISTING CURB & GUTTER
3. CONSTRUCT 6" CURB AND GUTTER A3-6(150) PER SPPWC STD. PLAN NO. 120-2
4. CONSTRUCT 6" A.C. PAVEMENT (2" C2-PG 64-10 FINISH COURSE AND 4" B-PG 64-10 BASE COURSE) ON 10" CRUSHED AGGREGATE BASE.
5. COLDMILL 1-1/2" OF EXISTING A.C. AND OVERLAY WITH 1-1/2" A.C. C2-PG 64-10 PAVEMENT.
10. REMOVE PORTION OF EXISTING RAISED MEDIAN AND LANDSCAPE.
13. CONSTRUCT 4" P.C.C. OVER 6" C.A.B.

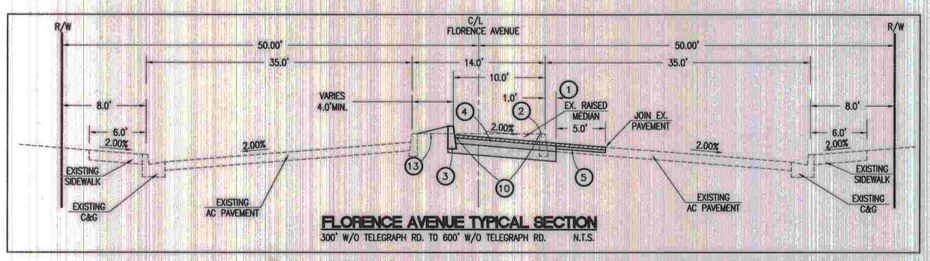

FLORENCE AVENUE TYPICAL SECTION
300' W/O TELEGRAPH RD. TO 600' W/O TELEGRAPH RD. N.T.S.

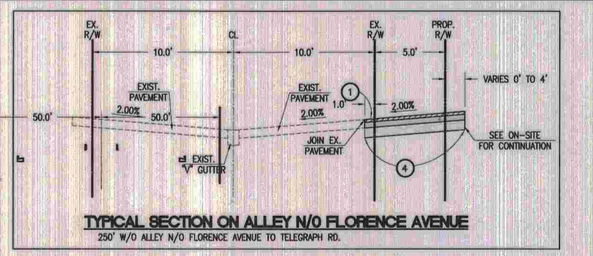

TYPICAL SECTION ON ALLEY N/O FLORENCE AVENUE
250' W/O ALLEY N/O Fflorence AVENUE TO TELEGRAPH RD.

STREET TREE LIST

STREET	LIMITS	NO. TREES	BOTANICAL NAME	COMMON NAME
FLORENCE AVENUE	300' W/O TELEGRAPH RD. TO 600' W/O TELEGRAPH RD.	5	FRANXINUS V. 'RIO GRANDE'	FAN–TEX–ASH
	ALONG LANDSCAPE MEDIAN PROPERTY FRONTAGE	1	FRANXINUS V. 'RIO GRANDE'	FAN–TEX–ASH
TELEGRAPH ROAD	FLORENCE AVE. INT. TO 200' N/O FLORENCE AVE.	2	TRISTANIA CONFERTA	BRISBANE BOX

NOTE: THE INSPECTOR MAY USE HIS/HER DISCRETION TO CHANGE LOCATION, SPACING AND NUMBER OF STREET TREES AS DICTATED BY FIELD CONDITIONS.
SEE SHEET 5 FOR APPROXIMATE LOCATION OF TREES AND IRRIGATION PLANS.

PH079376

ROAD STANDARD NOTES

THE FOLLOWING GENERAL NOTES ARE TO BE INCLUDED ON THE TITLE SHEET OF ALL ROAD PLANS:

1. A PERMIT SHALL BE OBTAINED AND FEES PAID FOR CONSTRUCTION INSPECTION TO THE DEPARTMENT OF PUBLIC WORKS AT THE PERMIT COUNTER, 900 SOUTH FREMONT AVENUE, 8TH FLOOR, ALHAMBRA AT LEAST 72 HOURS PRIOR TO STARTING WORK UNDER THIS CONTRACT.
2. WHEN WORK IS WITHIN A CONTRACT CITY, THE CONTRACTOR MUST CONTACT THE DIRECTOR OF PUBLIC WORKS OF THAT CITY TO DETERMINE THE LOCATION TO PAY THE INSPECTION FEES.
3. THE CONTRACTOR SHALL CONTACT THE DISTRICT OFFICE LISTED ON THE PERMIT APPLICATION TO ARRANGE FOR AN ACCEPTABLE CONSTRUCTION START DATE.
4. A PERMIT MUST BE OBTAINED FROM THE LOS ANGELES COUNTY DEPARTMENT OF PUBLIC WORKS, CONSTRUCTION DIVISION AT (626) 458-3129 FOR ALL STORM DRAIN CONNECTING.
5. FOR ALL WORK WITHIN CALTRANS RIGHT-OF-WAY, OBTAIN PERMITS, SUBJECT TO INSPECTION AND APPROVAL OF CALTRANS OR OTHER CITIES, 24 HRS. PRIOR TO CONSTRUCTION WITH (213) 897-3747.
6. ALL WORK SHALL CONFORM TO THE "STANDARD" (STANDARD PLANS FOR PUBLIC WORKS CONSTRUCTION, ALSO COMMONLY REFERRED TO AS "GREEN" AND THE STANDARD SPECIFICATIONS FOR PUBLIC WORKS CONSTRUCTION, SUPPLEMENTED WITH THE LOS ANGELES COUNTY DEPARTMENT OF PUBLIC WORKS STANDARD PLANS 2000 EDITION. THE LATEST EDITIONS OF THESE MANUALS SHALL BE USED UNLESS OTHERWISE NOTED ON THE PLANS.
7. WORK IN PUBLIC STREETS, ONCE BEGUN, SHALL BE PROSECUTED TO COMPLETION WITHOUT DELAY SO AS TO PROVIDE MINIMUM INCONVENIENCE TO ADJACENT PROPERTY OWNERS AND TO THE TRAVELING PUBLIC. FAILURE TO COMPLY WITH THIS REQUIREMENT IS A VIOLATION OF TITLE 16 OF THE COUNTY CODE, HIGHWAY PERMIT CODE.
8. THE CONTRACTOR SHALL TAKE ALL NECESSARY AND PROPER PRECAUTIONS TO PROTECT ADJACENT PROPERTIES FROM ALL DAMAGE THAT MAY OCCUR FROM STORM WATER RUNOFF AND/OR DEPOSITION OF DEBRIS RESULTING FROM ANY AND ALL WORK IN CONNECTION WITH SUBDIVISION CONSTRUCTION.
9. THERE SHALL BE NO ABOVE GROUND OBSTRUCTION IN ANY PORTION OF THE SIDEWALK EXCEPT WHERE THE WIDTH, EXCLUSIVE OF TOP OF CURB, IS 6 FEET OR GREATER.
10. MAIL RECEPTACLES WILL BE INSTALLED PER STD. PLAN 1116. MAILBOX SHALL BE PLACED SUCH THAT THE FRONT OF BOX IS NOT LESS THAN 6" NOR MORE THAN 12" FROM THE FACE OF CURB, AND THE TOP OF THE MAILBOX SHALL BE 41" TO 45" ABOVE THE ROAD SURFACE. MAILBOX SHALL NOT BE LOCATED WITHIN THE LIMITS OF ANY CURB RETURN, CURB RAMP, OR DRIVEWAY APPROACH. MAILBOXES SHALL BE PLACED ON THE RIGHT SIDE OF THE ROADWAY IN THE DIRECTION OF TRAVEL, UNLESS OTHERWISE APPROVED BY THE DIRECTOR OF PUBLIC WORKS. WHERE MAIL RECEPTACLES AND SIDEWALKS ARE LOCATED BEHIND THE CURB, PROVIDE SIDEWALK TRANSITIONS AT ALL MAILBOX LOCATIONS PER DETAILS SHOWN HEREON.
11. AT THE EARLIEST OPPORTUNITY, OR PRIOR TO FORMING SIDEWALKS, THE CONTRACTOR SHALL CONTACT THE LOCAL POSTAL OFFICE FOR LOCATION APPROVAL AND TYPE OF MAILBOX RECEPTACLES TO BE INSTALLED.
12. CONSTRUCT WHEELCHAIR RAMPS PER DPW STANDARD PLAN 112B-1.
13. WHERE SIDEWALKS ARE ADJACENT TO CURB, CONSTRUCT RESIDENTIAL DRIVEWAYS PER SPPWC STANDARD PLAN 110-2 UNLESS OTHERWISE SHOWN. PRIOR TO FORMING CURB AND GUTTER, THE CONTRACTOR SHALL CONFER WITH THE COUNTY INSPECTOR TO SECURE APPROVAL FOR ALL DRIVEWAY LOCATIONS AND WIDTHS. WHERE SIDEWALKS ARE ADJACENT TO CURB, PROVIDE SIDEWALK TRANSITIONS AT ALL DRIVEWAY LOCATIONS PER DETAIL SHOWN HEREON.
14. CONSTRUCT STREET NAME SIGNS PER LOCATIONS AS SHOWN ON PLAN IN ACCORDANCE WITH CURRENT COUNTY SPECIFICATIONS AND STANDARD PLANS FOR STREET NAME SIGNS AND/OR STREET MARKERS. ALL STREET NAME SIGNS SHALL BE INSTALLED AT INTERSECTIONS WITH THE NEW STREET NAMES AS INDICATED ON APPROVED PLANS. CONTACT THE LA CO DPW SIGN SHOP AT (626) 452-4700 FOR SPECIFICATIONS AND STANDARD PLANS. STREET NAME SIGNS SHALL BE POSTED PRIOR TO OCCUPANCY OF BUILDINGS.
15. PROVIDE A STREET LIGHTING SYSTEM APPROVED BY THE STREET LIGHTING SECTION, TRAFFIC AND LIGHTING DIVISION, AND PROVIDE FOR THE TEMPORARY OPERATIONS OF THE STREET LIGHTING SYSTEM.
16. THICKNESS OF BASE MATERIALS WILL BE DETERMINED BY THE DEPARTMENT OF PUBLIC WORKS FOR SOIL TEST AND ESTABLISHED BY THE MATERIALS LABORATORY. SUBGRADE SHALL BE PREPARED TO THE SATISFACTION OF THE DEPARTMENT OF PUBLIC WORKS, MATERIALS LABORATORY AT (626) 458-4925. AFTER STREETS HAVE BEEN ROUGH GRADED, TUNES MUST BE TAKEN TO SHOW ACTUAL GRADE TO BE PAVED.
17. CRUSHED MISCELLANEOUS BASE MAY BE USED UNDER CURB AND GUTTER IN LIEU OF CRUSHED AGGREGATE BASE.
18. CRUSHED MISCELLANEOUS BASE OR SELECT MATERIAL WITH EXPANSION OF 3% OR LESS BY THE DEPARTMENT OF PUBLIC WORKS OER SOIL TEST MAY BE USED IN LIEU OF CRUSHED AGGREGATE BASE UNDER WALKS.
19. DRIVEWAYS SHALL NOT ENCROACH IN THE FLOW (4) FEET GUTTER PORTION OF LOCAL DEPRESSIONS.
20. PLANT STREET TREES PER LOS ANGELES COUNTY DEPARTMENT OF PUBLIC WORKS "SPECIAL PROVISIONS FOR TREE PLANTING–SUBDIVISION," SPPWC STANDARD PLAN 518–3 THROUGH 524–2 AS REQUIRED, AND PRIOR TO OCCUPANCY OF BUILDINGS. SEE STREET TREE LIST HEREON.
21. ALL UTILITY LINES SHALL BE UNDERGROUND PER SECTION 21.24.400 OF TITLE 21 OF THE LOS ANGELES COUNTY CODE. CONTACT CONSTRUCTION DIVISION AT (626) 458-3141 FOR NEW LOCATION OF ANY ABOVE GROUND UTILITY STRUCTURE IN PARKWAY.
22. WHERE GRADES DIFFER BY 1% OR MORE, PARKWAY DEPRESSED ON DOWNSTREAM SIDE OF ALL DRIVEWAYS PER LACFW STANDARD PLAN 1159, AND AT ALL CUL-DE-SACS, UNLESS DRAINAGE IS OTHERWISE DIRECTED WITHIN CUL-DE-SAC BY USE OF VALLEY GUTTERS OR OTHER MEANS HEREIN.
23. NO DRIVEWAY SHALL BE LOCATED WITHIN 25 FEET UPSTREAM OF A CATCH BASIN WHEN STREET GRADES IS 6% OR GREATER.
24. RIP RAP NOTES:
   a. ROCKS FOR GROUTED RIP RAP SHALL BE GOOD QUALITY BROKEN CONCRETE AND/OR HARD RUN ROCK. THE SMALLEST DIMENSION SHALL NOT BE LESS THAN SIX (6) INCHES NOR GREATER THAN 18 INCHES UNLESS OTHERWISE STATED. THE LARGEST DIMENSION SHALL NOT EXCEED FOUR (4) TIMES THE SMALLEST DIMENSION.
   b. THERE SHALL BE A BOLT KEY AT LEAST TWO (2) INCHES BENEATH THE FIRST LAYER OF ROCK. ALL THE VOIDS BETWEEN THE ROCKS SHALL BE FILLED WITH GROUT. MINIMUM SPACING BETWEEN ROCKS SHALL BE TWO (2) INCHES.
   c. SURFACE ROCKS SHALL BE EMBEDDED FROM 1/2 TO 2/3 OF THEIR MINIMUM DIMENSION.
25. PIPE BEDDING SHALL BE:
   IN ACCORDANCE WITH LOS ANGELES COUNTY ENGINEER CASE 4 BEDDING PER DPW STANDARD PLAN 3002-1 UNLESS OTHERWISE NOTED. THE BEDDING MATERIAL PLACED FROM THE BOTTOM OF THE PIPE TO A POINT ONE FOOT (1') ABOVE THE TOP OF THE PIPE SHALL BE SAND OR GRANULAR MATERIAL AND SHALL HAVE A SAND EQUIVALENT OF 20 OR GREATER.
   OR
   ACCORDING TO DPW STANDARD PLAN 3002-1, CASE 3, EXCEPT HELL AND STRUCK PIPE WHICH SHALL BE CASE 2 BEDDING, UNLESS OTHERWISE SHOWN. "W" VALUES SHALL BE AS SPECIFIED ON DPW STANDARD PLAN 3080-1 FOR CASE 3 BEDDING. NOTES (A), (B), AND (C), IF THE "W" VALUE AT THE TOP OF THE PIPE IS EXCEEDED, THE BEDDING SHALL BE MODIFIED AND/OR PIPE OF ADDITIONAL STRENGTH SHALL BE PROVIDED. THE PROPOSED MODIFICATION SHALL BE APPROVED BY THE DEPARTMENT.
26. ALL CONSTRUCTION JOINTS FOR P.C.C. CURBS, GUTTERS, DRIVEWAYS AND SIDEWALKS SHALL BE IN ACCORDANCE WITH SPPWC STANDARD PLAN NO. 112–2.
27. THE LATEST REVISED STANDARD PLAN OR DRAWING SHALL BE USED UNLESS OTHERWISE SPECIFICALLY NOTED.
28. REPAIR ANY BROKEN OR DAMAGED CURB, GUTTER, SIDEWALK, AND PAVEMENT ON STREETS WITHIN OR ABUTTING THE SUBDIVISION.
29. A SIGNING AND STRIPING PLAN IS REQUIRED. THE APPLICANT SHALL SUBMIT SIGNING AND STRIPING PLANS FOR APPROVAL TO LAND DEVELOPMENT DIVISION (IF NOT ALREADY APPROVED) AND SHALL CONFORM WITH THE APPROVED SIGNING AND STRIPING PLAN PRIOR TO THE ACCEPTANCE OF THE STREETS FOR PUBLIC MAINTENANCE. AFTER OBTAINING THE CONSTRUCTION PERMIT, THE APPLICANT SHALL CONTACT OPERATIONAL SERVICES DIVISION AT (626) 458–7100 TO REQUEST THE FABRICATION AND INSTALLATION OF REQUIRED SIGNAGE AND THE COMPLETION OF STRIPING PER APPROVED PLANS. THE APPLICANT SHALL DEPOSIT APPROPRIATE FEES WITH CONSTRUCTION DIVISION WHEN APPLYING FOR THE PERMIT TO ALLOW COMPLETION OF THE NECESSARY WORK.
30. A TRAFFIC CONTROL PLAN MAY BE REQUIRED FOR WORK WITHIN PUBLIC RIGHT OF WAY. PRIOR TO SECURING A CONSTRUCTION OR EXCAVATION PERMIT, THE APPLICANT/CONTRACTOR SHALL CONTACT CONSTRUCTION DIVISION AT (626) 458–3129 AT THE EARLIEST POSSIBLE OPPORTUNITY TO DETERMINE IF SUCH A PLAN IS REQUIRED BASED ON THE PROPOSED SCOPE OF WORK. IF A TRAFFIC CONTROL PLAN IS DETERMINED TO BE NECESSARY, THE APPLICANT/CONTRACTOR SHALL SUBMIT PLANS TO CONSTRUCTION DIVISION FOR APPROVAL.
31. ALL EXISTING SIGNS AND POSTS LOCATED WITHIN THE PUBLIC RIGHT OF WAY THAT INTERFERE WITH PROPOSED WORK SHALL BE REMOVED PRIOR TO WORK COMMENCING AND REPLACED IN KIND ONCE WORK HAS BEEN COMPLETED. PLEASE CALL COUNTY OF LOS ANGELES DEPARTMENT OF PUBLIC WORKS OPERATIONAL SERVICES DIVISION AT (626) 458–7108 5 DAYS PRIOR TO COORDINATE.

T.G. 707, C-5

Underground Service Alert
Call: TOLL FREE
1-800
227-2600
TWO WORKING DAYS BEFORE YOU DIG

APPROVED GAIL FARBER, DIRECTOR OF PUBLIC WORKS	
BY ASSISTANT DEPUTY DIRECTOR	DATE 11/29/10
APPROVED LAND DEVELOPMENT DIVISION	
BY ASSISTANT DIVISION ENGINEER	DATE 11/29/10
REVIEWED	
BY ROAD AND GRADING SECTION	DATE 11/30/2010

NO.	REVISIONS	REVISED BY	APPROVED BY	DATE

Last Update: 11/4/10
O:\2800–2899\2862\STREET\2862ST01.dwg

REGISTERED PROFESSIONAL ENGINEER REINHARD STENZEL R.C.E. NO. 56155 Exp. 12-31-10 CIVIL STATE OF CALIFORNIA

11-10-10
REINHARD STENZEL RCE 56155 DATE

STREET IMPROVEMENT PLANS
TITLE SHEET
LOS ANGELES COUNTY DEPARTMENT OF PUBLIC WORKS

Thienes Engineering, Inc.
CIVIL ENGINEERING • LAND SURVEYING
14349 FIRESTONE BOULEVARD
LA MIRADA, CALIFORNIA 90638
PH.(714)521-4811 FAX(714)521-4173

13545 FLORENCE AVENUE | SHEET 1 OF 5