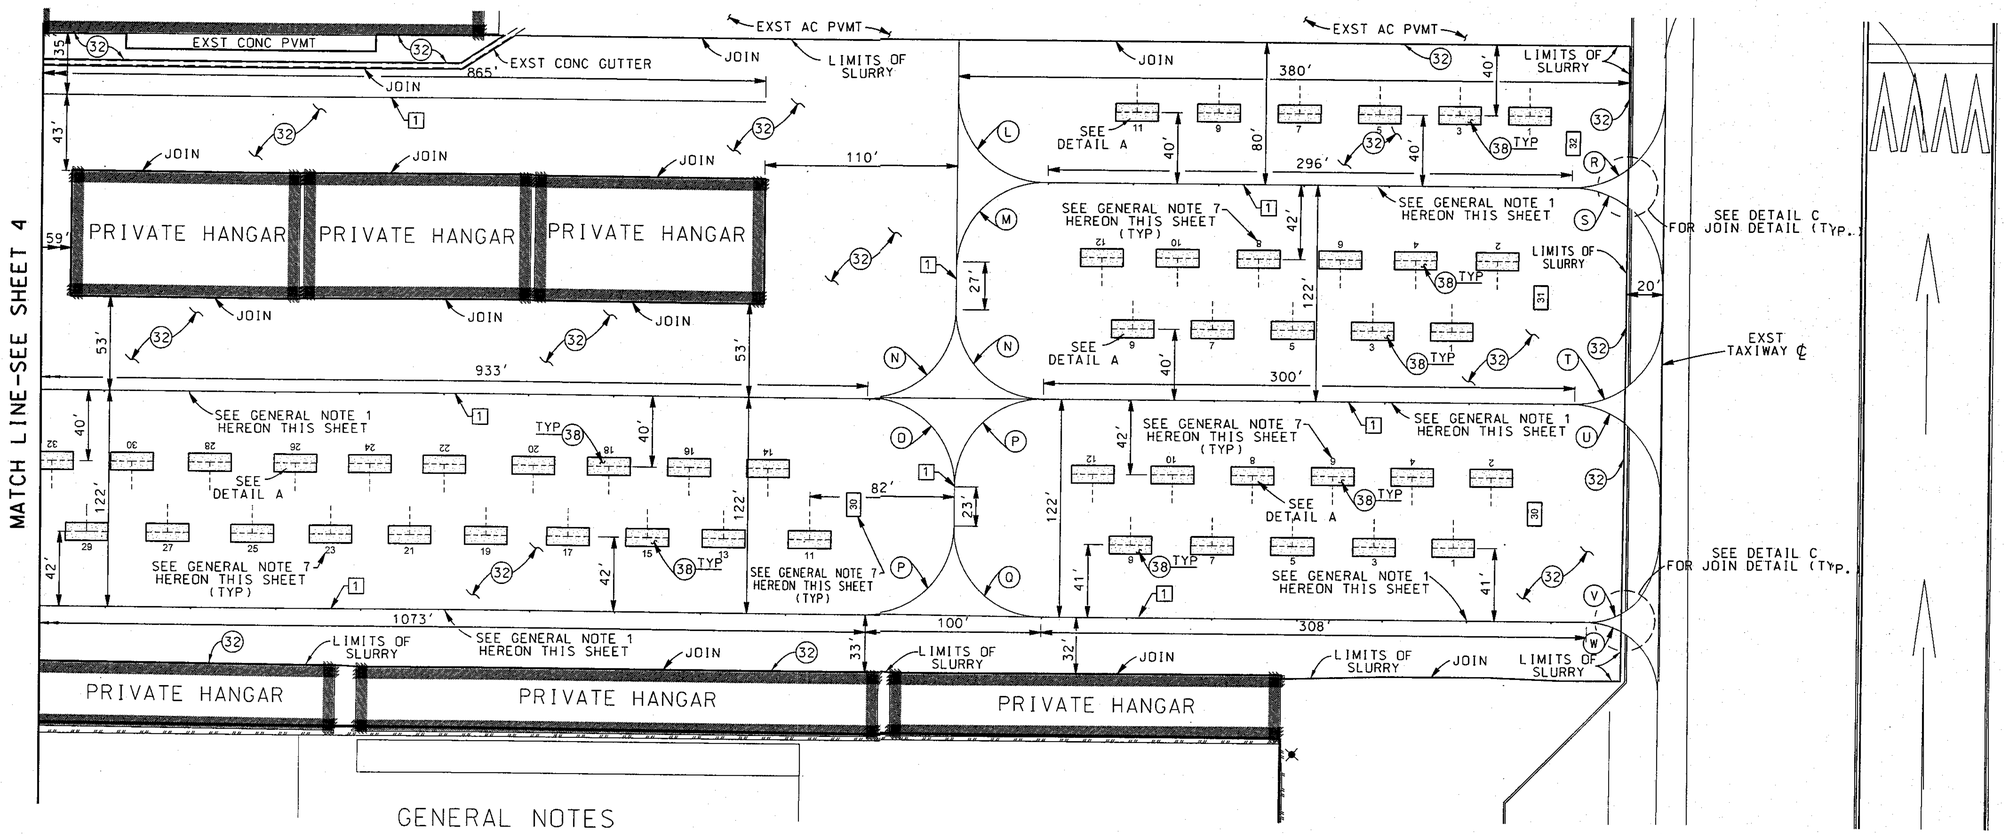

GENERAL NOTES

1. REMOVE EXISTING PAVEMENT MARKERS. TOTAL=89 EA. INSTALL. RETROREFLECTIVE PAVEMENT MARKERS (TYPE D). TOTAL=95 EA. PER CALTRANS STD PLAN A20A. SEE DETAIL D ON SHEET NO. 4.
2. THE CONTRACTOR SHALL PLAN THE WORK SUCH THAT THE AIRFIELD REMAINS OPERATIONAL AT ALL TIMES DURING CONSTRUCTION.
3. THE CONTRACTOR SHALL INFORM THE AGENCY ANY DISCREPANCIES FROM THE PROJECT PLAN BEFORE PAINTING APPLICATION.
4. THE CONTRACTOR SHALL YIELD RIGHT-OF-WAY TO AIRCRAFT TRAFFIC AT ALL TIMES DURING CONSTRUCTION.
5. THE CONTRACTOR SHALL PLAN THE WORK TO ALLOW AIRCRAFT ACCESS TO HANGARS AT ALL TIMES DURING CONSTRUCTION.
6. AT HANGARS. JOIN SLURRY PER DETAIL B ON SHEET 2.
7. SEE DETAIL E FOR THE EXACT LAYOUT. LOCATION. AND ORIENTATION FOR THE INSTALLATION OF PARKING POSITION DESIGNATION MARKING AND ROW DESIGNATION MARKING.

STRIPING NOTES

1. STRIPE AIRPORT PARKING AREAS TO MATCH EXISTING LAYOUT. SUFFICIENT CONTROL SHALL BE ESTABLISHED TO LOCATE EXISTING MARKINGS WHICH ARE TO BE RE-PAINTED IN THE SAME LOCATIONS.
2. STRIPES AND MARKINGS SHALL CONFORM TO FAA ADVISORY CIRCULAR NO. 150/5340-1K (SEE SPECIAL PROVISIONS).
3. STRIPES AND MARKINGS SHALL BE PAINTED TWICE. THE SECOND COAT SHALL BE APPLIED A MINIMUM OF TWENTY FIVE DAYS AFTER THE INITIAL COAT.
4. ALL TAXILANE CENTERLINE STRIPES SHALL BE PAINTED YELLOW WITH TYPE I. GRADATION A GLASS BEADS (TWO COATS). THE PAINT SHALL CONFORM TO FAA ADVISORY CIRCULAR NO. 150/5340-1K.

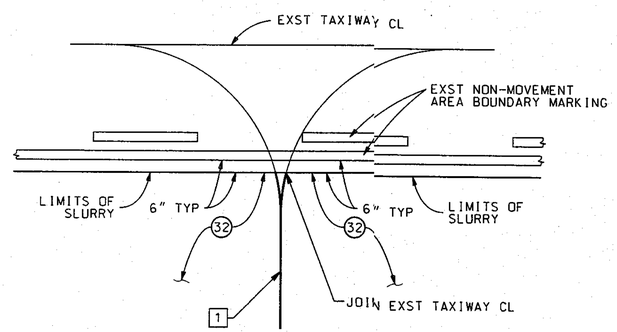

DETAIL C

NO SCALE

SEE SHEET NO. 2 FOR DETAILS A & B AND SHEET NO. 4 FOR DETAIL E

CURVE DATA					
CURVE	RADIUS (FT)	CENTRAL ANGLE DEG	MIN	SEC	LENGTH (FT)
L	50	90	34	56	79.00
M	50	91	47	34	80.00
N	50	90	00	00	78.50
O	50	90	04	51	78.60
P	50	89	50	54	78.40
Q	50	90	09	06	78.70
R	52.50	38	06	17	34.90
S	52.50	37	52	27	34.70
T	49.30	35	31	15	30.60
U	51.60	36	56	52	33.30
V	38.50	29	31	23	19.82
W	41.60	28	28	03	20.70

CONSTRUCTION NOTES

1 PAINT 6" WIDE TAXILANE CENTERLINE STRIPE (SEE STRIPING NOTE 4).

PLAN

SCALE: 1"= 40'

DATE	MK	DESCRIPTION

REVISIONS

REGISTERED PROFESSIONAL ENGINEER JASPER L. JUNIO NO.66741 CIVIL STATE OF CALIFORNIA

PROJECT ENGINEER 3/9/11 DATE

COUNTY OF LOS ANGELES DEPARTMENT OF PUBLIC WORKS

WHITEMAN AIRPORT SLURRY SEAL-RAMP

SLURRY AND STRIPING NOTES

PROJECT ID NO. APT5080438

PCA G6785460 | DWG PH079839 | SHEET 5 OF 6

PH079389

DRAFTER A TORRES | DESIGNER J JUNIO | CHECKER J. JUNIO | CADD PROJECT FILE NAME APT5080438-PLAN-R.DGN | REVIEWED BY | DATE 3-9-2011