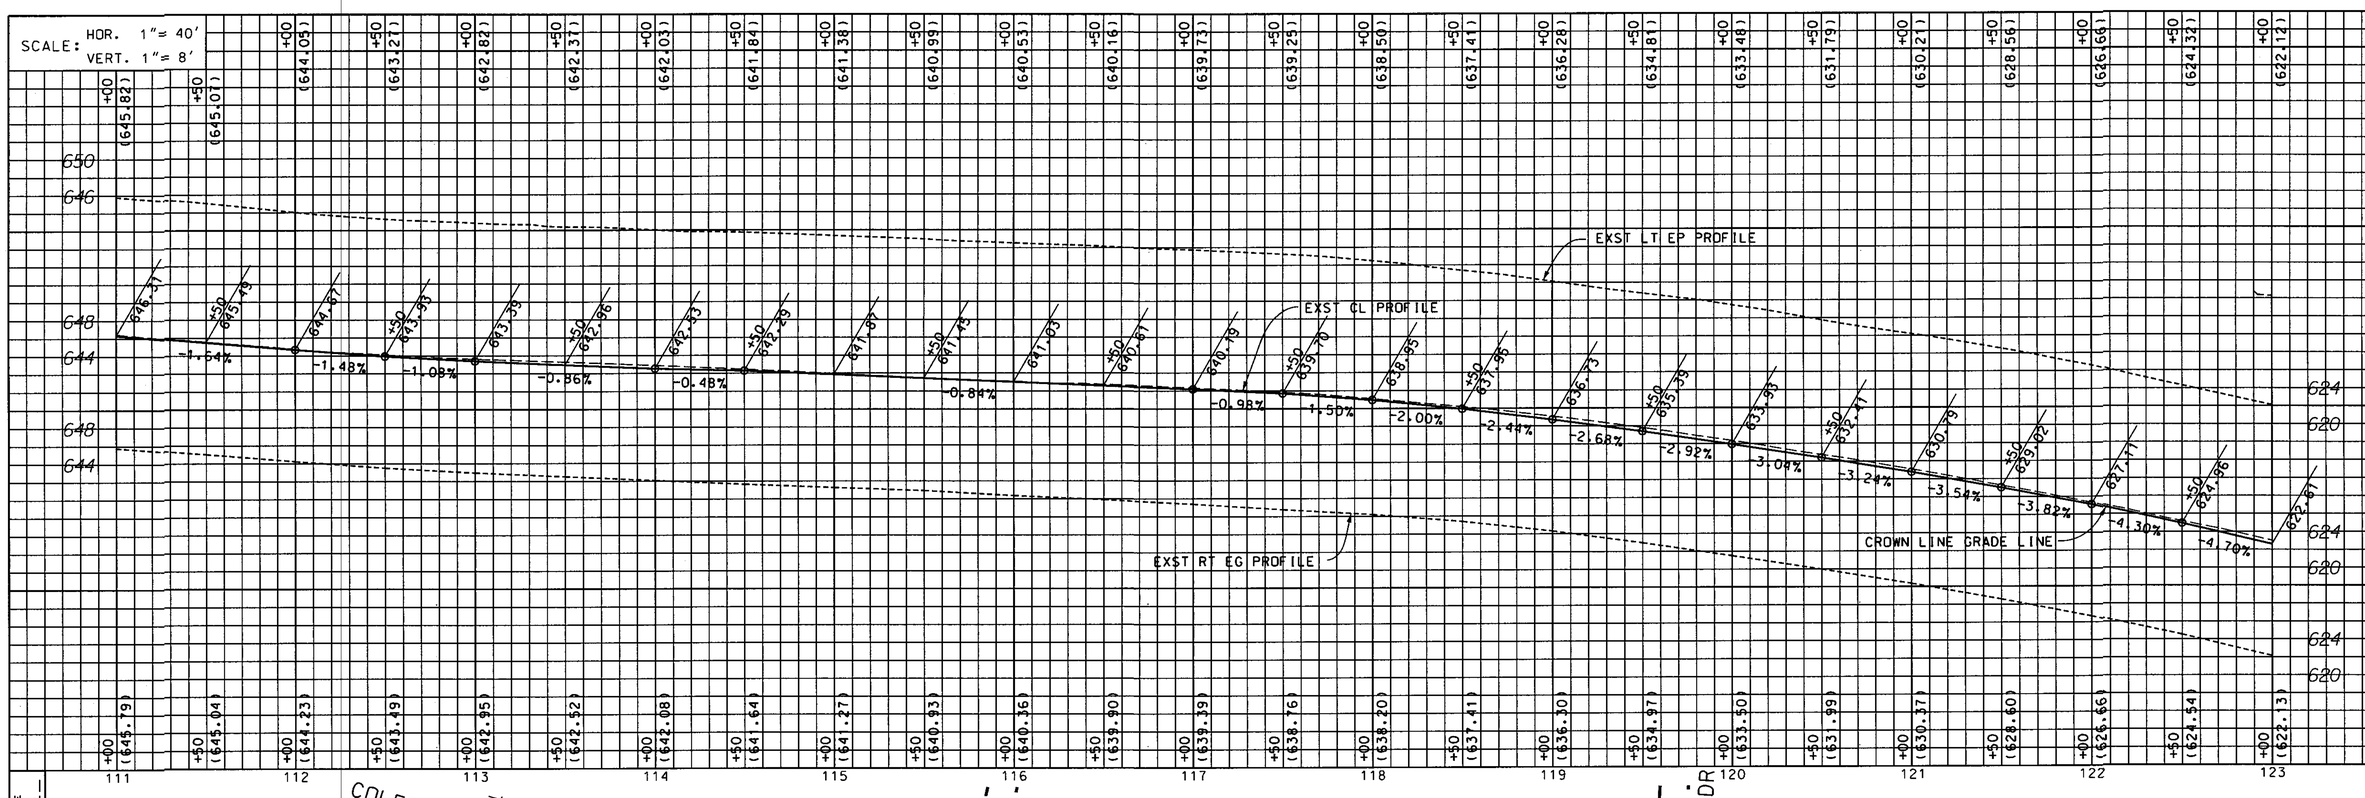

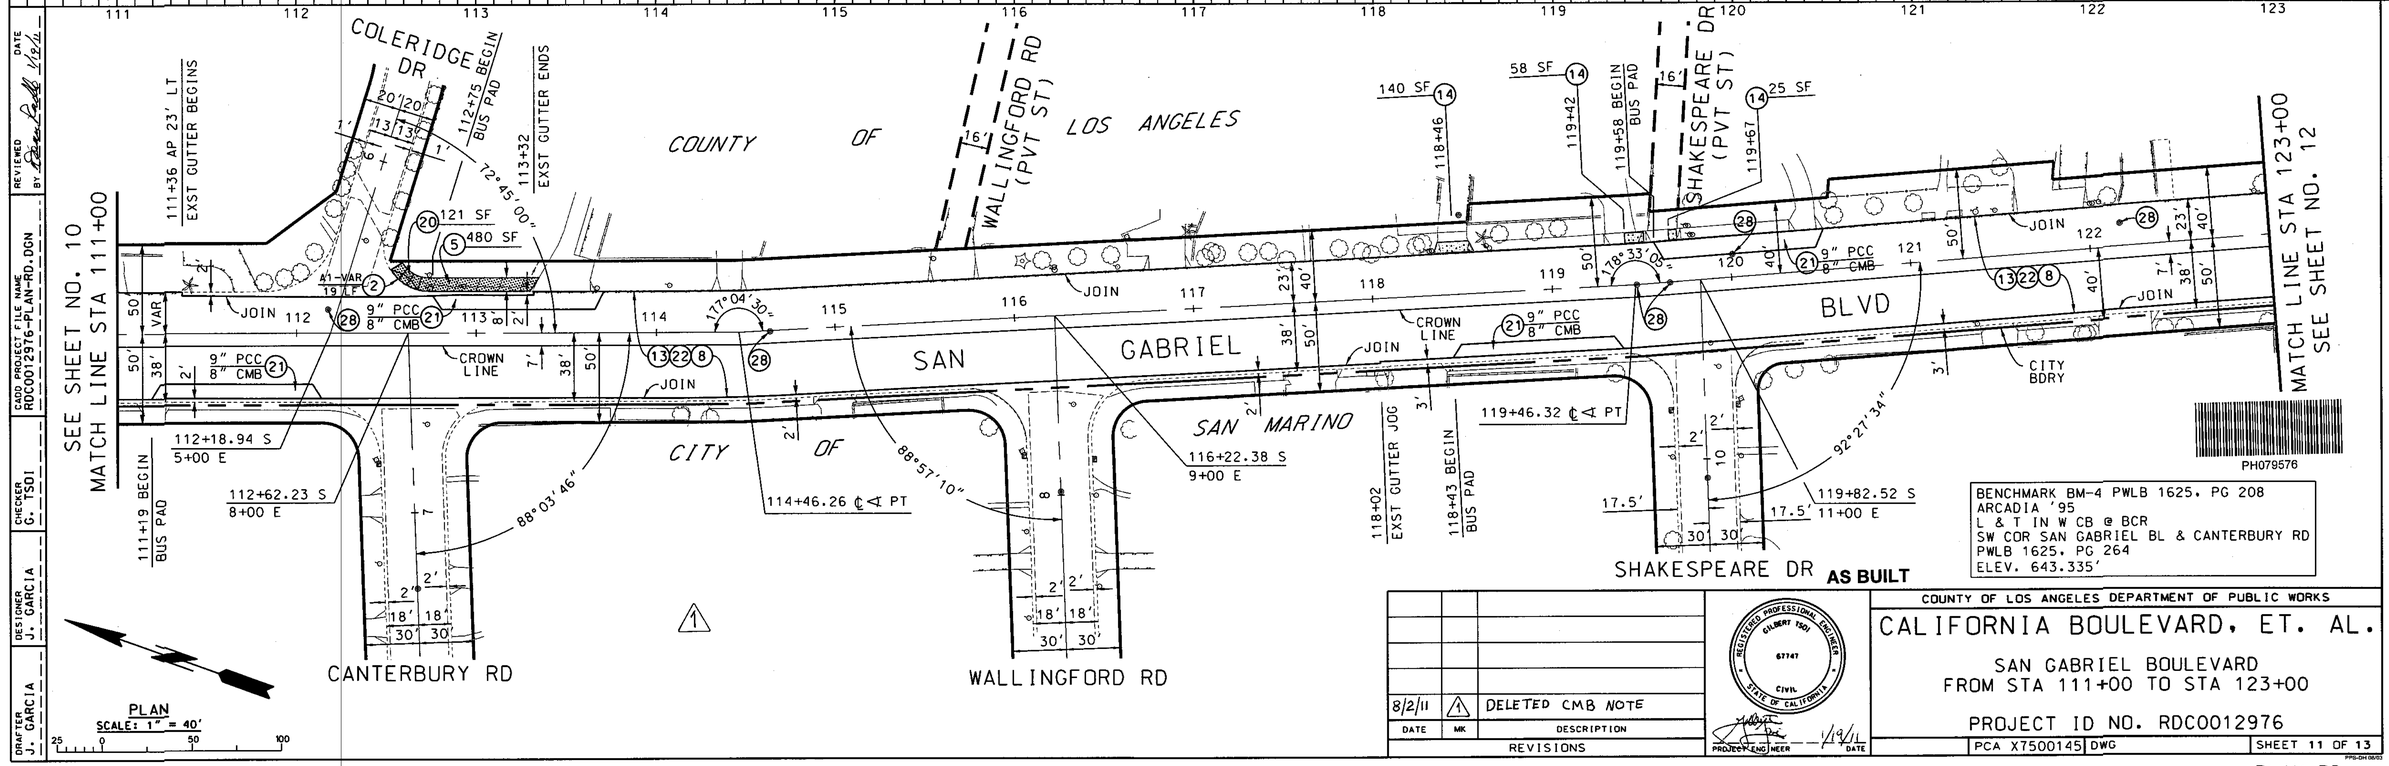

BENCHMARK BM-4 PWLB 1625, PG 208
ARCADIA '95
L & T IN W CB @ BCR
SW COR SAN GABRIEL BL & CANTERBURY RD
PWLB 1625, PG 264
ELEV. 643.335'

DATE	MK	DESCRIPTION
8/2/11	1	DELETED CMB NOTE

REVISIONS

REGISTERED PROFESSIONAL ENGINEER GILBERT TSOI 67747 CIVIL STATE OF CALIFORNIA

PROJECT ENGINEER 1/19/11 DATE

COUNTY OF LOS ANGELES DEPARTMENT OF PUBLIC WORKS

CALIFORNIA BOULEVARD, ET. AL.

SAN GABRIEL BOULEVARD
FROM STA 111+00 TO STA 123+00

PROJECT ID NO. RDC0012976

PCA X7500145 | DWG | SHEET 11 OF 13

PLAN RD

DRAFTER J. GARCIA | DESIGNER J. GARCIA | CHECKER G. TSOI | CADD PROJECT FILE NAME RDC0012976-PLAN-RD.DGN | REVIEWED BY | DATE 1/19/11

DATE: 03/16/2011 TIME: 3:28:14 PM FILE: C:\MyFiles\Joel\PROJECTS\RDC0012976-CALIFORNIA Blvd Et Al\CAD\WORKING ON CAD\RDC0012976 PLAN RD.dgn