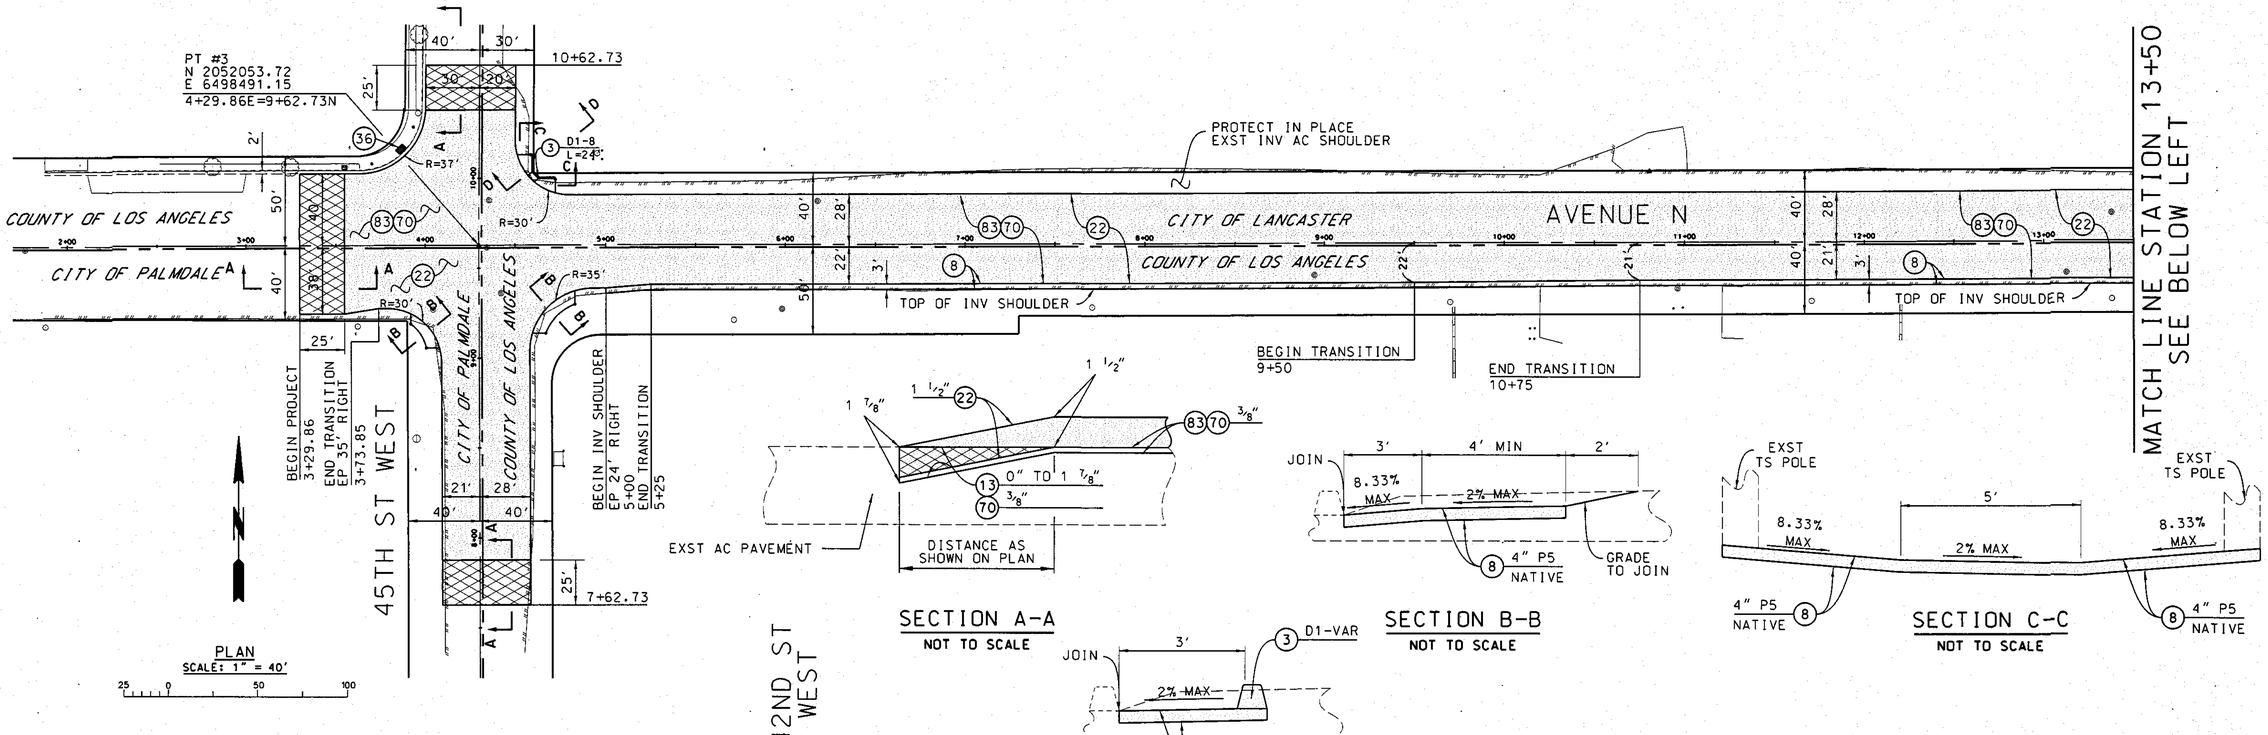

BENCH MARK

PT 3 — PALMDALE 1998
EL=2592.43 — NAVD 88

Fd CO SURV MON IN WELL
@ ℄ INT AVE N & 45TH ST WEST
DN 12"

DATE	MK	DESCRIPTION

REVISIONS

REGISTERED PROFESSIONAL ENGINEER — VOLTAIRE LLANA — No. 63954 — CIVIL — STATE OF CALIFORNIA

PROJECT ENGINEER — DATE 8/9/11

COUNTY OF LOS ANGELES DEPARTMENT OF PUBLIC WORKS

AVENUE N
45TH STREET WEST TO 600' W/O 40TH ST WEST
PROJECT ID NO. RDC0015741
T.G. 4194 J1, 4195 A1

PCA X2501847 | DWG PH080055 | SHEET 5 OF 8

DRAFTER EM | DESIGNER EM | CHECKER V. LLANA | CADD PROJECT FILE NAME RDC0015741.00N. SHT 5 | REVIEWED BY | DATE 8/9/11

PROPOSED FOR CONSTRUCTION: DATE | ADVERTISED: DATE | AS BUILT: DATE

DATE: $DATE$ TIME: $TIME$ FILE: $FILEL$