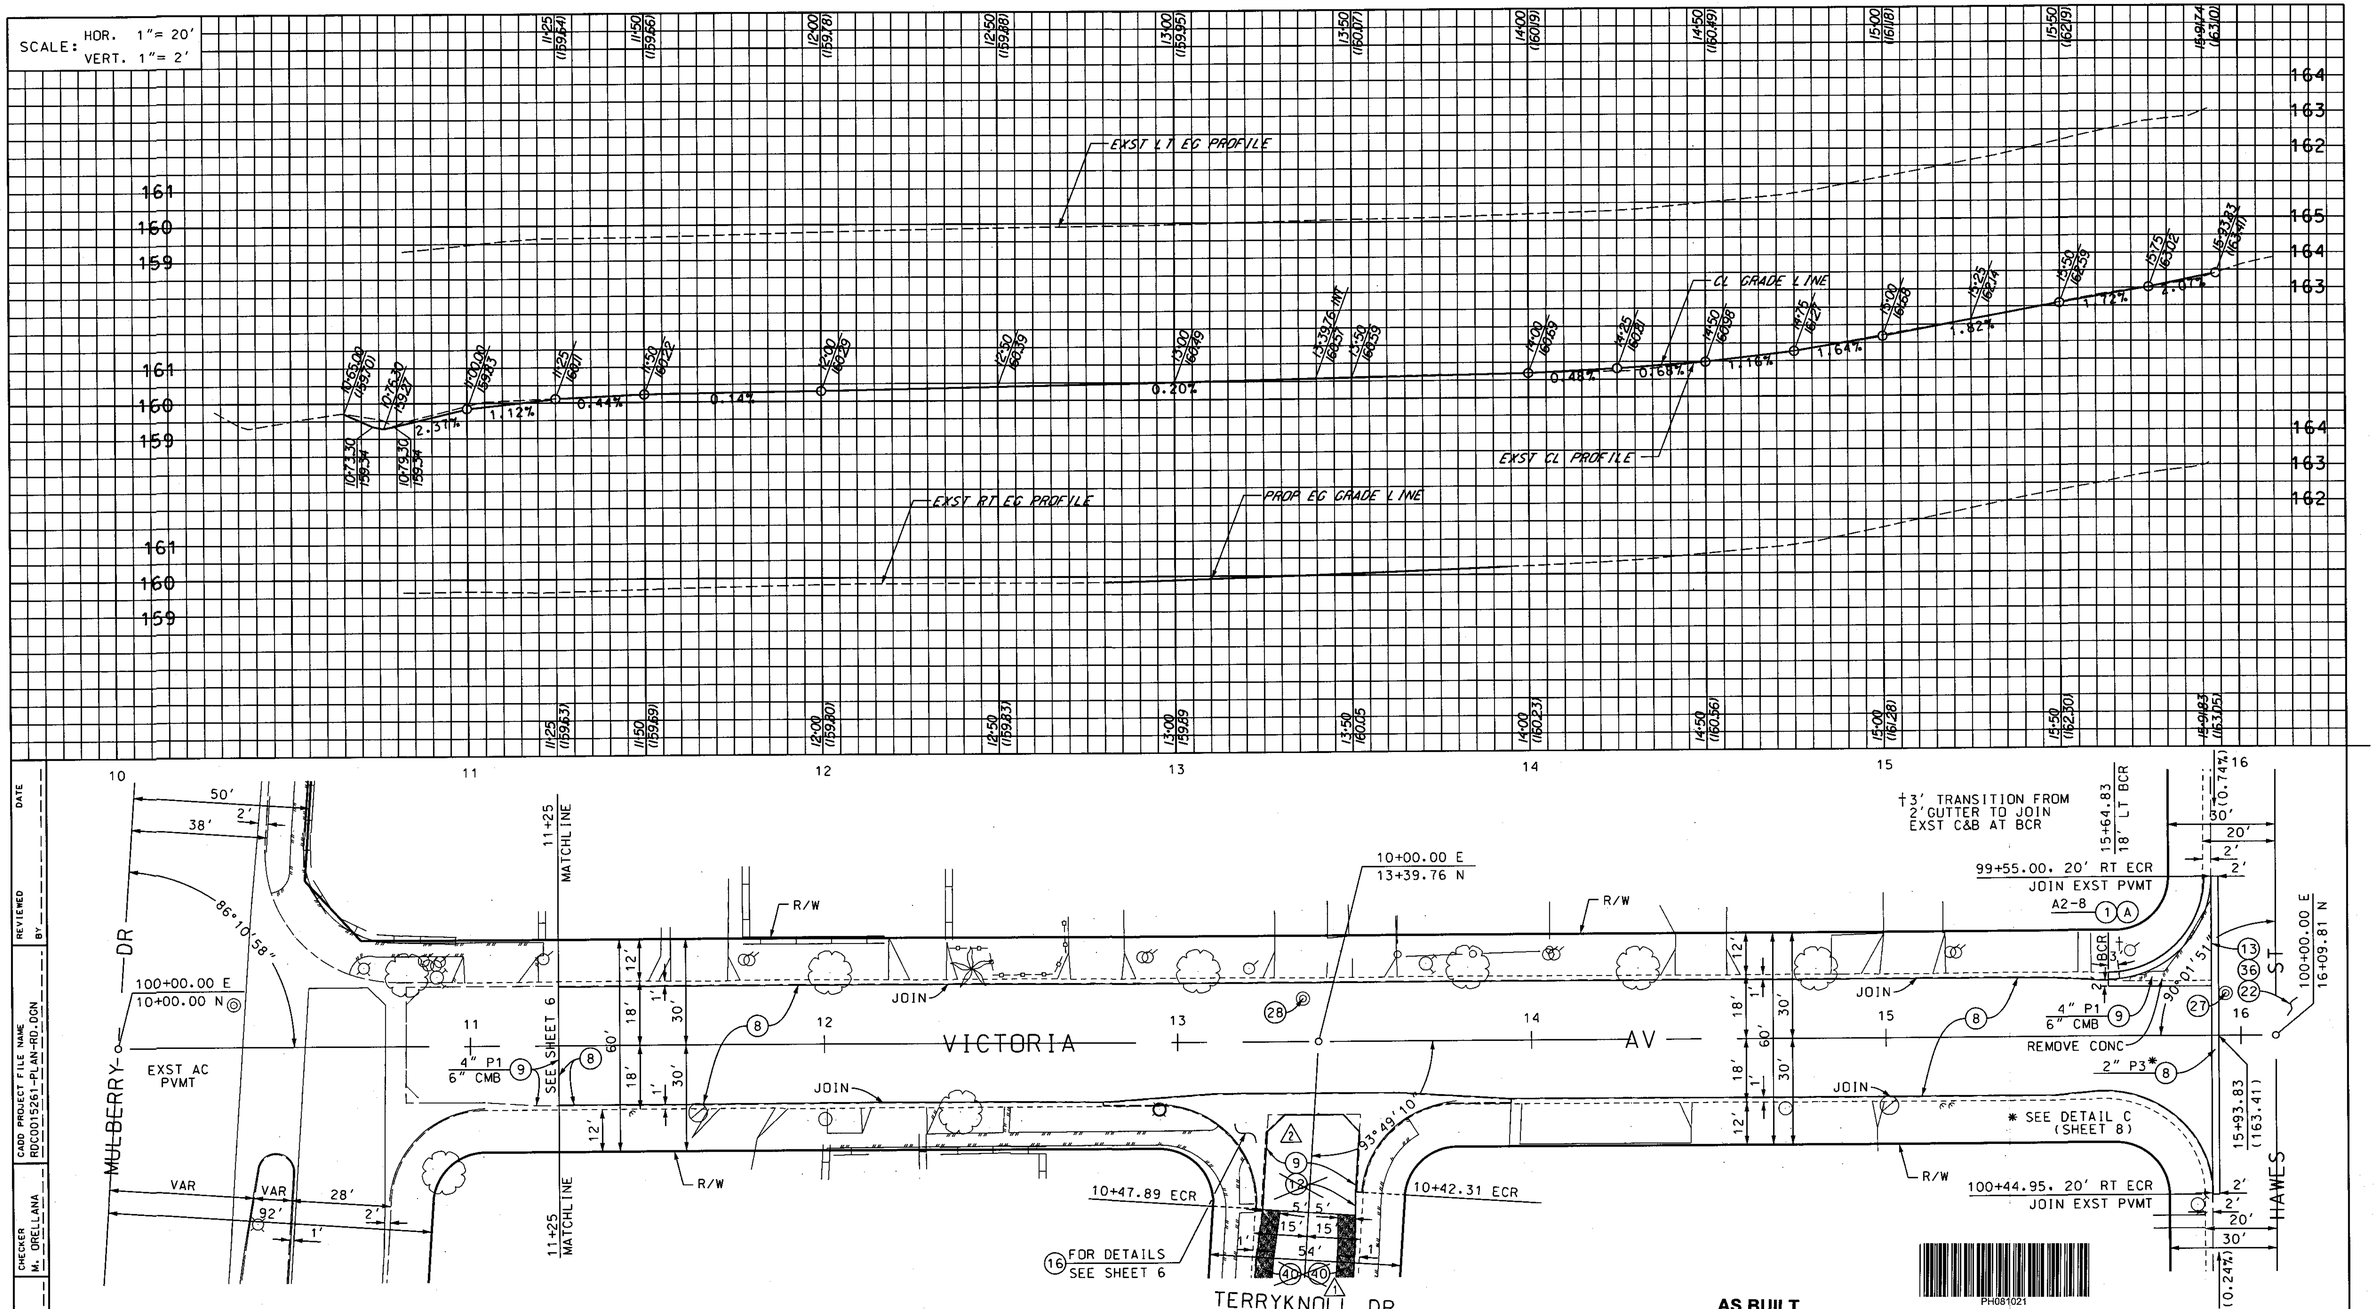

DATE	REVIEWED BY

CADD PROJECT FILE NAME: RDC0015261-PLAN-RD.DGN

CHECKER: M. ORELLANA

DESIGNER: K. FAHEY

DRAFTER: A. TORRES

BENCHMARK #31
PWLB 0928, PAGE 713
CHS. MOC SERV RD
ISLE (N) MULBERRY DR
30' E/O CL VICTORIA AVE
ELEV= 160.327 NAVD'88

PLAN
SCALE: 1" = 20'
12.5 0 25 50

CURVE DATA						
CURVE	RADIUS (FT)	CENTRAL ANGLE DEG	MIN	SEC	LENGTH (FT)	TANGENT (FT)
(A)	27	90	01	51	42.43	27.01

DATE	MK	DESCRIPTION
9/12/11	2	DELETE CAPE SEAL ON TERRYKNOLL DR PER GMED'S REQUEST
01-04-11	1	CHANGED (13) TO (40)

REVISIONS

REGISTERED PROFESSIONAL ENGINEER
M. ORELLANA
NO. C62045
EXP. 09/30/11
CIVIL
STATE OF CALIFORNIA

PROJECT ENGINEER — DATE 9-28-10

COUNTY OF LOS ANGELES DEPARTMENT OF PUBLIC WORKS

HAWES STREET ET AL.

VICTORIA AV - MULBERRY DR TO HAWES ST
PLAN AND PROFILE

PROJECT ID NO. RDC0015261

PCA | DWG | SHEET 4 OF 12

PPW-GH07/06

DATE: $DATE$ TIME: $TIME$ FILE: $FILEL$