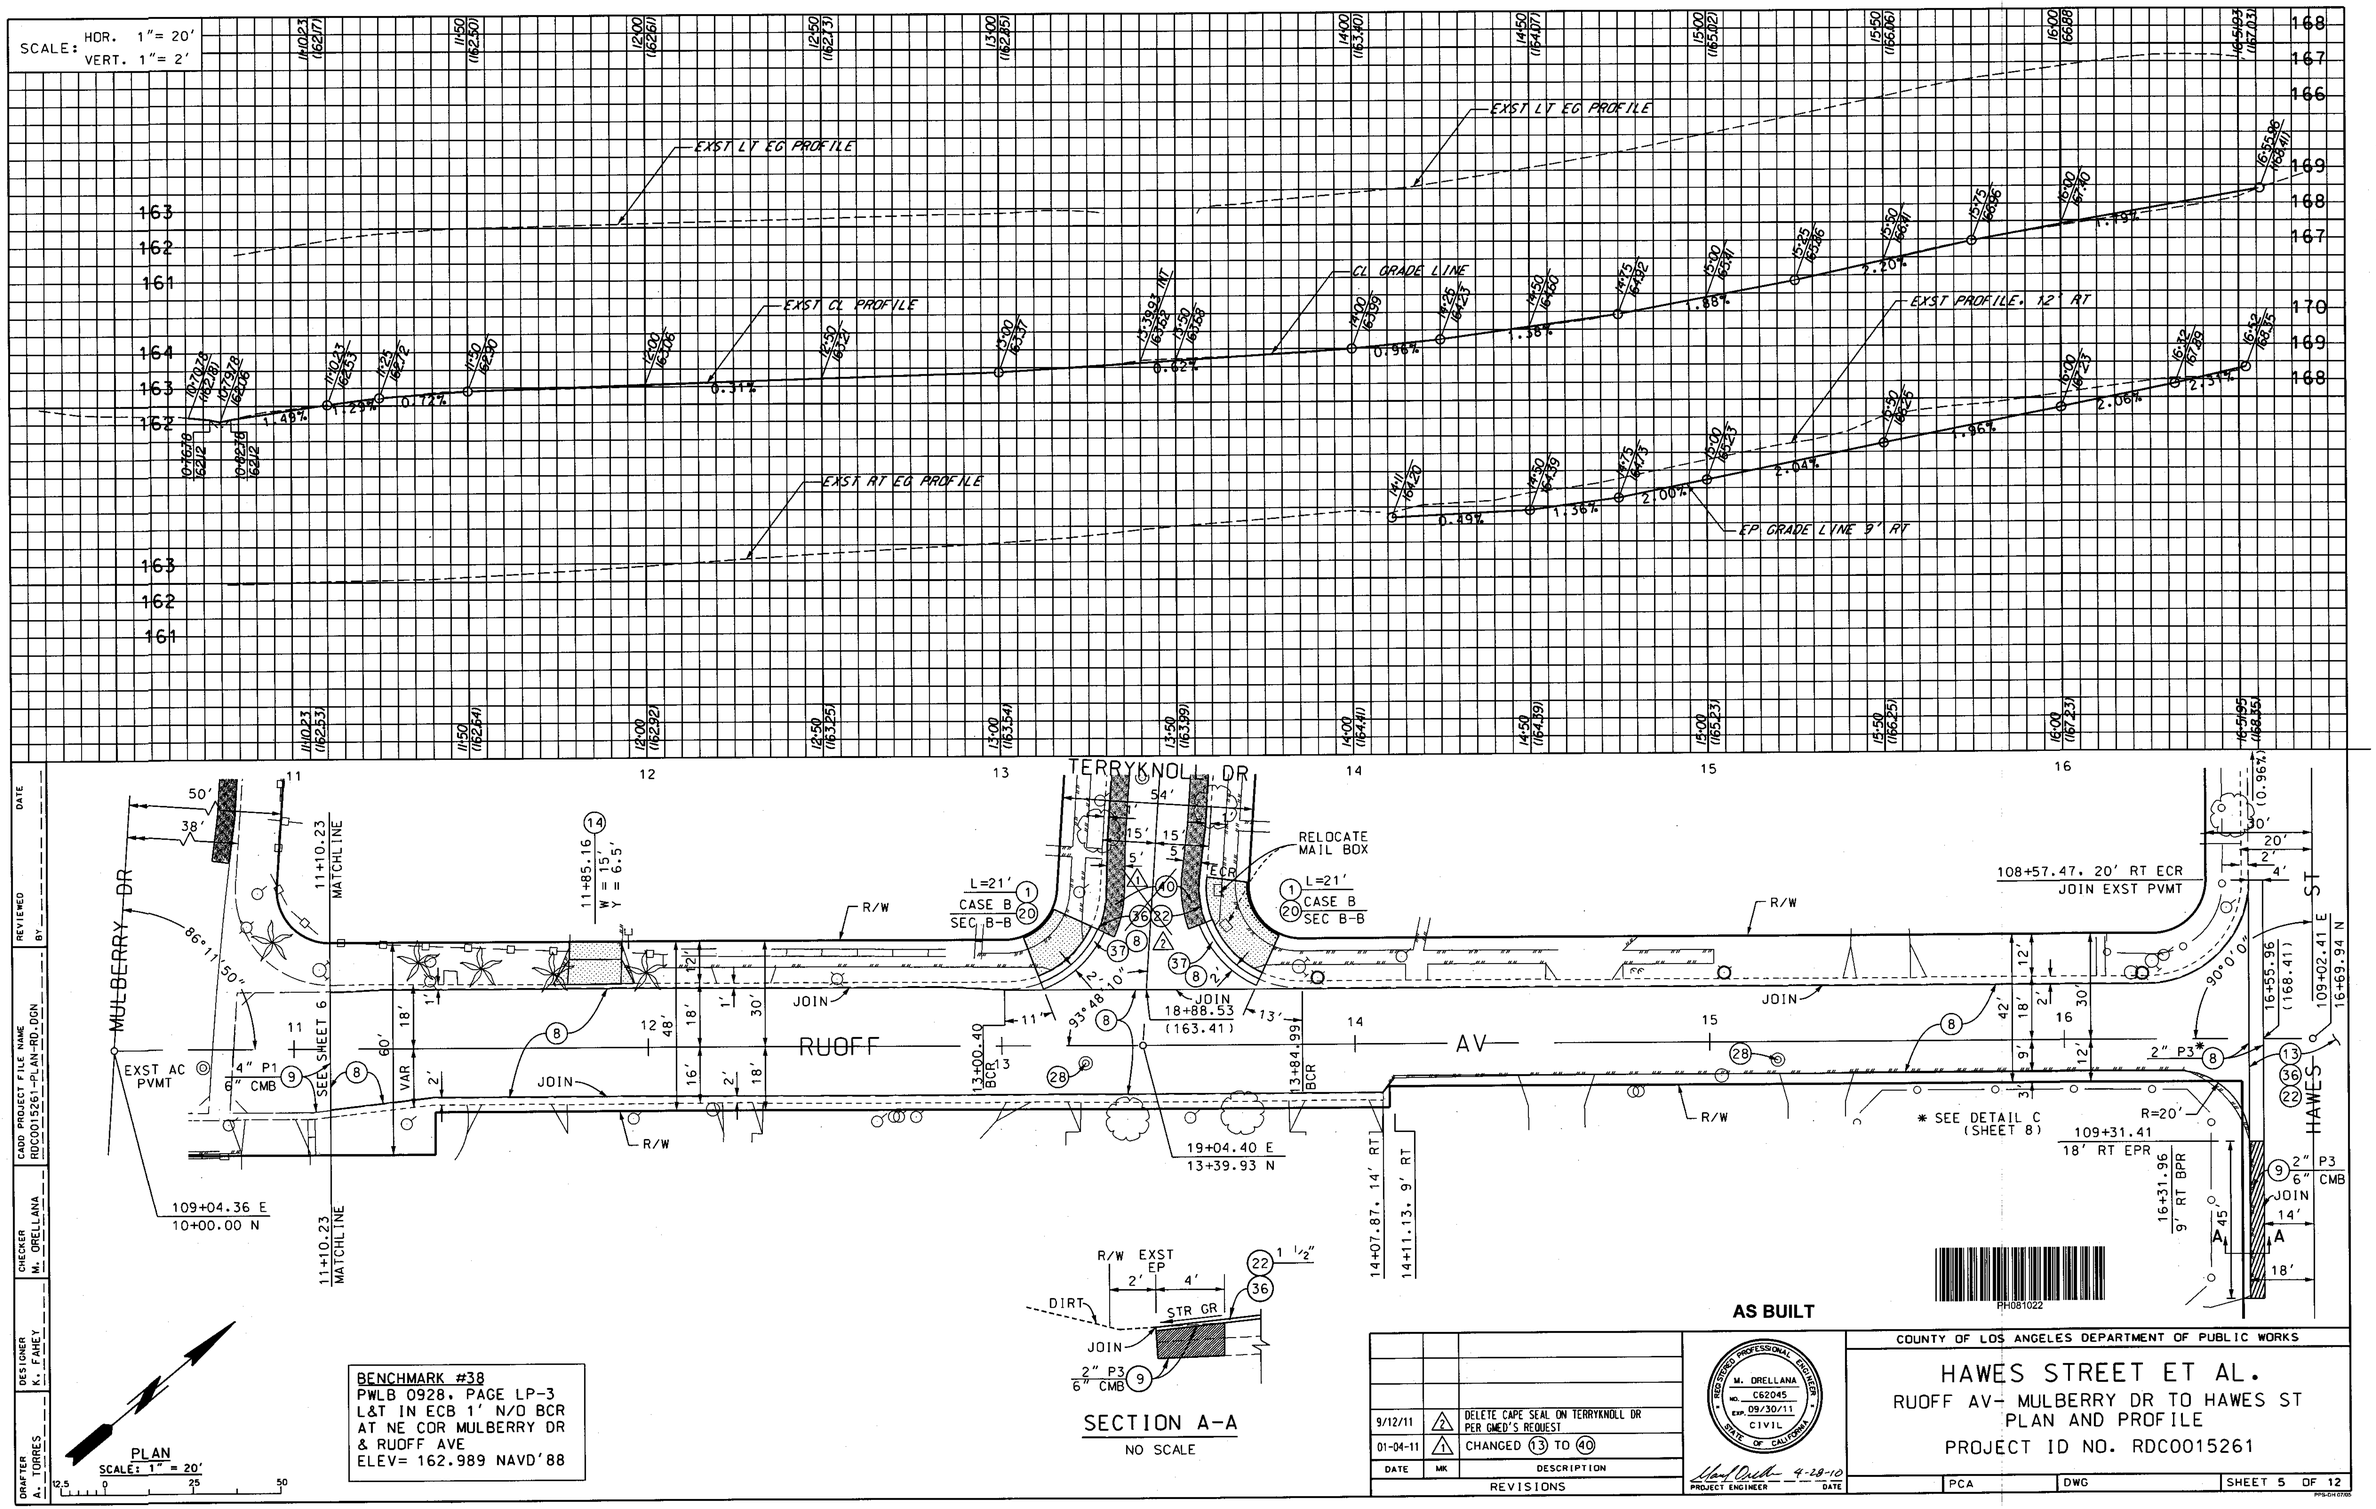

DATE	MK	DESCRIPTION
9/12/11	2	DELETE CAPE SEAL ON TERRYKNOLL DR PER GMED'S REQUEST
01-04-11	1	CHANGED 13 TO 40

REVISIONS

REGISTERED PROFESSIONAL ENGINEER
M. ORELLANA
NO. C62045
EXP. 09/30/11
CIVIL
STATE OF CALIFORNIA

PROJECT ENGINEER 4-28-10 DATE

COUNTY OF LOS ANGELES DEPARTMENT OF PUBLIC WORKS

HAWES STREET ET AL.

RUOFF AV- MULBERRY DR TO HAWES ST
PLAN AND PROFILE
PROJECT ID NO. RDC0015261

PCA | DWG | SHEET 5 OF 12

DRAFTER A. TORRES | DESIGNER K. FAHEY | CHECKER M. ORELLANA | CADD PROJECT FILE NAME RDC0015261-PLAN-RD.DGN | REVIEWED BY | DATE

DATE: $DATE$ TIME: $TIME$ FILE: $FILEL$