REVIEWED BY

LACDPW DESIGN DIVISION — DATE 3/11/10

CURB RETURN ELEVATIONS					
CURB #	BCR	1/4 Δ	1/2 Δ	3/4 Δ	ECR
Ⓐ	(153.93TC) (153.21FL)	154.06TC 153.36FL	154.17TC 153.50FL	154.32TC 153.65FL	(154.52TC) (153.79FL)
Ⓑ	(153.66TC) (152.99FL)	153.73TC 153.06FL	153.80TC 153.13FL	153.80TC 153.20FL	(153.54TC) (153.04FL)
Ⓒ	(153.60TC) (152.90FL)	153.66TC 152.99FL	153.74TC 153.07FL	153.82TC 153.16FL	(153.55TC) (153.09FL)

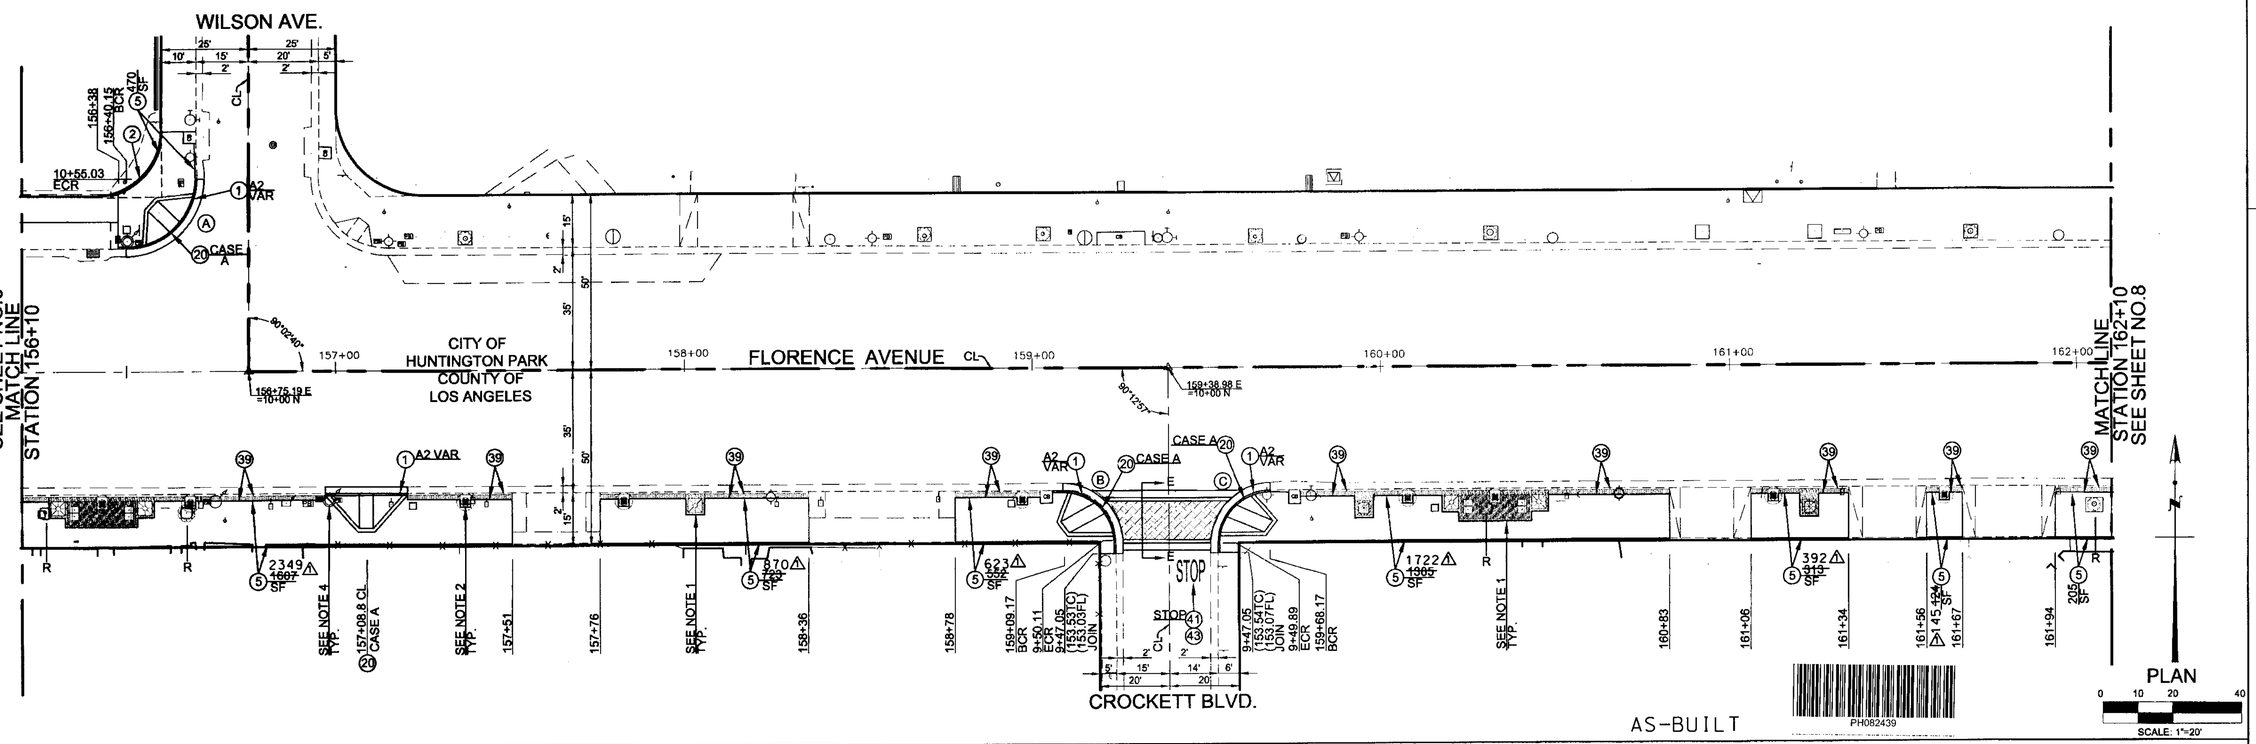

NOTES:
1. SEE PLAN LS FOR LANDSCAPING IMPROVEMENTS.
2. SEE PLAN EE FOR PEDESTRAIN LIGHTING IMPROVEMENTS.
3. SEE PLAN GS FOR SIGN IMPROVEMENTS.
4. SEE PLAN TS FOR TRAFFIC SIGNAL IMPROVEMENTS.
5. SEE PLAN SE FOR STRUCTURAL IMPROVEMENTS FOR GATEWAY SIGNS.
6. PROTECT IN PLACE ALL APPURTENANT DRAINAGE STRUCTURE.
7. SEE SHEET 2 FOR SECTION E–E AND F–F.
8. SEE SHEET 5 FOR SECTION G–G AND H–H.

BENCHMARK

VERT. DATUM=NAVD.88
WATTS 2000ADJ.
PT #31 PWLB 1021–6783
SPK & DPW ⊙ CL INT
FLORENCE AVE &
WILSON AVE
EL=154.46

ASHBA 7876
ENGINEERS LIMITED
POST OFFICE BOX 90825
LONG BEACH
CALIFORNIA 90809
(562) 989–9184

CURVE DATA													
CURB	RADIUS (FT)	CENTRAL ANGLE DEG.	MIN.	SEC.	LENGTH (FT)	TANGENT (FT)	CURB	RADIUS (FT)	CENTRAL ANGLE DEG.	MIN.	SEC.	LENGTH (FT)	TANGENT (FT)
Ⓐ	20	90	2	40	31.43	20.02	Ⓔ						
Ⓑ	15	89	47	3	23.51	14.94	Ⓕ						
Ⓒ	15	90	12	57	23.62	15.06	Ⓖ						
Ⓓ							Ⓗ						

FLORENCE AVENUE STREET IMPROVEMENTS - STATION 156+10 TO 162+10

DATE	MK	DESCRIPTION
04/02/13	1	AS-BUILT

REVISIONS

REGISTERED PROFESSIONAL ENGINEER BANDAR J. SAGI No. 31417 Expires 12-31-10 CIVIL STATE OF CALIFORNIA 3/10/10

PROJECT ENGINEER — DATE

COUNTY OF LOS ANGELES DEPARTMENT OF PUBLIC WORKS

FLORENCE AVENUE STREETSCAPE IMPROVEMENTS, PHASE 2

CONSTRUCTION PLAN

PROJECT ID NO. RDC0015121

PROJ ID. RDC0015121 | PCA X2101559 | SHEET 7 OF 17

PLAN RD

DATE | REVIEWED BY | CADD PROJECT FILE NAME 7876-PH2-12-25 ST IMPRVMENT.DWG | CHECKER BA | DESIGNER BA | DRAFTER AN

P:\7000-OFFICE\8000\7876FLRNCAV\WORKING\PHASE 2 ——— \7876-PH2-12-25 ST IMPRVMENT.DWG Plot date: 3/10/2010 9:27 AM Plotted by: Al Nozaki