REVIEWED BY

LACDPW DESIGN DIVISION — DATE 3/11/10

CURB RETURN ELEVATIONS					
CURB #	BCR	1/4 Δ	1/2 Δ	3/4 Δ	ECR
Ⓐ	(155.76TC) (154.92FL)	155.66TC 154.90FL	155.55TC 154.88FL	155.52TC 154.85FL	(155.35TC) (154.83FL)

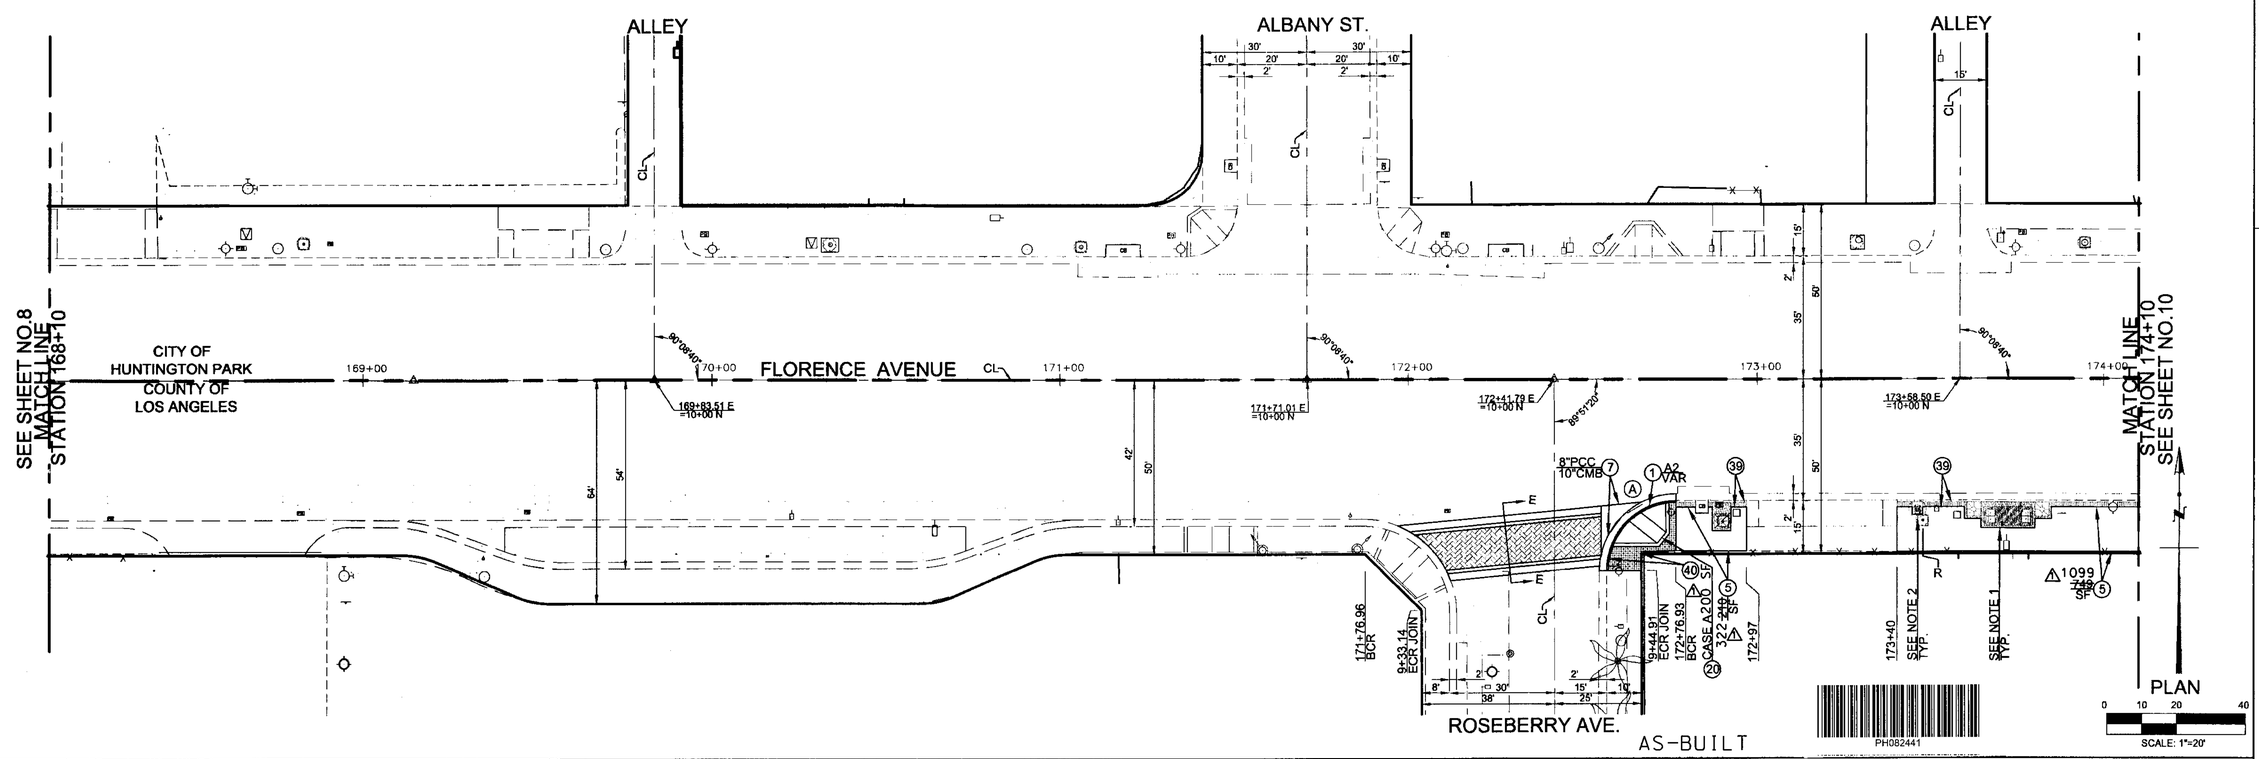

NOTES:
1. SEE PLAN LS FOR LANDSCAPING IMPROVEMENTS.
2. SEE PLAN EE FOR PEDESTRAIN LIGHTING IMPROVEMENTS.
3. SEE PLAN GS FOR SIGN IMPROVEMENTS.
4. SEE PLAN TS FOR TRAFFIC SIGNAL IMPROVEMENTS.
5. SEE PLAN SE FOR STRUCTURAL IMPROVEMENTS FOR GATEWAY SIGNS.
6. PROTECT IN PLACE ALL APPURTENANT DRAINAGE STRUCTURE.
7. SEE SHEET 2 FOR SECTION E-E AND F-F.
8. SEE SHEET 5 FOR SECTION G-G AND H-H.

BENCHMARK
VERT. DATUM=NAVD.88
WATTS 2000ADJ.
PT #24 PWLB 1021-6781
L & BRD @ CL INT
FLORENCE AVE & ALBANY ST
EL=156.14

ASHBA 7876
ENGINEERS LIMITED
POST OFFICE BOX 80833
LONG BEACH
CALIFORNIA 90809
(562) 989-8154

CURVE DATA						
CURB	RADIUS (FT)	CENTRAL ANGLE DEG.	MIN.	SEC.	LENGTH (FT)	TANGENT (FT)
Ⓐ	20	90	8	40	31.47	20.05
Ⓑ						
Ⓒ						
Ⓓ						

CURVE DATA						
CURB	RADIUS (FT)	CENTRAL ANGLE DEG.	MIN.	SEC.	LENGTH (FT)	TANGENT (FT)
Ⓔ						
Ⓕ						
Ⓖ						
Ⓗ						

FLORENCE AVENUE STREET IMPROVEMENTS - STATION 168+10 TO 174+10

DATE	MK	DESCRIPTION
04/02/13	△1	AS-BUILT

REVISIONS

REGISTERED PROFESSIONAL ENGINEER BARBARA J. ASHBA No. 31417 Expires 12-31-10 CIVIL STATE OF CALIFORNIA

PROJECT ENGINEER — DATE

COUNTY OF LOS ANGELES DEPARTMENT OF PUBLIC WORKS

FLORENCE AVENUE STREETSCAPE IMPROVEMENTS, PHASE 2
CONSTRUCTION PLAN
PROJECT ID NO. RDC0015121

PROJ ID. RDC0015121 | PCA X2101559 | SHEET 9 OF 17

PLAN RD

P:\7000-OFFICE\0800\7876FLRNCAV\WORKING\PHASE 2 ———\7876-PH2-12-25 ST IMPRVMENT.DWG Plot date: 3/10/2010 9:30 AM Plotted by: Al Nozaki

CADD PROJECT FILE NAME 7876-PH2-12-25 ST IMPRVMENT.DWG

REVIEWED BY — DATE

CHECKER BA — DESIGNER BA — DRAFTER AN