COUNTY OF LOS ANGELES
DEPARTMENT OF PUBLIC WORKS
108TH STREET ET AL.

108TH STREET- VAN NESS AVENUE TO NORMANDIE AVENUE
108TH STREET- 700 FEET WEST OF VERMONT AVENUE TO
56 FEET WEST OF VERMONT AVENUE
VAN NESS AVENUE- CENTURY BOULEVARD TO IMPERIAL HIGHWAY
WESTERN AVENUE- 104TH STREET TO 1,802 FEET S/O IMPERIAL HIGHWAY

TOTAL LENGTH 3.17 MILES

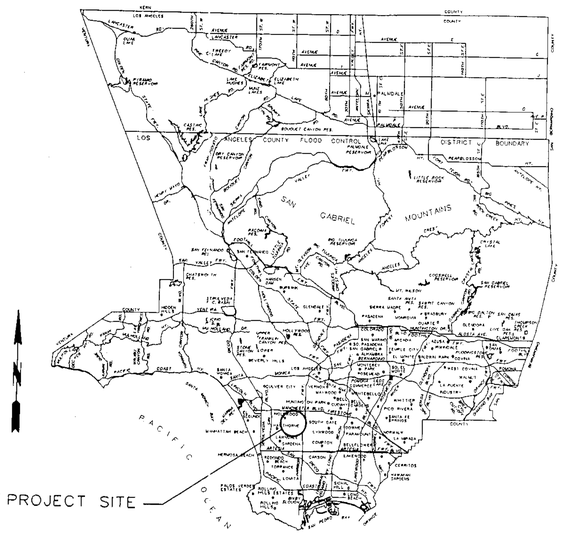

T. G. 703: G5-J5, G5-G6, H5-H7
704: A5
R. D. 233

LOCATION MAP

INDEX

SHEET NO. 1	TITLE SHEET
SHEET NO. 2	CONSTRUCTION NOTES
SHEET NO. 3	TYPICAL SECTIONS AND DETAILS
SHEET NO. 4	TYPICAL SECTIONS AND DETAILS
SHEET NO. 5	TABLES
SHEET NO. 6	PLAN LAYOUT
SHEET NO. 7-9	PLAN LAYOUT AND DETAILS
SHEET NO. 10-12	INTERSECTION DETAILS
SHEET NO. 13	TABLES AND DETAILS
SHEET NO. 14	TREE LIST TABLE AND DETAILS
PLAN SP	STRIPING PLAN
PLAN SL	STREET LIGHTING PLAN
PLAN TS	TRAFFIC SIGNAL PLAN
PLAN TC	TRAFFIC CONTROL PLAN

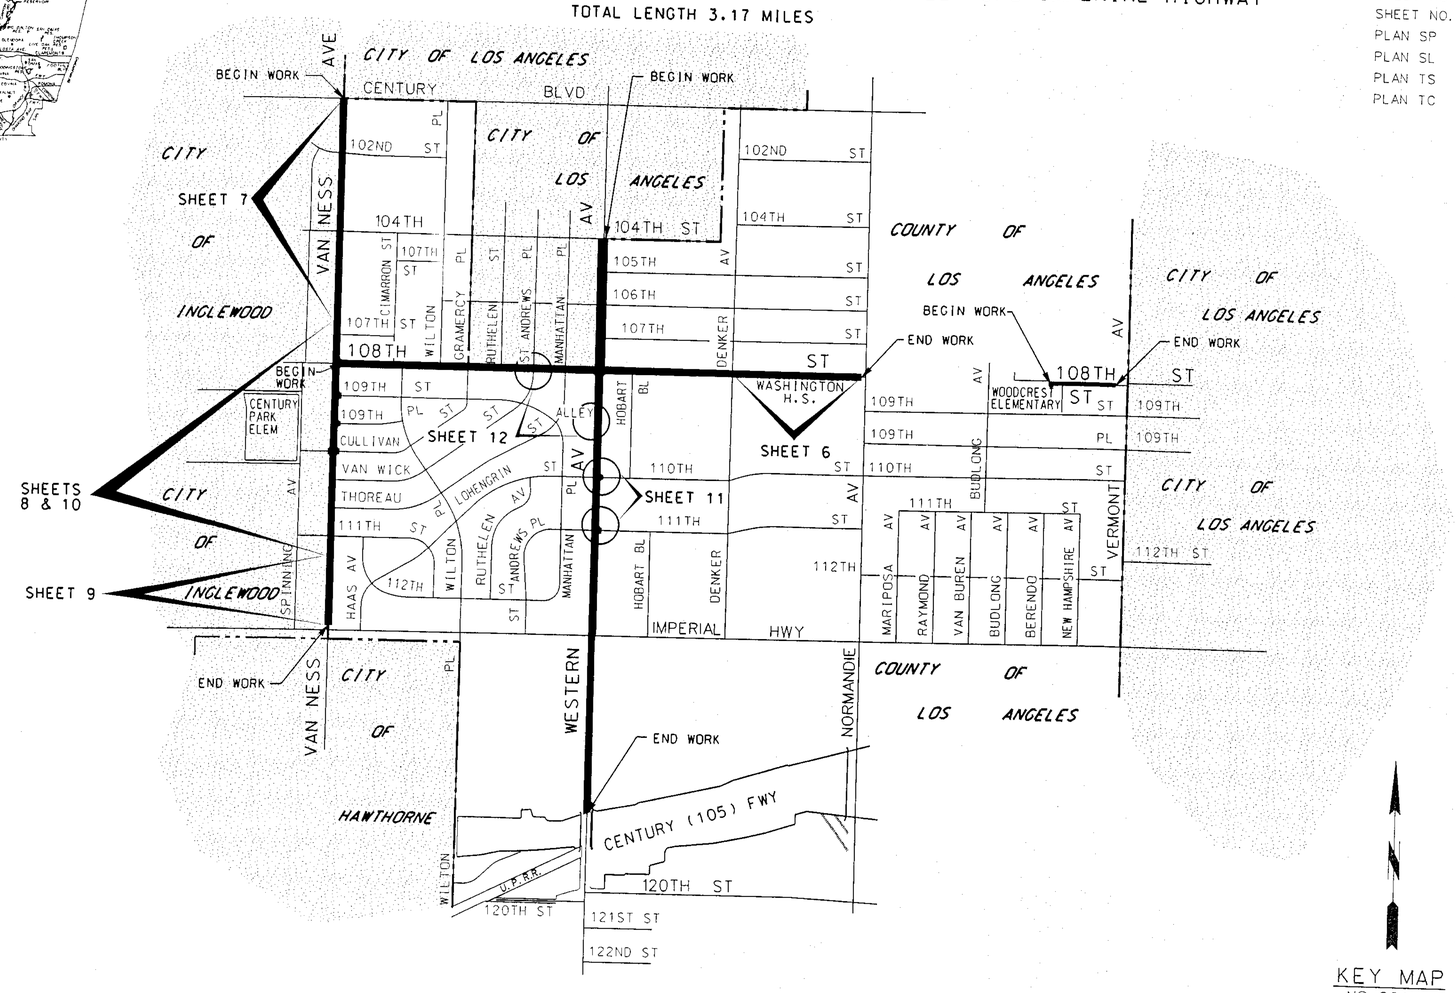

KEY MAP
NO SCALE

PH082476

DRAWER	J. DIFRANCESCO
DESIGNER	J. DIFRANCESCO
CHECKER	JASPER JUNIO
CADD PROJECT FILE NAME	RDC0014552_PLAN-RD

TWO DAYS BEFORE YOU DIG
CALL USA TOLL FREE
1-800-227-2600

CITY OF INGLEWOOD
BY _____ DATE

APPROVED GAIL FARBER DIRECTOR OF PUBLIC WORKS
BY _____ DEPUTY DIRECTOR DATE

RECOMMENDED
BY _____ ASSISTANT DEPUTY DIRECTOR DATE

SUBMITTED
BY _____ HIGHWAY SECTION 2 4/10/2013 DATE

DATE	MK	DESCRIPTION

REVISIONS

REGISTERED PROFESSIONAL ENGINEER JASPER L. JUNIO NO. 66741 CIVIL STATE OF CALIFORNIA

PROJECT ENGINEER 4-9-13 DATE

COUNTY OF LOS ANGELES DEPARTMENT OF PUBLIC WORKS

108TH STREET ET AL.
TITLE SHEET
PROJECT ID NO. RDC0014552
(CAPITAL PREVENTIVE MAINTENANCE)

PCA X7201104CR | DWG | SHEET 1 OF 14

PROPOSED FOR CONSTRUCTION: DATE | ADVERTISED: DATE | AS BUILT: DATE

DATE: $DATE$ TIME: $TIME$ FILE: $FILEL$