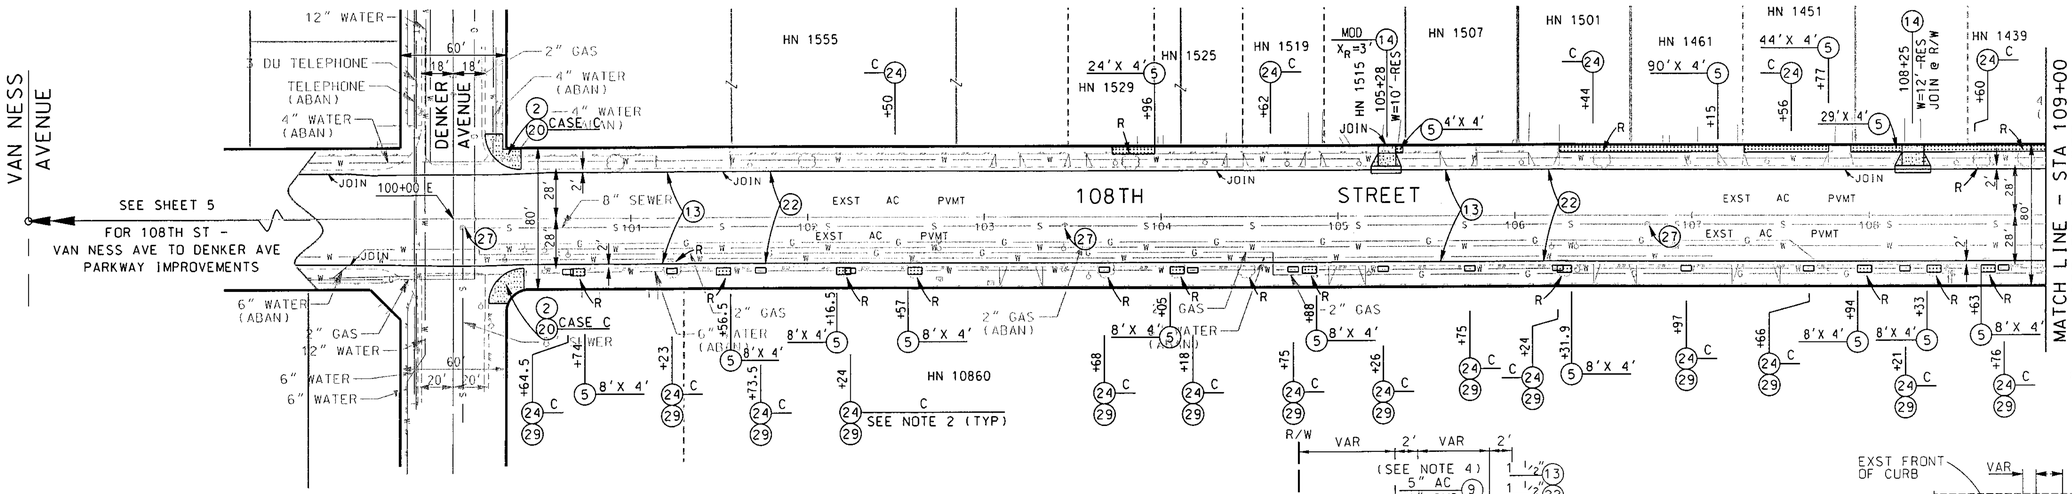

PLAN
SCALE: 1" = 40'

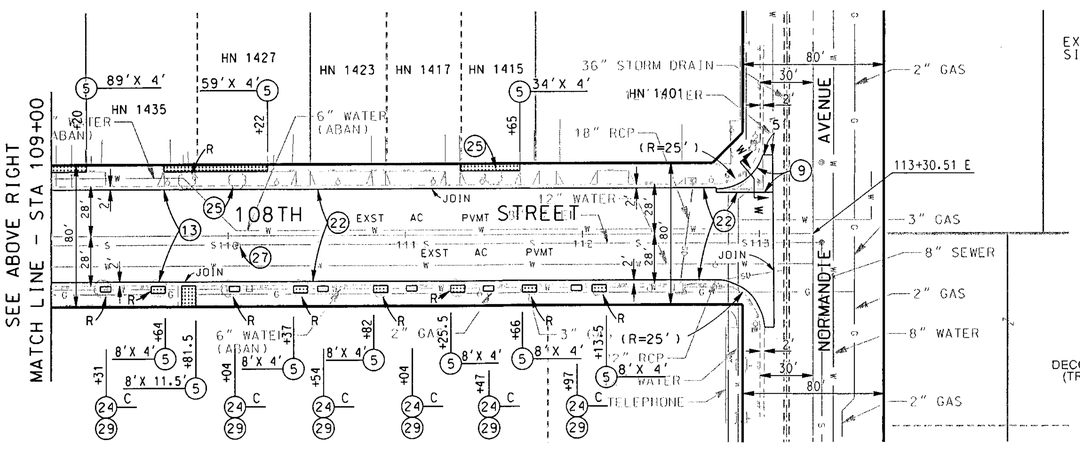

PLAN
SCALE: 1" = 40'

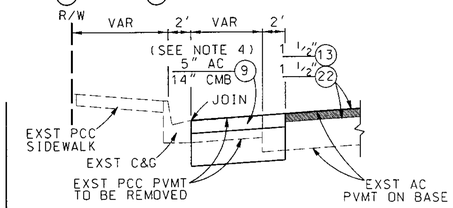

SECTION W-W

NO SCALE

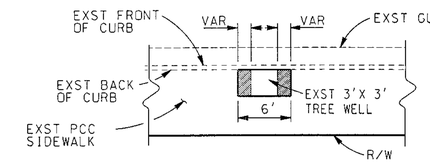

EXISTING SIDEWALK SHALL BE CAREFULLY SAWCUT, AS DIRECTED BY THE ENGINEER, TO CREATE A 3' x 6' TREE WELL OPENING ADJACENT TO THE CURB.

TREE WELL MODIFICATION (PAVED SIDEWALK)

NO SCALE

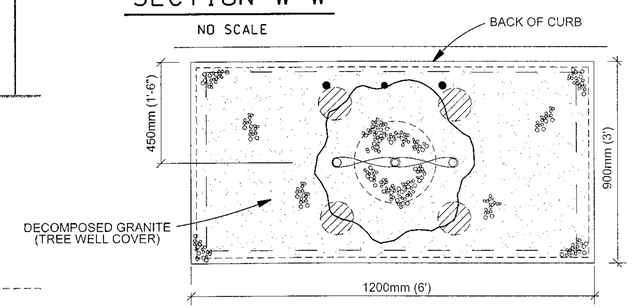

3' X 6' TREE WELL (PAVED SIDEWALK)

NO SCALE

NOTES:

1. SEE DETAIL A ON SHEET 4 FOR C&G REPLACEMENT/TRENCH BACKFILL SLURRY SECTION.
2. SEE SHEET 2 FOR TREE LIST.
3. UTILITY LOCATIONS ARE APPROXIMATE.
4. 5" AC SHALL CONSIST OF 1-1/2" OF ARHM-GG-C ON 3-1/2" OF AC (B-PG 64-10).

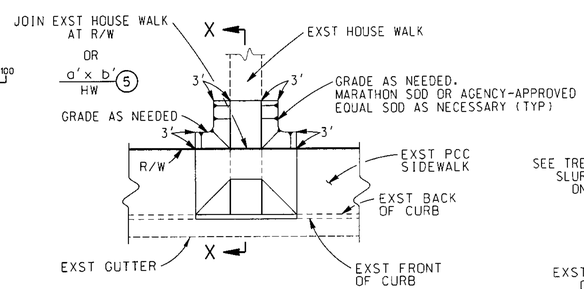

DETAIL C

CURB RAMP - RETAINING CURB MODIFICATION

NO SCALE

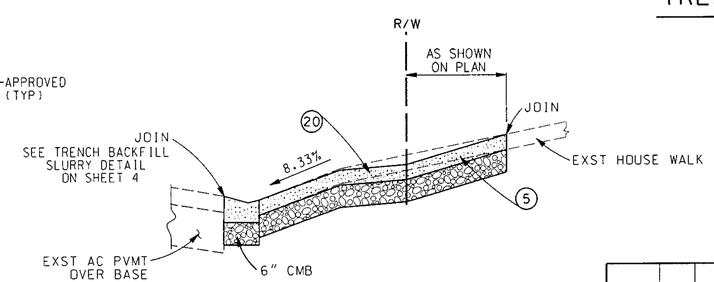

SECTION X-X

NO SCALE

TREE LIST

SYMBOL	BOTANICAL NAME	COMMON NAME
A	GEIJERA PARVIFLORA	AUSTRALIAN WILLOW
B	ERIOBOTRYA DEFLEXA	BRONZE LOQUAT
C	CASSIA LEPTOPHYLLA	GOLD MEDALLION TREE
CF	KOELREUTERIA BIPINNATA	CHINESE FLAME TREE
J	JACARANDA MIMOSIFOLIA	JACARANDA
M	MAGNOLIA GRANDIFLORA	SOUTHERN MAGNOLIA
P	PLATANUS ACERIFOLIA	LONDON PLANE TREE
S	HYMENOSPORUM FLAVUM	SWEET SHADE

PH082481

DATE	MK	DESCRIPTION

REVISIONS

REGISTERED PROFESSIONAL ENGINEER JASPER L. JUNIO NO. 66741 CIVIL STATE OF CALIFORNIA

PROJECT ENGINEER — DATE 4-19-13

COUNTY OF LOS ANGELES DEPARTMENT OF PUBLIC WORKS

108TH STREET ET AL.

108TH STREET - DENKER AVE TO NORMANDIE AVE

PLAN LAYOUT

PROJECT ID NO. RDC0014552

PCA X7201104CR | DWG | SHEET 6 OF 14

PROPOSED FOR CONSTRUCTION: DATE | ADVERTISED: DATE | AS BUILT: DATE

DRAFTER J. DIFRANCESCO | DESIGNER J. DIFRANCESCO | CHECKER JASPER JUNIO | CADD PROJECT FILE NAME RDC0014552-PLAN-RD | REVIEWED BY | DATE 4-19-13

DATE: $DATE$ TIME: $TIME$ FILE: $FILE$