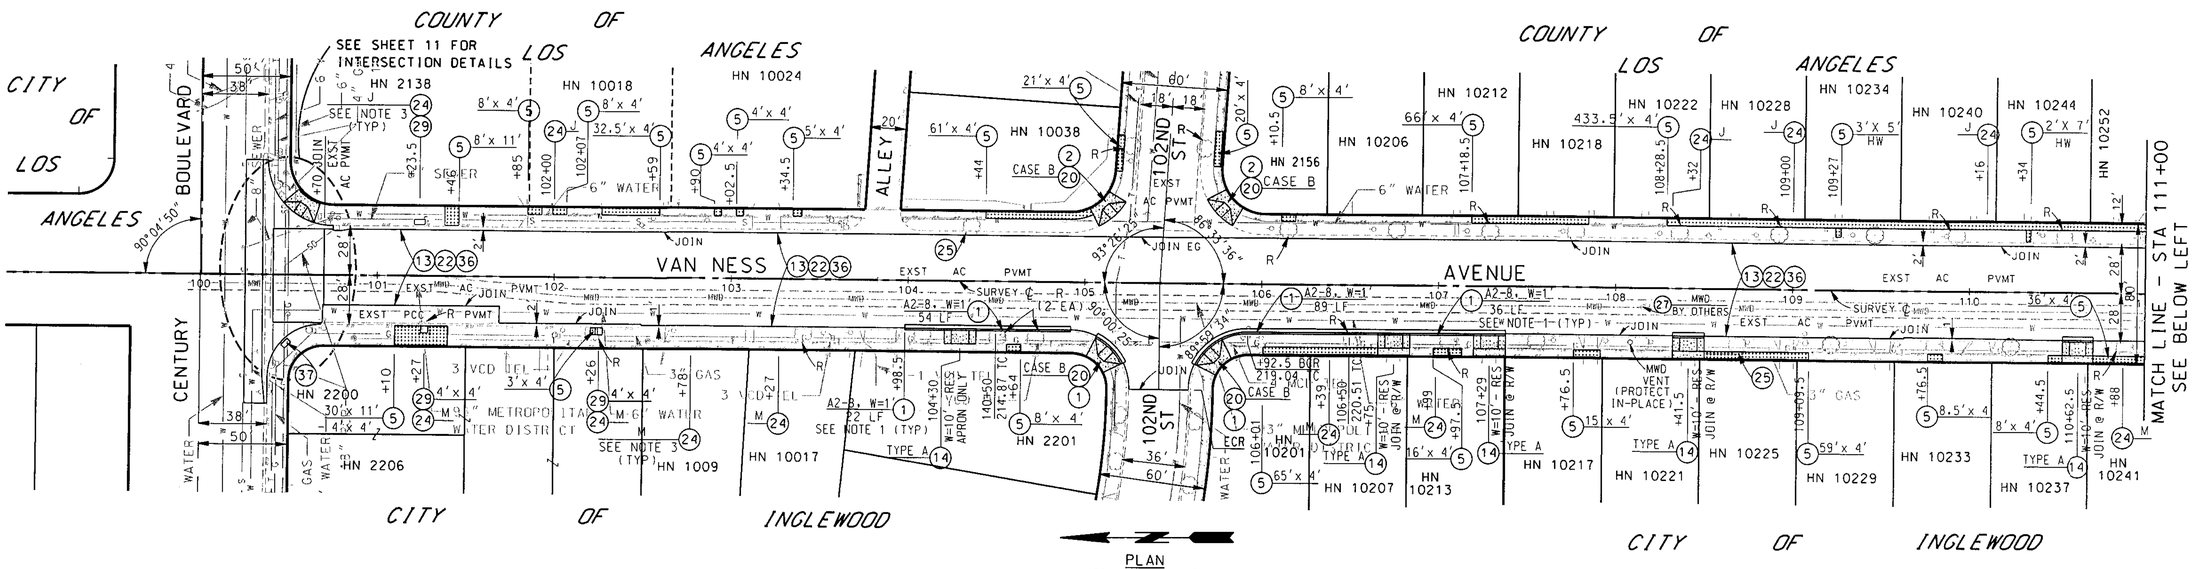

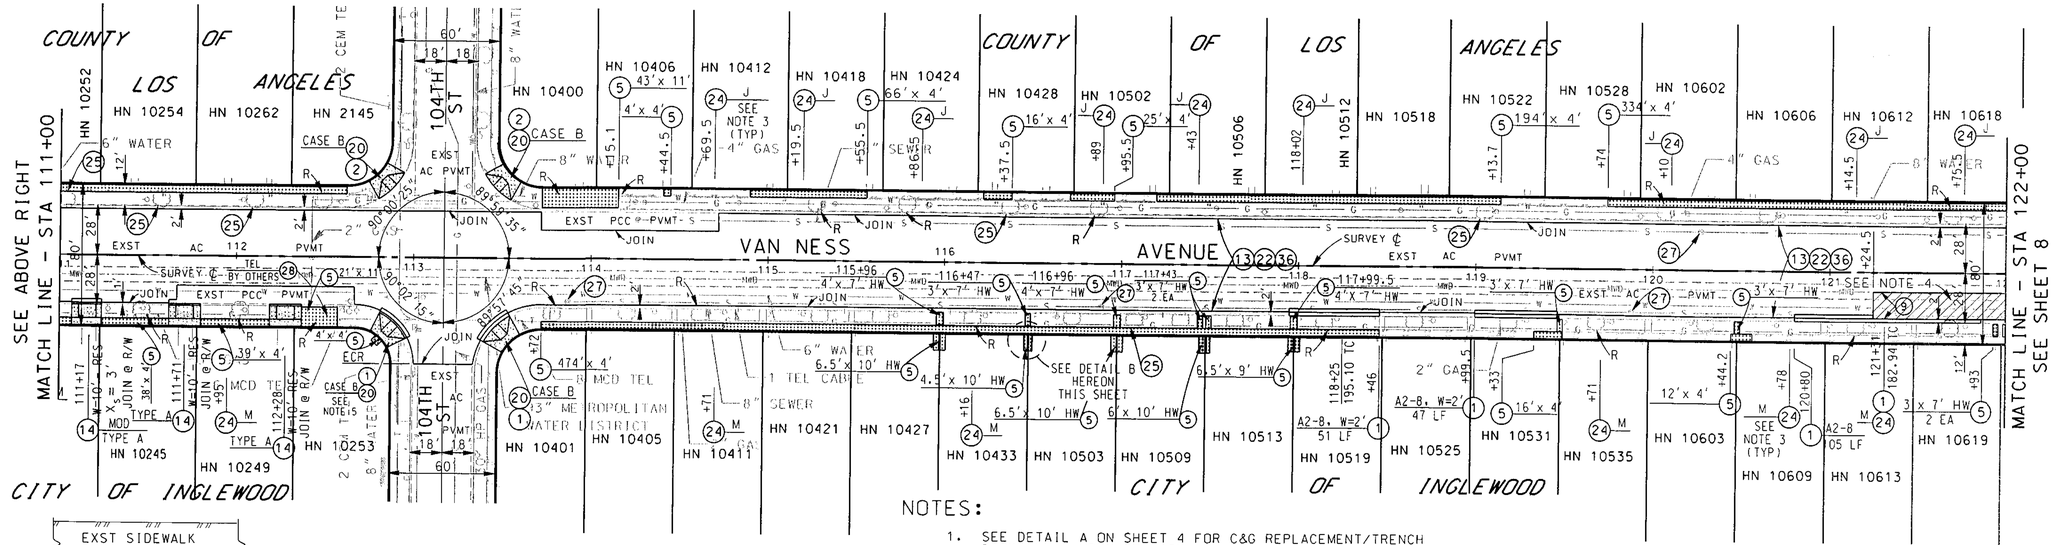

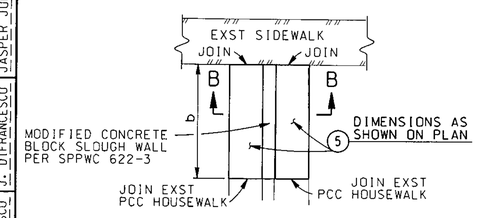

DETAIL B

NO SCALE

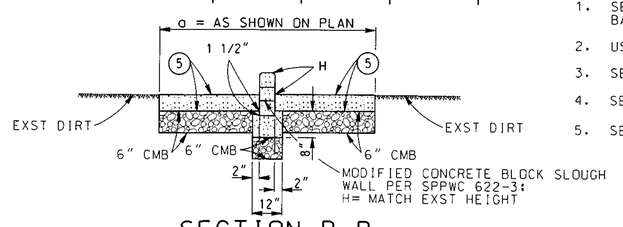

SECTION B-B

NO SCALE

NOTES:

1. SEE DETAIL A ON SHEET 4 FOR C&G REPLACEMENT/TRENCH BACKFILL SLURRY SECTION.
2. USE TYPE A DRIVEWAY WITHIN CITY OF INGLEWOOD JURISDICTION.
3. SEE SHEET 2 FOR TREE LIST.
4. SEE DIGOUT DETAIL ON SHEET 8.
5. SEE DETAIL C ON SHEET 6.
6. UTILITY LOCATIONS ARE APPROXIMATE.

PH082482

PLAN
SCALE: 1" = 40'

DATE	MK	DESCRIPTION

REVISIONS

REGISTERED PROFESSIONAL ENGINEER JASPER L. JUNIO NO. 66741 CIVIL STATE OF CALIFORNIA

PROJECT ENGINEER DATE 4-9-13

COUNTY OF LOS ANGELES DEPARTMENT OF PUBLIC WORKS

108TH STREET ET AL.

VAN NESS AVENUE

PROJECT ID NO. RDC0014552

PCA X7201104CR | DWG | SHEET 7 OF 14

PROPOSED FOR CONSTRUCTION: DATE | ADVERTISED: DATE | AS BUILT: DATE

DRAFTER J. DIFRANCESCO | DESIGNER J. DIFRANCESCO | CHECKER JASPER JUNIO | CADD PROJECT FILE NAME RDC0014552-PLAN-RD | REVIEWED BY | DATE 4-9-13

DATE: $DATE$ TIME: $TIME$ FILE: $FILE$