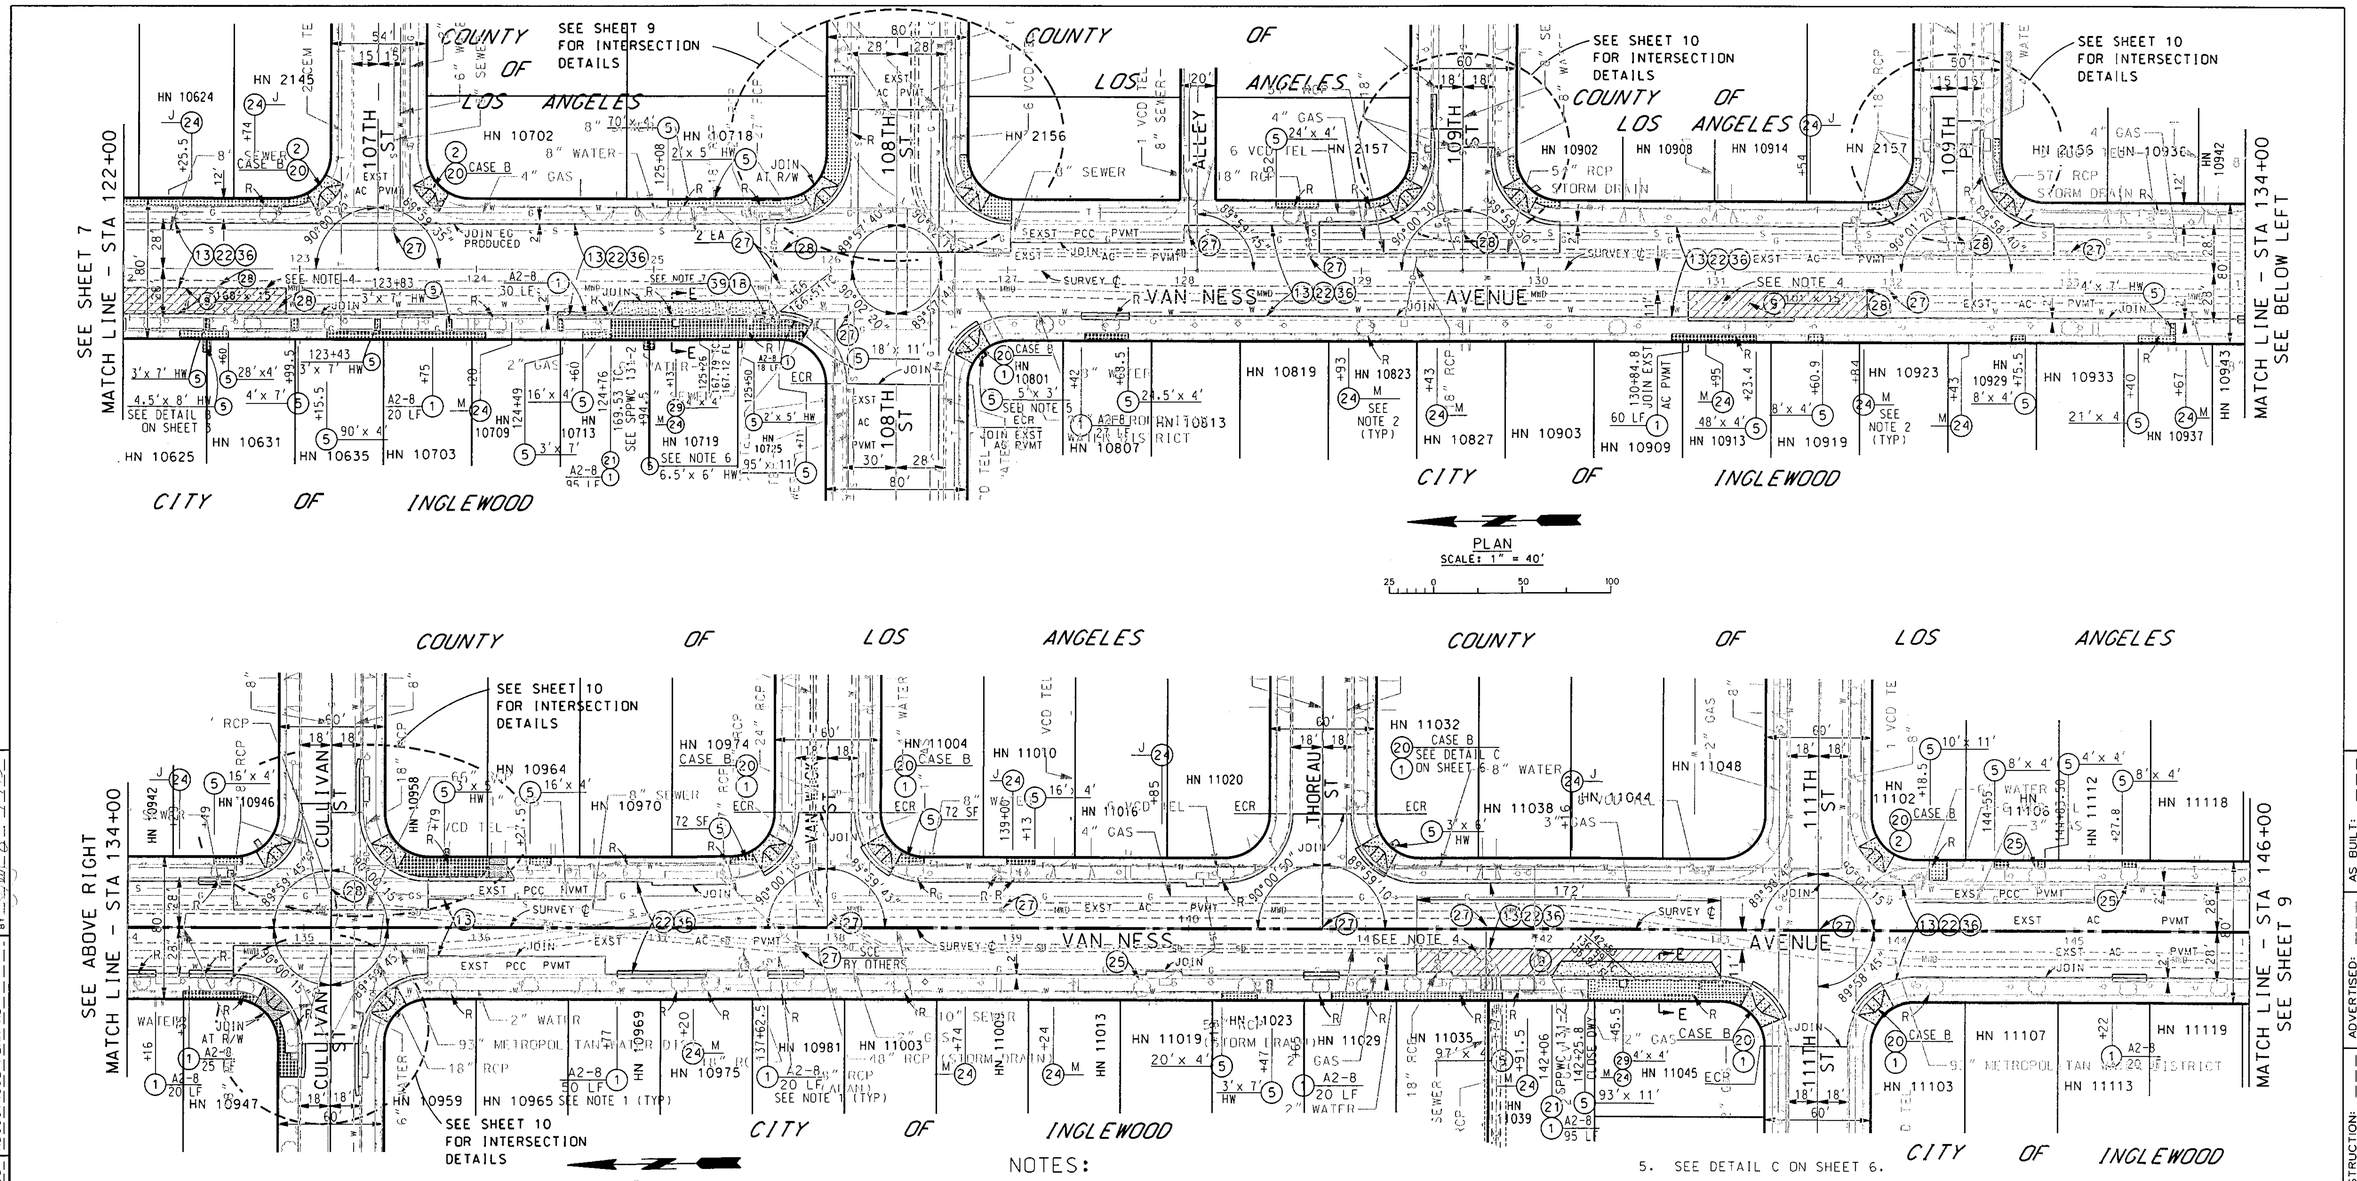

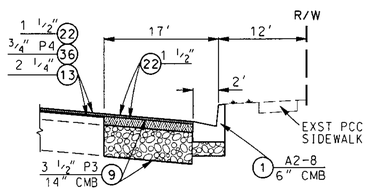

DIG-OUT DETAIL

NO SCALE

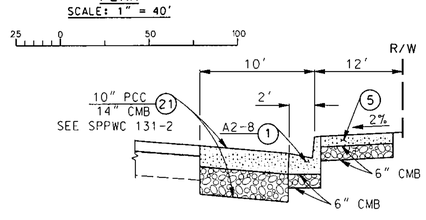

SECTION E-E

NO SCALE

NOTES:

1. SEE DETAIL A ON SHEET 4 FOR C&G REPLACEMENT/ TRENCH BACKFILL SLURRY SECTION.
2. SEE SHEET 2 FOR TREE LIST.
3. REMOVE THE ENTIRE EXISTING AC PAVEMENT. RE-COMPACT THE EXISTING SUBGRADE AND REPLACE WITH NEW AC (B2-PG 64-10) AT THE SAME THICKNESS AS THE ADJACENT AC PAVEMENT.
4. SEE DIG-OUT DETAIL HEREON THIS SHEET.
5. SEE DETAIL C ON SHEET 6.
6. NO CONCRETE BLOCK SLOUGH WALL.
7. SEE DETAIL D. CATCH BASIN TOP RECONSTRUCTION. ON SHEET 3.
8. UTILITY LOCATIONS ARE APPROXIMATE.

PH082483

DATE	MK	DESCRIPTION

REVISIONS

REGISTERED PROFESSIONAL ENGINEER JASPER L. JUNIO NO. 66741 CIVIL STATE OF CALIFORNIA

PROJECT ENGINEER 4-9-13 DATE

COUNTY OF LOS ANGELES DEPARTMENT OF PUBLIC WORKS

108TH STREET ET AL.

VAN NESS AVENUE

PROJECT ID NO. RDC0014552

PCA X7201104CR | DWG | SHEET 8 OF 14

PROPOSED FOR CONSTRUCTION: DATE | ADVERTISED: DATE | AS BUILT: DATE

DRAFTER J. DIFRANCESCO | DESIGNER J. DIFRANCESCO | CHECKER JASPER JUNIO | CADD PROJECT FILE NAME RDC0014552-PLAN-RD | REVIEWED BY | DATE 4-9-13

DATE: $DATE$ TIME: $TIME$ FILE: $FILE$