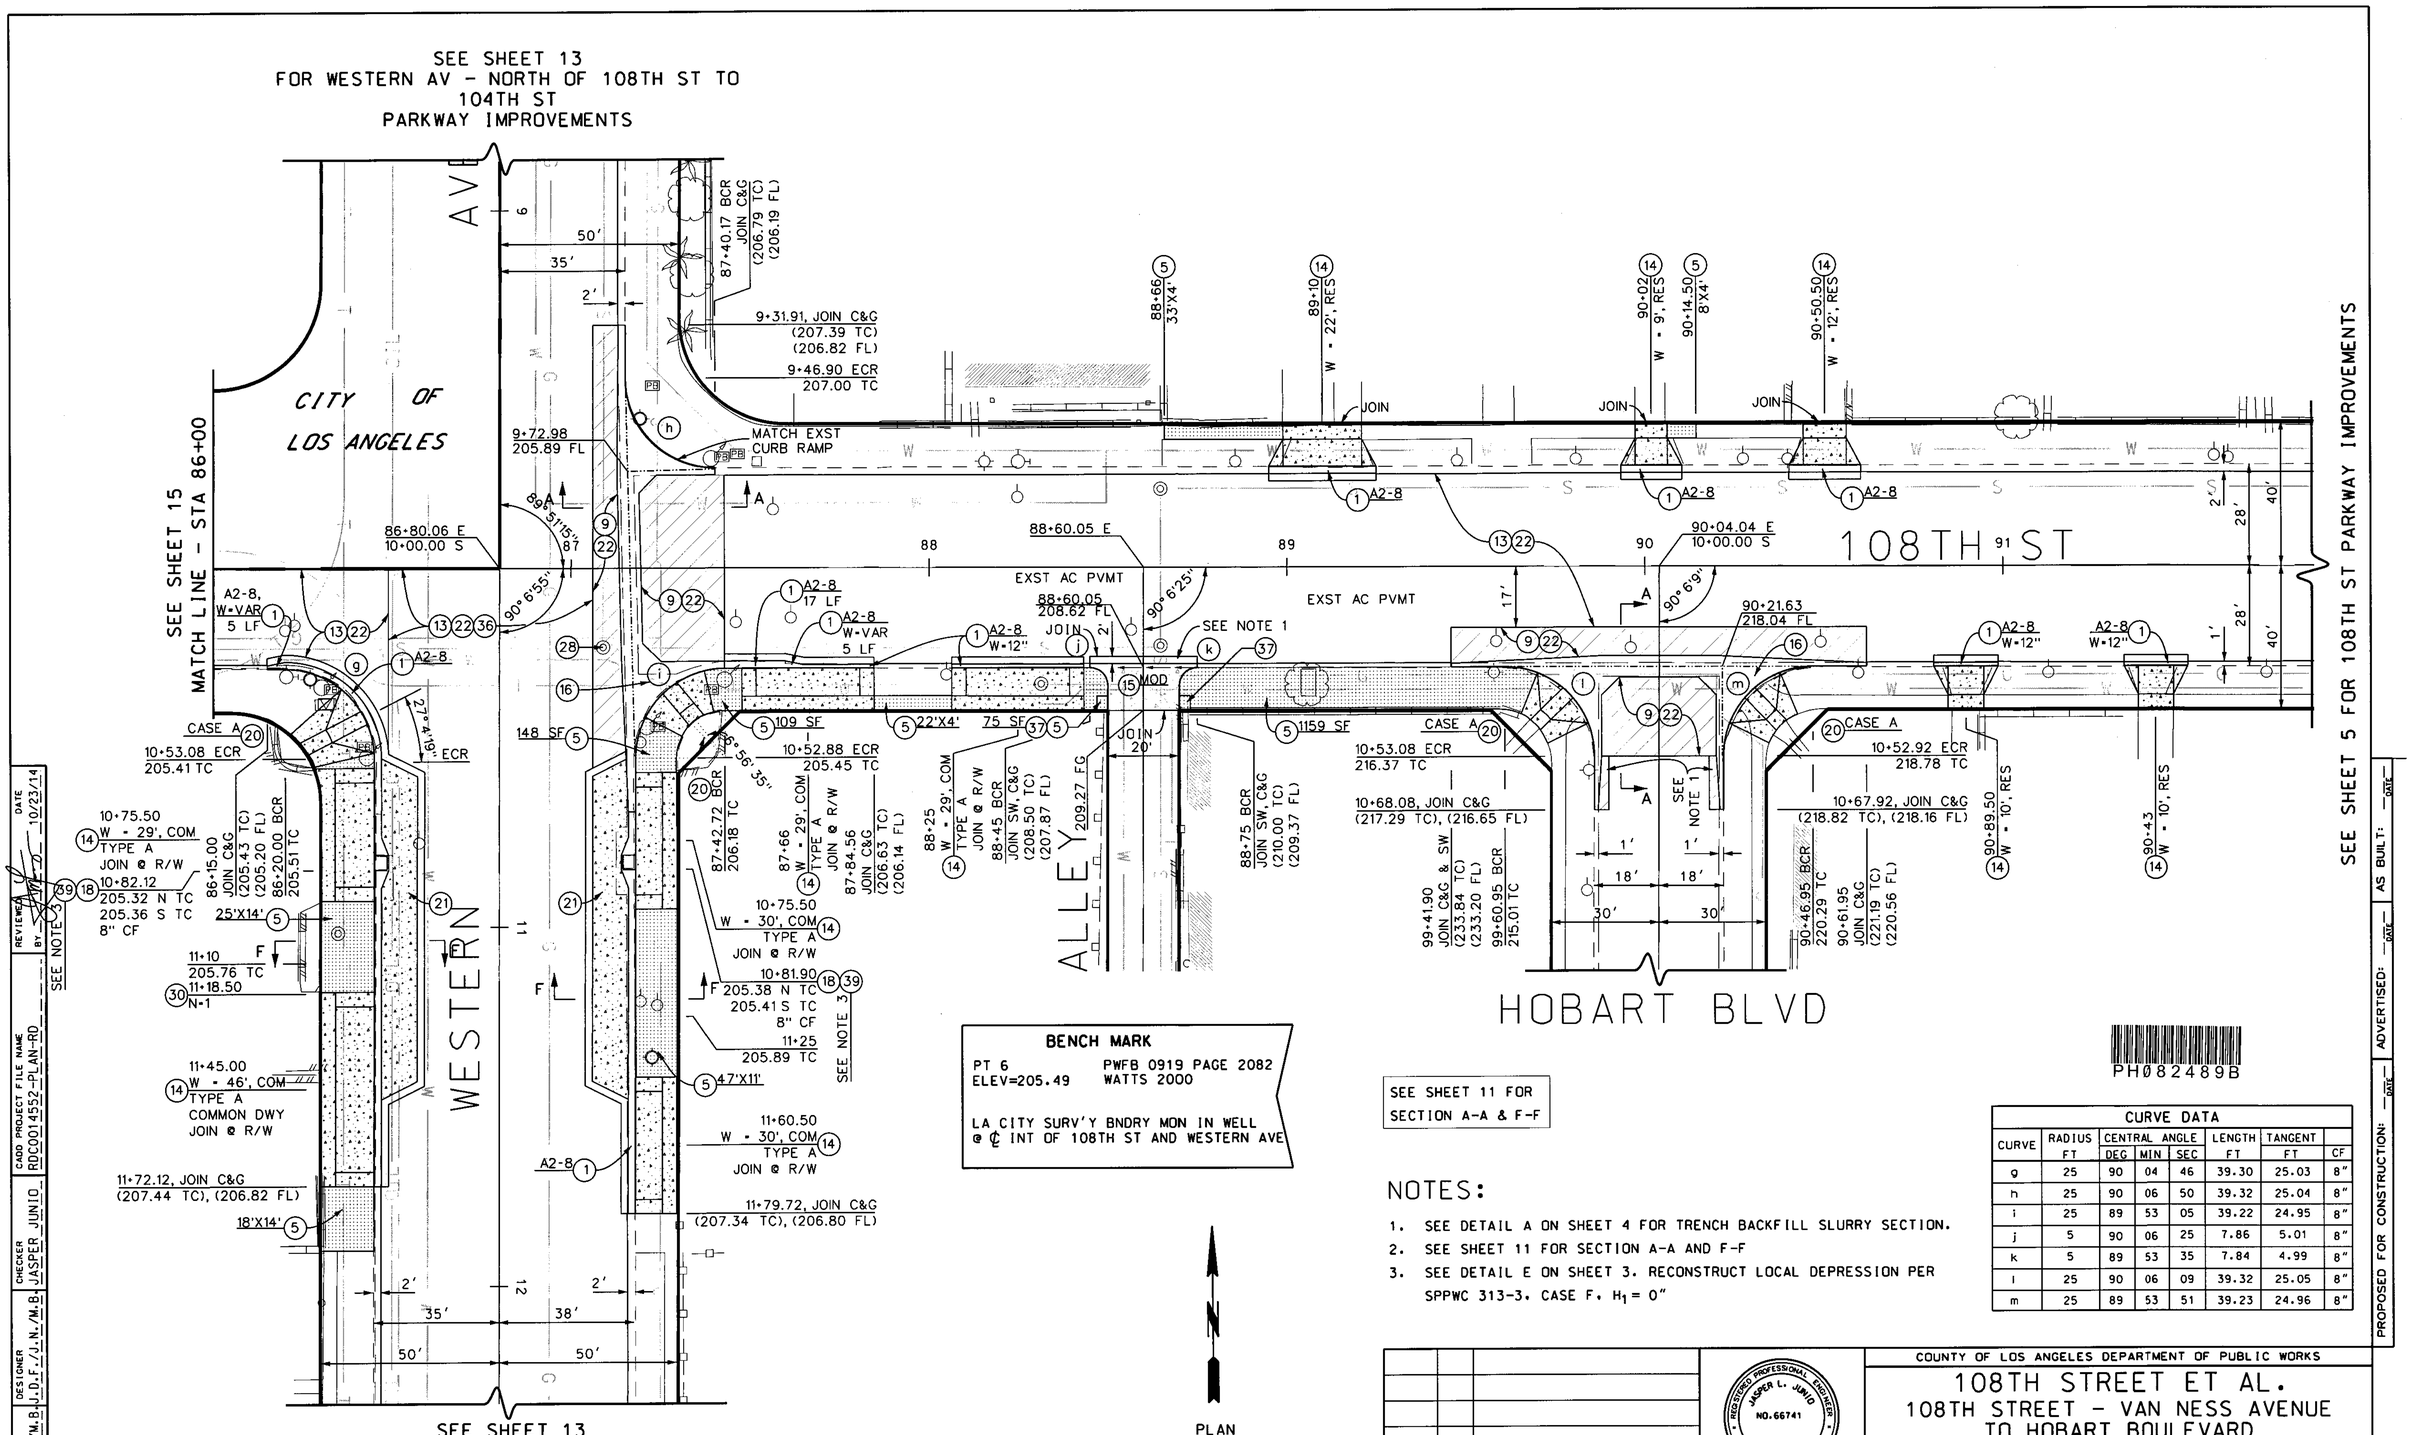

BENCH MARK

PT 6 PWFB 0919 PAGE 2082
ELEV=205.49 WATTS 2000

LA CITY SURV'Y BNDRY MON IN WELL
@ ℄ INT OF 108TH ST AND WESTERN AVE

SEE SHEET 11 FOR
SECTION A-A & F-F

PH082489B

PLAN
SCALE: 1" = 20'

NOTES:

1. SEE DETAIL A ON SHEET 4 FOR TRENCH BACKFILL SLURRY SECTION.
2. SEE SHEET 11 FOR SECTION A-A AND F-F
3. SEE DETAIL E ON SHEET 3. RECONSTRUCT LOCAL DEPRESSION PER SPPWC 313-3. CASE F. $H_1 = 0''$

CURVE DATA

CURVE	RADIUS FT	CENTRAL ANGLE DEG	MIN	SEC	LENGTH FT	TANGENT FT	CF
g	25	90	04	46	39.30	25.03	8"
h	25	90	06	50	39.32	25.04	8"
i	25	89	53	05	39.22	24.95	8"
j	5	90	06	25	7.86	5.01	8"
k	5	89	53	35	7.84	4.99	8"
l	25	90	06	09	39.32	25.05	8"
m	25	89	53	51	39.23	24.96	8"

DATE	MK	DESCRIPTION
09/24/14	1	ADDITIONAL INTERSECTION/ ALLEY DETAILS

REVISIONS

REGISTERED PROFESSIONAL ENGINEER JASPER L. JUNIO NO. 66741 CIVIL STATE OF CALIFORNIA

PROJECT ENGINEER 10/23/14 DATE

COUNTY OF LOS ANGELES DEPARTMENT OF PUBLIC WORKS

108TH STREET ET AL.
108TH STREET - VAN NESS AVENUE TO HOBART BOULEVARD
DETAILS
PROJECT ID NO. RDC0014552

PCA X7201104CR | DWG PH082489B | SHEET 16 OF 17

PROPOSED FOR CONSTRUCTION: DATE | ADVERTISED: DATE | AS BUILT: DATE

DRAFTER J.D.F./J.N./M.B. | DESIGNER J.D.F./J.N./M.B. | CHECKER JASPER JUNIO | CADD PROJECT FILE NAME RDC0014552-PLAN-RD | REVIEWED BY | DATE 10/23/14

DATE, $DATE$ TIME, $TIME$ FILE, $FILE$