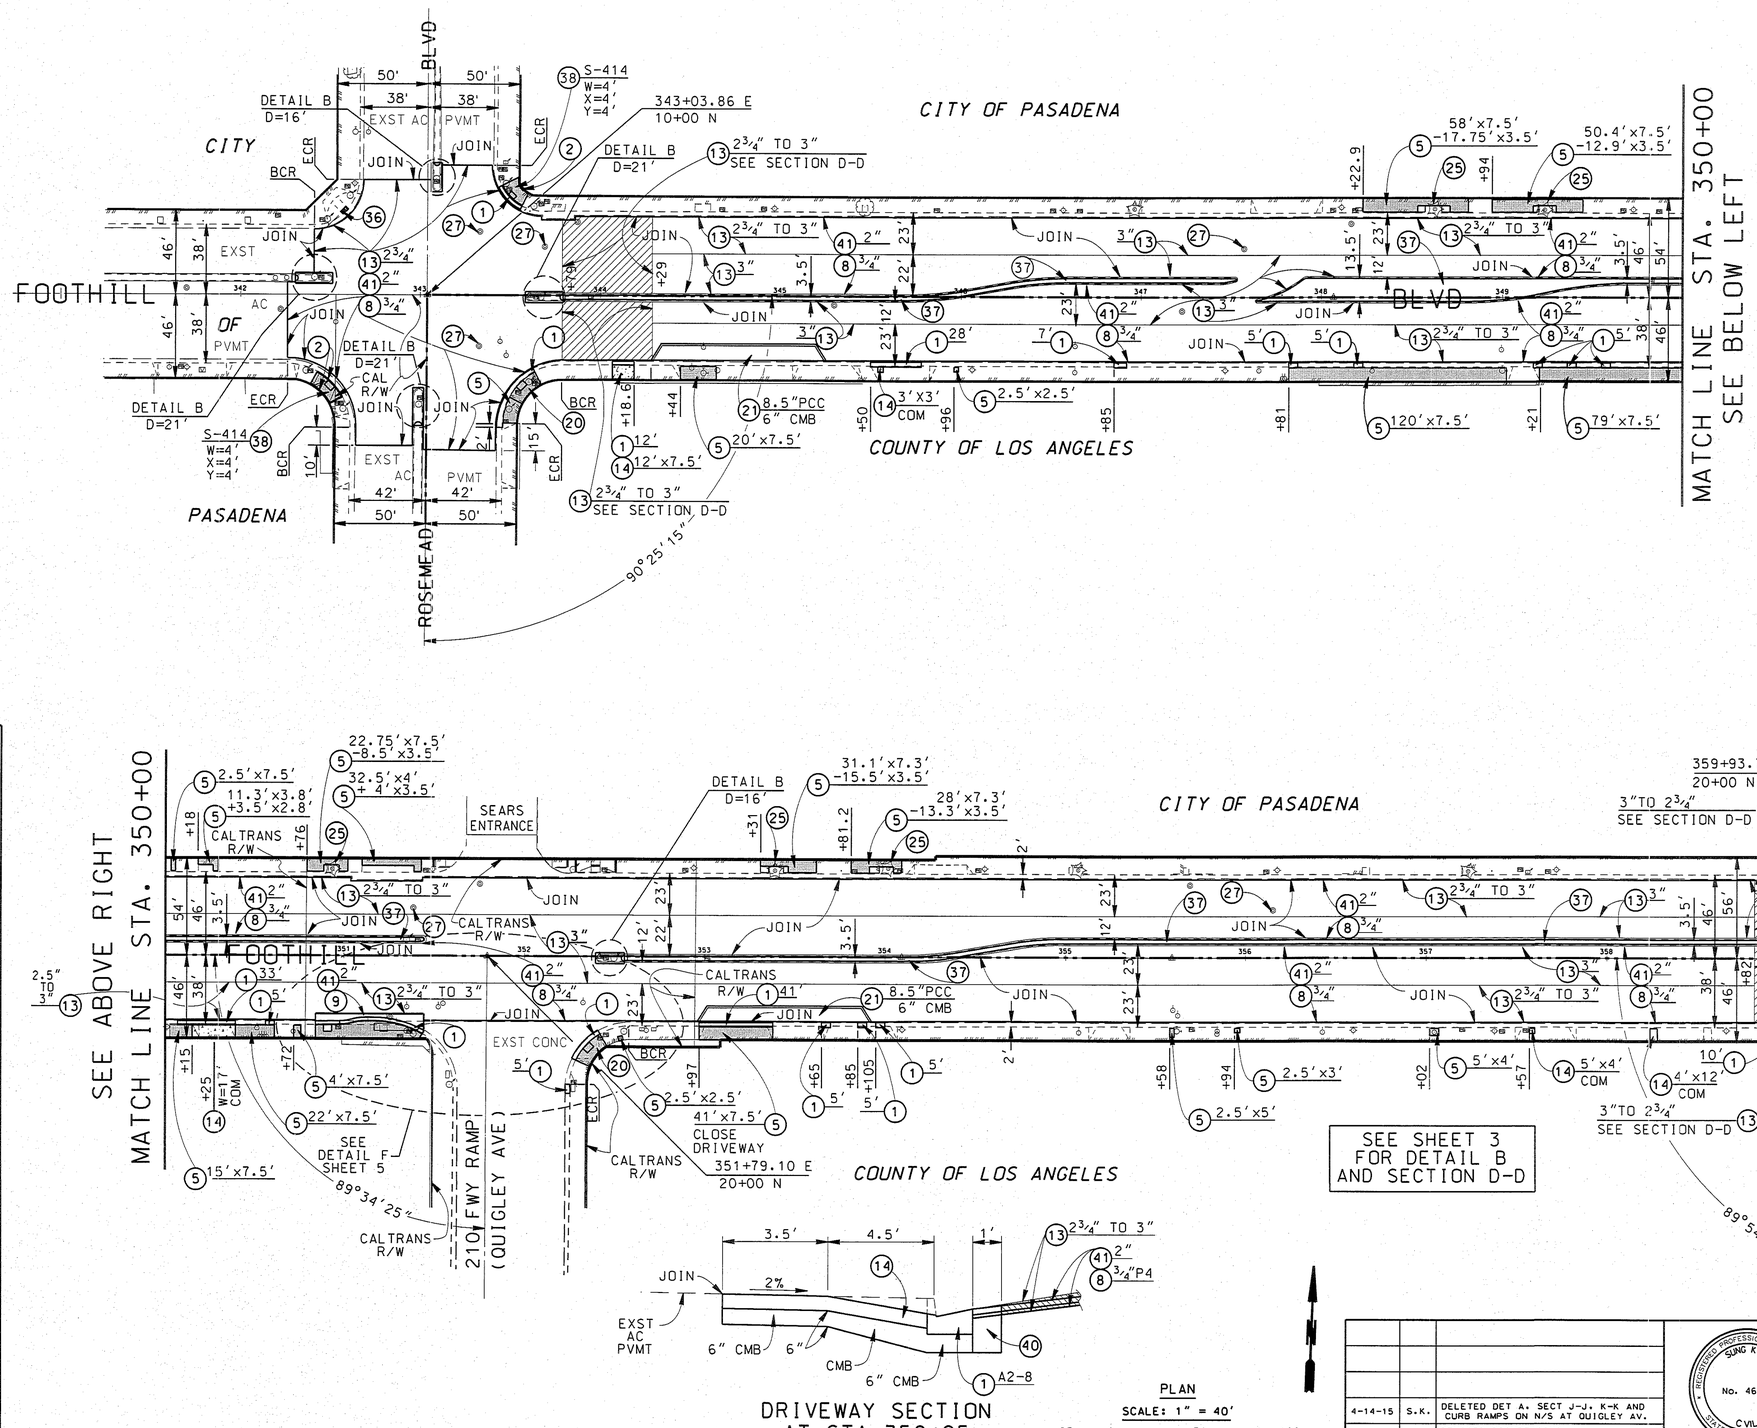

BENCH MARK

GTRL#109 : PWLB 1626. PAGES 607
ELEVATION : 684.810 (PASADENA QUAD 95)
FD "C"NAIL & LS TAG #3571 ON C FOOTHILL
BC. 132.47M W/C INT MICHILLINDA AVE.

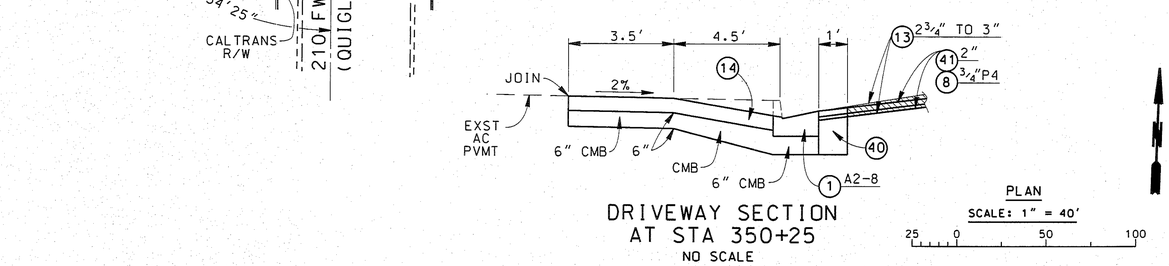

DRIVEWAY SECTION
AT STA 350+25
NO SCALE

PLAN
SCALE: 1" = 40'

DATE	MK	DESCRIPTION
4-14-15	S.K.	DELETED DET A, SECT J-J, K-K AND CURB RAMPS ON N/S AT QUIGLEY AV.
2-18-15	S.K.	REVISED RESURFACING STRUCTURAL SECTION.

REVISIONS

REGISTERED PROFESSIONAL ENGINEER SUNG KIM No. 46694 CIVIL STATE OF CALIFORNIA
PROJECT ENGINEER 6/6/13 DATE

COUNTY OF LOS ANGELES DEPARTMENT OF PUBLIC WORKS

FOOTHILL BOULEVARD
- ROSEMEAD BL TO MICHILLINDA AVE. ET AL

PLAN AND DETAIL
PROJECT ID NO. RDC0013674

JOB X7500165 | DWG PH082654 | SHEET 4 OF 6

PLAN A

DRAFTER T. VIDANAGAMA | DESIGNER T. VIDANAGAMA | CHECKER S. KIM | CADD PROJECT FILE NAME RDC0013674_civilplan.dgn | REVIEWED BY | DATE

PPS-DH 10/00