SCALE: HOR. 1"= 40'
VERT. 1"= 8'

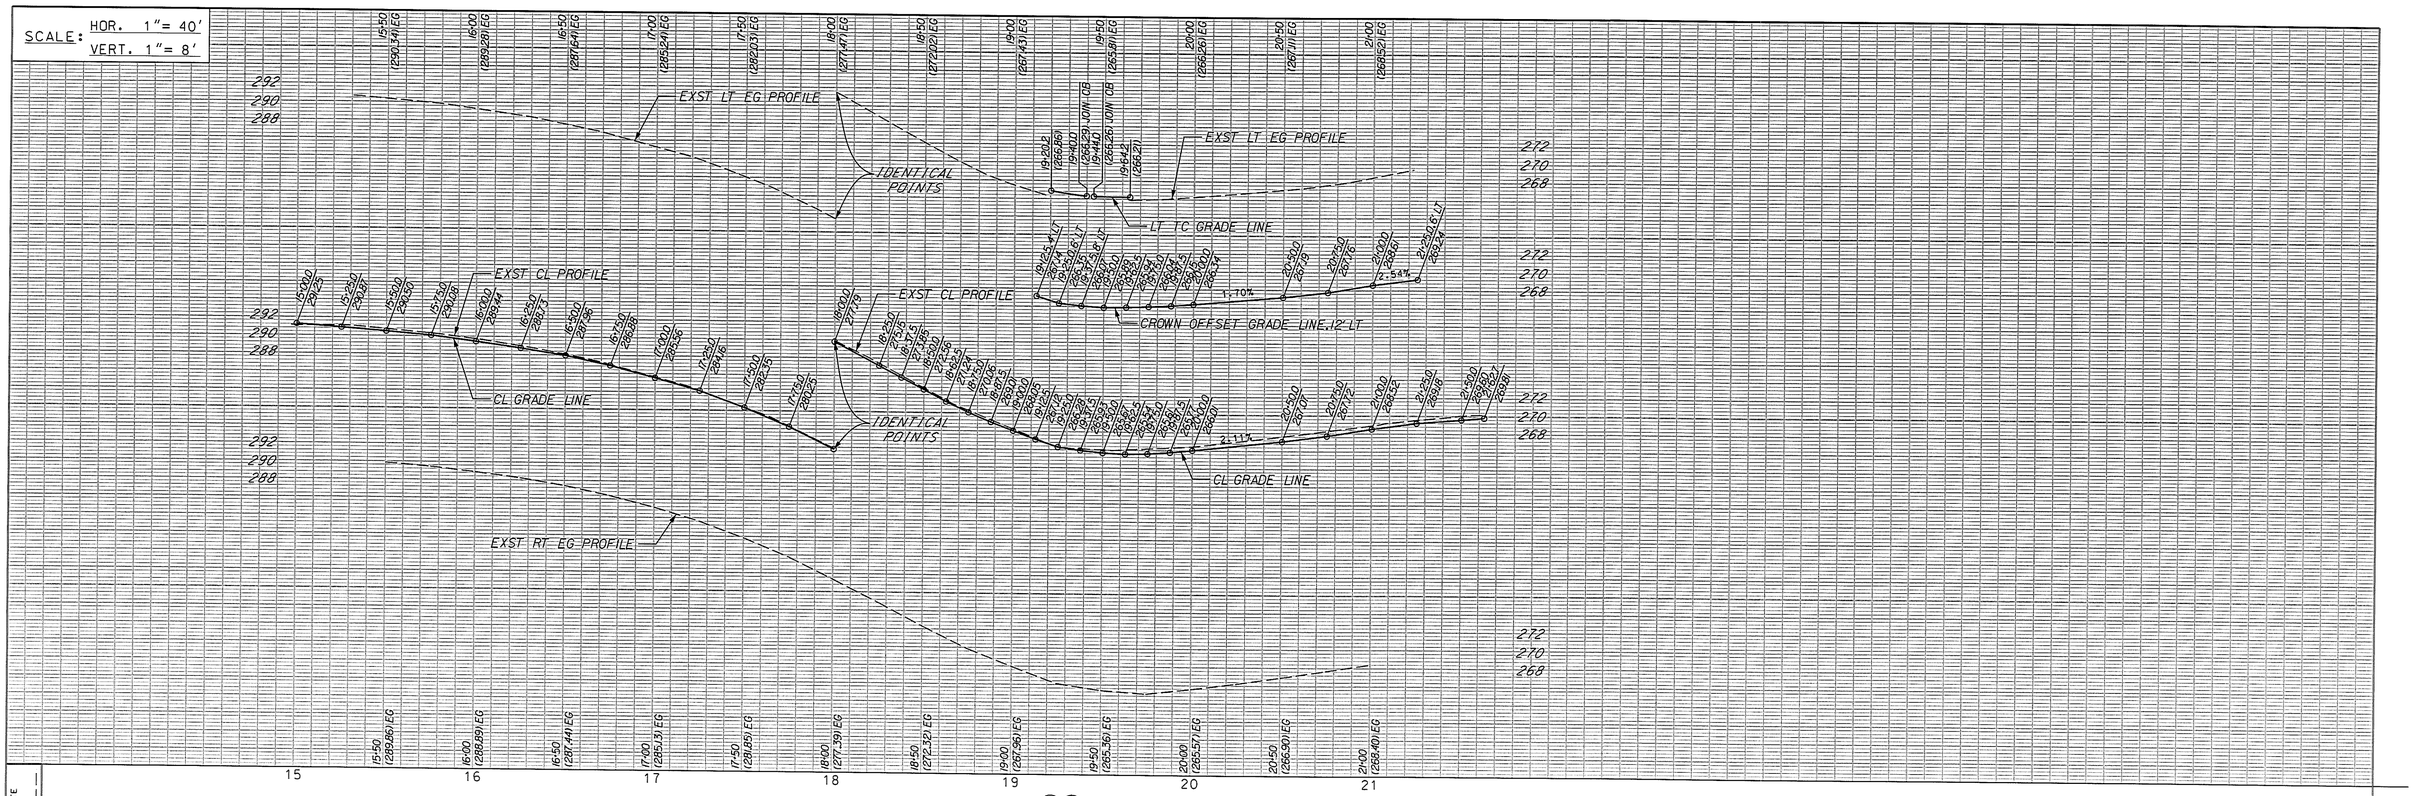

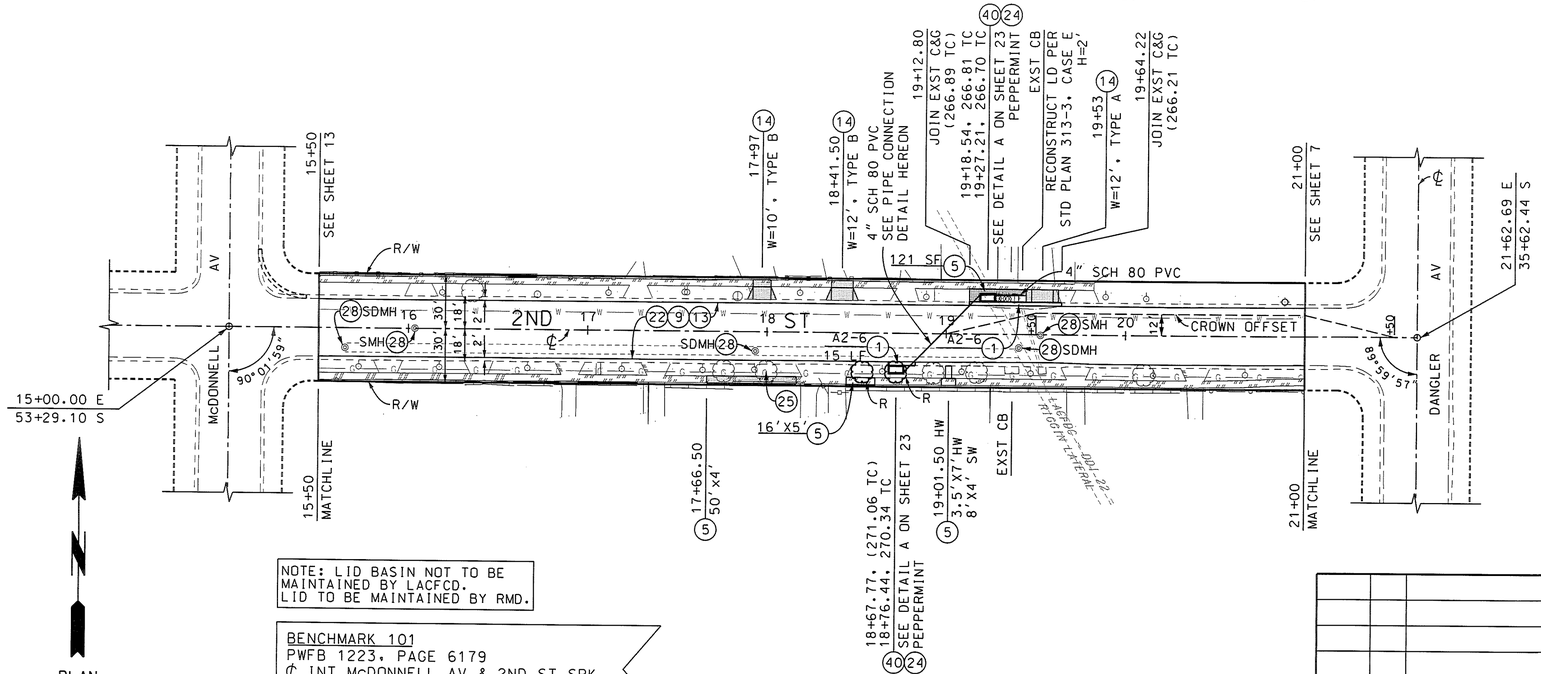

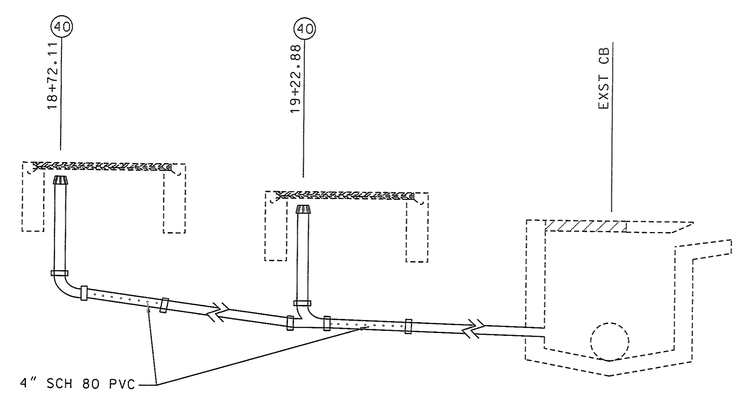

LID PIPE CONNECTION DETAIL

NO SCALE

NOTE: LID BASIN NOT TO BE MAINTAINED BY LACFCD.
LID TO BE MAINTAINED BY RMD.

BENCHMARK 101
PWFB 1223, PAGE 6179
℄ INT McDONNELL AV & 2ND ST SPK
ELEV= 291.375 NAVD'88

PLAN
SCALE: 1" = 40'
25 0 50 100

DATE	MK	DESCRIPTION

REVISIONS

REGISTERED PROFESSIONAL ENGINEER MANUEL ORELLANA No. 62045 Civil STATE OF CALIFORNIA

PROJECT ENGINEER 1-15-15 DATE

COUNTY OF LOS ANGELES DEPARTMENT OF PUBLIC WORKS

McDONNELL AV, ET AL.

PLAN AND PROFILE
2ND STREET
PROJECT ID NO. RDC0015818

PCA | DWG | SHEET 5 OF 24

PH084481

DRAFTER M. MILOSEVIC | DESIGNER J. NOORPARVAR | CHECKER M. ORELLANA | CADD PROJECT FILE NAME RDC0015818-PLAN-RD.DGN | REVIEWED BY | DATE

DATE: 2/10/2015 TIME: 5:03:23 PM FILE: RDC0015818-PLAN-RD.dgn

PPS-DH 12/10