SCALE: HOR. 1"= 40'
VERT. 1"= 8'

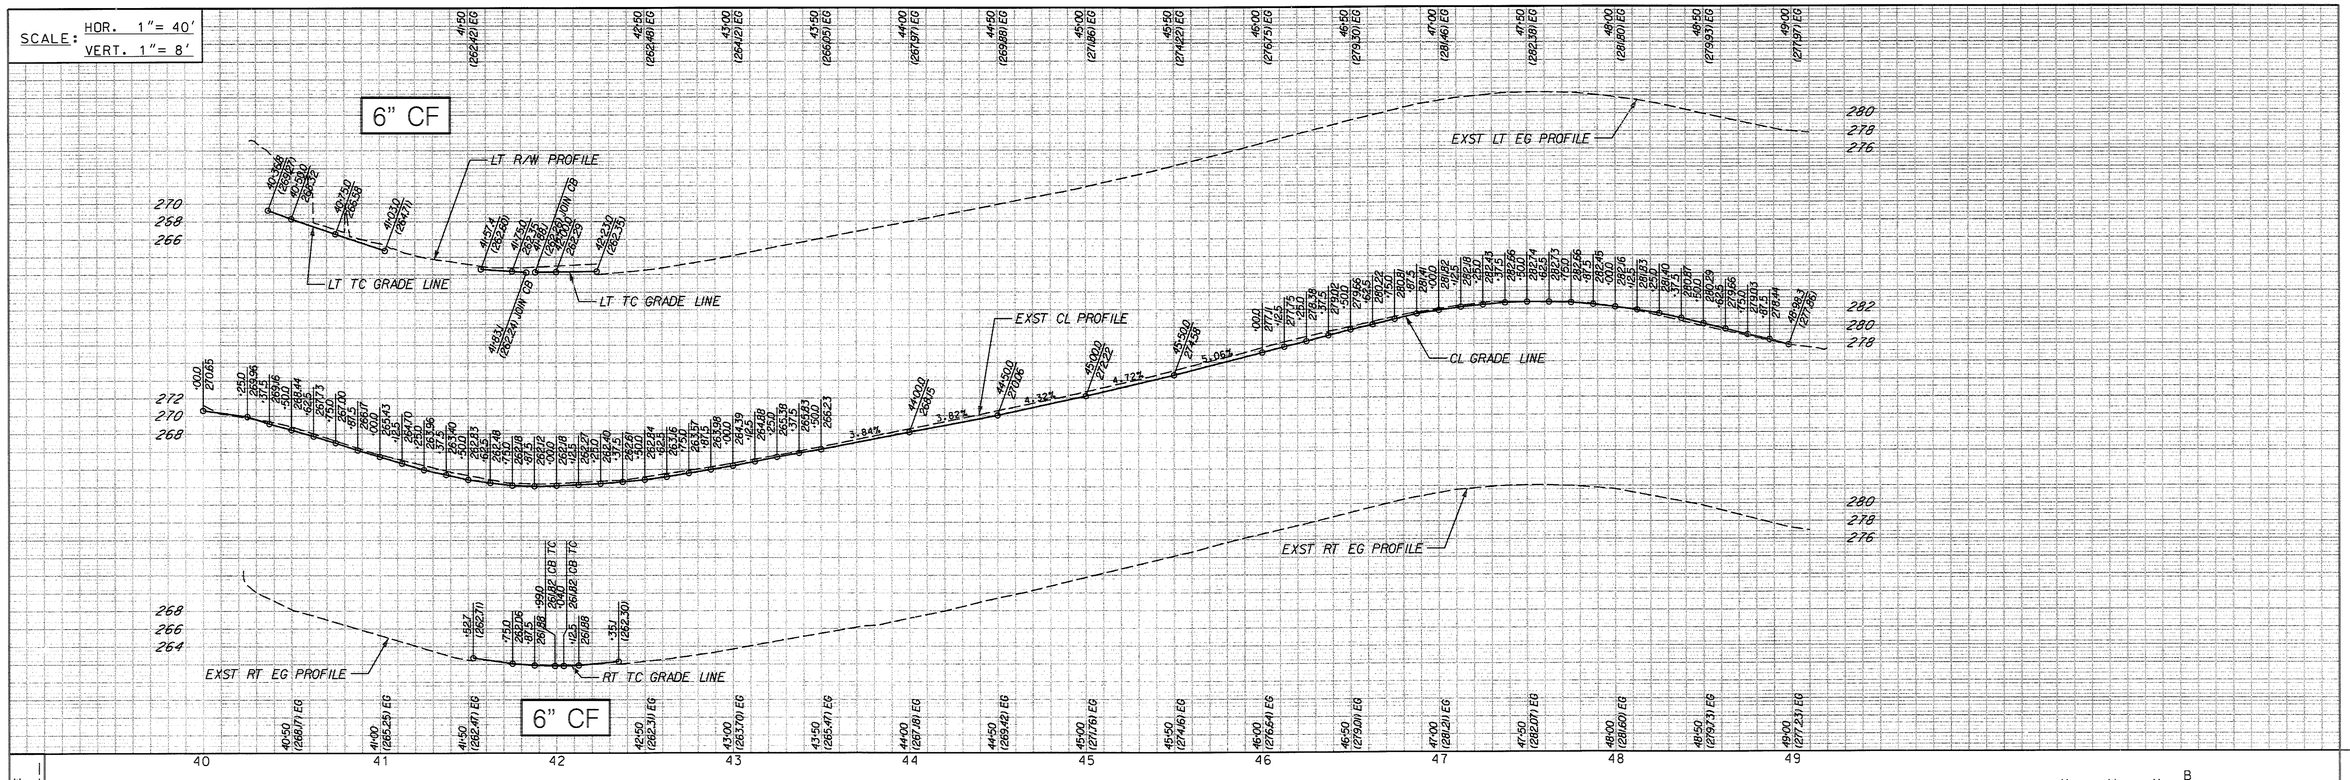

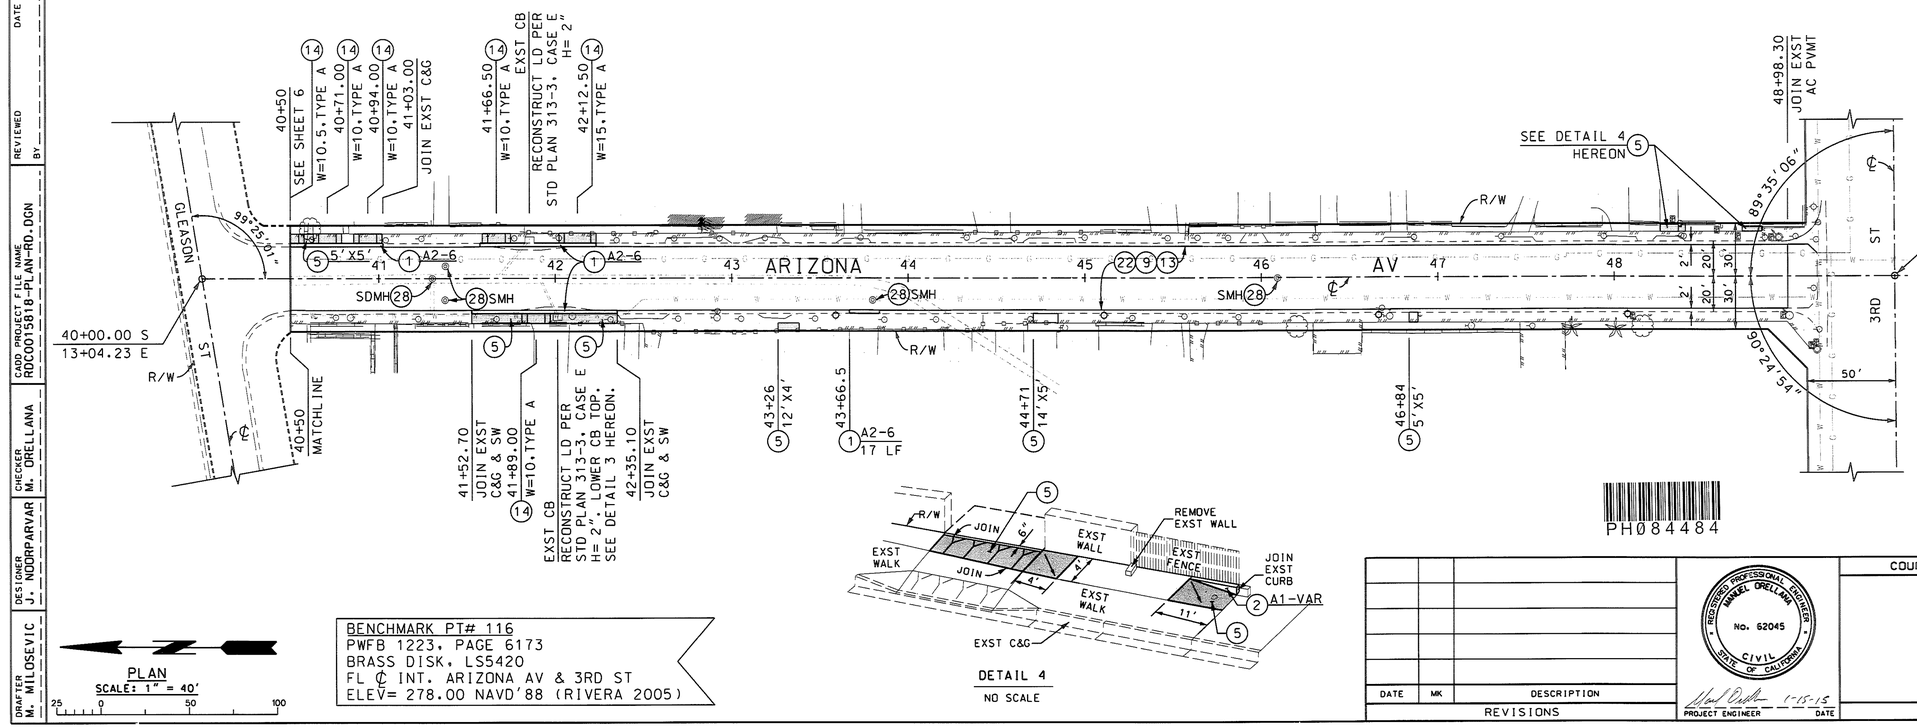

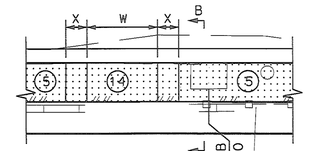

DETAIL 3
NO SCALE

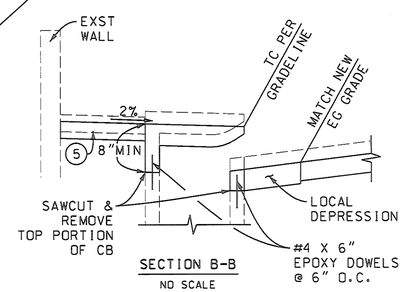

SECTION B-B
NO SCALE

DETAIL 4
NO SCALE

PH084484

PLAN
SCALE: 1" = 40'
25 0 50 100

BENCHMARK PT# 116
PWFB 1223, PAGE 6173
BRASS DISK, LS5420
FL ℄ INT. ARIZONA AV & 3RD ST
ELEV= 278.00 NAVD'88 (RIVERA 2005)

DATE	MK	DESCRIPTION

REVISIONS

REGISTERED PROFESSIONAL ENGINEER
MANUEL ORELLANA
No. 52045
CIVIL
STATE OF CALIFORNIA

PROJECT ENGINEER 1-15-15 DATE

COUNTY OF LOS ANGELES DEPARTMENT OF PUBLIC WORKS

McDONNELL AV. ET AL.

PLAN AND PROFILE
ARIZONA AVENUE
PROJECT ID NO. RDC0015818

PCA	DWG	SHEET 8 OF 24

PPS-DH 12/10

DATE
REVIEWED BY
CADD PROJECT FILE NAME RDC0015818-PLAN-RD.DGN
CHECKER M. ORELLANA
DESIGNER J. NOORPARVAR
DRAFTER M. MILOSEVIC

DATE: 4/22/2015 TIME: 10:12:00 AM FILE: RDC0015818-PLAN-RD.dgn