SCALE: HOR. 1"= 40'
VERT. 1"= 8'

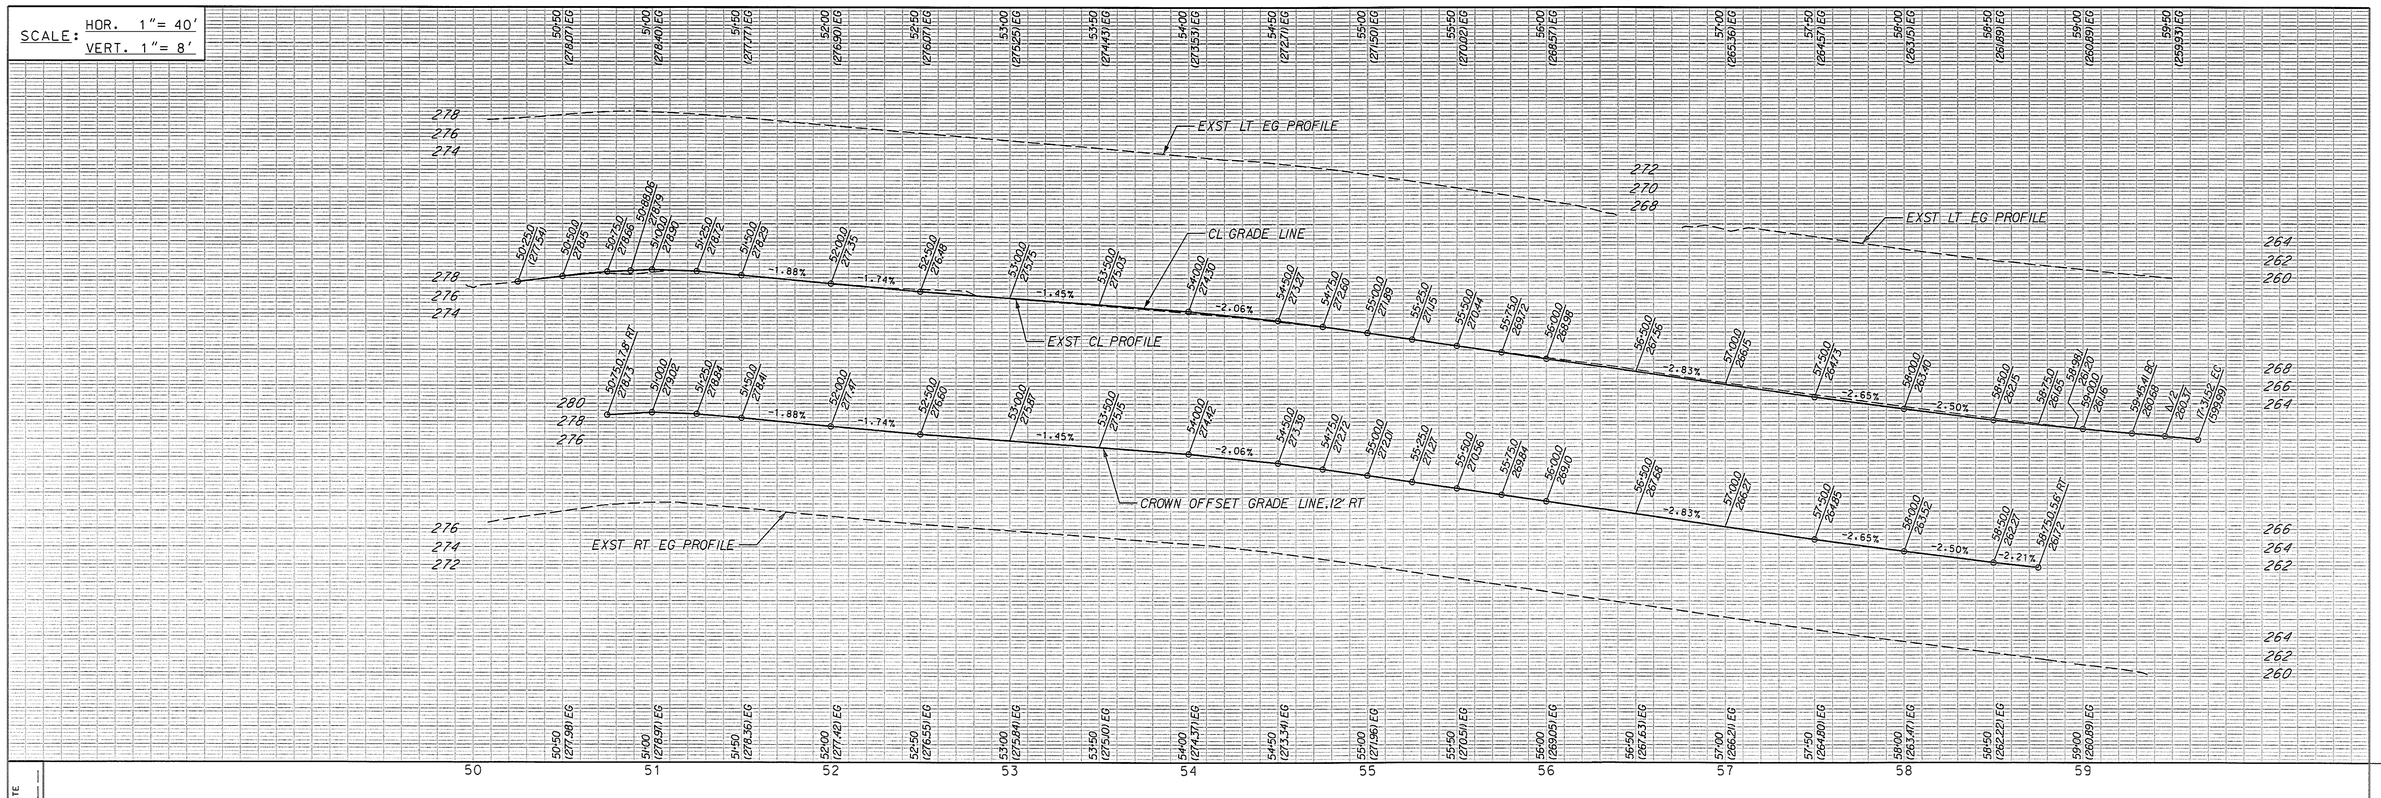

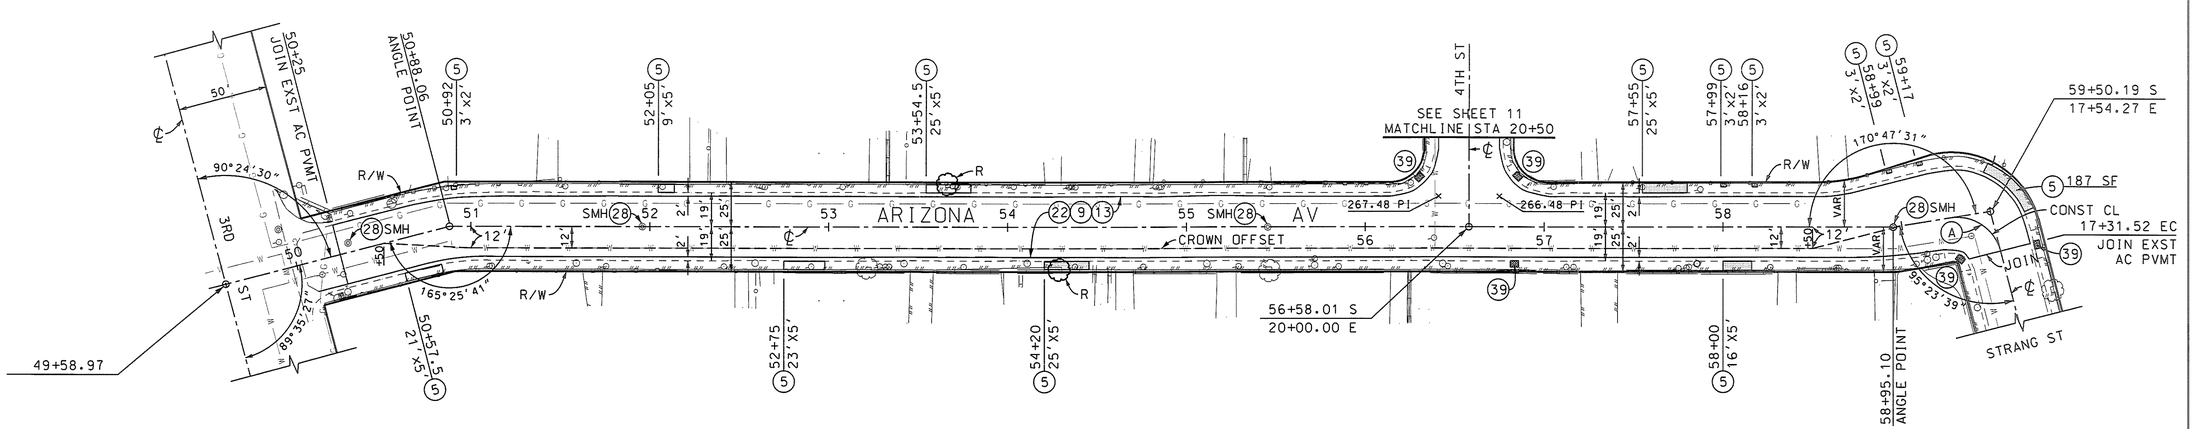

PH084485

DRAFTER M. MILOSEVIC | DESIGNER J. NOORPARVAR | CHECKER M. ORELLANA | CADD PROJECT FILE NAME RDC0015818-PLAN-RD.DGN | REVIEWED BY | DATE

PLAN
SCALE: 1" = 40'
25 0 50 100

CURVE DATA						
CURVE	RADIUS (FT)	CENTRAL ANGLE DEG	MIN	SEC	LENGTH (FT)	TANGENT (FT)
(A)	25.00	84	36	21	36.92	22.75

BENCHMARK PT# 114
PWFB 1223. PAGE 6173
RD MON IN HH
℄ INT. ARIZONA AV & 4TH ST
ELEV= 267.10 NAVD'88 (RIVERA 2005)

DATE	MK	DESCRIPTION

REVISIONS

REGISTERED PROFESSIONAL ENGINEER MANUEL ORELLANA No. 62045 CIVIL STATE OF CALIFORNIA

PROJECT ENGINEER 1-15-15 DATE

COUNTY OF LOS ANGELES DEPARTMENT OF PUBLIC WORKS

McDONNELL AV. ET AL.
PLAN AND PROFILE
ARIZONA AVENUE
PROJECT ID NO. RDC0015818

PCA | DWG | SHEET 9 OF 24

PRS-EN 12/10

DATE: 2/10/2015 TIME: 5:03:34 PM FILE: RDC0015818-PLAN-RD.dgn