SCALE: HOR. 1"= 40'
VERT. 1"= 8'

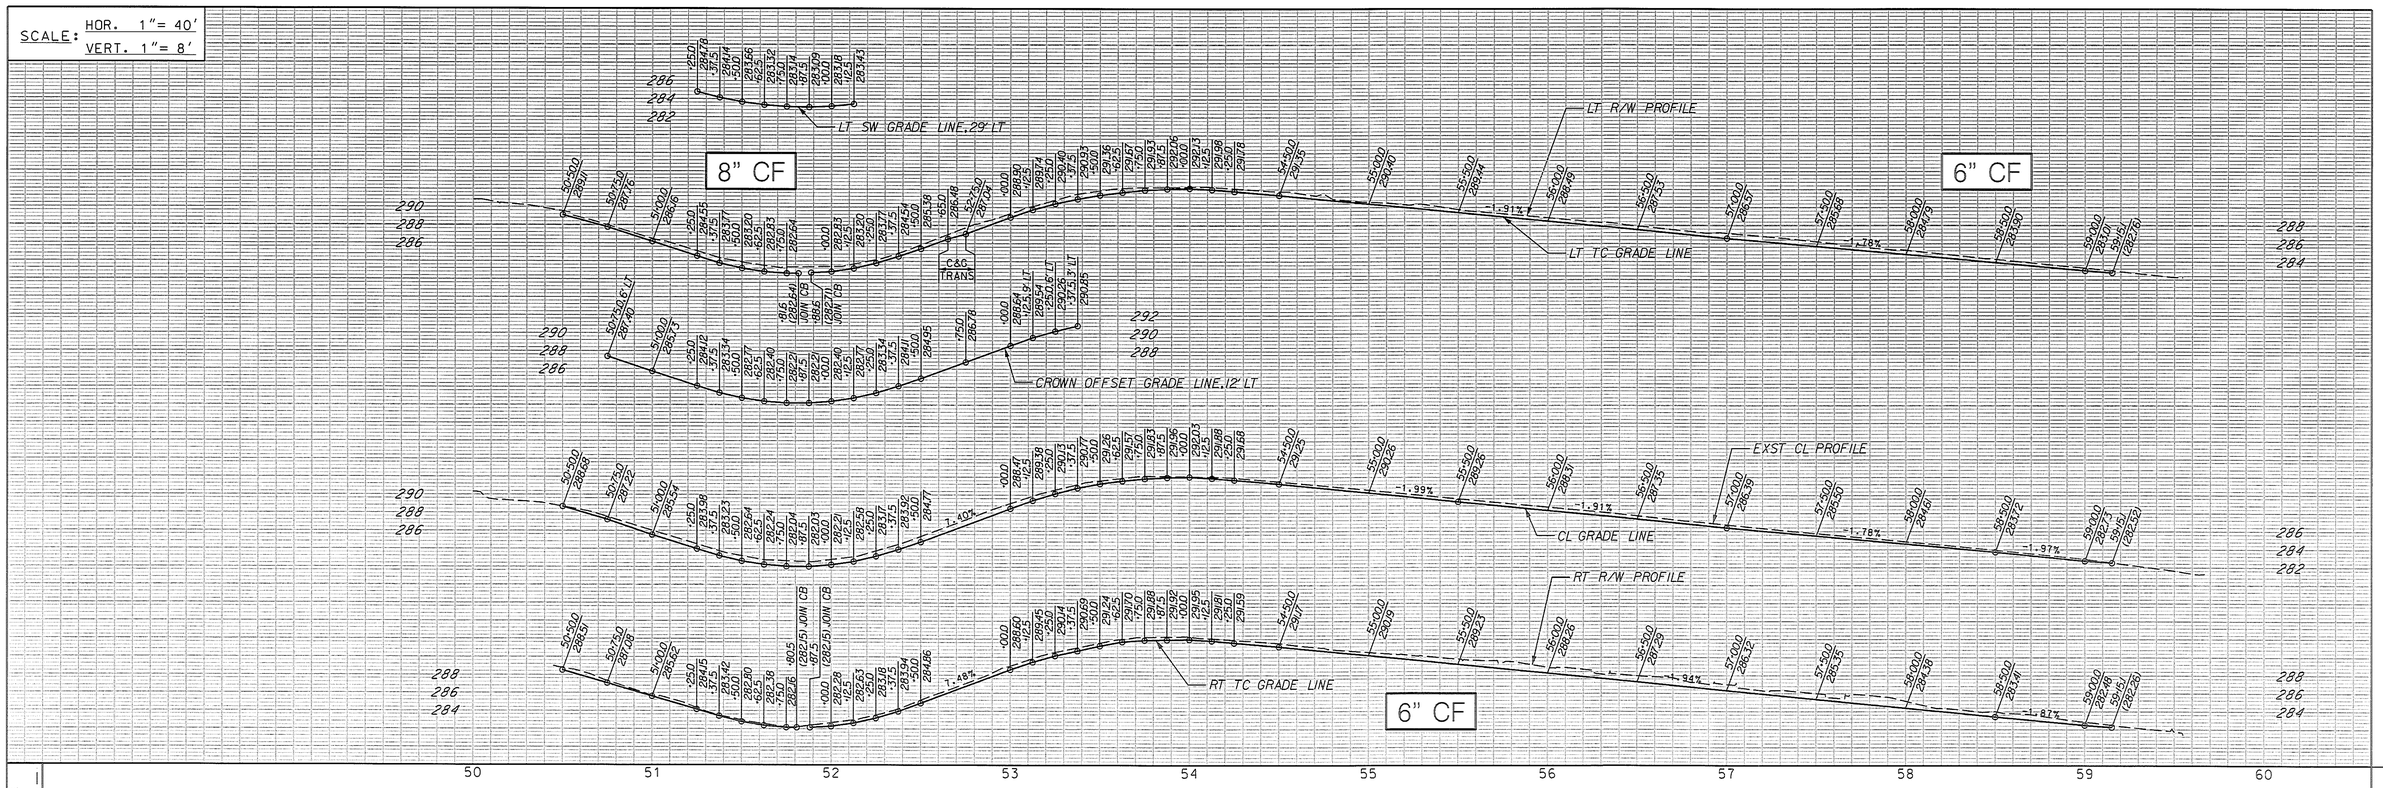

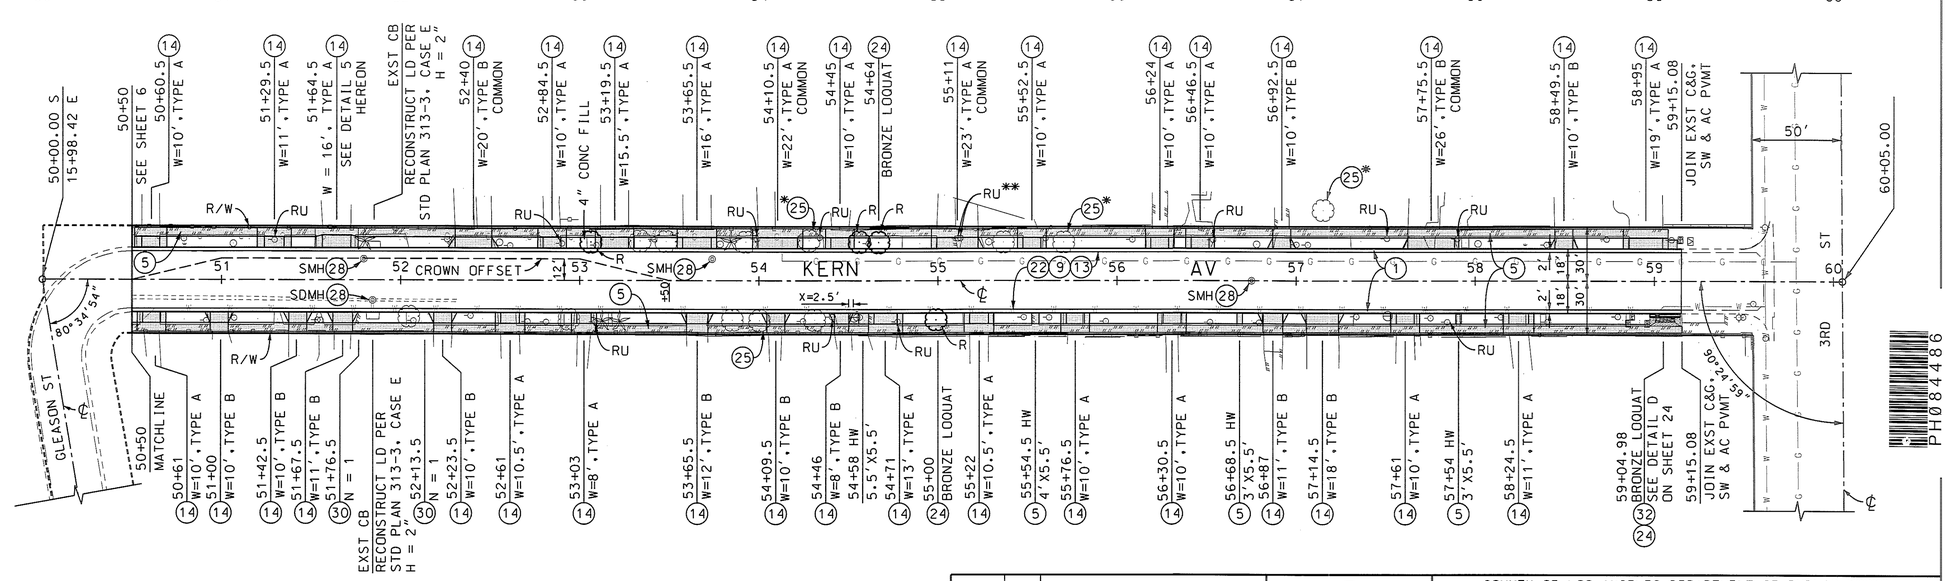

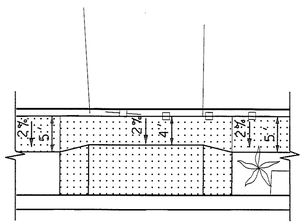

DETAIL 5
1" = 10'
DWY STA 51+64.50
SEE BW ELEV ON
PROFILE HEREON

PLAN
SCALE: 1" = 40'
25 0 50 100

* NO CROWN REDUCTION

** ADJUST TO GRADE

NOTE: LID BASIN NOT TO BE MAINTAINED BY LACFCD. LID TO BE MAINTAINED BY RMD

BENCHMARK PT# 122
PWFB 1223, PAGE 6180
℄ INT. GLEASON AV & KERN AV
MON IN WELL
ELEV= 289.48 NAVD'88 (RIVERA 2005)

DATE	MK	DESCRIPTION
		REVISIONS

REGISTERED PROFESSIONAL ENGINEER MANUEL ORELLANA No. 62045 CIVIL STATE OF CALIFORNIA

PROJECT ENGINEER — DATE 1-15-15

COUNTY OF LOS ANGELES DEPARTMENT OF PUBLIC WORKS

McDONNELL AV, ET AL.

PLAN AND PROFILE
KERN AVENUE
PROJECT ID NO. RDC0015818

PCA	DWG	SHEET 10 OF 24

PH084486

DESIGNER M. NOORPARVAR
CHECKER M. ORELLANA
CADD PROJECT FILE NAME RDC0015818-PLAN-RD.DGN
REVIEWED BY
DATE
DRAFTER M. MILOSEVIC

DATE: 2/10/2015 TIME: 5:03:37 PM FILE: RDC0015818-PLAN-RD.dgn