SCALE: HOR. 1"= 40'
VERT. 1"= 8'

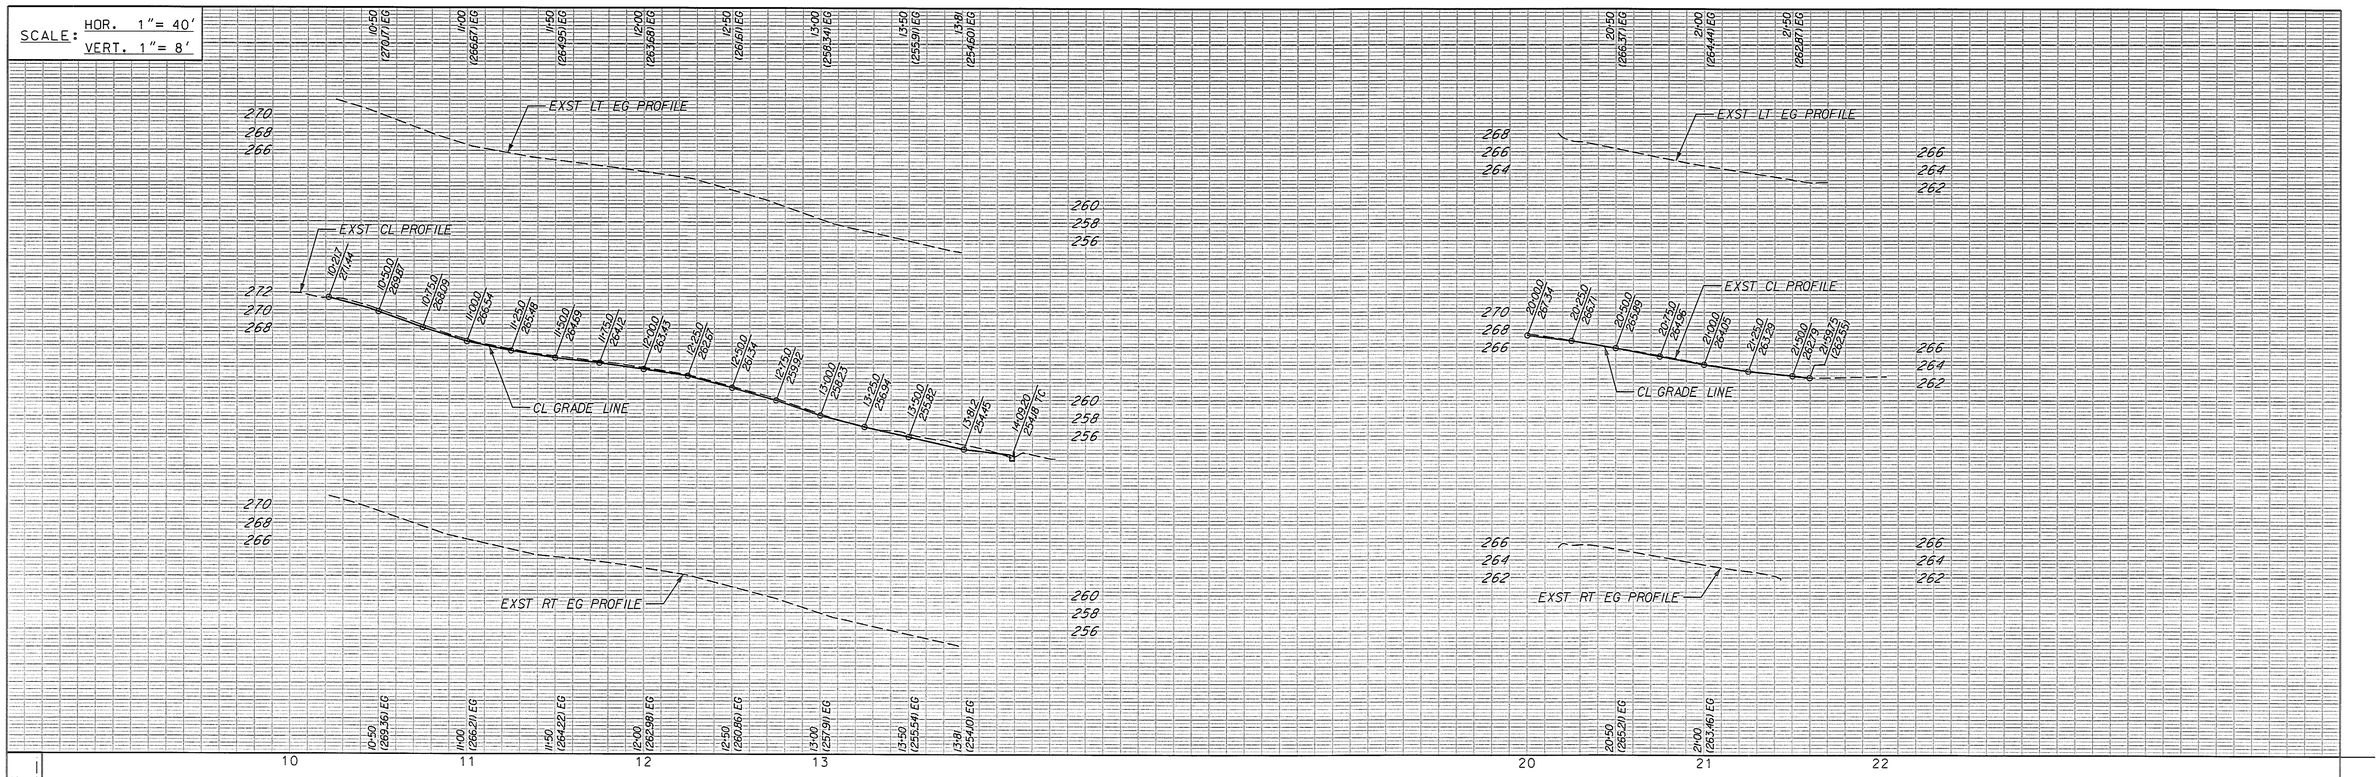

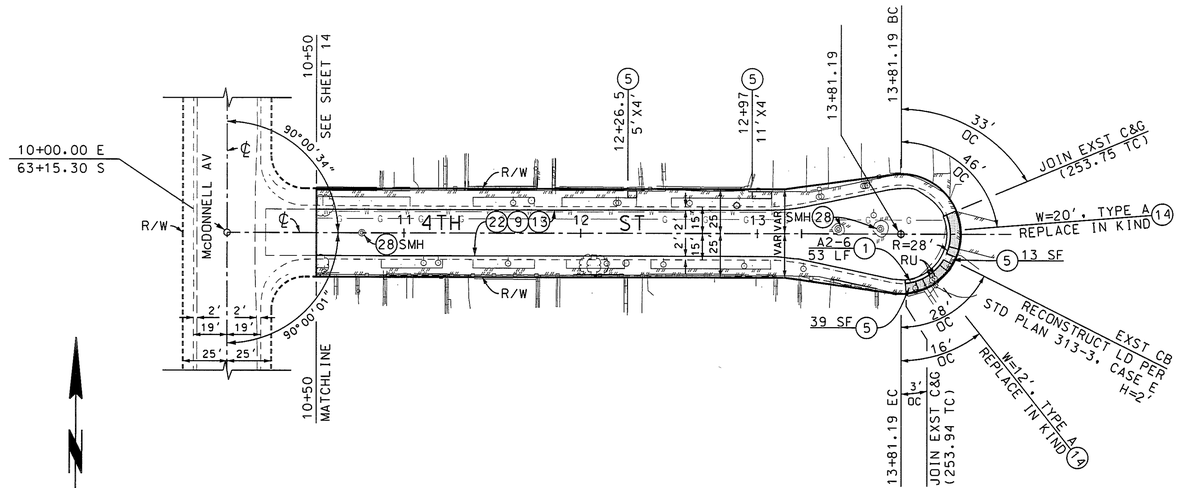

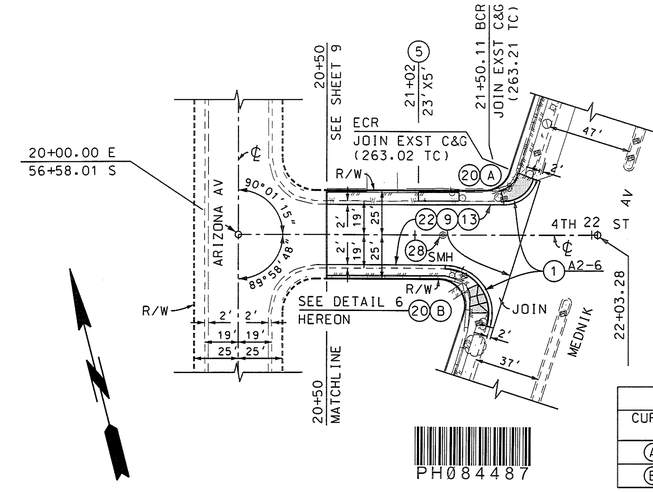

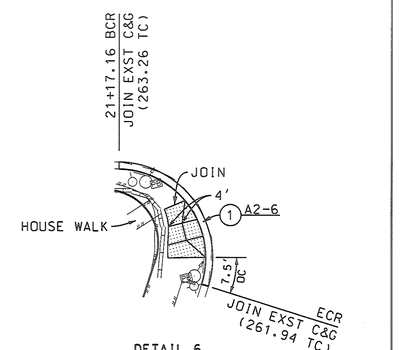

DETAIL 6
NO SCALE
JOIN CURB RAMP TO EXST SW
BEFORE HOUSEWALK

CURVE DATA						
CURVE	RADIUS (FT)	CENTRAL ANGLE DEG	MIN	SEC	LENGTH (FT)	TANGENT (FT)
(A)	17.00	76	08	36	22.59	13.32
(B)	25.00	106	23	36	46.42	33.41

PLAN
SCALE: 1" = 40'
25 0 50 100

BENCHMARK 104A
PWFB 1223, PAGE 6176
L&T @ ℄ PROD
4TH ST
ELEV= 272.06 NAVD'88 (RIVERA 2005)

BENCHMARK PT# 114
PWFB 1223, PAGE 6173
RD MON IN HH
℄ INT. ARIZONA AV & 4TH ST
ELEV= 267.10 NAVD'88 (RIVERA 2005)

DATE	MK	DESCRIPTION
		REVISIONS

REGISTERED PROFESSIONAL ENGINEER
RANDEL ORELLANA
No. 62045
CIVIL
STATE OF CALIFORNIA

1-15-15
PROJECT ENGINEER DATE

COUNTY OF LOS ANGELES DEPARTMENT OF PUBLIC WORKS

McDONNELL AV. ET AL.
PLAN AND PROFILE
4TH STREET
PROJECT ID NO. RDC0015818

PCA | DWG | SHEET 11 OF 24

PPS-DH 12/10

DRAFTER M. MILOSEVIC
DESIGNER J. NOORPARVAR
CHECKER M. ORELLANA
CADD PROJECT FILE NAME RDC0015818-PLAN-RD.DGN
REVIEWED BY
DATE

PH084487

DATE: 1/14/2015 TIME: 4:10:56 PM FILE: RDC0015818-PLAN-RD.dgn