SCALE: HOR. 1"= 40'
VERT. 1"= 8'

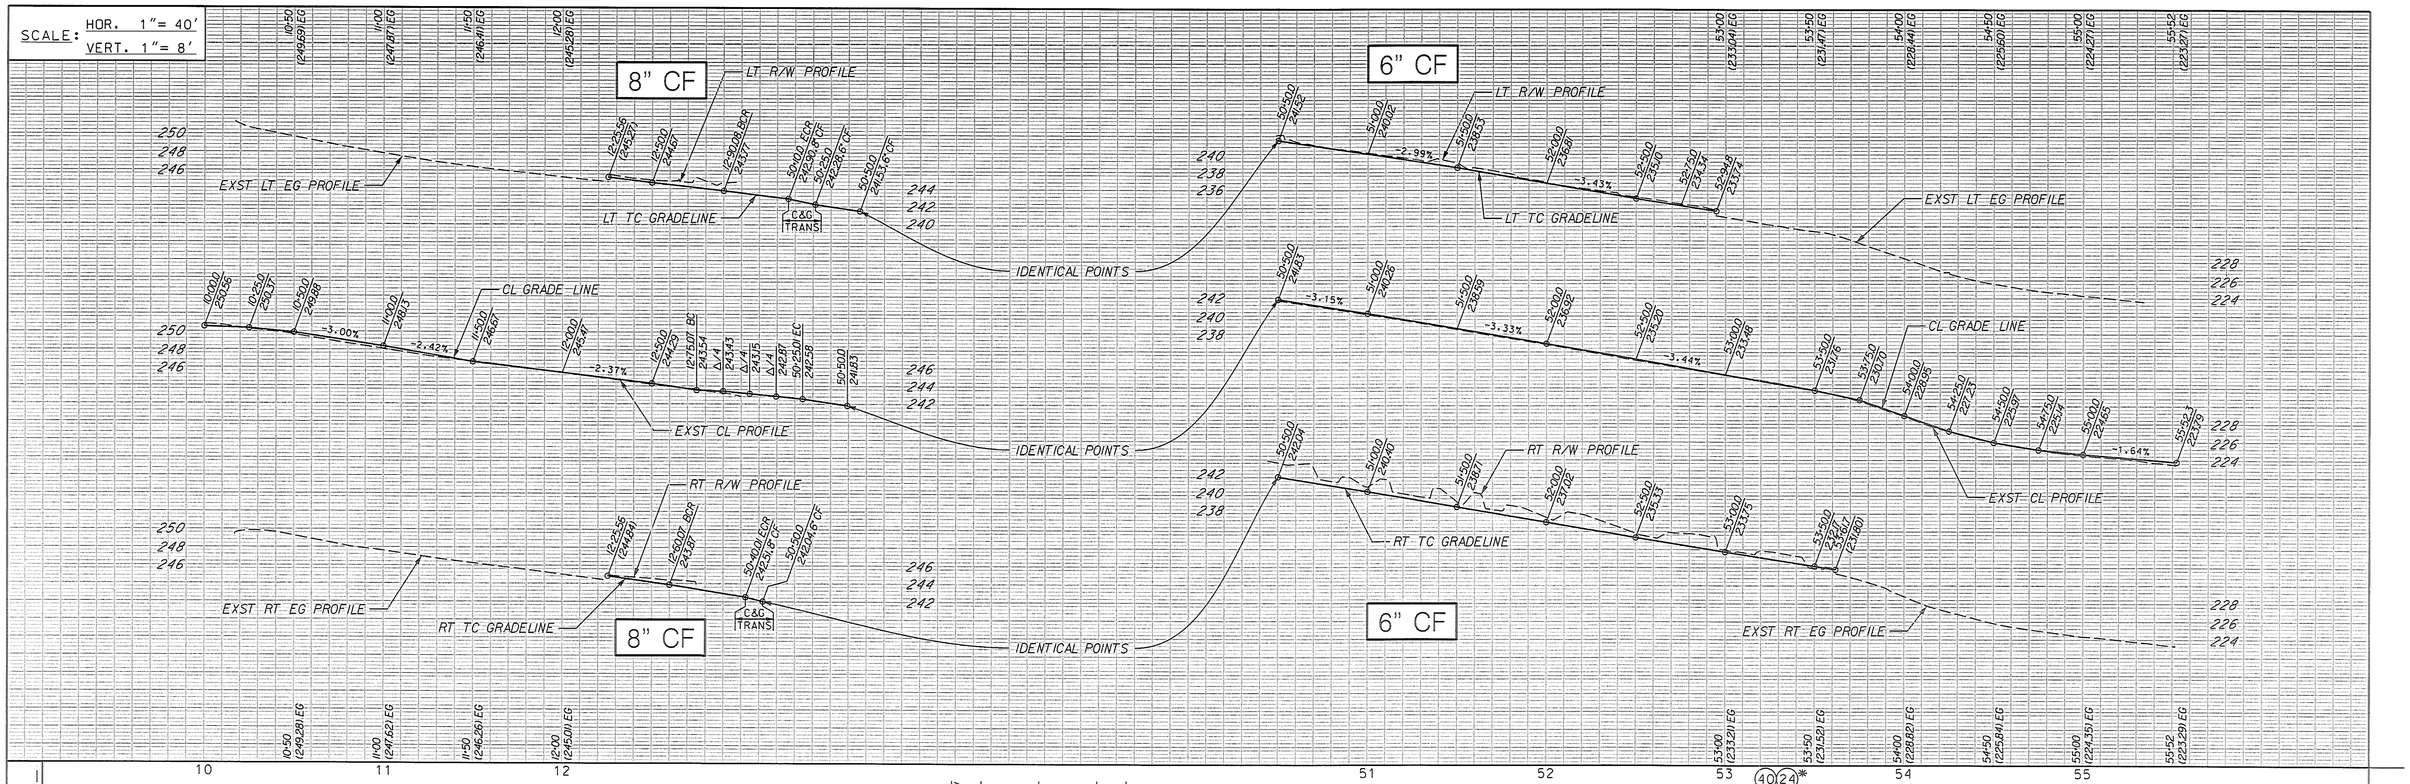

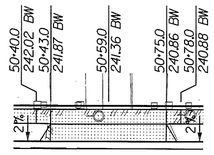

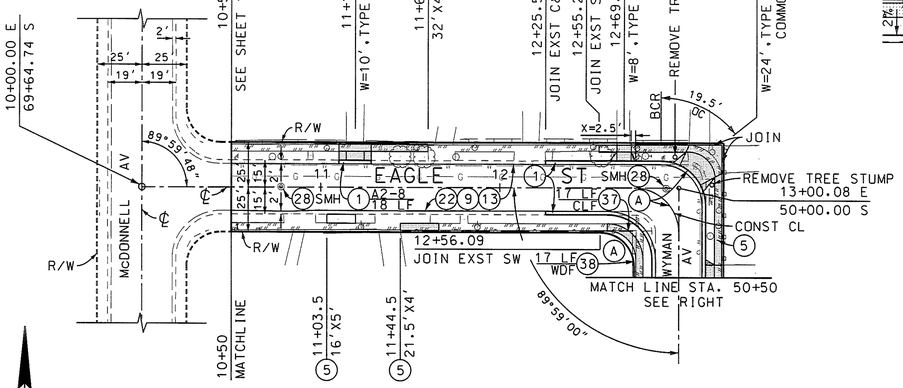

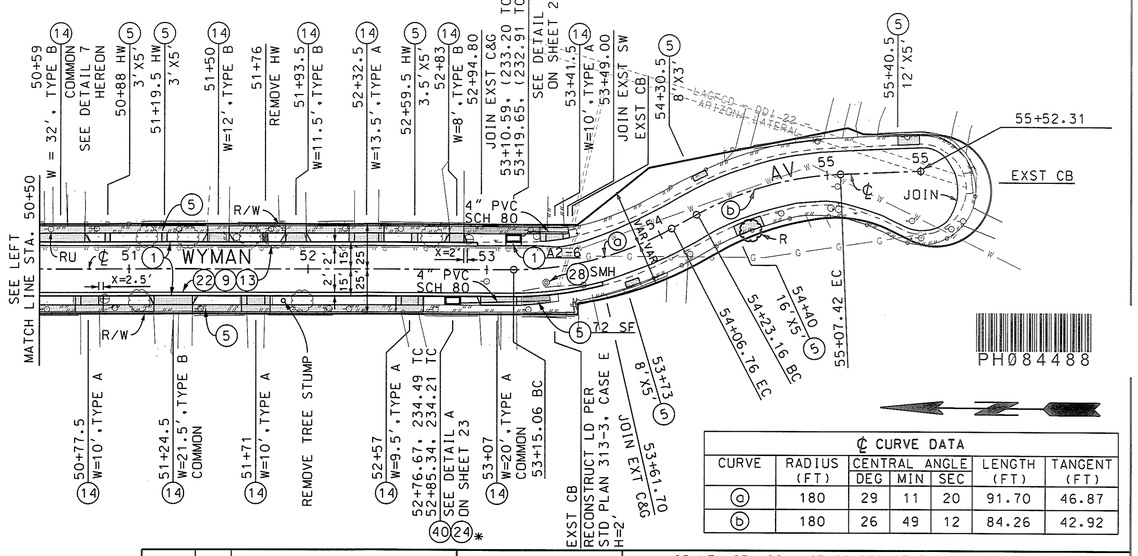

CURVE DATA						
CURVE	RADIUS (FT)	CENTRAL ANGLE DEG	MIN	SEC	LENGTH (FT)	TANGENT (FT)
(A)	25.00	90	01	00	39.28	25.01

* PLANT BRISBAINE BOX

NOTE: LID BASIN NOT TO BE MAINTAINED BY LACFCD. LID TO BE MAINTAINED BY RMD.

℄ CURVE DATA						
CURVE	RADIUS (FT)	CENTRAL ANGLE DEG	MIN	SEC	LENGTH (FT)	TANGENT (FT)
(c)	180	29	11	20	91.70	46.87
(b)	180	26	49	12	84.26	42.92

BENCHMARK 9
PWFB 1223, PAGE 6174
L&DPW TAG ON TC; ℄ PROD ON TC ±19'
W/O McDONNELL AV & EAGLE ST
ELEV= 250.455 NAVD'88 (RIVERA 2005)

POINT 107
PWFB 1223, PAGE 6165 & 6174
RD. DEPT. MON IN HH
℄ ∠ PT. EAGLE ST & WYMAN AV
ELEV= 242.425 NAVD'88 (RIVERA 2005)

PLAN
SCALE: 1" = 40'
25 0 50 100

DATE	MK	DESCRIPTION
		REVISIONS

REGISTERED PROFESSIONAL ENGINEER
MANUEL ORELLANA
No. 62045
CIVIL
STATE OF CALIFORNIA

1-15-15
PROJECT ENGINEER DATE

COUNTY OF LOS ANGELES DEPARTMENT OF PUBLIC WORKS

McDONNELL AV. ET AL.
PLAN AND PROFILE
EAGLE STREET & WYMAN AVENUE
PROJECT ID NO. RDC0015818

PCA

SHEET 12 OF 24

PPS-DH 12/10

DRAFTER M. MILOSEVIC | DESIGNER J. NOORPARVAR | CHECKER M. ORELLANA | CADD PROJECT FILE NAME RDC0015818-PLAN-RD.DGN | REVIEWED BY | DATE

DATE: 2/11/2015 TIME: 6:55:34 AM FILE: RDC0015818-PLAN-RD.dgn