SCALE: HOR. 1"= 40'
VERT. 1"= 8'

8" CF

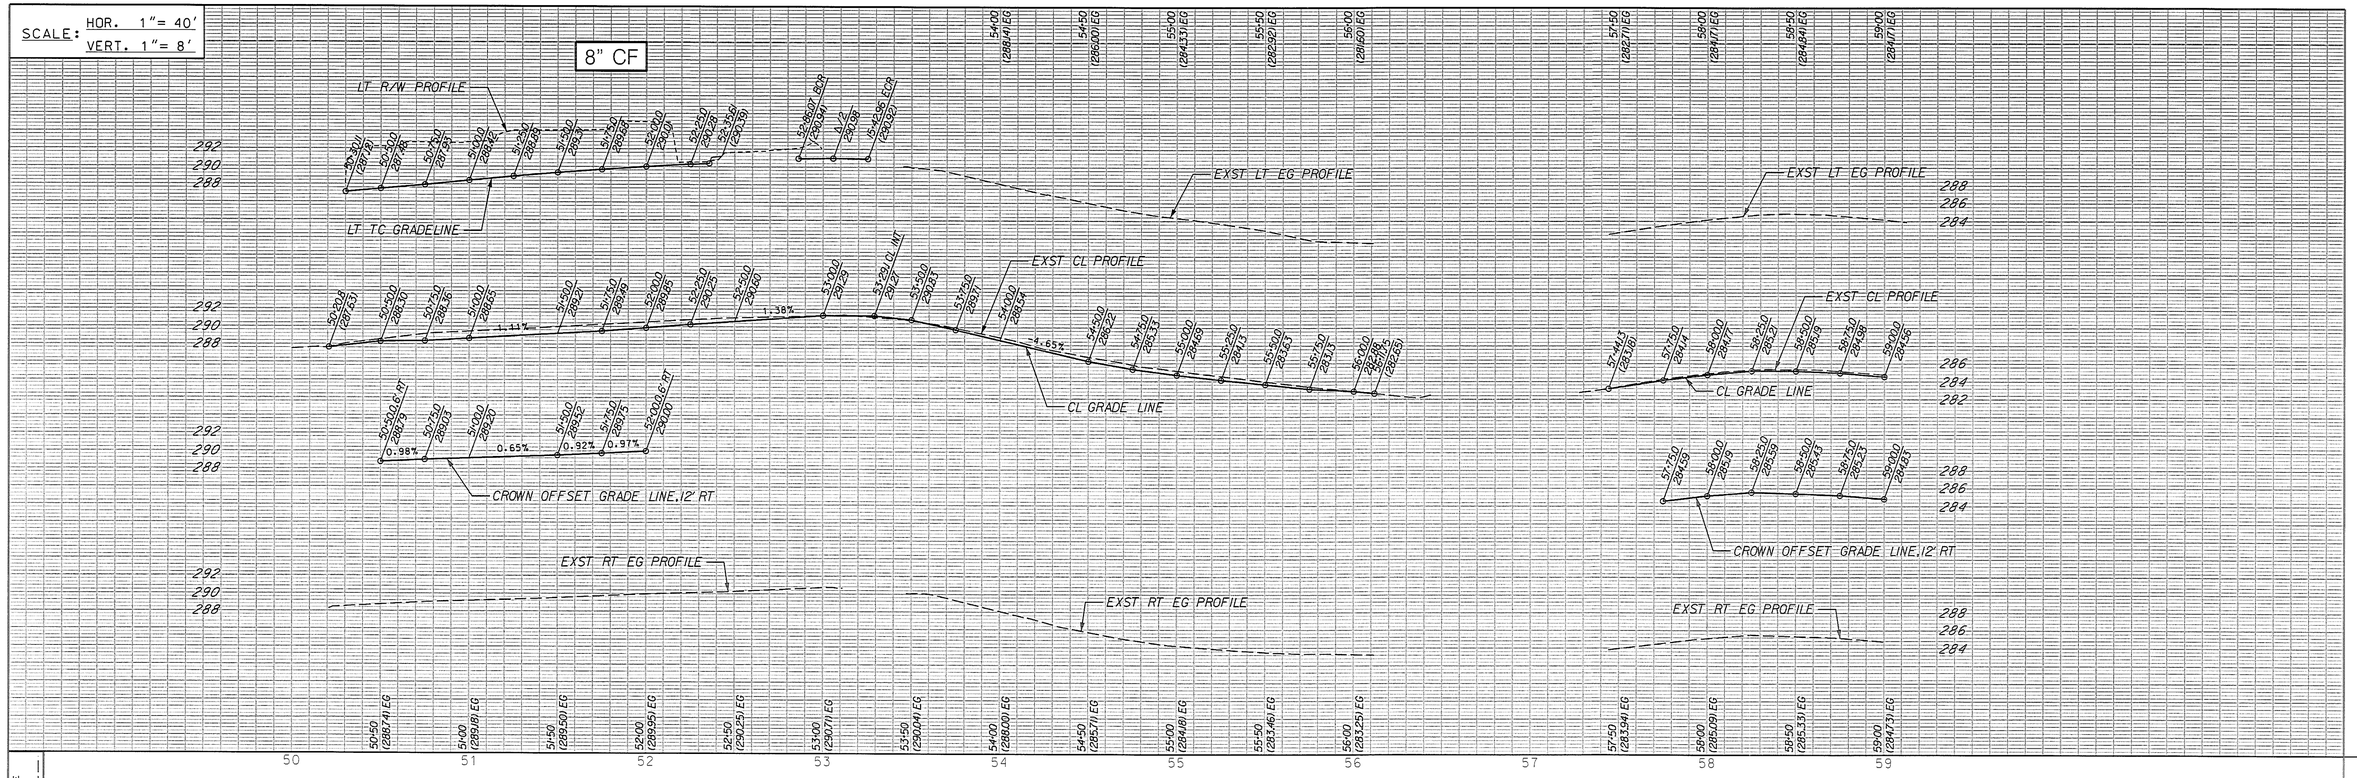


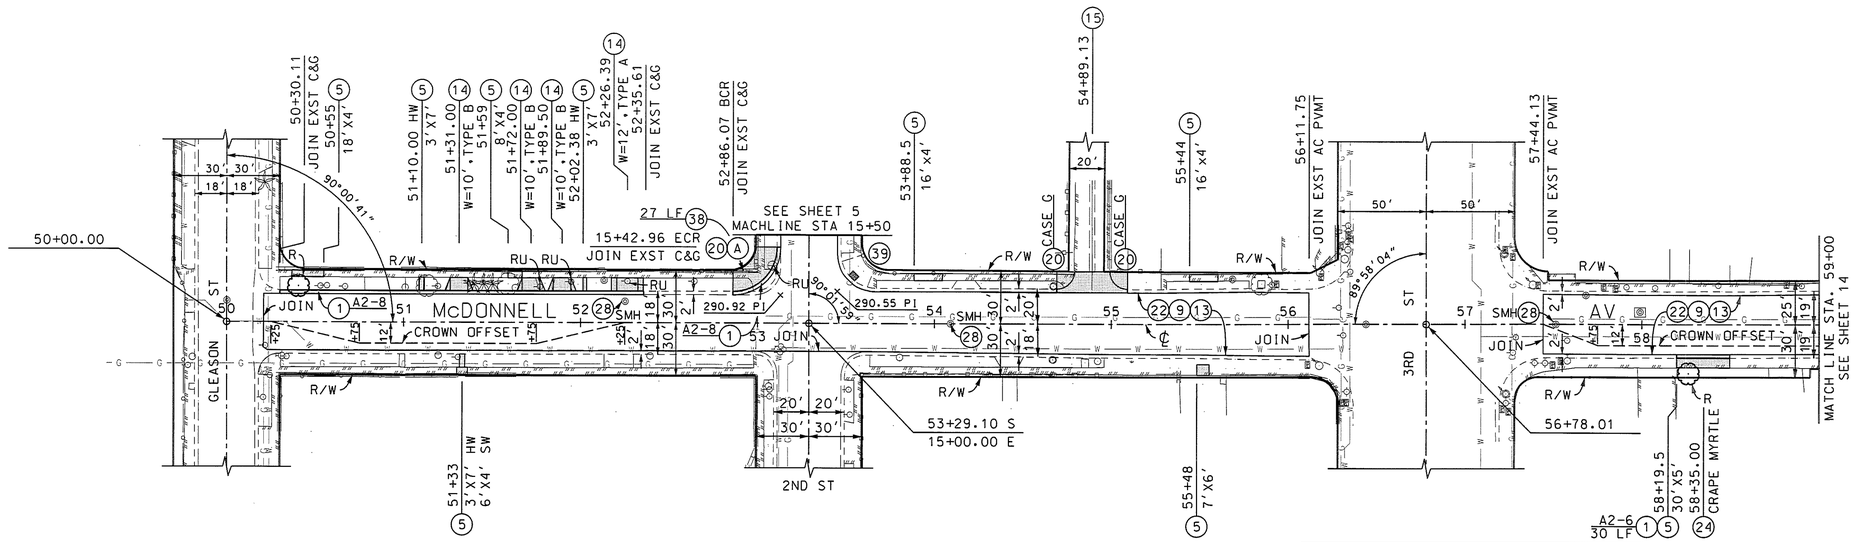


PLAN
SCALE: 1" = 40'
25 0 50 100

| CURVE DATA | | | | | | |
|---|---|---|---|---|---|---|
| CURVE | RADIUS (FT) | CENTRAL ANGLE DEG | MIN | SEC | LENGTH (FT) | TANGENT (FT) |
| (A) | 25.00 | 90 | 02 | 13 | 39.29 | 25.02 |

BENCHMARK 2A
PWFB 1223, PAGE 6148
L& DPW TAG S/E COR
2ND ST & McDONNELL AV @ MOC
ELEV= 287.389 NAVD'88 (RIVERA 2005)

| DATE | MK | DESCRIPTION |
|---|---|---|
| | | REVISIONS |

REGISTERED PROFESSIONAL ENGINEER MANUEL ORELLANA No. 52045 CIVIL STATE OF CALIFORNIA
PROJECT ENGINEER 1-15-15 DATE

COUNTY OF LOS ANGELES DEPARTMENT OF PUBLIC WORKS

# McDONNELL AV. ET AL.
## PLAN AND PROFILE
## McDONNELL AVENUE
## PROJECT ID NO. RDC0015818

PCA | DWG | SHEET 13 OF 24

PH084489

DRAFTER M. MILOSEVIC | DESIGNER J. NOORPARVAR | CHECKER M. ORELLANA | CADD PROJECT FILE NAME RDC0015818-PLAN-RD.DGN | REVIEWED BY | DATE

DATE: 1/14/2015 TIME: 4:11:31 PM FILE: RDC0015818-PLAN-RD.dgn