SCALE: HOR. 1"= 40'
VERT. 1"= 8'

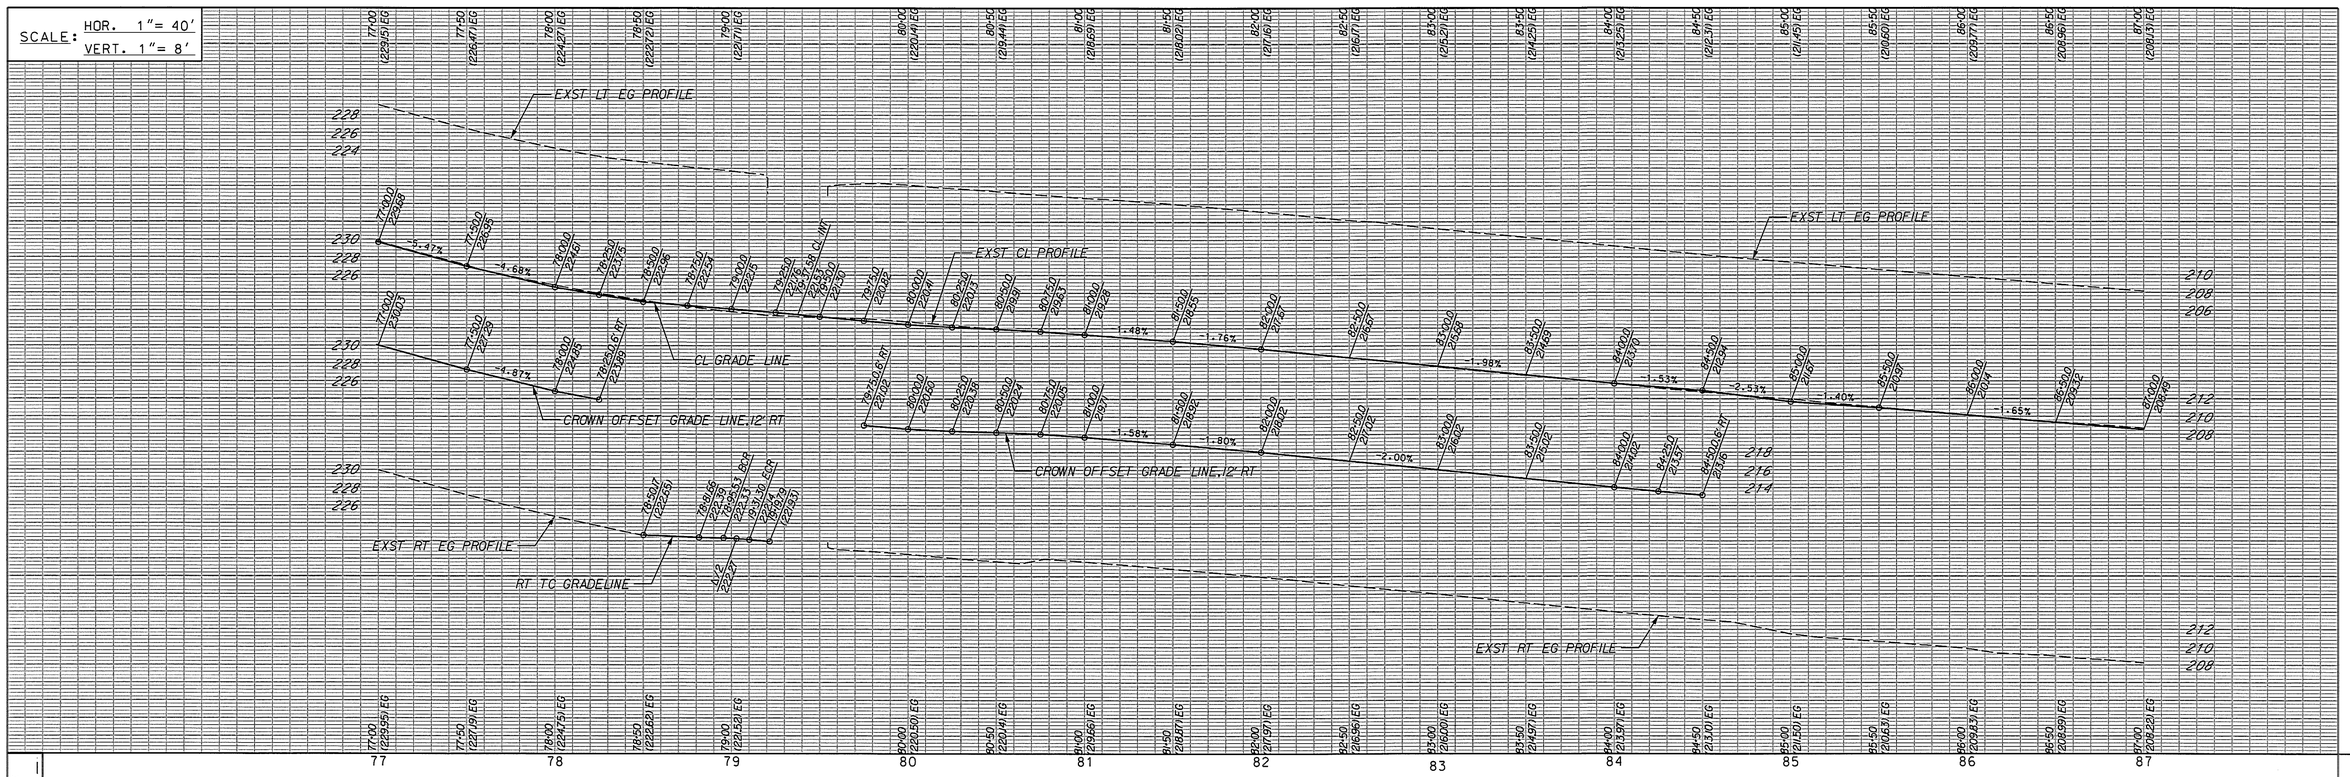

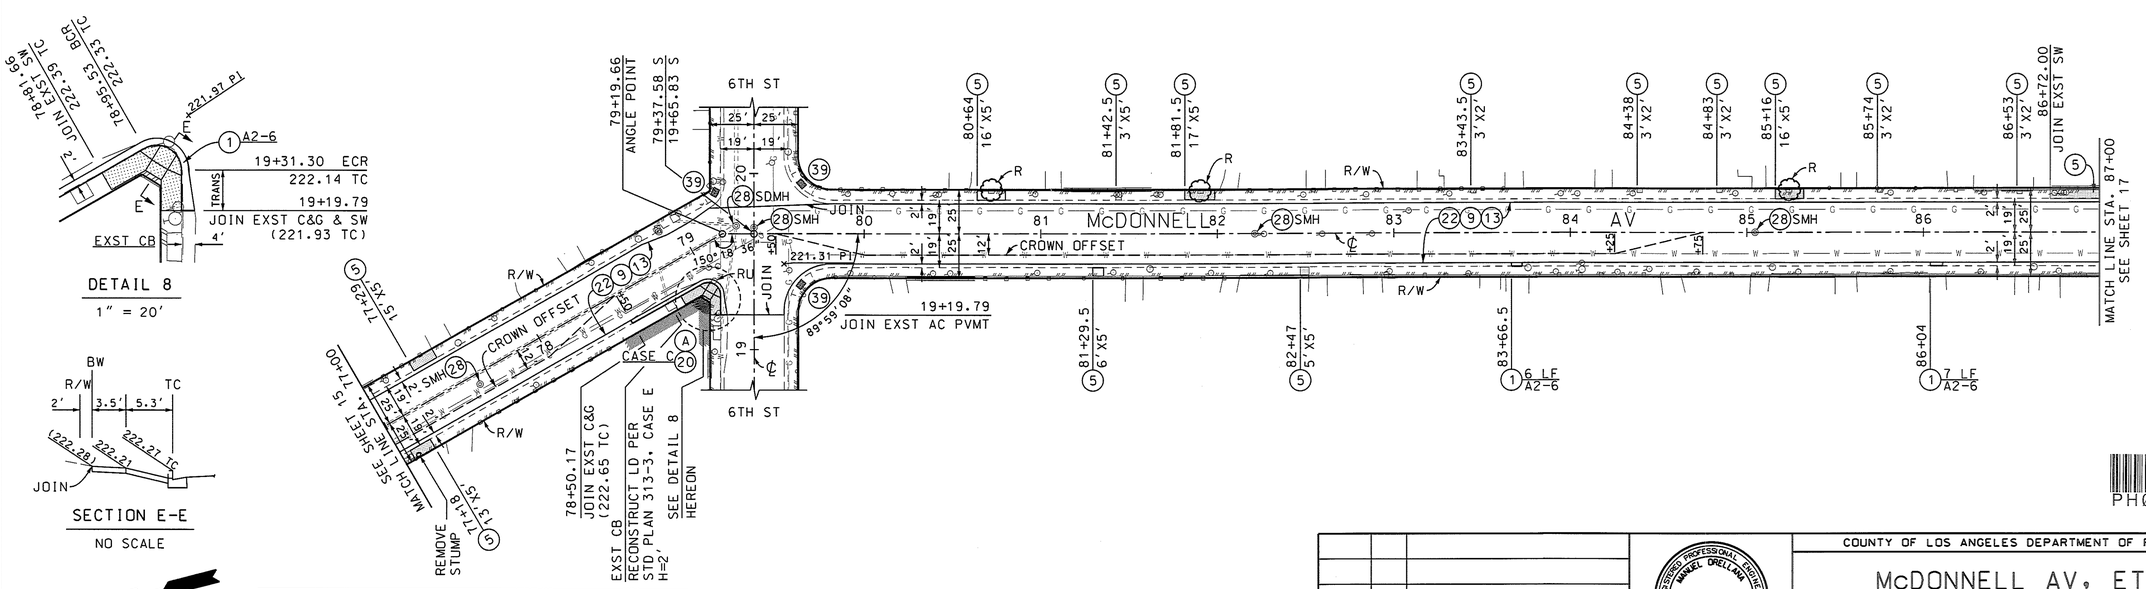

BENCHMARK PT# 204
PWFB 1223, PAGE 6238
FD. SPK & W. DN. 2" @ ℄ INT
McDONNELL AV & 6TH ST PER CEFB 3484, 41
ELEV= 221.350 NAVD'88 (RIVERA 2005)

CURVE DATA						
CURVE	RADIUS (FT)	CENTRAL ANGLE DEG	MIN	SEC	LENGTH (FT)	TANGENT (FT)
(A)	7.00	119	40	32	14.62	12.05

DATE	MK	DESCRIPTION
		REVISIONS

REGISTERED PROFESSIONAL ENGINEER MANUEL ORELLANA No. 62045 CIVIL STATE OF CALIFORNIA

PROJECT ENGINEER — DATE 1-15-15

COUNTY OF LOS ANGELES DEPARTMENT OF PUBLIC WORKS

McDONNELL AV. ET AL.

PLAN AND PROFILE
McDONNELL AVENUE
PROJECT ID NO. RDC0015818

PCA	DWG	SHEET 16 OF 24

PPS-DH 13210

PH0844492

DRAFTER M. MILOSEVIC | DESIGNER J. NOORPARVAR | CHECKER M. ORELLANA | CADD PROJECT FILE NAME RDC0015818-PLAN-RD.DGN | REVIEWED BY | DATE

DATE. 1/14/2015 TIME. 4:12:27 PM FILE. RDC0015818-PLAN-RD.dgn