SCALE: HOR. 1"= 40'
VERT. 1"= 8'

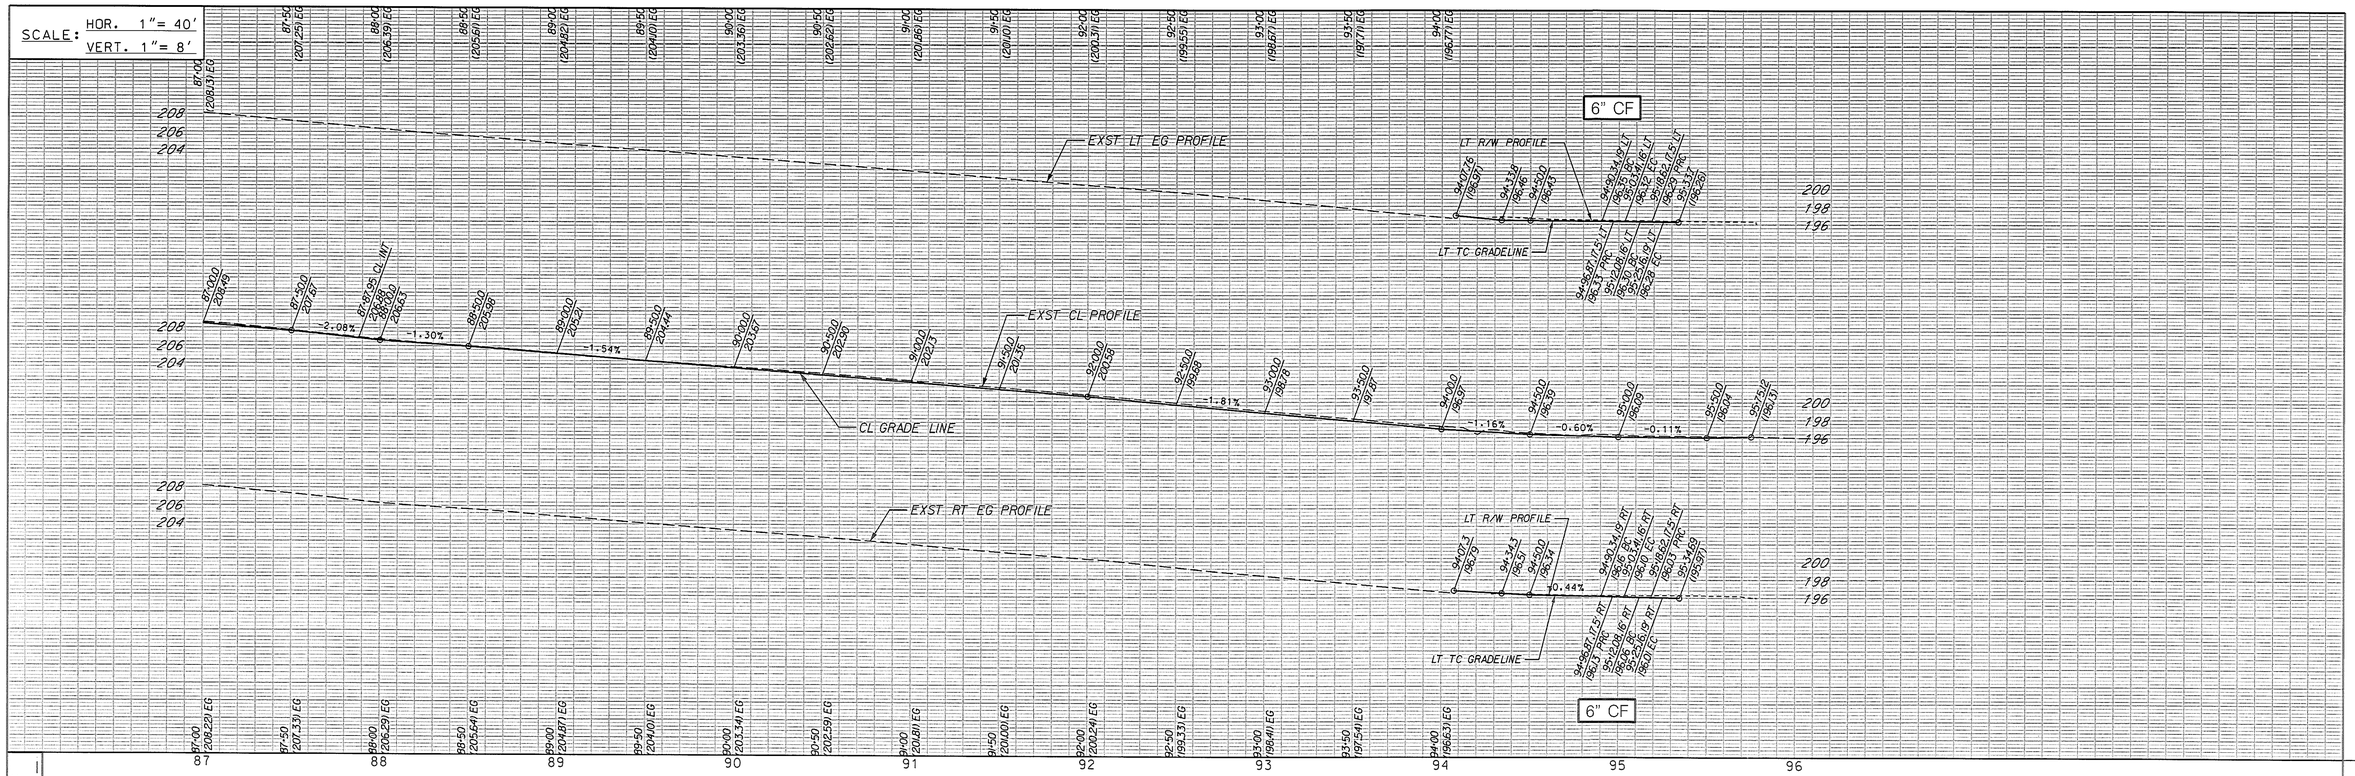

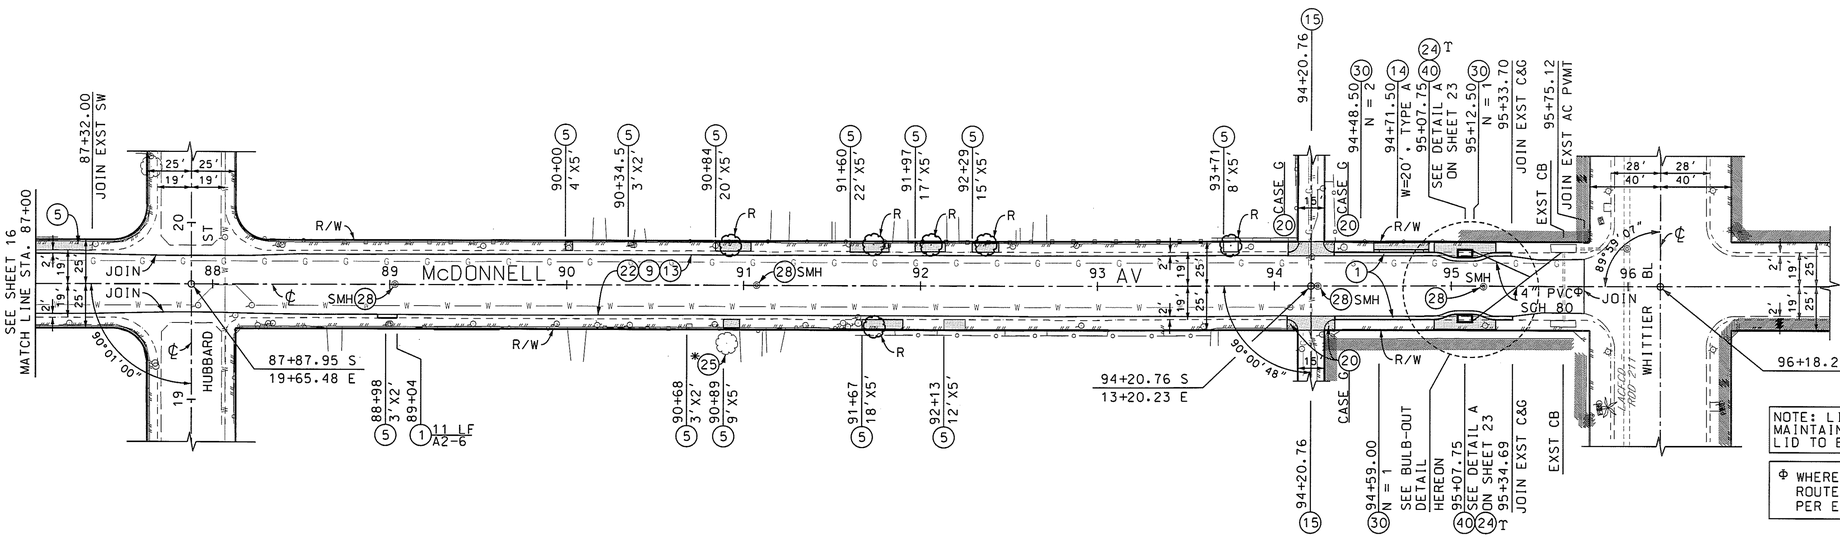

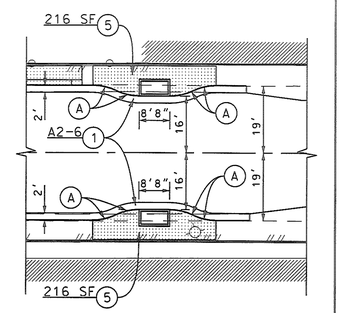

BULB-OUT DETAIL
1" = 20'

NOTE: LID STRIP NOT TO BE MAINTAINED BY LACFCD.
LID TO BE MAINTAINED BY RMD.

Φ WHERE 4" PVC CROSSES EXISTING UTILITY, ROUTE PVC ABOVE OR BELOW UTILITY PER ENGINEER'S DIRECTION.

T PLANT CRAPE MYRTLE

* NO CROWN REDUCTION

PLAN
SCALE: 1" = 40'
25 0 50 100

BENCHMARK PT# 211
PWFB 1223, PAGE 6236
FD. SPK & W @ ℄ INT McDONNELL AV & WHITTIER BL, PER PWFB 1223, 6217
ELEV= 196.155 NAVD'88 (RIVERA 2005)

CURVE DATA

CURVE	RADIUS (FT)	CENTRAL ANGLE DEG	MIN	SEC	LENGTH (FT)	TANGENT (FT)
A	15.00	25	50	31	6.77	3.44

DATE	MK	DESCRIPTION
		REVISIONS

REGISTERED PROFESSIONAL ENGINEER MANUEL ORELLANA No. 62045 CIVIL STATE OF CALIFORNIA

PROJECT ENGINEER — 1-15-15 DATE

COUNTY OF LOS ANGELES DEPARTMENT OF PUBLIC WORKS

McDONNELL AV. ET AL.
PLAN AND PROFILE
McDONNELL AVENUE
PROJECT ID NO. RDC0015818

PCA | DWG | SHEET 17 OF 24

PH084493

DRAFTER M. MILOSEVIC | DESIGNER J. NOORPARVAR | CHECKER M. ORELLANA | CADD PROJECT FILE NAME RDC0015818-PLAN-RD.DGN | REVIEWED BY | DATE

DATE: 1/14/2015 TIME: 4:12:38 PM FILE: RDC0015818-PLAN-RD.dgn